notes

1. Do not scale from this drawing
2. Work to figured dimensions where shown
3. Confirm dimensions on site before fabrication or construction - report any discrepancies to CA

rev	date	description	by
P1	20.12.06	PLANNING ISSUE	er

drawing amendments

Shepheard Epstein Hunter
Architecture Planning Landscape

Phoenix Yard, 65 Kings Cross Road, London WC1X 9LW
tel: 020 7841 7500 fax: 020 7841 7575
email: architecture@seh.co.uk web: www.seh.co.uk

project
Rasing the Standard

client
London Borough of Camden

drawing status	scale	size
TENDER	1:200	A1
drawing: 1 39 Phoenix Court Existing Site Plan	job no. 06190	
	drawing no. 601	rev. P1

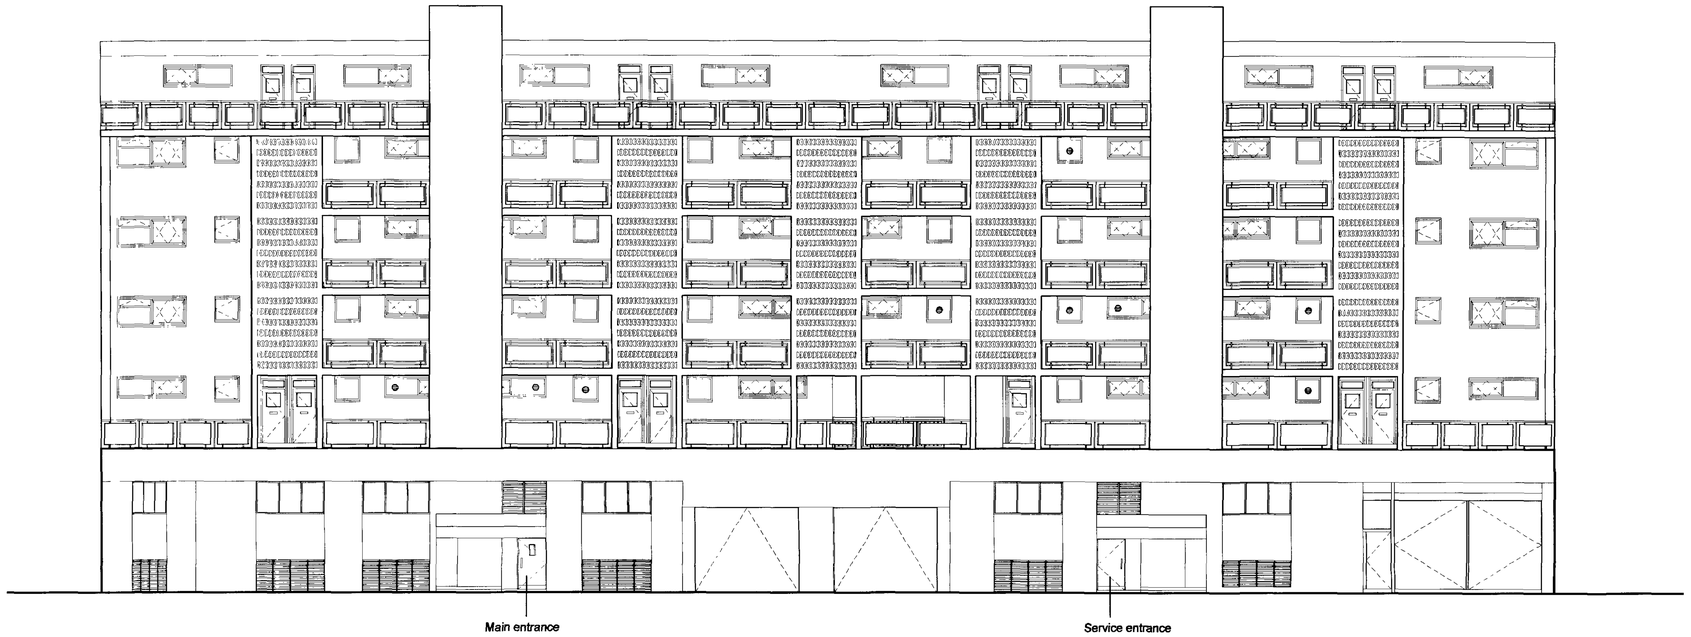

Existing Elevation 1

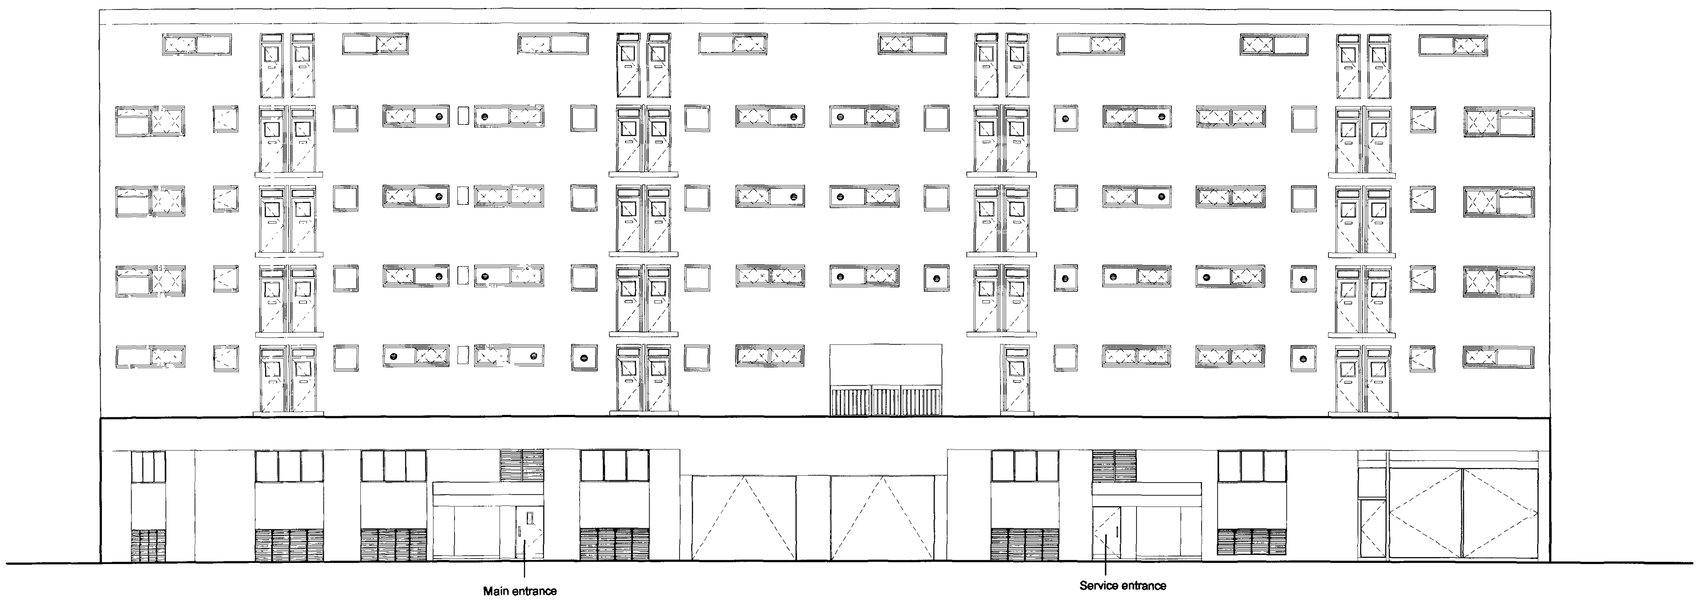

Existing Elevation 1 without walkways and circulation towers

notes

1. Do not scale from this drawing
2. Work to figured dimensions where shown
3. Confirm dimensions on site before fabrication or construction - report any discrepancies to CA

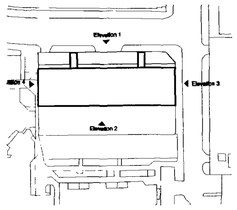

rev	date	description	by
P1	20.12.06	Painning Issue	ER

drawing amendments

Shepheard Epstein Hunter
Architecture Planning Landscape

Phoenix Yard, 65 Kings Cross Road, London WC1X 9LW
tel: 020 7841 7500 fax: 020 7841 7575
email: architecture@seh.co.uk web: www.seh.co.uk

project
Rasing the Standard

client
London Borough of Camden

drawing status	scale	size
Planning	1:100	A1
drawing: 1 -39 Phoenix Court Existing Elevations 1	job no. 06190	
	drawing no. 611	rev. P1

Existing Elevation 2

Existing Elevation 2 without balconies

notes

1. Do not scale from this drawing
2. Work to figured dimensions where shown
3. Confirm dimensions on site before fabrication or construction - report any discrepancies to CA

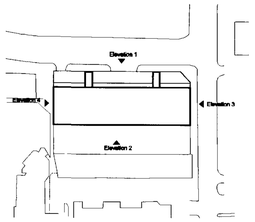

rev	date	description	by
T	20.12.06	TENDER ISSUE	ER

drawing amendments

Shepheard Epstein Hunter
Architecture Planning Landscape

Phoenix Yard, 65 Kings Cross Road, London WC1X 9LW
tel: 020 7841 7500 fax: 020 7841 7575
email: architecture@seh.co.uk web: www.seh.co.uk

project
Rasing the Standard

client
London Borough of Camden

drawing status	scale	size
TENDER	1:100	A1
drawing: 1 39 Phoenix Court Existing Elevations 2	job no. 06190	
	drawing no. 612	rev. T

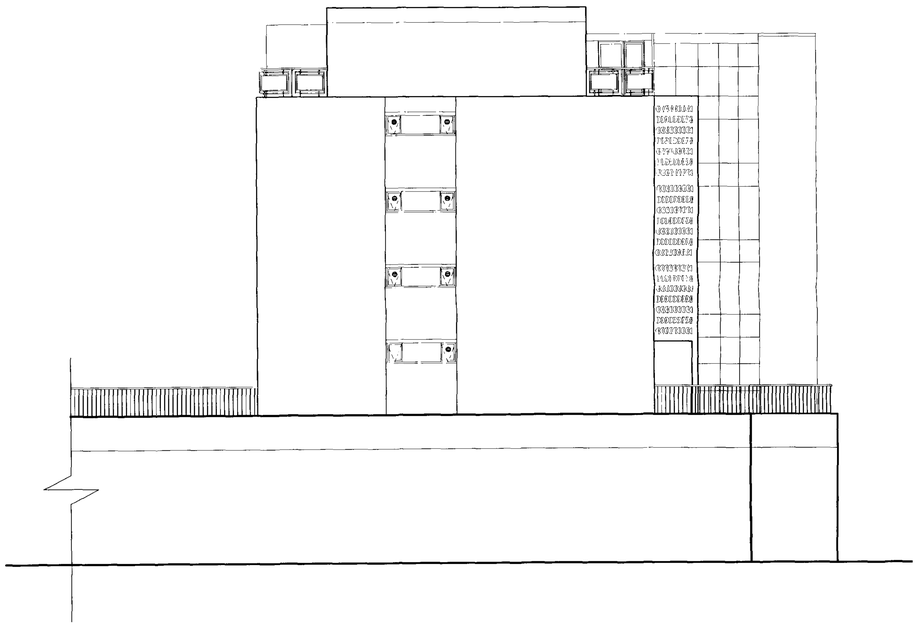

Existing Elevation 3

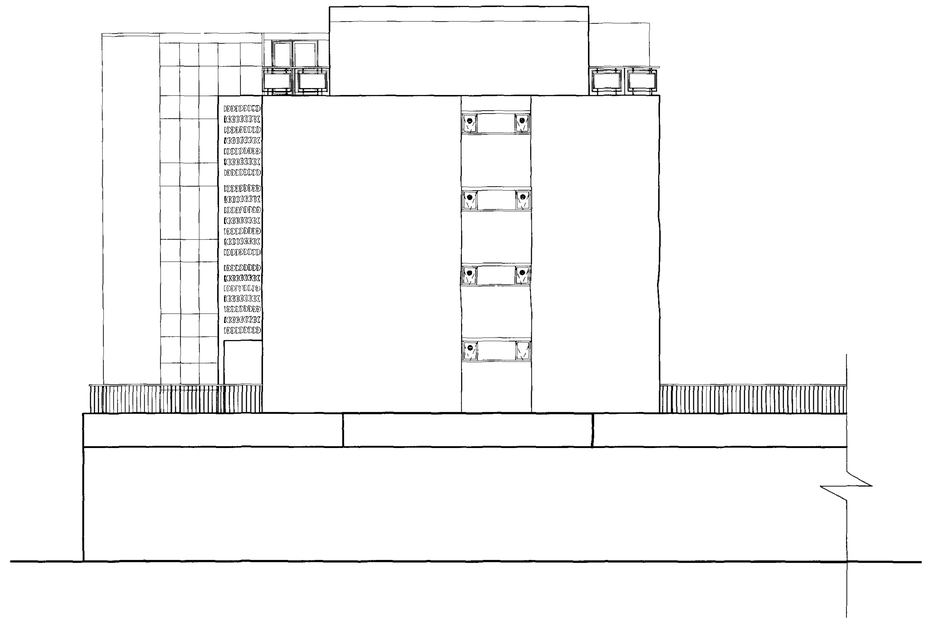

Existing Elevation 4

notes

1. Do not scale from this drawing
2. Work to figured dimensions where shown
3. Confirm dimensions on site before fabrication or construction - report any discrepancies to CA

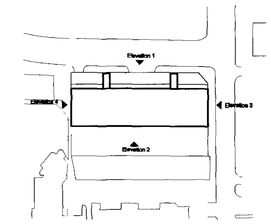

rev	date	description	by
T	20.12.06	TENDER ISSUE	ER

drawing amendments

Shepheard Epstein Hunter
Architecture Planning Landscape

Phoenix Yard, 65 Kings Cross Road, London WC1X 9LW
tel: 020 7841 7500 fax: 020 7841 7575
email: architecture@seh.co.uk web: www.seh.co.uk

project
Rasing the Standard

client
London Borough of Camden

drawing status	scale	size
TENDER	1:100	A1
drawing: 1 39 Phoenix Court Existing Elevations 3	job no. 06190	
	drawing no. 613	rev. T