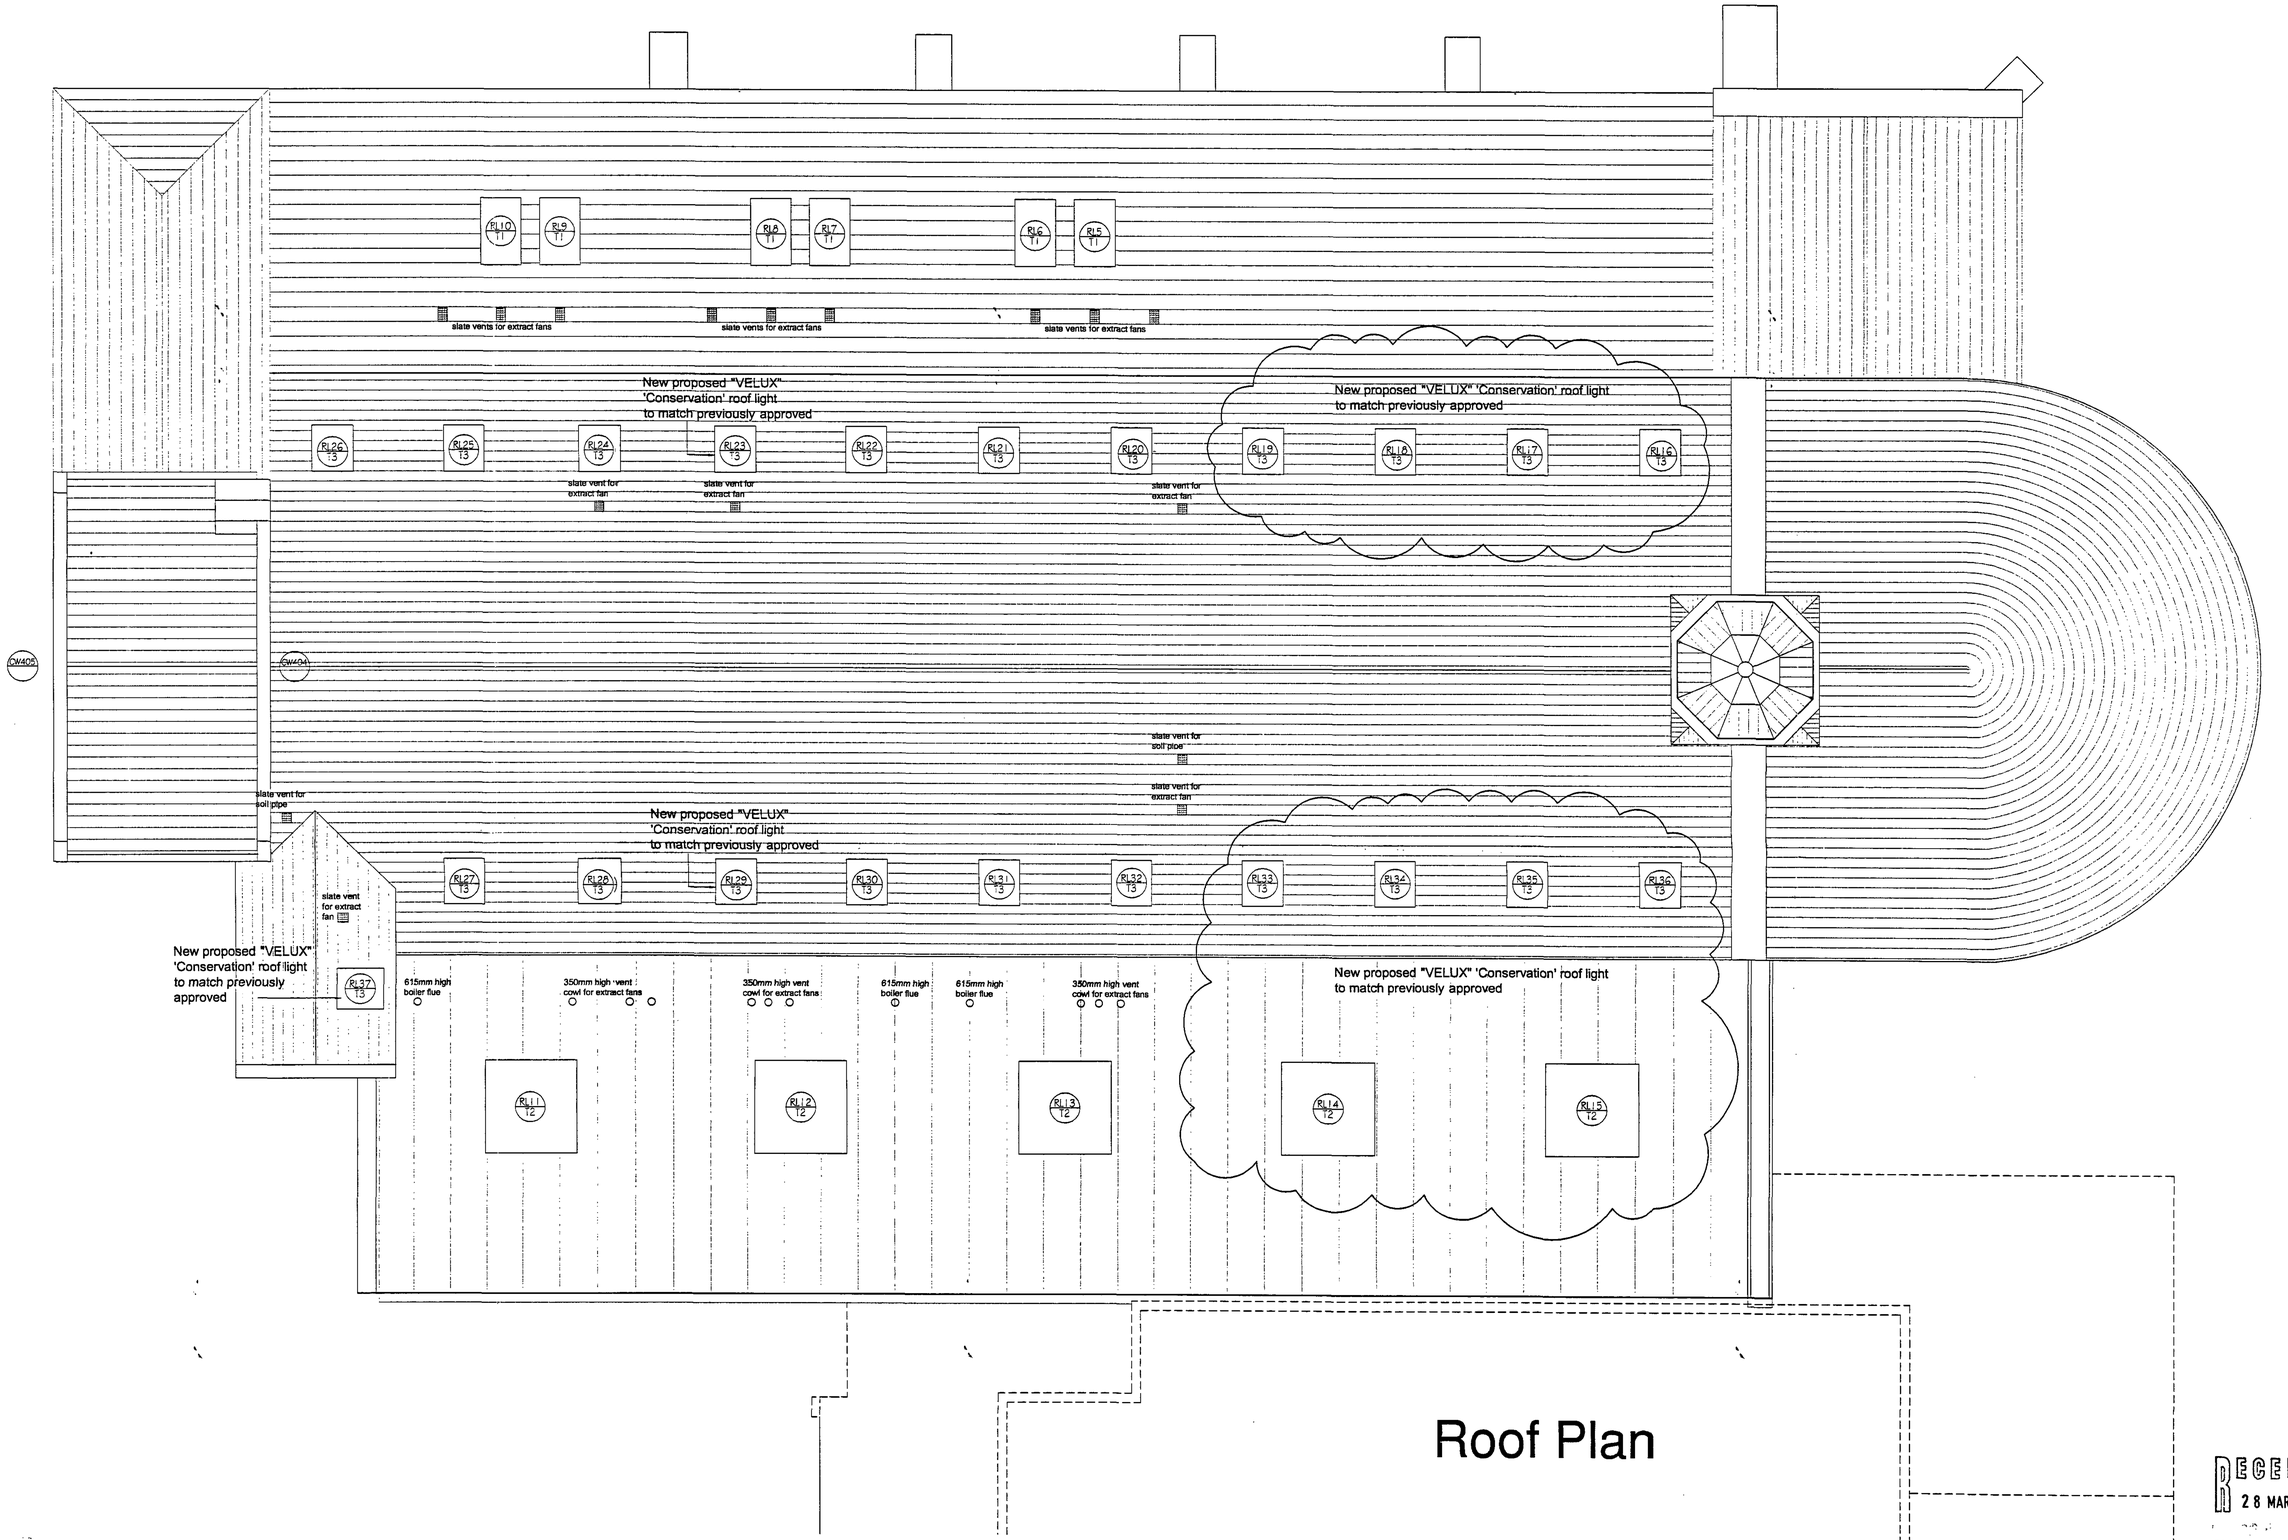

Roof Plan

RECEIVED
28 MAR 2007

Notes No scaled dimensions to be taken from this drawing. All dimensions to be site checked.

Rev	Date	Revision	Initials.	Rev	Date	Revision	Initials
				D	03/07	Planning	
				C	03/07	Redrawn	
				B	02/07	Planning Amendment	
				A	02/07	Services shown	

project
ALL SOULS CHURCH
Loudoun Road
London
NW8

client

drawing
PROPOSED
Fourth Floor Plan
Church Conversion

date	scale	drawn	checked
12/06	1:50	HK	RAS
job no	drawing no		rev
6761	106		D

METROPOLITAN DEVELOPMENT CONSULTANCY
66 Bickenhall Mansions,
Bickenhall Street,London, W1U 6BX
Telephone: 020 7486 6675
Fax: 020 7486 7206
Email: surveyors@mdclondon.com