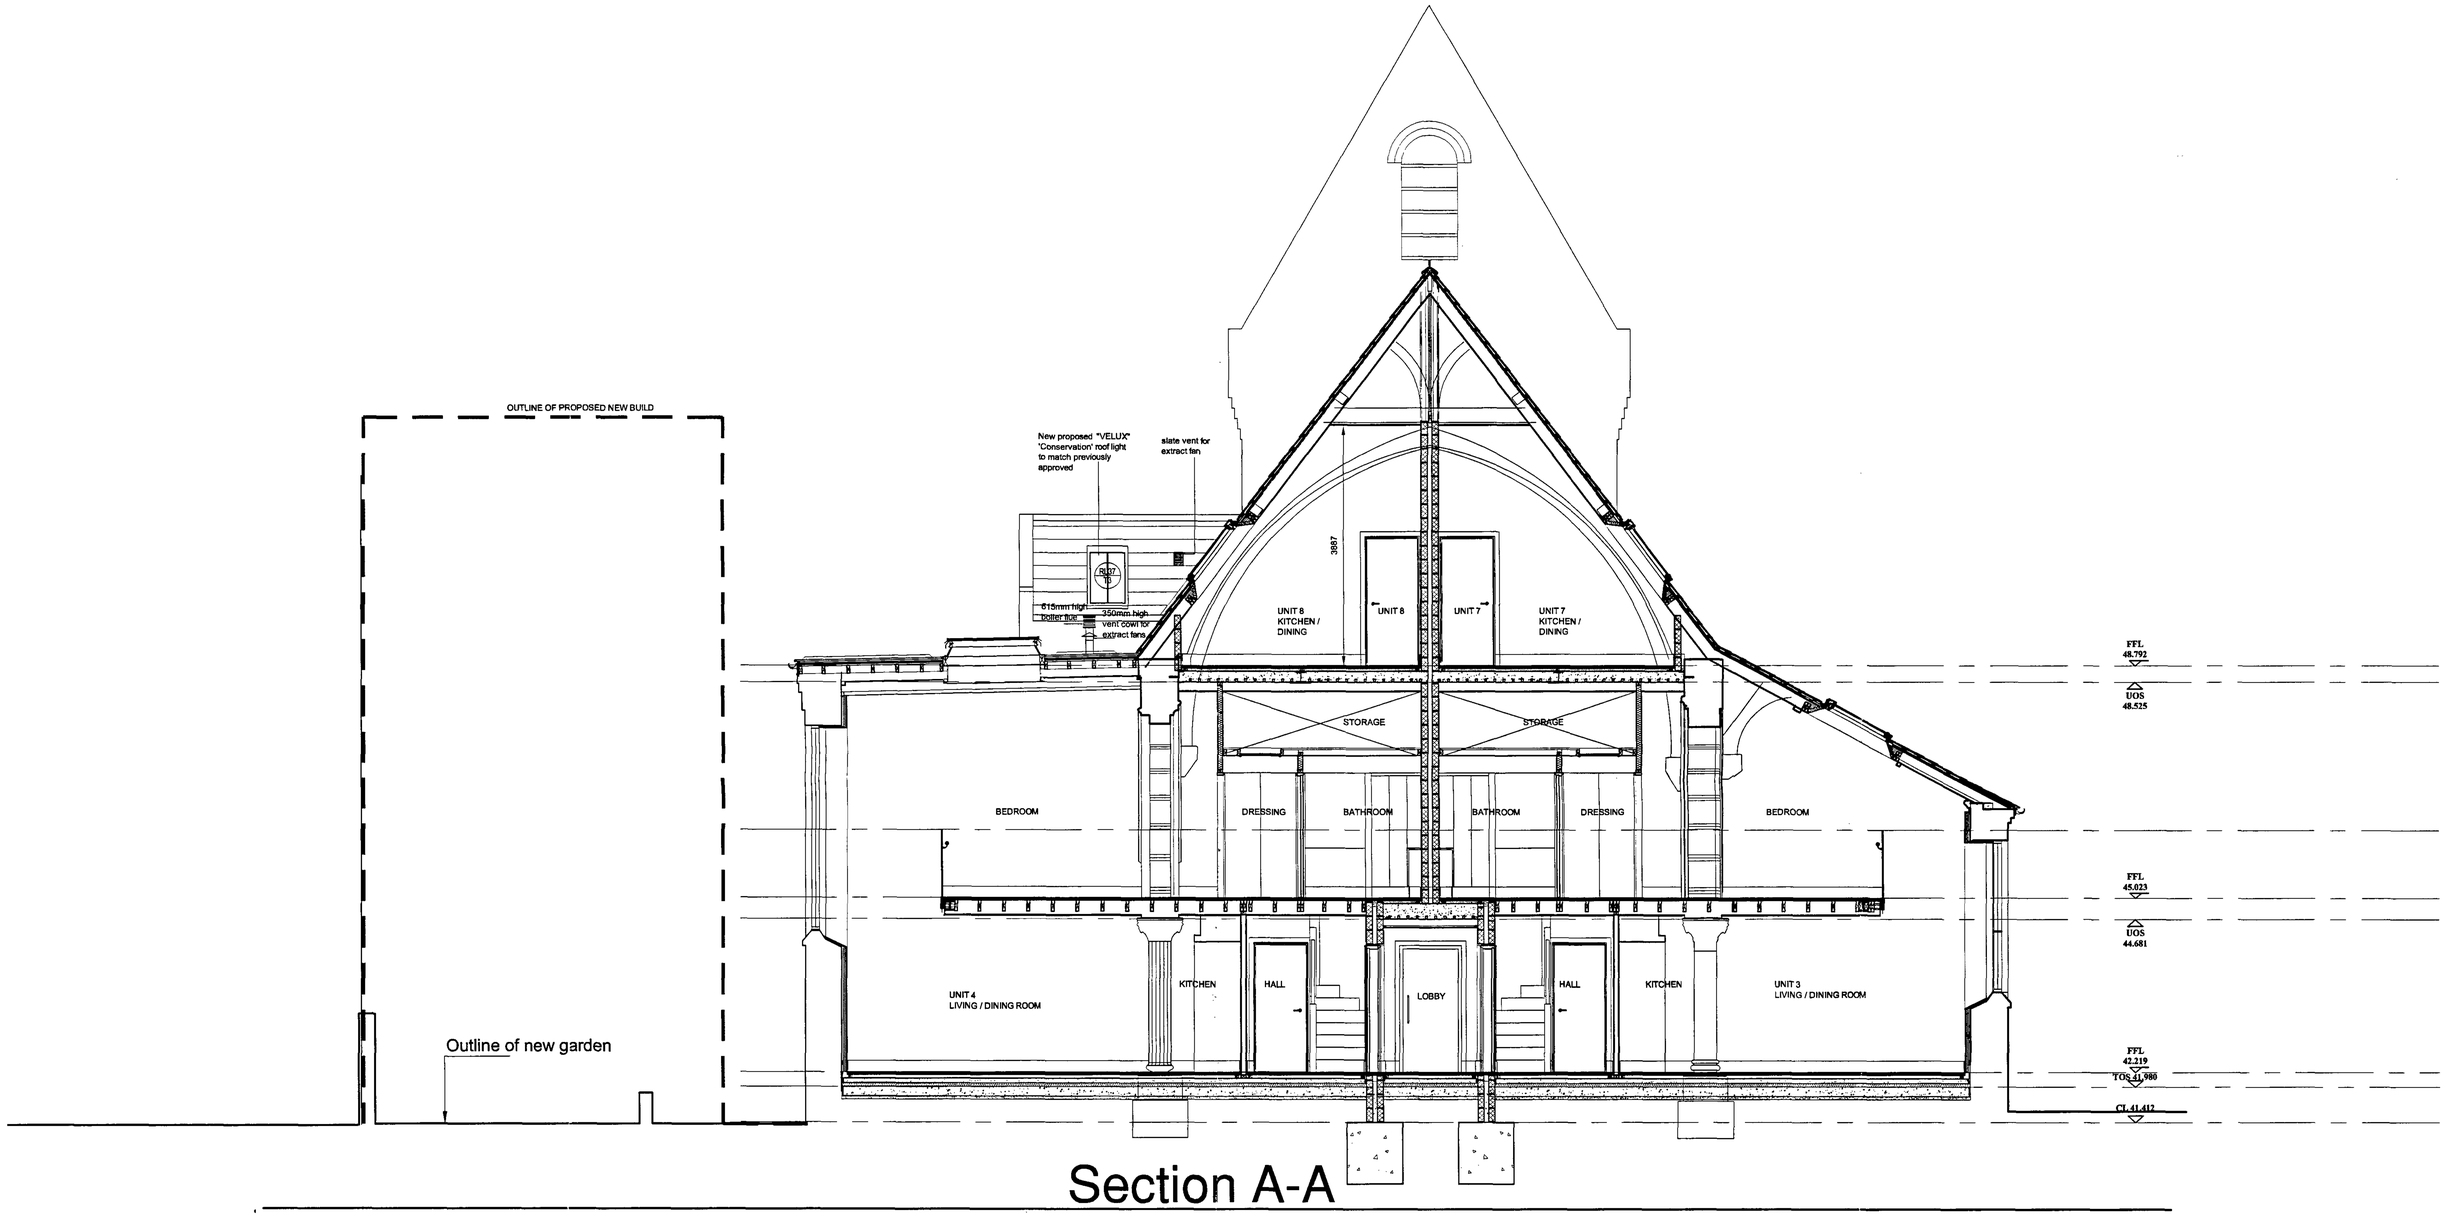

Section A-A

RECEIVED
28 MAR 2007

Notes No scaled dimensions to be taken from this drawing. All dimensions to be site checked.

Rev	Date	Revision	Initials
F	03/07	Planning	
E	03/07	Vent Terminals Shown	
D	12/06	Minor Amendments	
C	11/06	Minor Amendments	
B	10/06	Planning	
A	04/06	General Amendments	

project
ALL SOULS CHURCH
Loudoun Road,
London,
NW8

client

drawing
PROPOSED
SECTION A-A
Church Conversion

date	scale	drawn	checked
04/06	1:50	HK	JE
job no	drawing no		rev
6761	107		F

METROPOLITAN
DEVELOPMENT
CONSULTANCY
66 Bickenhall Mansions,
Bickenhall Street,London, W1U 6BX
Telephone: 020 7486 6675
Fax: 020 7486 7206
Email: surveyors@mdclondon.com