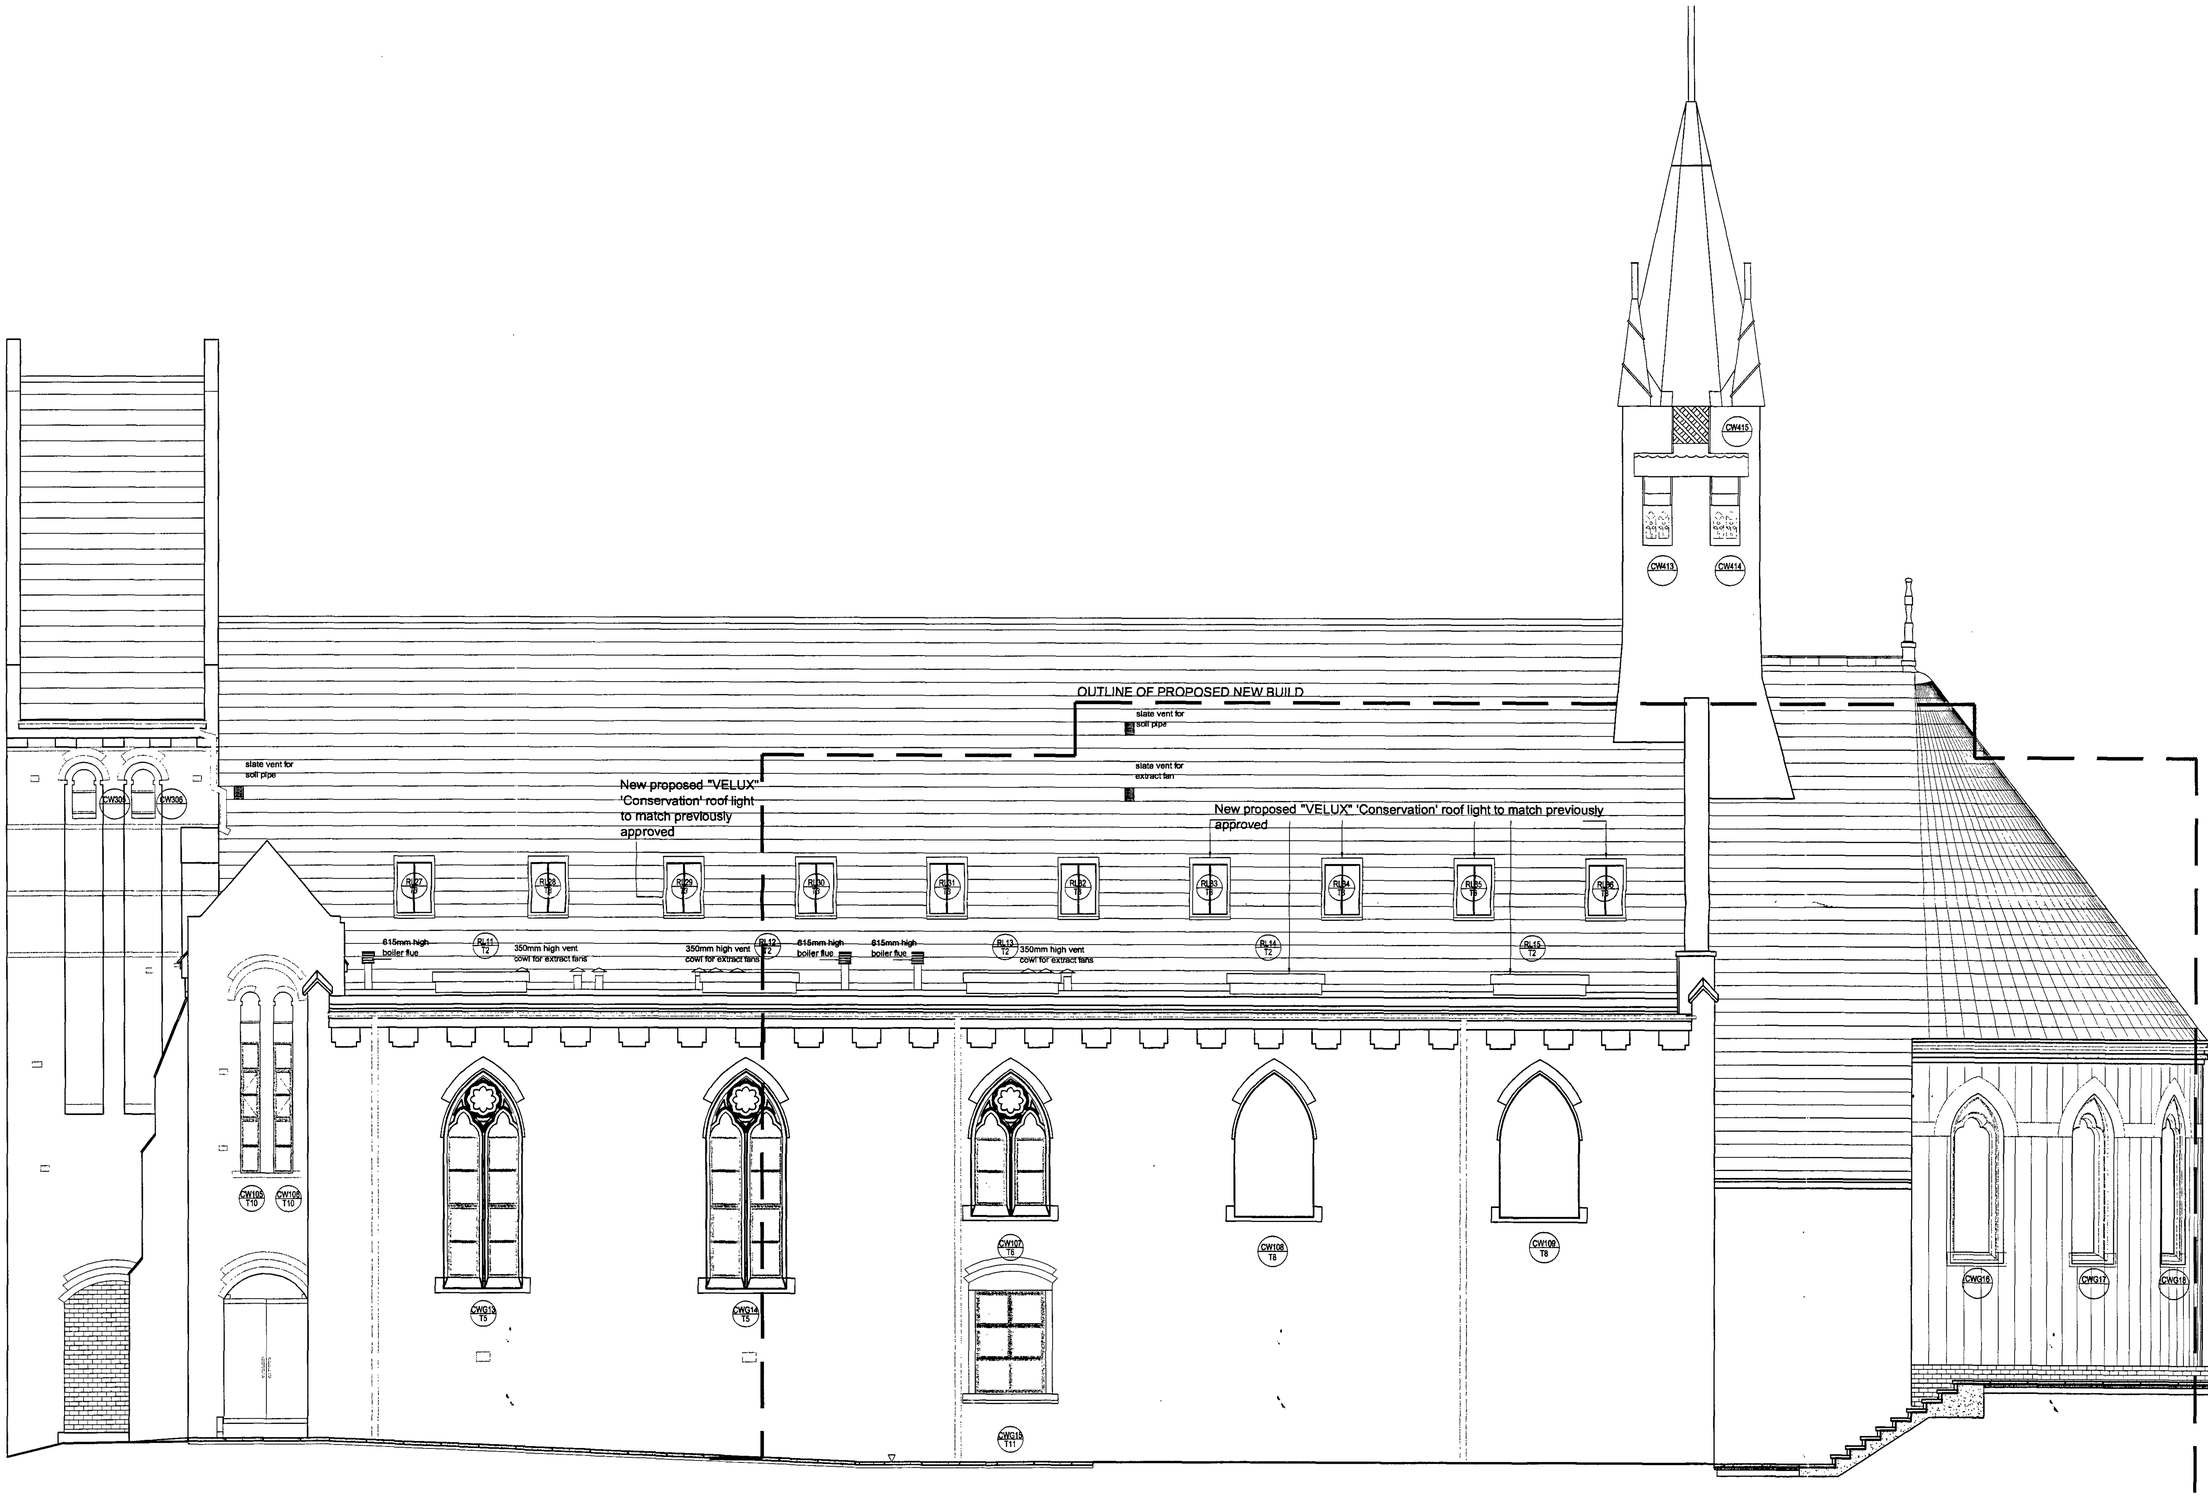

Datum 40. 00

South Elevation

RECEIVED
28 MAR 2007

Notes No scaled dimensions to be taken from this drawing. All dimensions to be site checked.

Rev	Date	Revision	Initials	Rev	Date	Revision	Initials
				F	03/07	Planning	
				E	03/07	Roof lights Amended	
				D	02/07	Rooflight Amended	
				C	11/06	Minor Amendments	
				B	08/06	Planning Amendments	
				A	04/06	General Amendments	

project
ALL SOULS CHURCH
Loudoun Road,
London
NW8

client

drawing
PROPOSED
South Elevation
Church Conversion

date	scale	drawn	checked
04/06	1:50	HK	JE
job no	drawing no		rev
6761	115		F

METROPOLITAN
DEVELOPMENT
CONSULTANCY
66 Bickenhall Mansions,
Bickenhall Street,London, W1U 6BX
Telephone: 020 7486 6675
Fax: 020 7486 7206
Email: surveyors@mdclondon.com