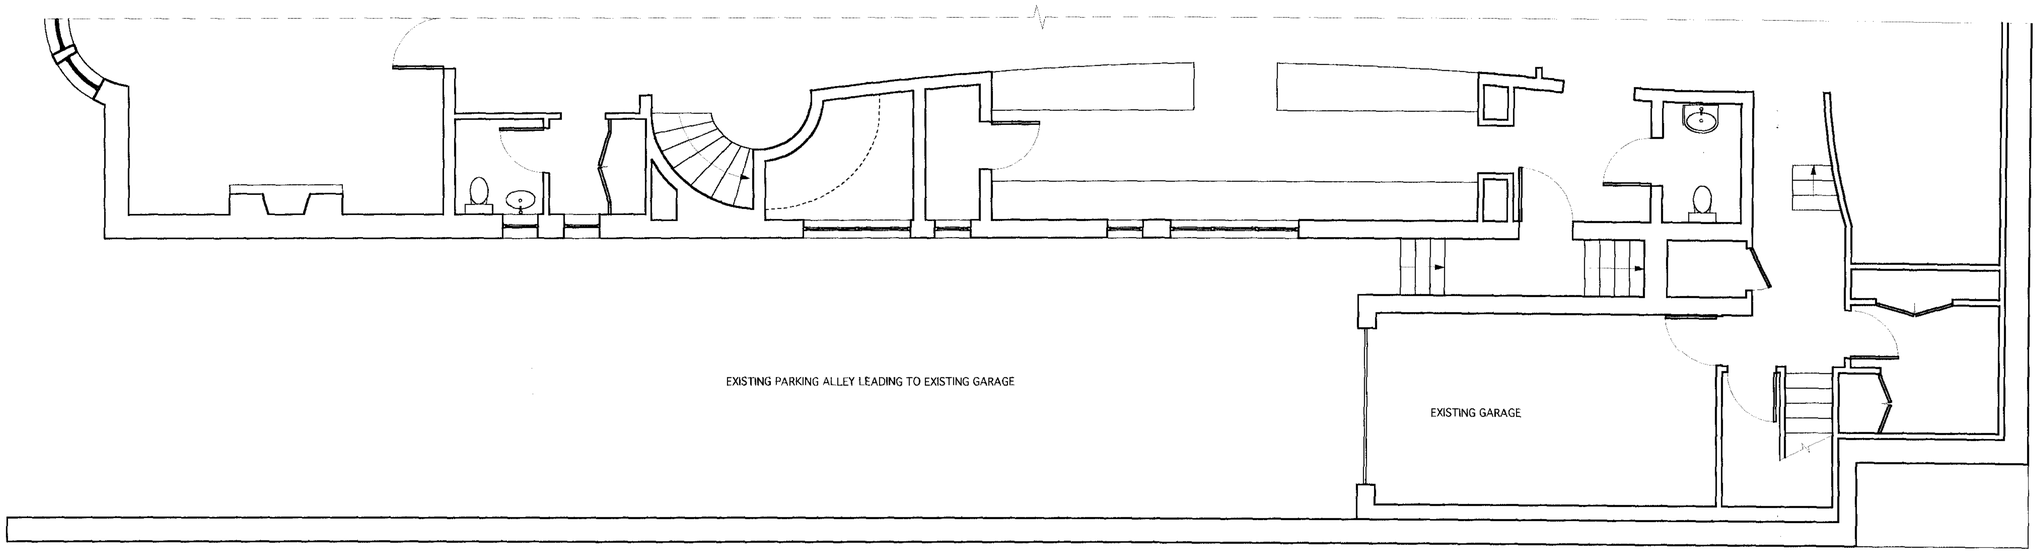

1 / 0612/EX01 — EXISTING GROUND FLOOR
Scale 1:50

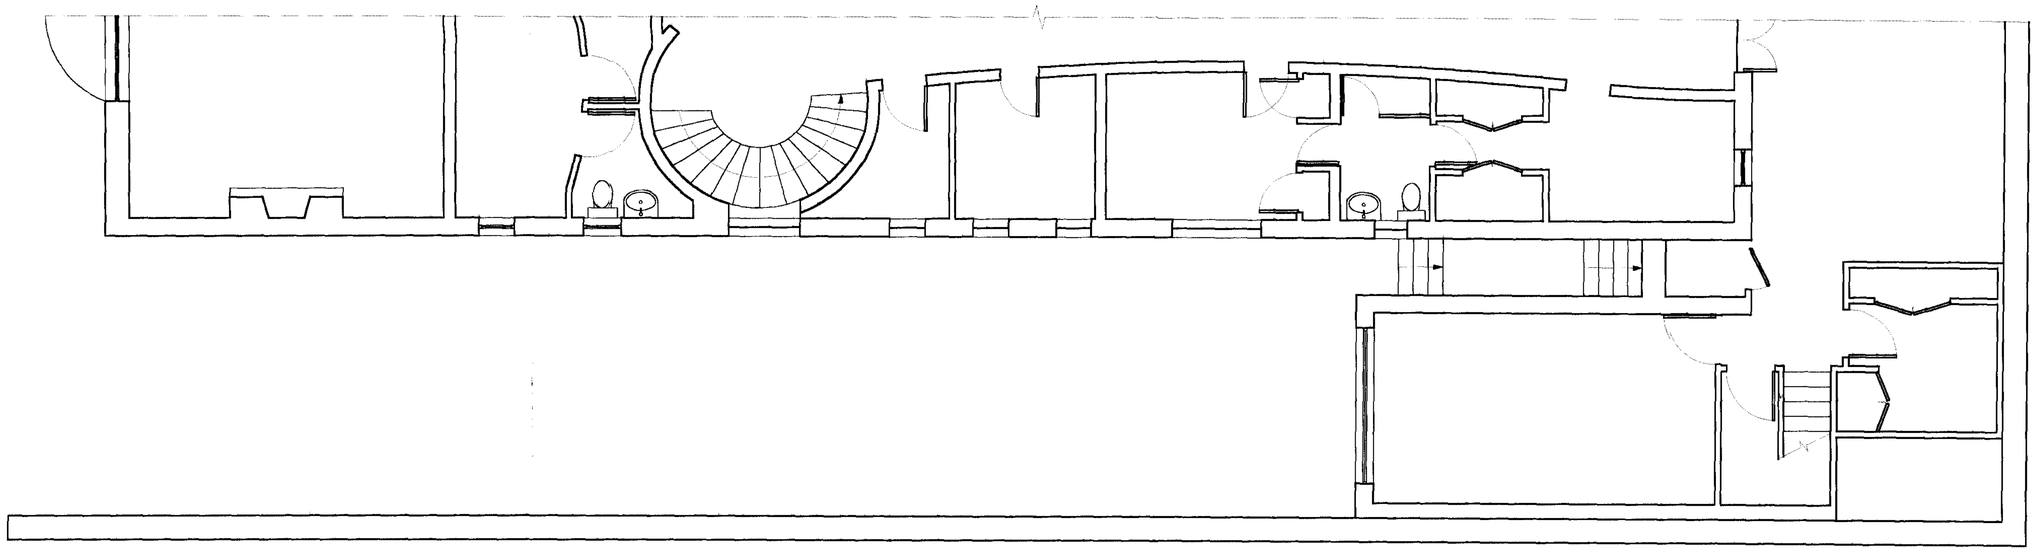

2 / 0612/EX01 — EXISTING FIRST FLOOR
Scale 1:50

RECEIVED
19 JAN 2007

FOR PLANNING 17/01/2007

REVISION DATE

Thomas de Cruz
Architects/Designers
80/82 Chiswick High Road
London W4 1SY
+44(0)208 995 9120
+44(0)208 995 9133
design@thomasdecruz.com

PROJECT
24 WELL ROAD

DRAWING
GROUND AND FIRST FLOOR
EXISTING CONDITIONS

SCALE 1:50
DATE JANUARY 2007

DWG. NO. 0612-EX01
REVISION

DRAWING STATUS
FOR TENDER ☐
FOR INFORMATION ☒
FOR CONSTRUCTION ☐

DO NOT SCALE
ALL DIMENSIONS, LEVELS AND SETTING OUTS TO BE CHECKED PRIOR TO CONSTRUCTION
ALL DISCREPANCIES OR OMISSIONS TO BE REPORTED TO THE ARCHITECT