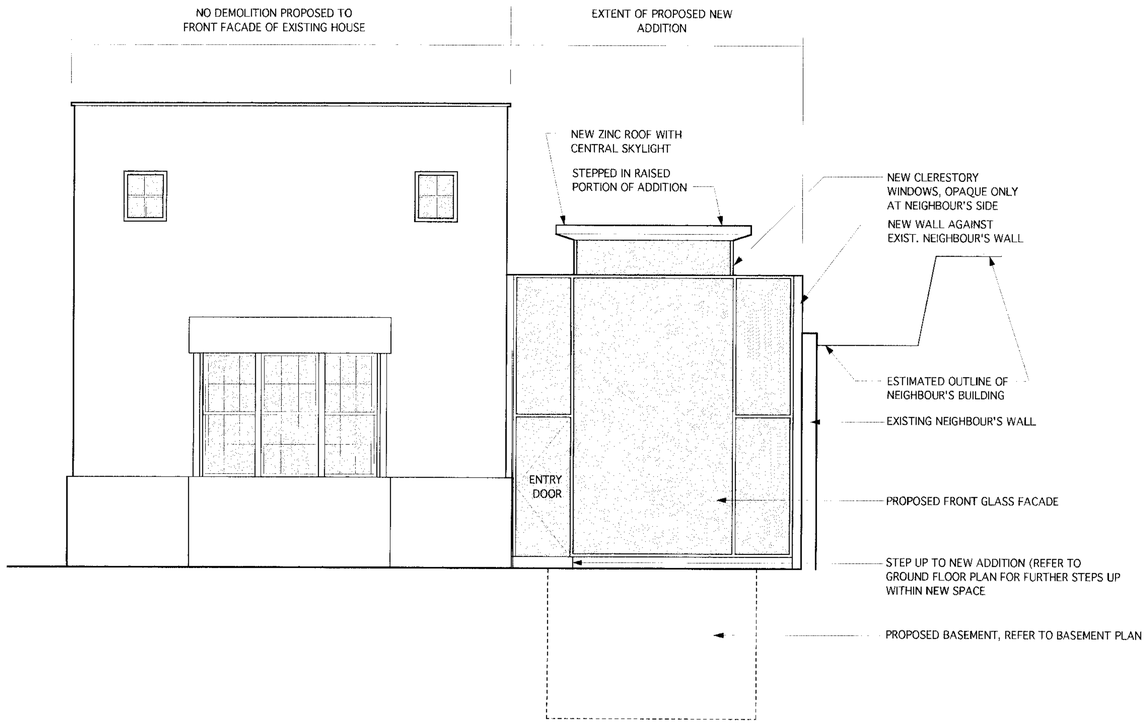

1 / 0612/PA04 PROPOSED EXTERIOR ELEVATION

Scale 1:50

RECEIVED 21 MAR 2007

FOR PLANNING 17/01/2007

REVISION DATE

Thomas de Cruz
Architects/Designers
80/82 Chiswick High Road
London W4 1ST
+44(0)208 995 8100
+44(0)208 995 8133
design@thomasdecruz.com

PROJECT
24 WELL ROAD

DRAWING
PROPOSED EXTERIOR ELEVATION

SCALE 1:50

DATE MARCH 2007

DWG. NO. 0612-PA04

REVISION

DRAWING STATUS
FOR TENDER
FOR INFORMATION
FOR CONSTRUCTION

DO NOT SCALE
ALL DIMENSIONS, LEVELS AND SITE CONDITIONS TO BE CHECKED PRIOR TO COMMENCEMENT OF WORKS
ALL DISCREPANCIES ON DRAWINGS TO BE REPORTED TO THE ARCHITECT