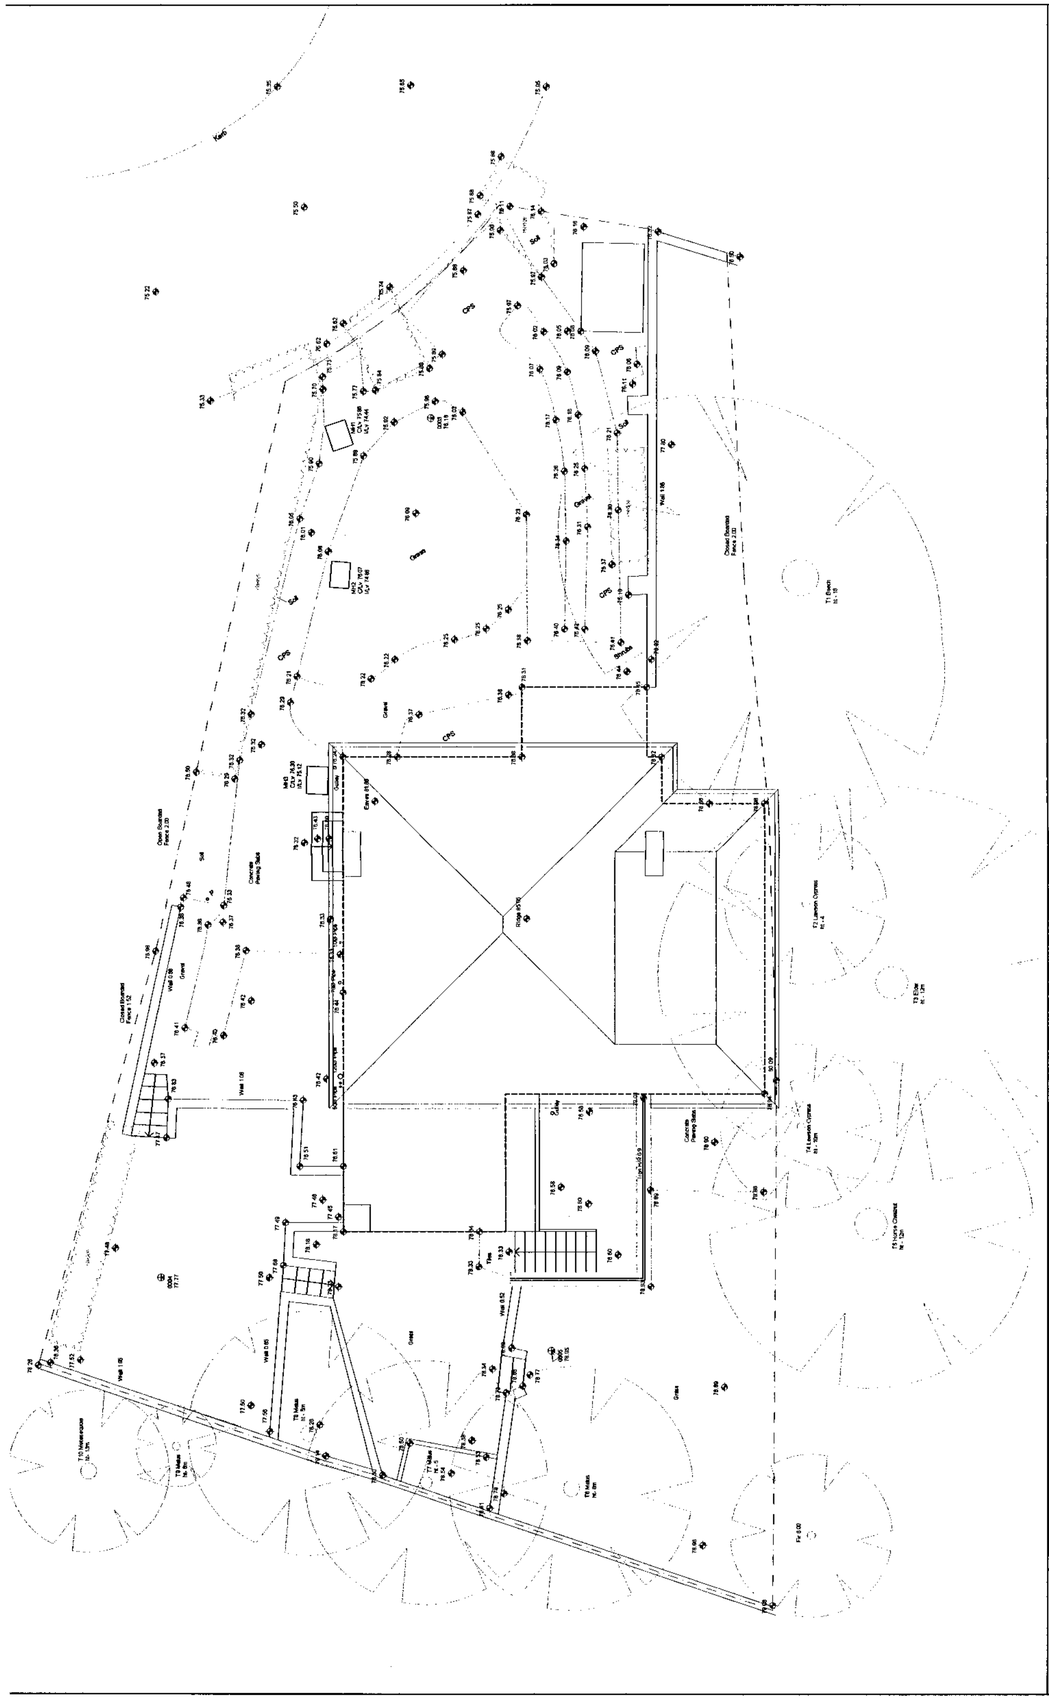

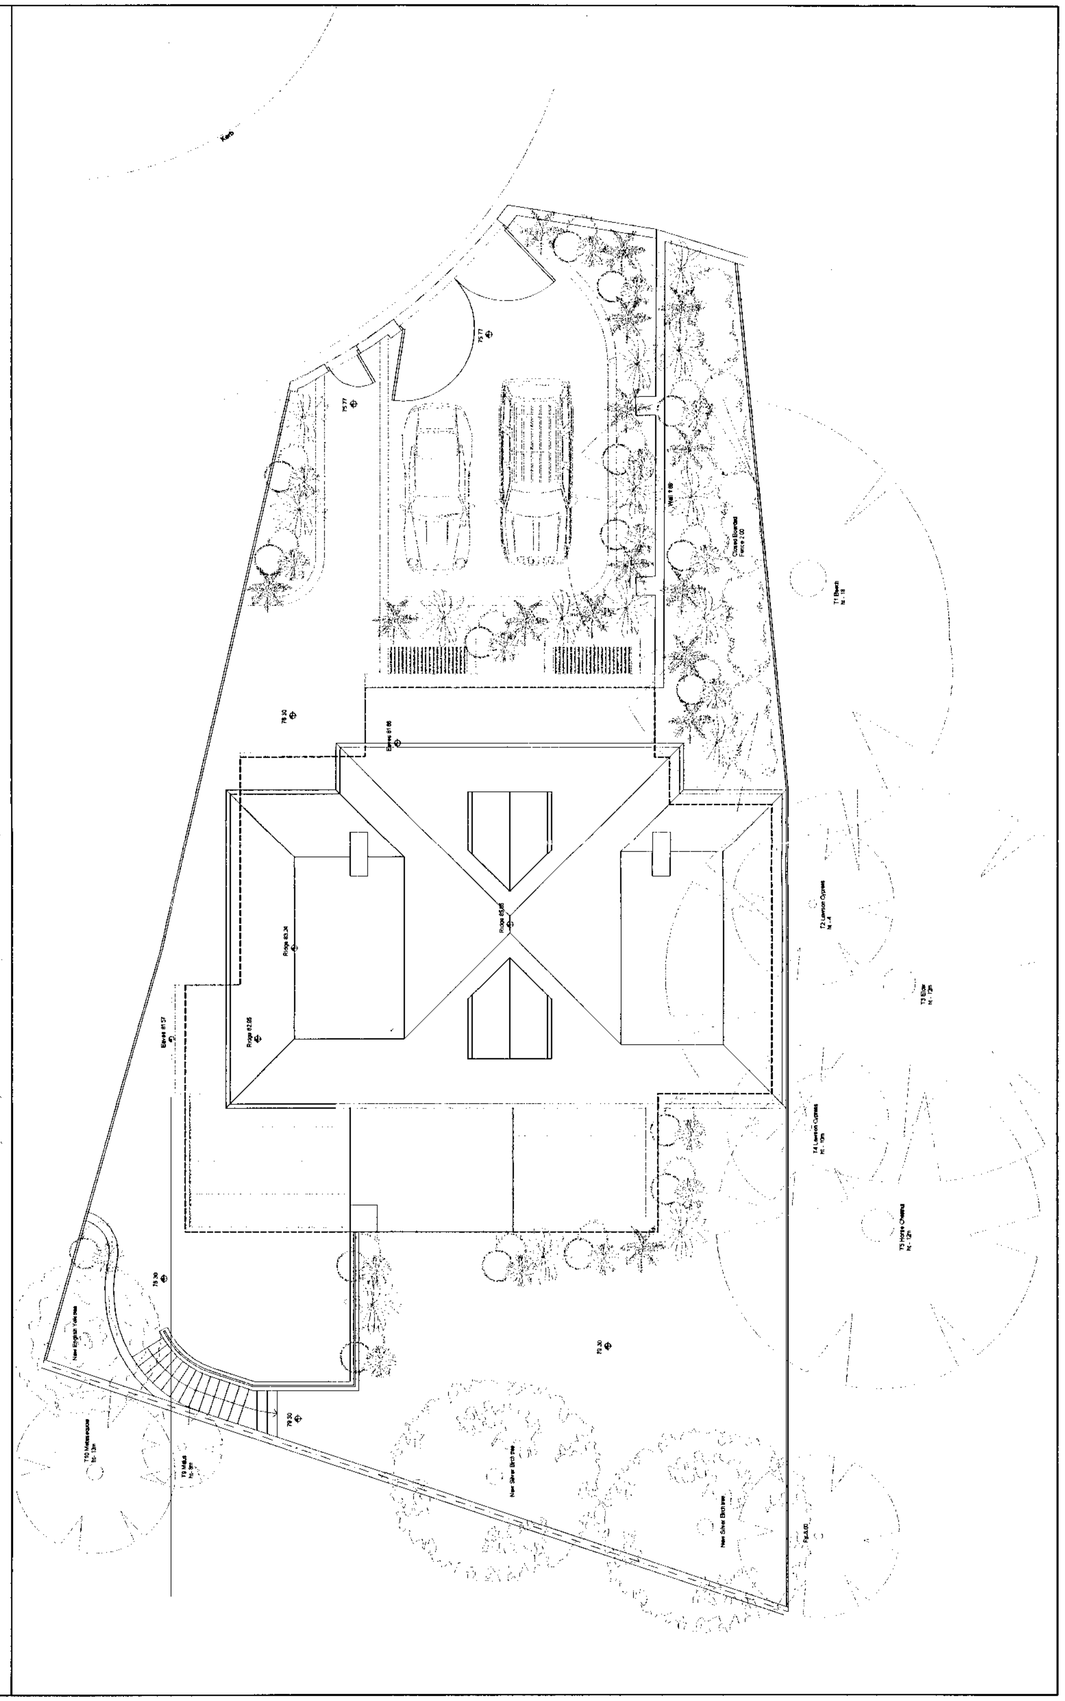

REVISIONS		
No	Description	Date

Notes

DRAWING STATUS

PLANNING

INSTRUCTION

No dimensions shall be scaled from this drawing
Contractor is to verify all dimensions on site before commencement of work.
This drawing is the property of Proietti Associates Limited and may not be reproduced without prior consent.

PROIETTI ASSOCIATES
Architects & Interior Designers

16 Crane Avenue
Isleworth, Middlesex, TW7 7JL
Tel / Fax. 0208 538 9988
E-Mail : proietti@tiscali.co.uk

RECEIVED
21 MAR 2007

Client	Mr. & Mrs. Lam		
Project	35 Heath Drive London NW3 7SC		
Title	EXISTING & PROPOSED Site Plan		
Scale	1:100	Drawing No.	Rev.
Date	27/02/07	291/04	