© The Kalyvides Partnership

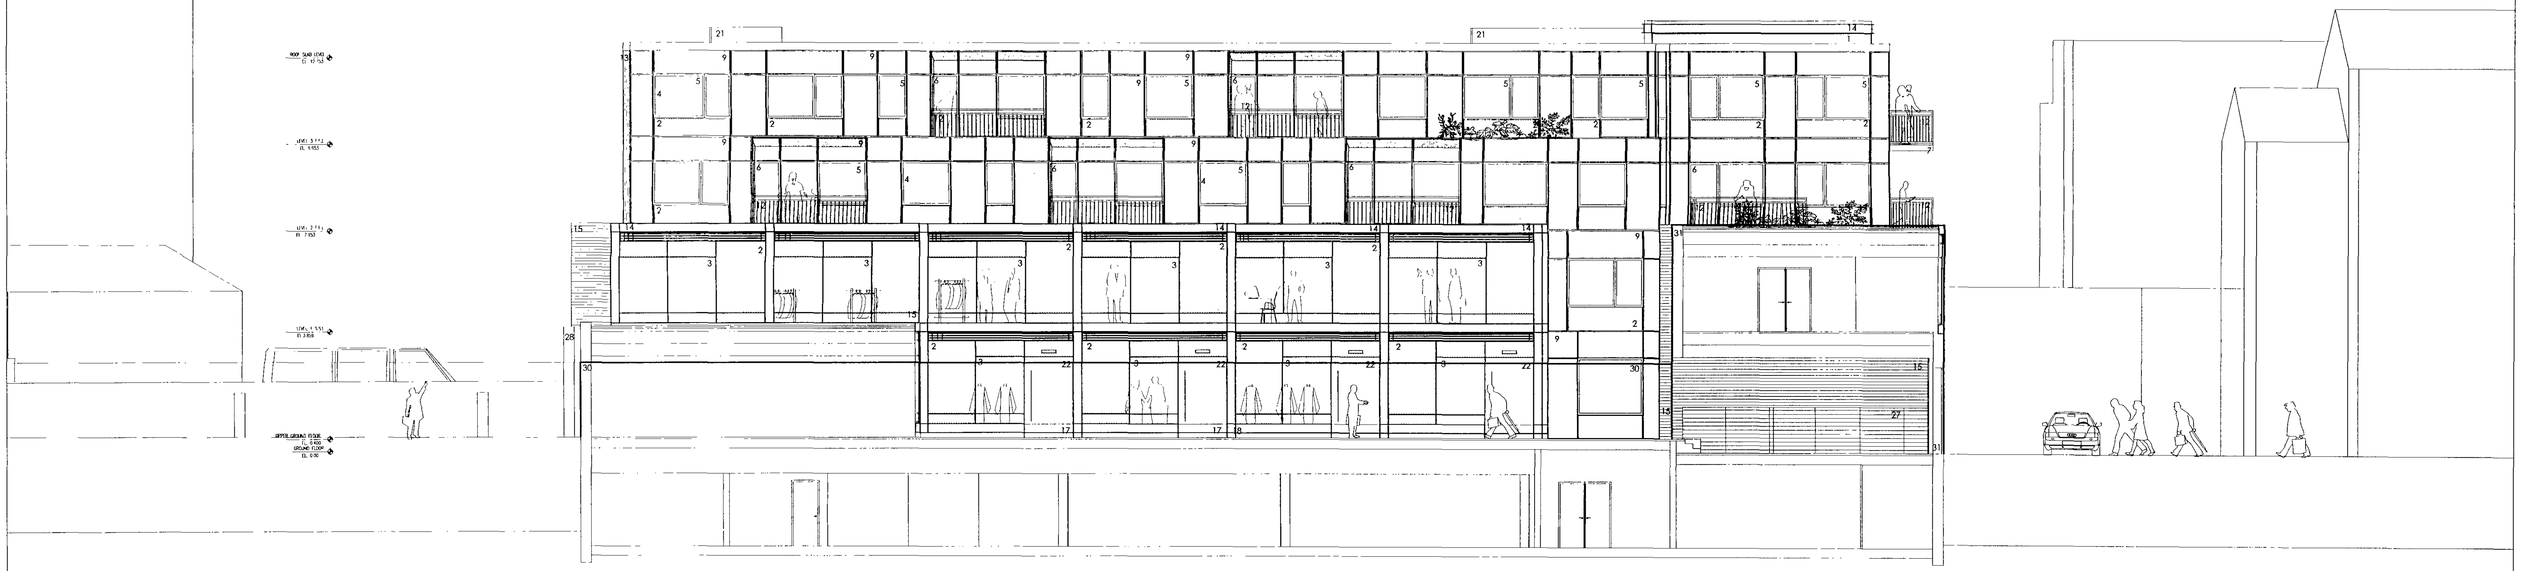

KEY: 1. Insulated glass spandrel 2.Transluscent glass 3. Clear glass 4 .Side cheeks and cills metal 5. Metal framed double glazed opening lights 6.Metal framed double glazed balcony doors 7. Metal balcony soffits 8. Metal head panels 9. Coloured metal panels 10.Metal fins 11. Metal louvres security screen 12. Mid grey PPC coated metal balustrades 13. Mid grey louvre rainscreen cladding 14. 'I' Section feature channels 15.Ribbed metal cladding 16.Metal louvres 17.Metal base panel 18. Metal plinth 19.Toughtened glass canopy 20.Feature trees 21.Light metal plant enclosure 22.Illuminated studio entrances 23.Opaque privacy windows 24.Existing garages 25.Metal gate/car park entrance 26.Illuminated residentail entrances 27.Dust bins 28.existing wall 29.Frameless glass balusrade 30.Wall to be rebuilt to match existing 31.New wall as part of development

# ROCHESTER PLACE

BREEZE HOLDINGS Ltd

## RP-PA-E03 ELEVATION FROM GARDENS OF 6-15 WILMOT PLACE

Scale 1:100@(A1) 0 5M 10M

April 2007

The Kalyvides Partnership
Architects & Urban Designers
187 189-191 Royal College Street London NW1 0SG
Tel +44 (0)20 7424 9830 Fax +44 (0)20 7424 9833
kp-architects@btconnect.com

© The Kalyvides Partnership

# ROCHESTER PLACE BREEZE HOLDINGS Ltd

## RP-PA-GA05

THIRD FLOOR

Scale 1:100@(A1) 0 5M 10M

April 2007

The Kalyvides Partnership
Architects & Urban Designers
187 189 191 Royal College Street London NW1 0SG
Tel +44 (0)20 7424 9830 Fax +44 (0)20 7424 9833
e: architects@kpartnership.com