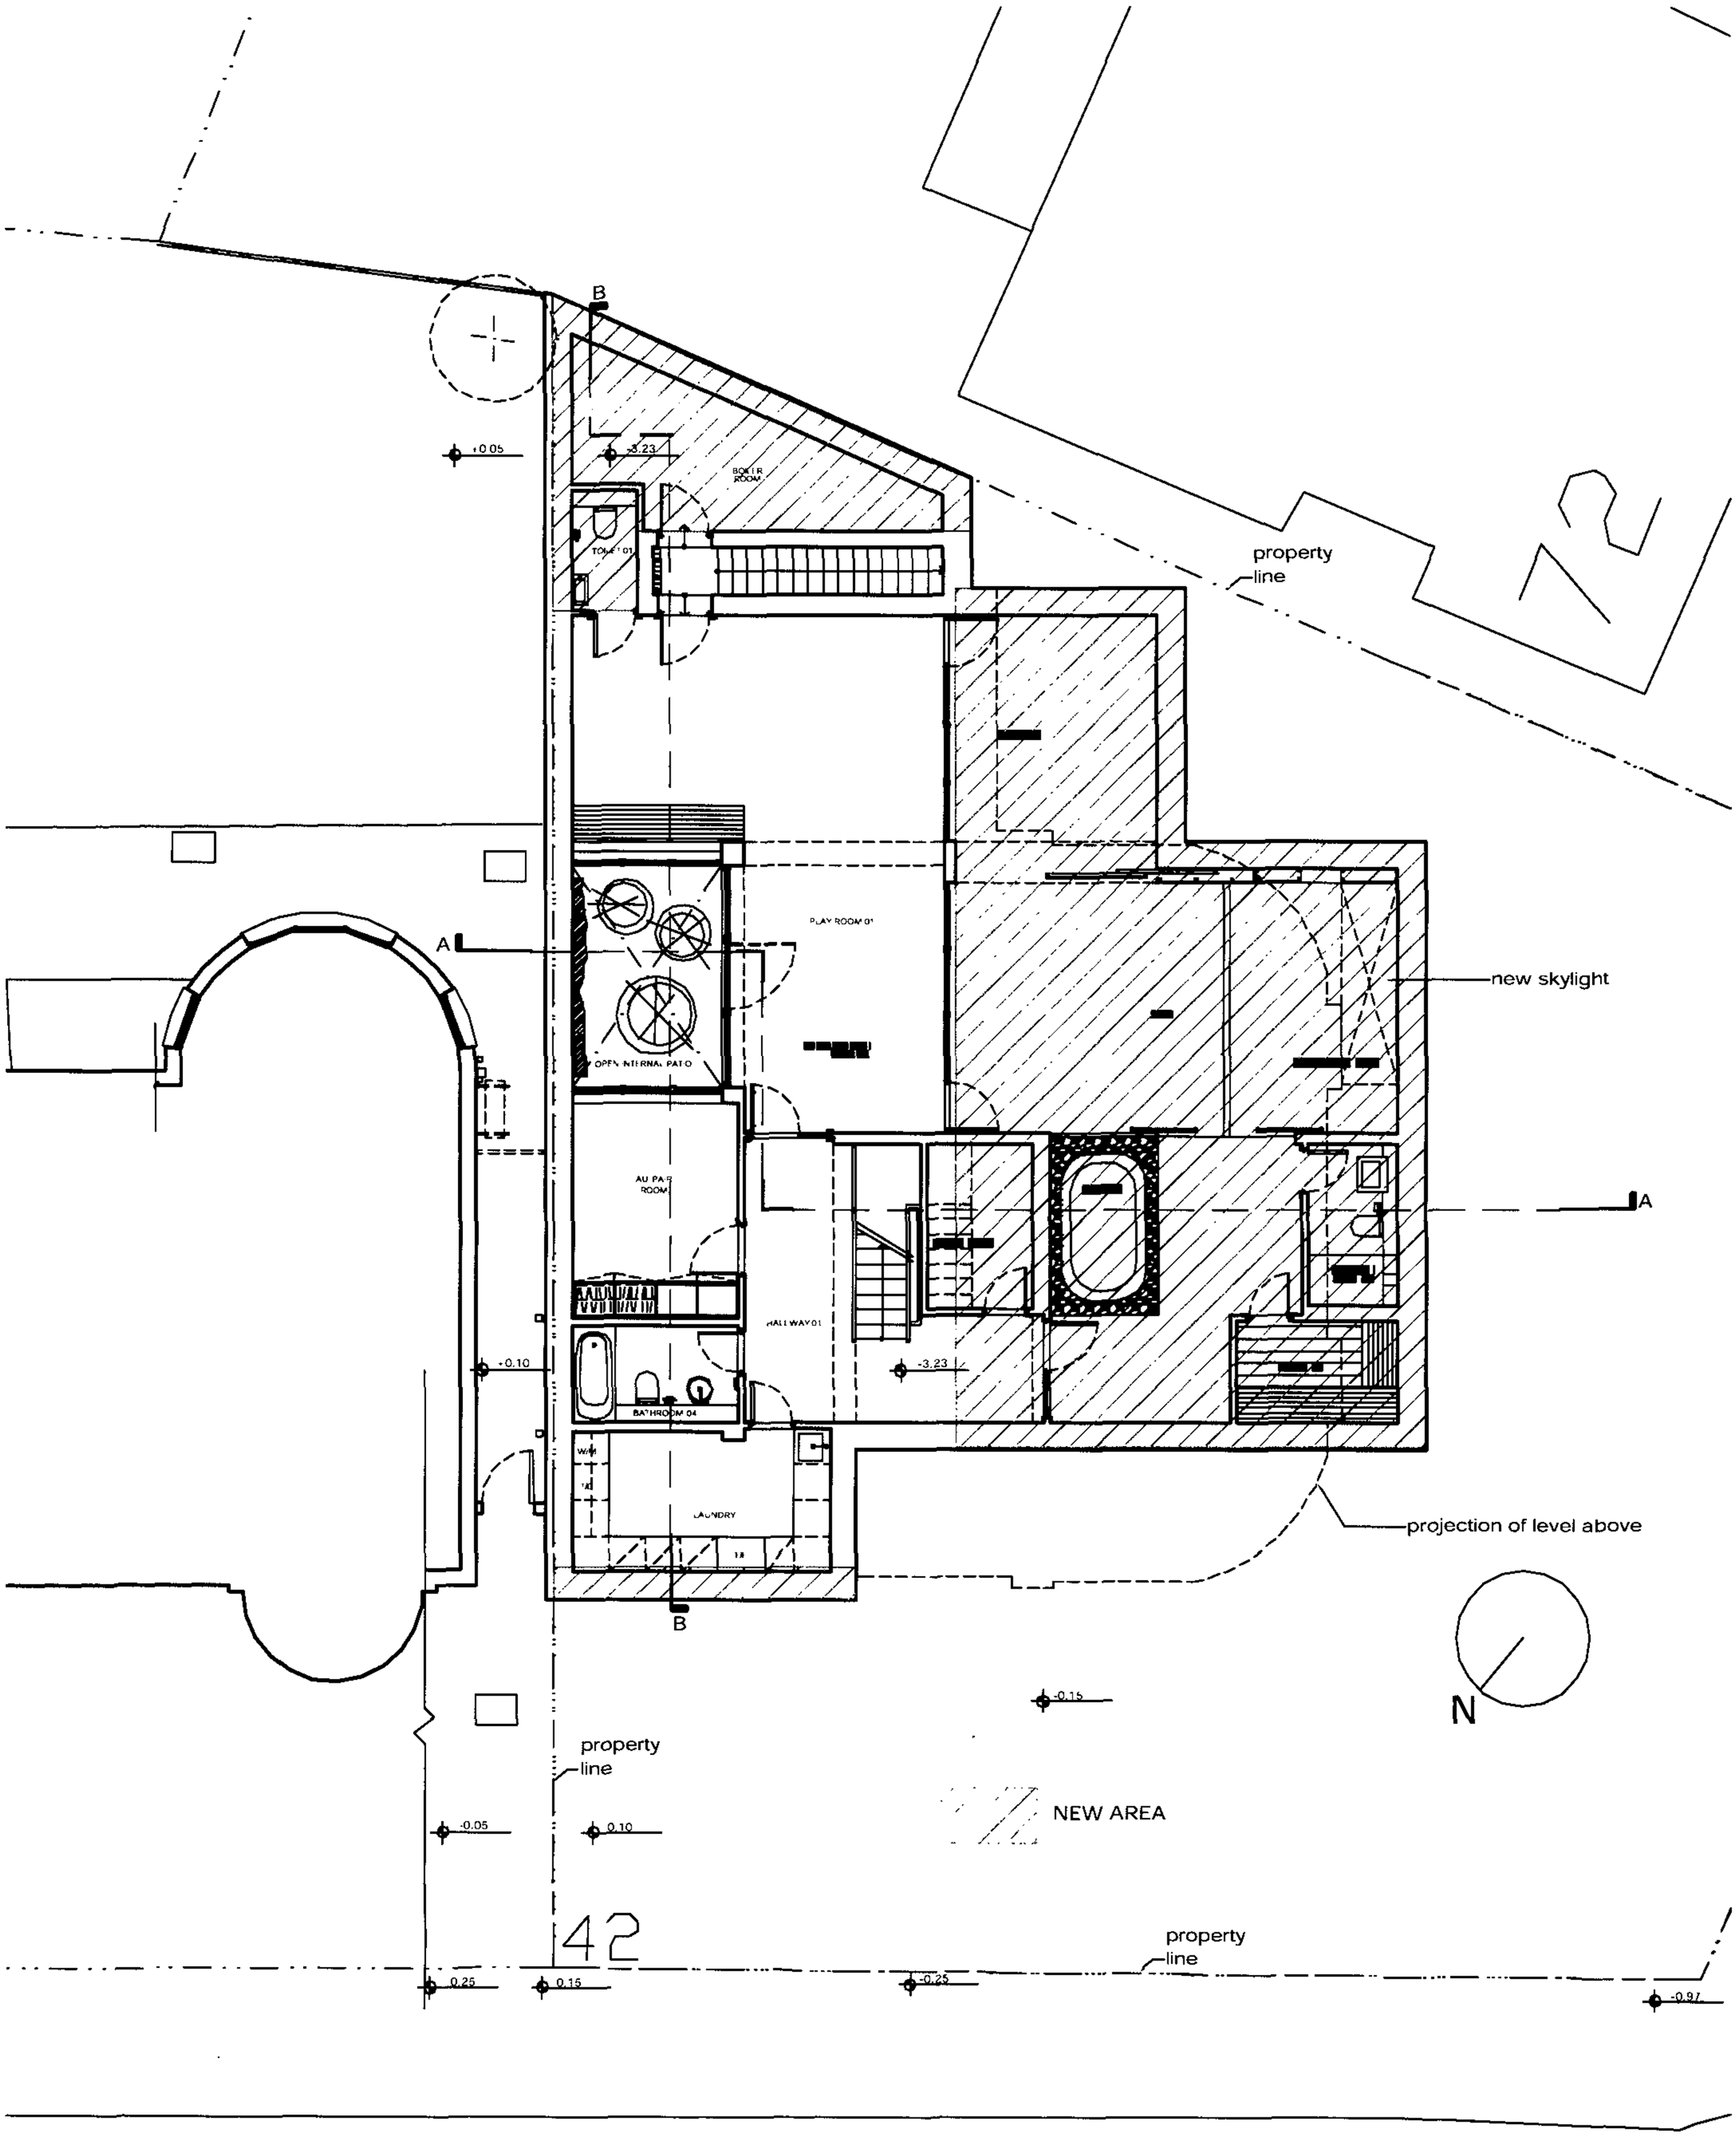

2007/0825/PR1

Proposed Basement Plan

SCALE: 1:100@A3 AR-01

SCHNEIDER DESIGNERS ■

project 42 Netherhall Gardens

drawing title Proposed Basement Plan

15 eldon grove london, nw3 5pt tel.020 7435 7105 fax.020 7435 7108

scale	date	drawn by:	project no.	drawing no.	revision
1:100@A3	28.03.07	SS	05_24_A_e	AR-01	01

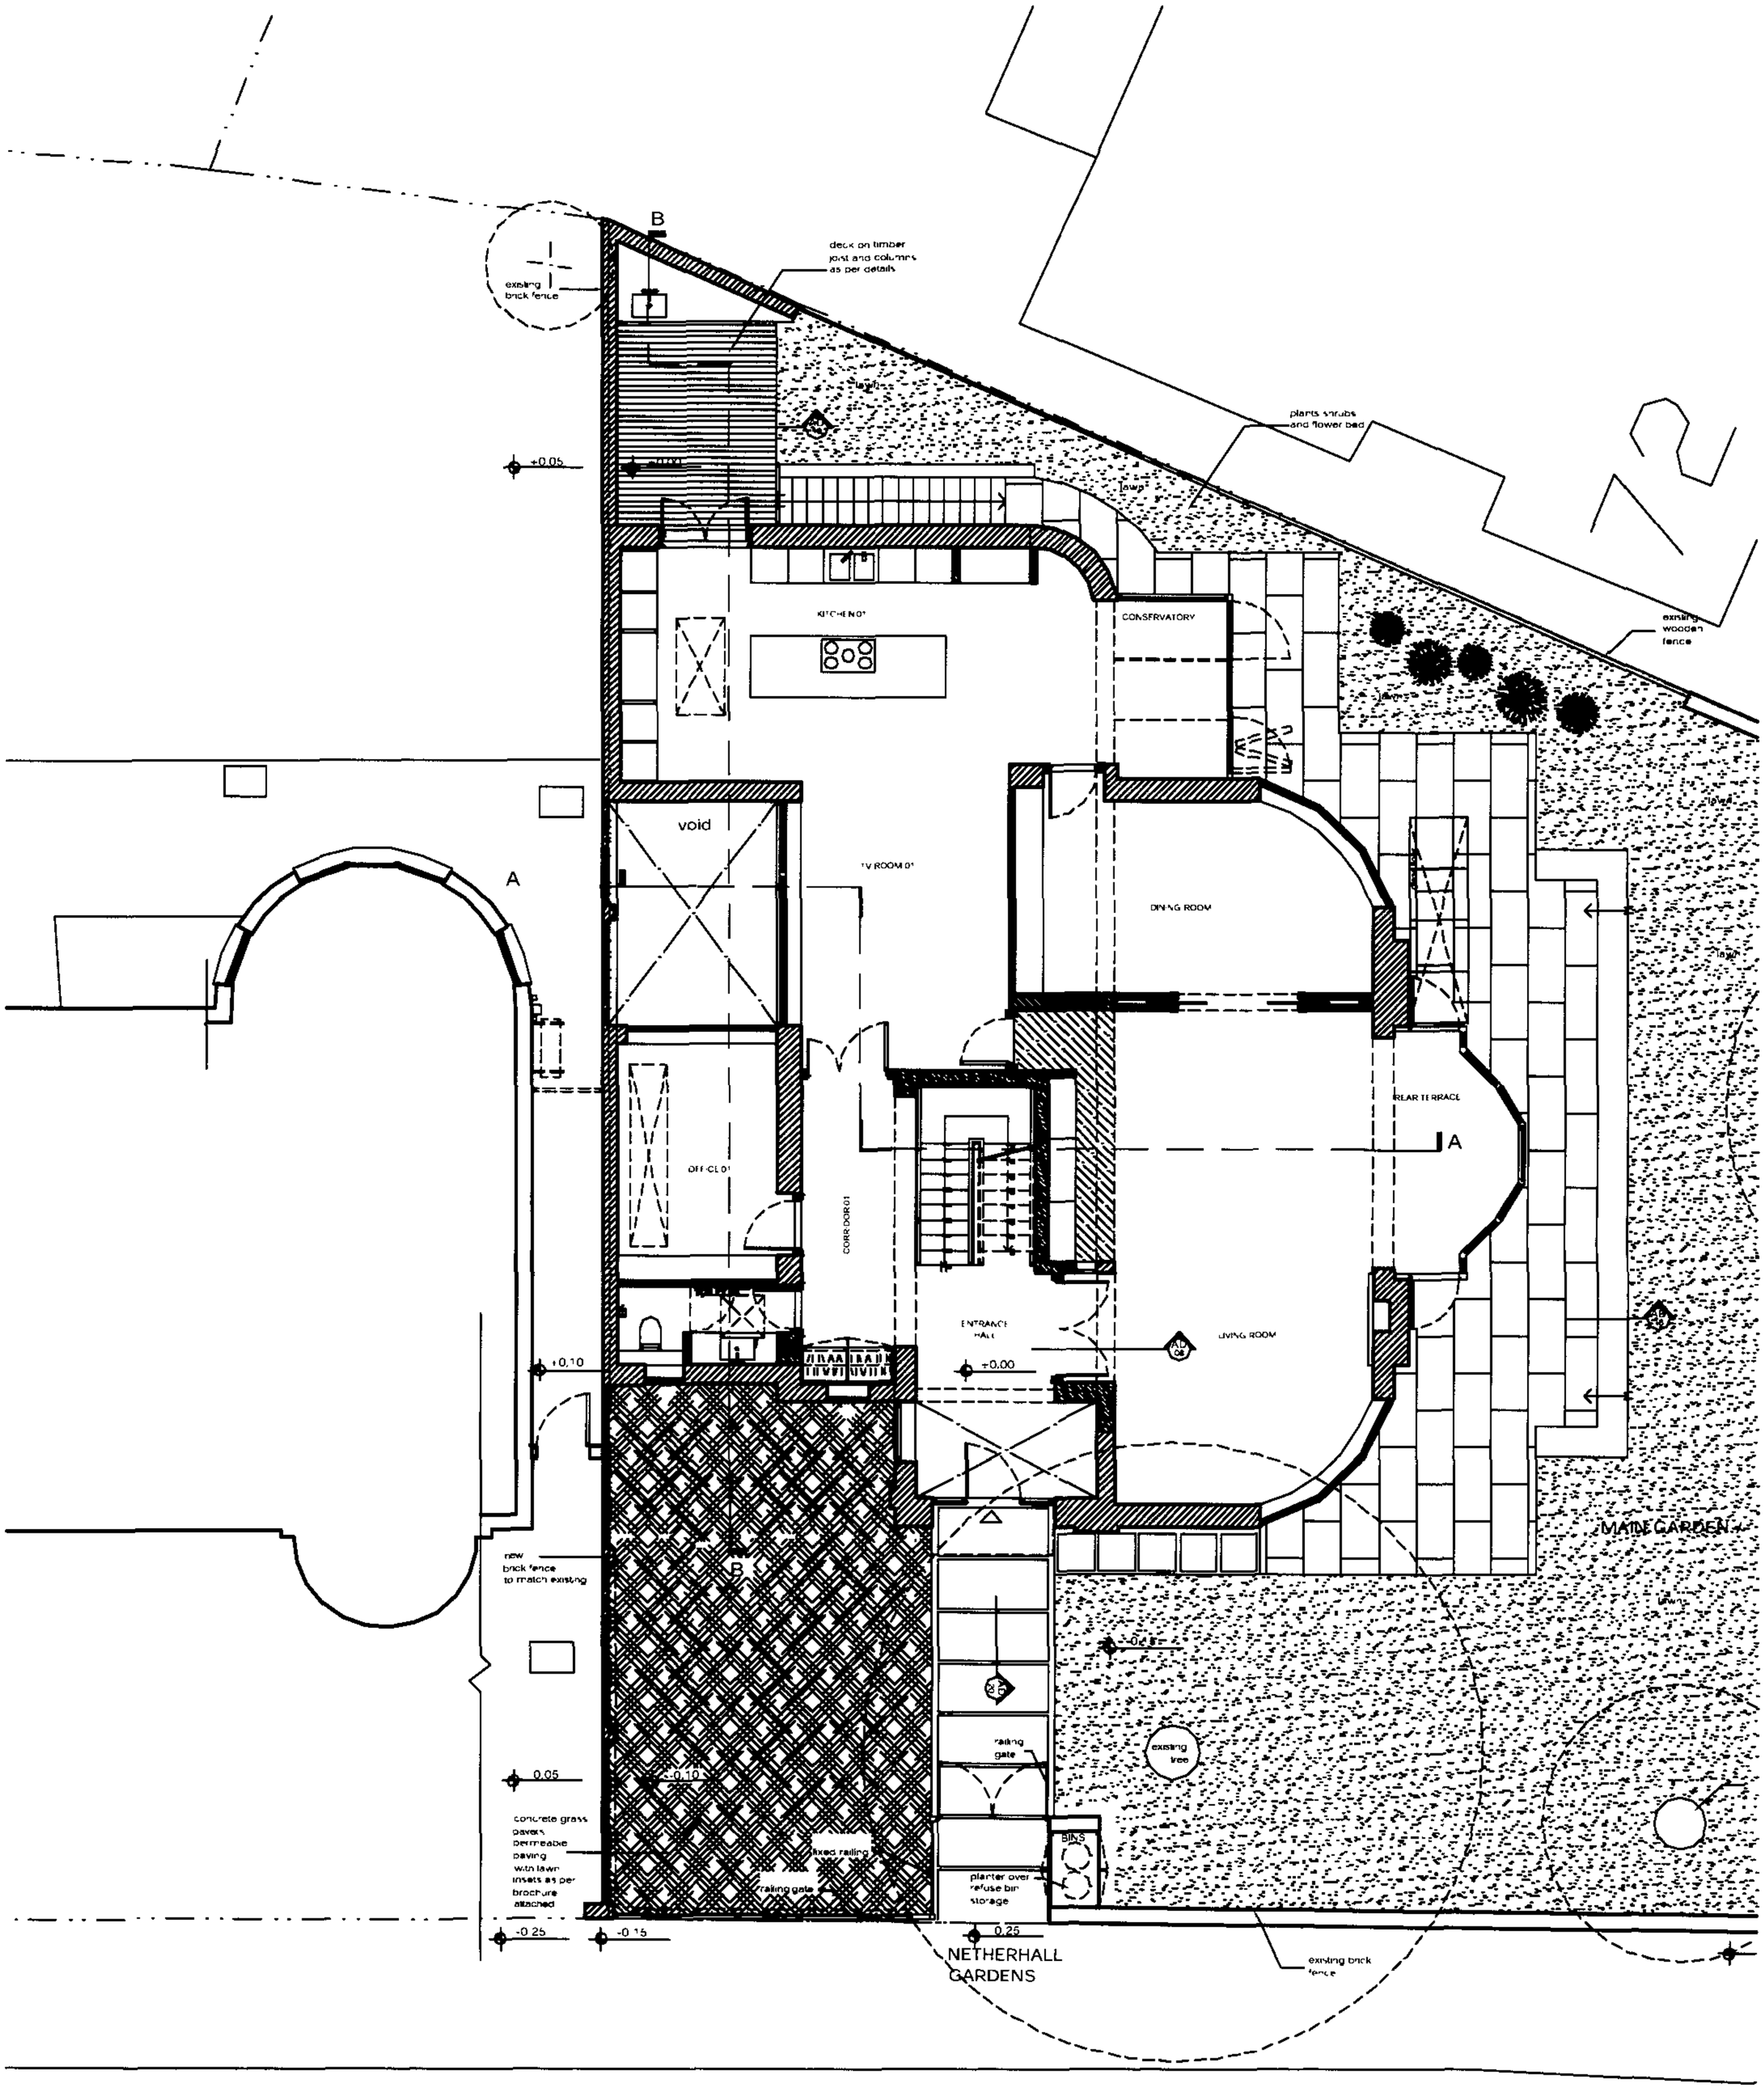

2007/0825/PR1

Proposed Ground Floor Plan

SCALE: 1:100@A3 AR-02

SCHNEIDER DESIGNERS ■

15 eldon grove london, nw3 5pt tel.020 7435 7105 fax.020 7435 7108

project	drawing title	scale	date	drawn by:	project no.	drawing no.	revision
42 Netherhall Gardens	Proposed Ground Floor Plan	1:100@A3	28.03.07	JG	05_24_A_e	AR-02	01

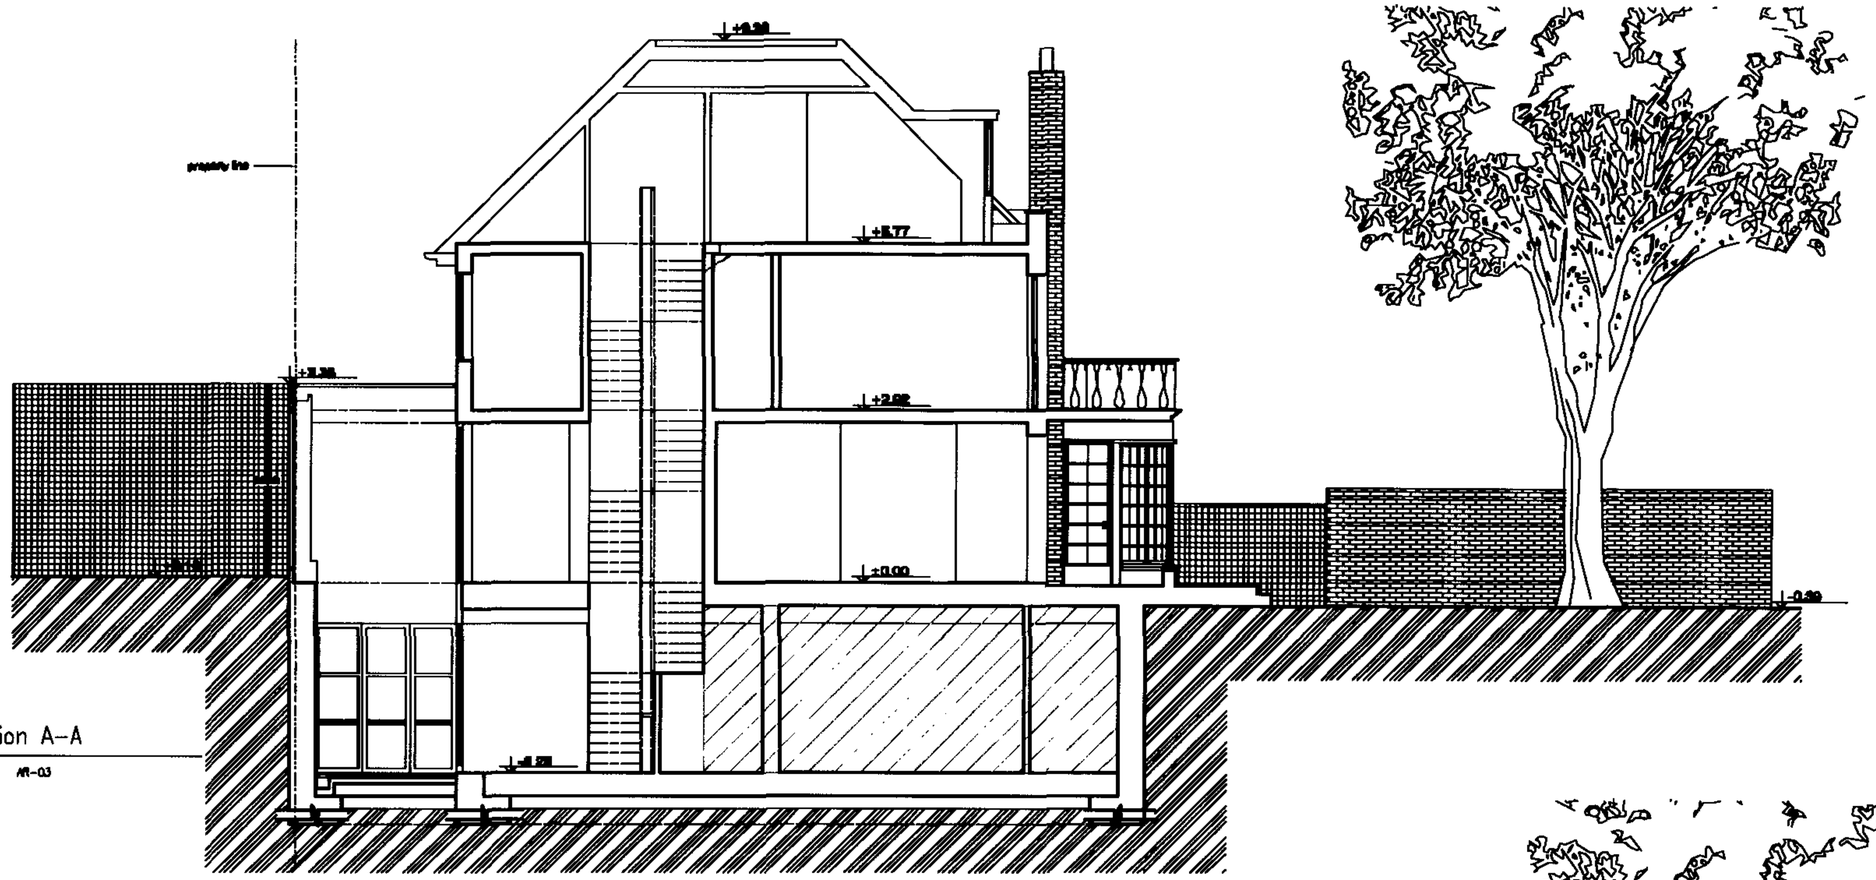

Proposed Section A–A

SCALE: 1:100@A3 AR–03

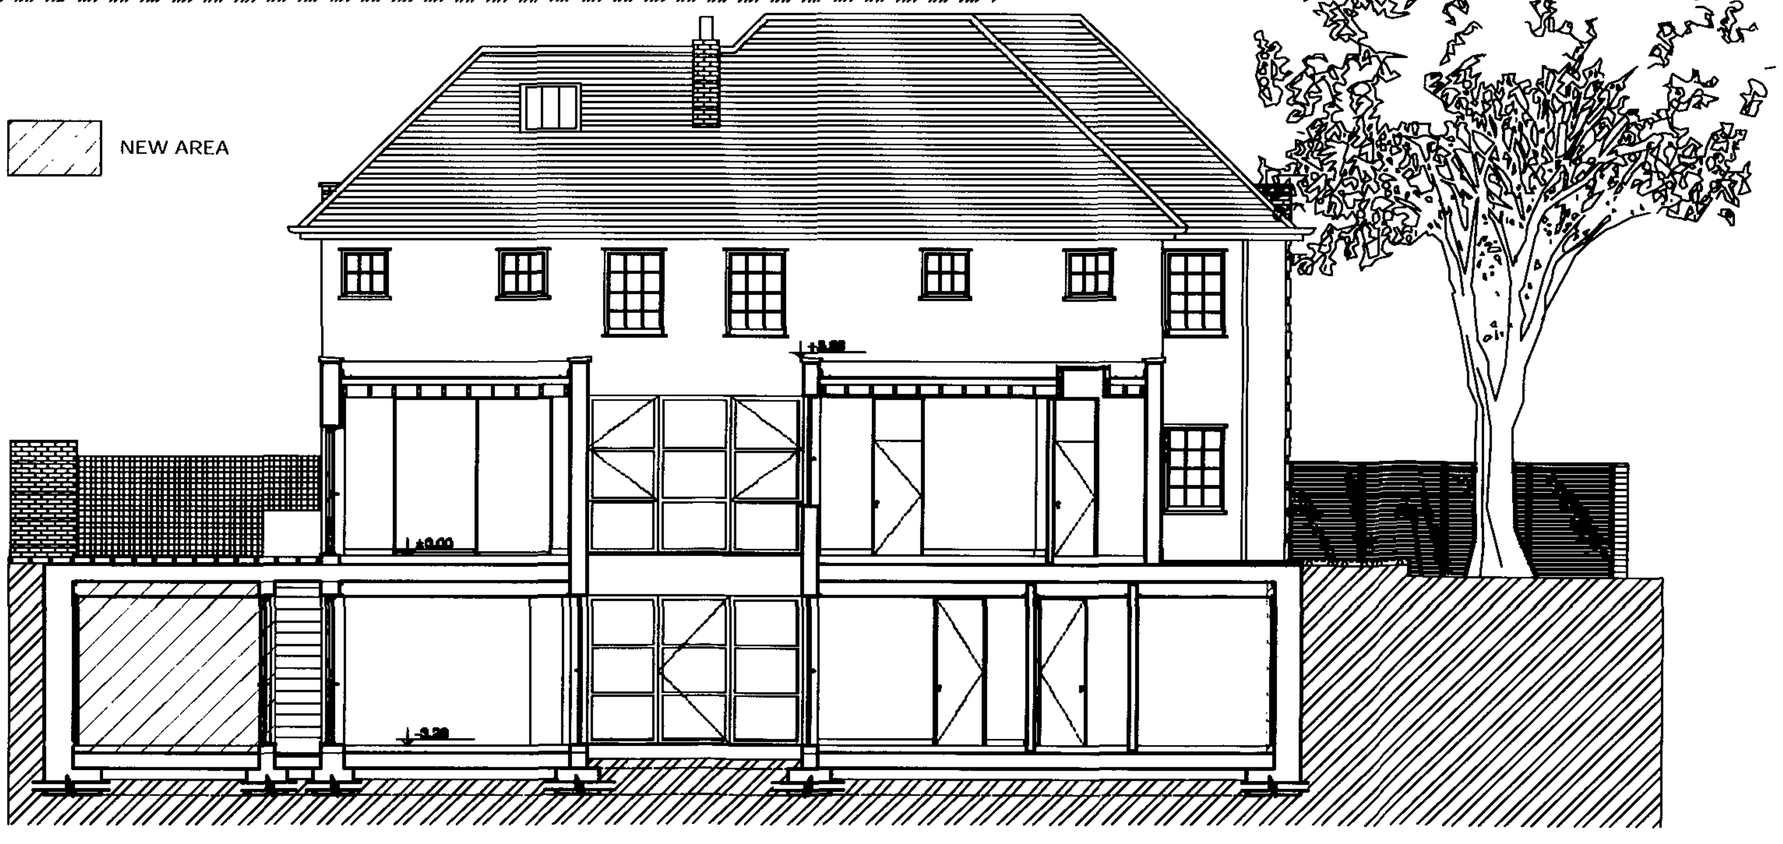

Proposed Section B–B

SCALE: 1:100@A3 AR–03

SCHNEIDER DESIGNERS

15 eldon grove london, nw3 5pt tel.020 7435 7105 fax.020 7435 7108

project	Netherhall Gardens
drawing title	Proposed Section A–A and B–B
scale	1:100@A3
date	28.03.07
drawn by:	SS
project no.	05_24_A_e
drawing no.	AR–03
revision	01

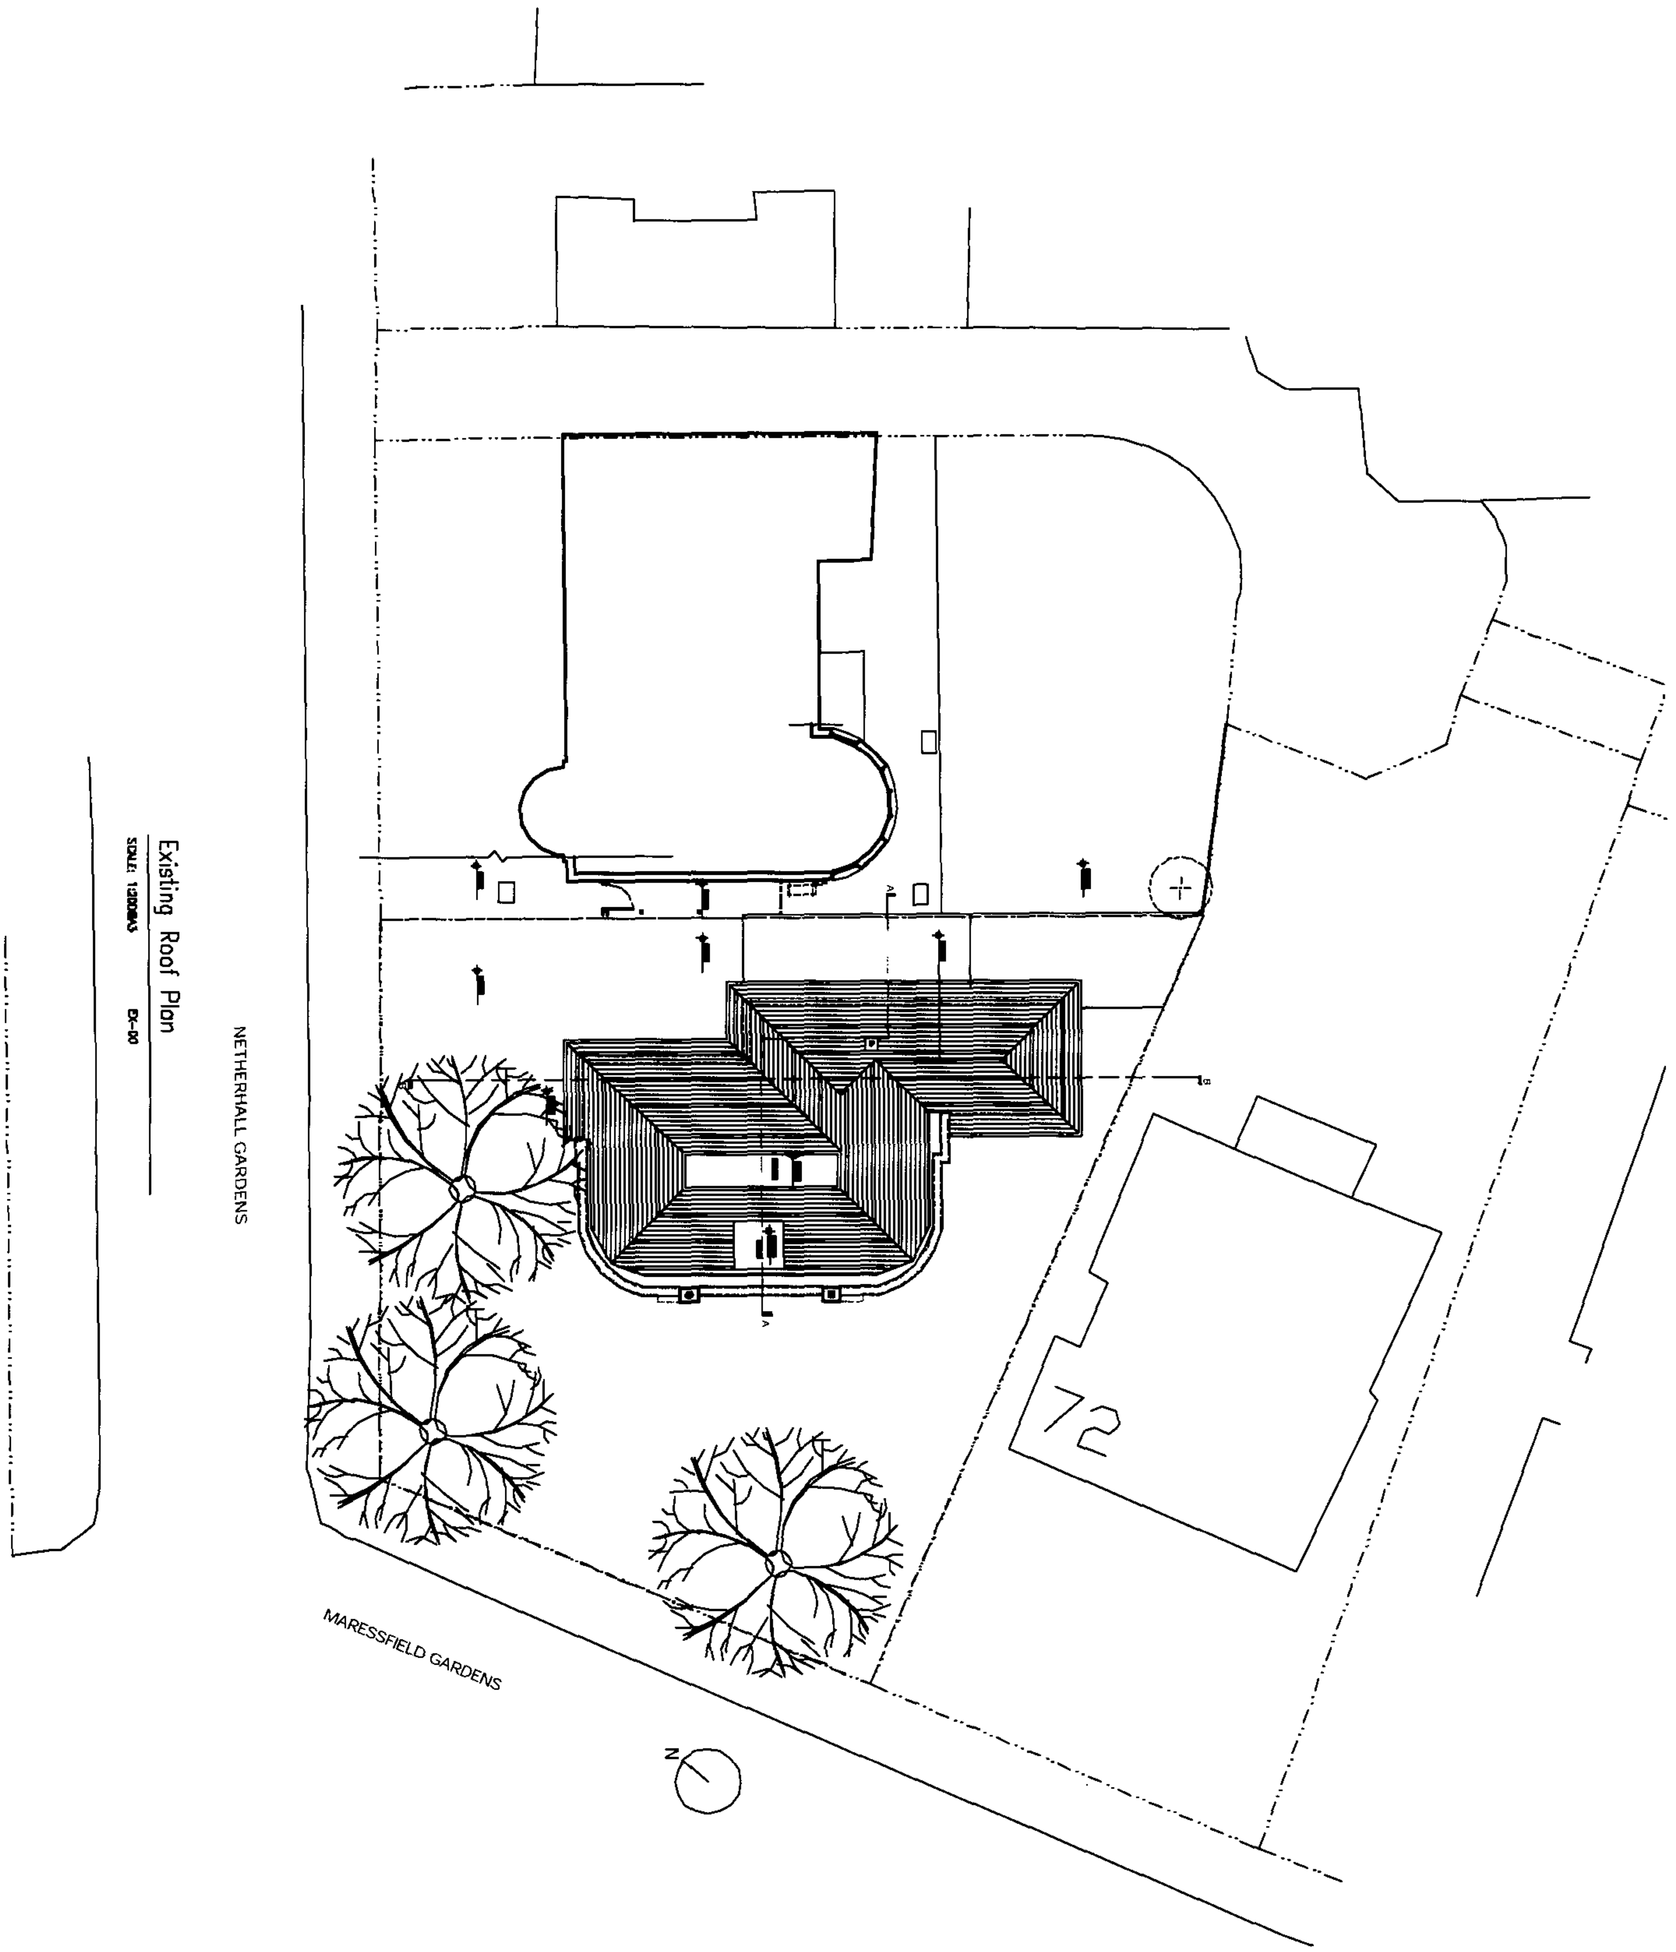

Existing Roof Plan

SCALE: 1:200@A3 EX-00

2007/0825/PR1

SCHNEIDER DESIGNERS

15 eldon grove london, nw3 5pt tel.020 7435 7105 fax.020 7435 7108

project	drawing title	scale	date	drawn by:	project no.	drawing no.	revision
42 Netherhall Gardens	Existing Roof Plan	1:200@A3	28.03.07	SS	05_24_A_e	EX-00	01

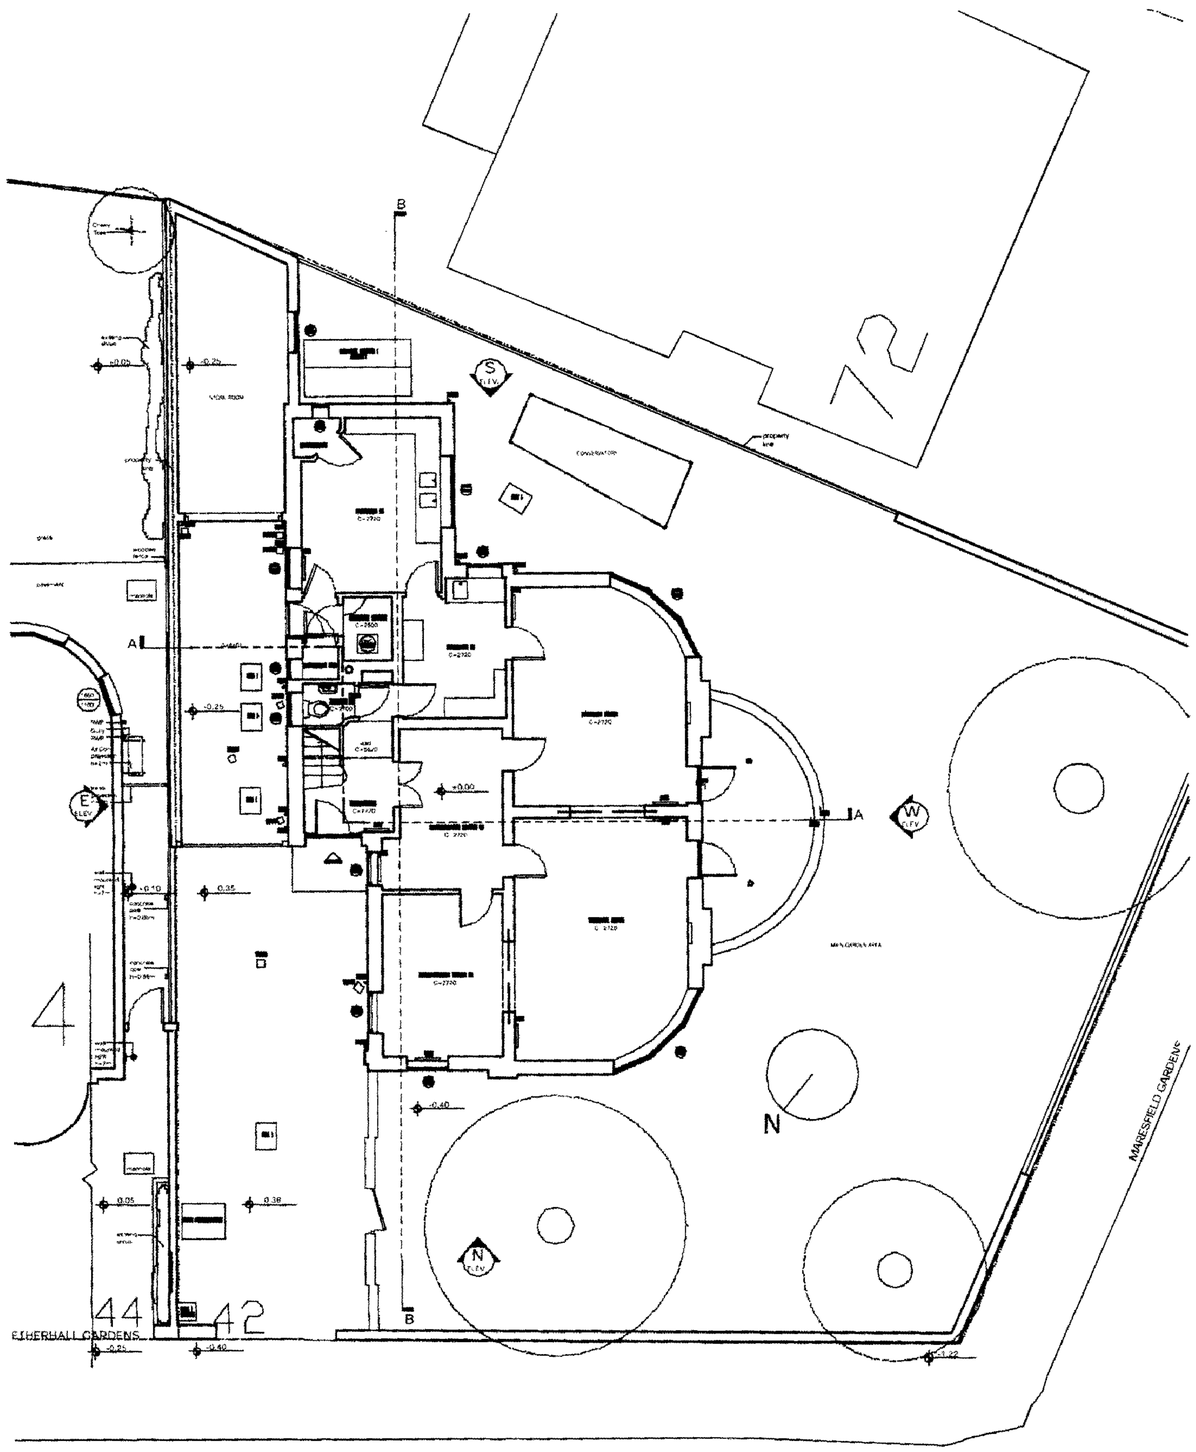

Existing Ground Floor Plan

SCALE: 1:100@A3 EX-01

2007/0825/PR1

SCHNEIDER DESIGNERS

15 eldon grove london, nw3 5pt tel.020 7435 7105 fax.020 7435 7108

project	drawing title	scale	date	drawn by	project no.	drawing no.	revision
42 Netherhall Gardens	Existing Ground Floor Plan	1:100@A3	28.03.07	SS	05_24_A_e	EX-01	01

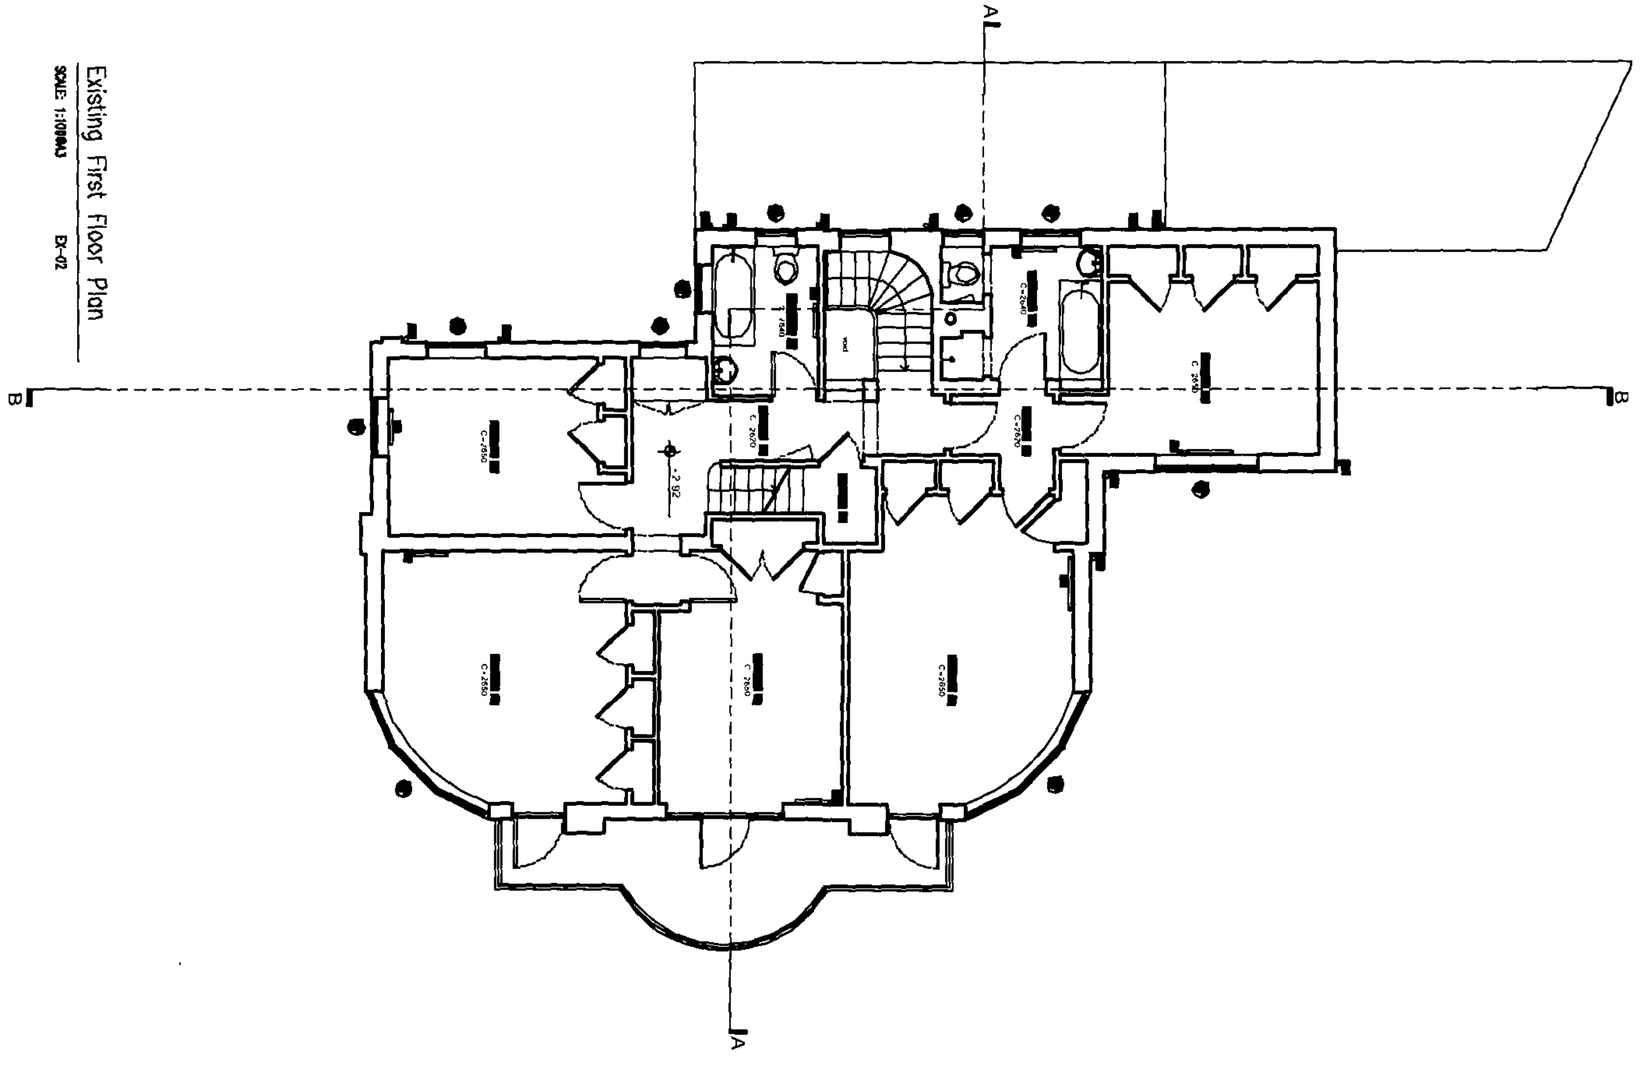

Existing First Floor Plan

SCALE: 1:100@A3 EX-02

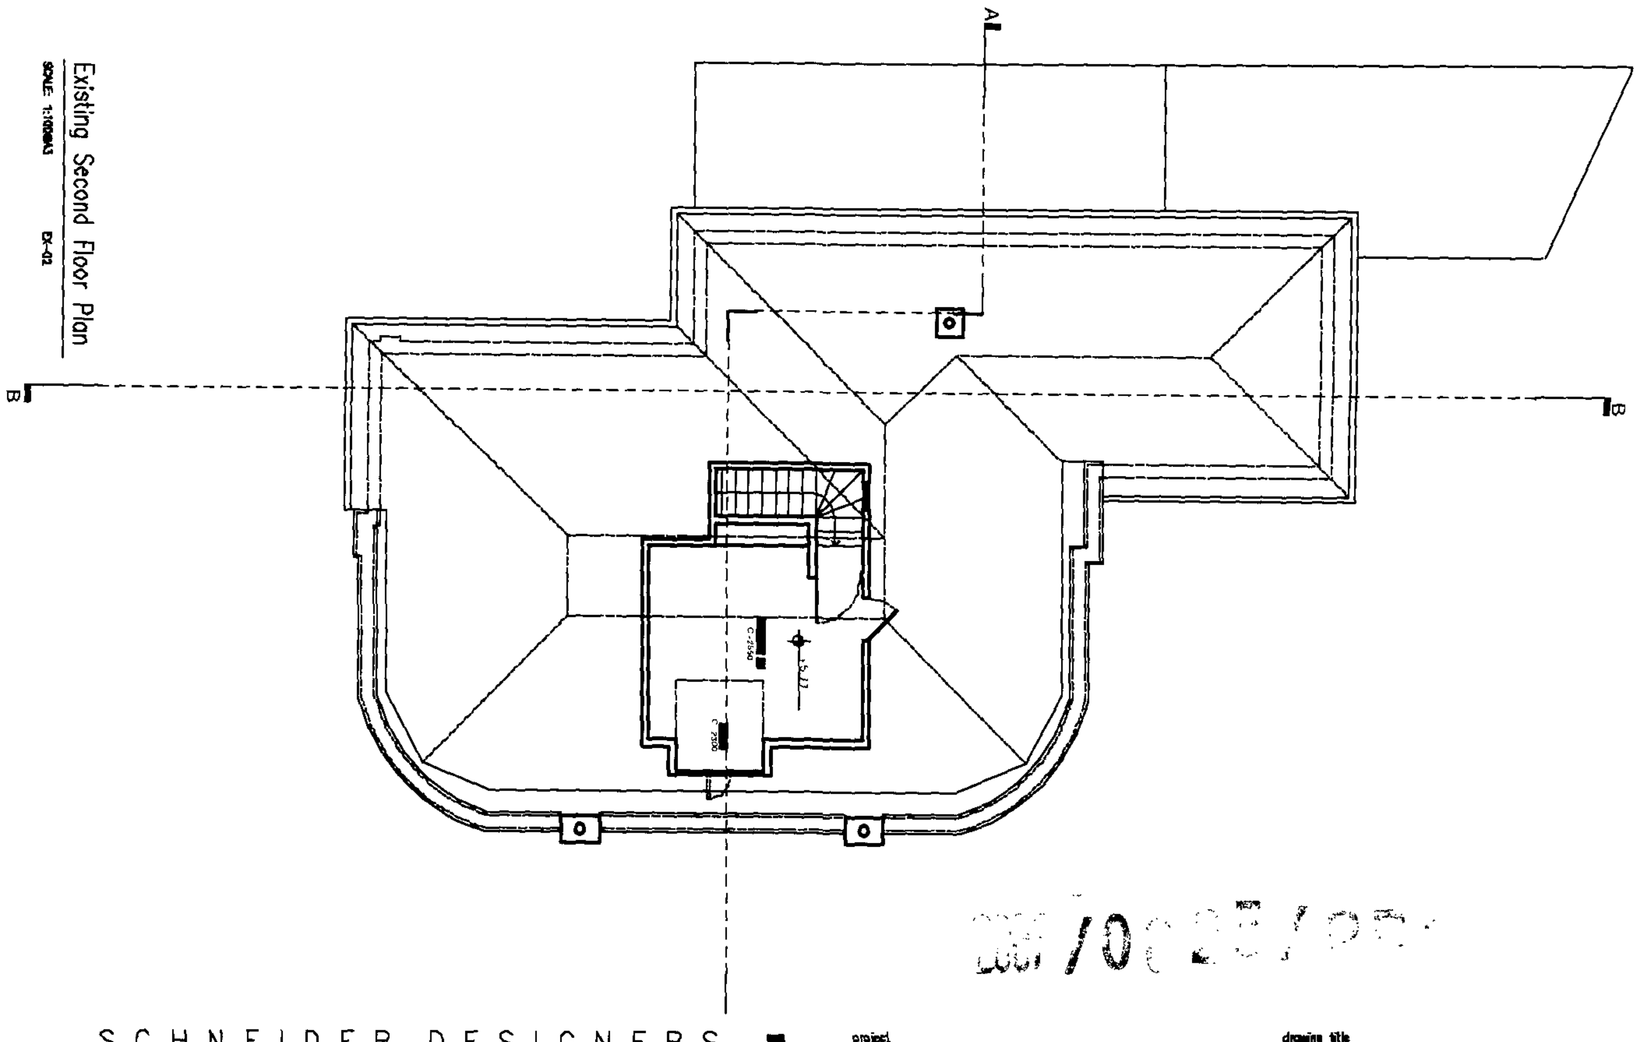

Existing Second Floor Plan

SCALE: 1:100@A3 EX-02

28/03/07

SCHNEIDER DESIGNERS

15 eldon grove london, nw3 5pt tel.020 7435 7105 fax.020 7435 7108

project	drawing title	scale	date	drawn by:	project no.	drawing no.	revision
42 Netherhall Gardens	Existing 1st and 2nd Floor Plans	1:100@A3	28.03.07	SS	05_24_A_e	EX-02	01

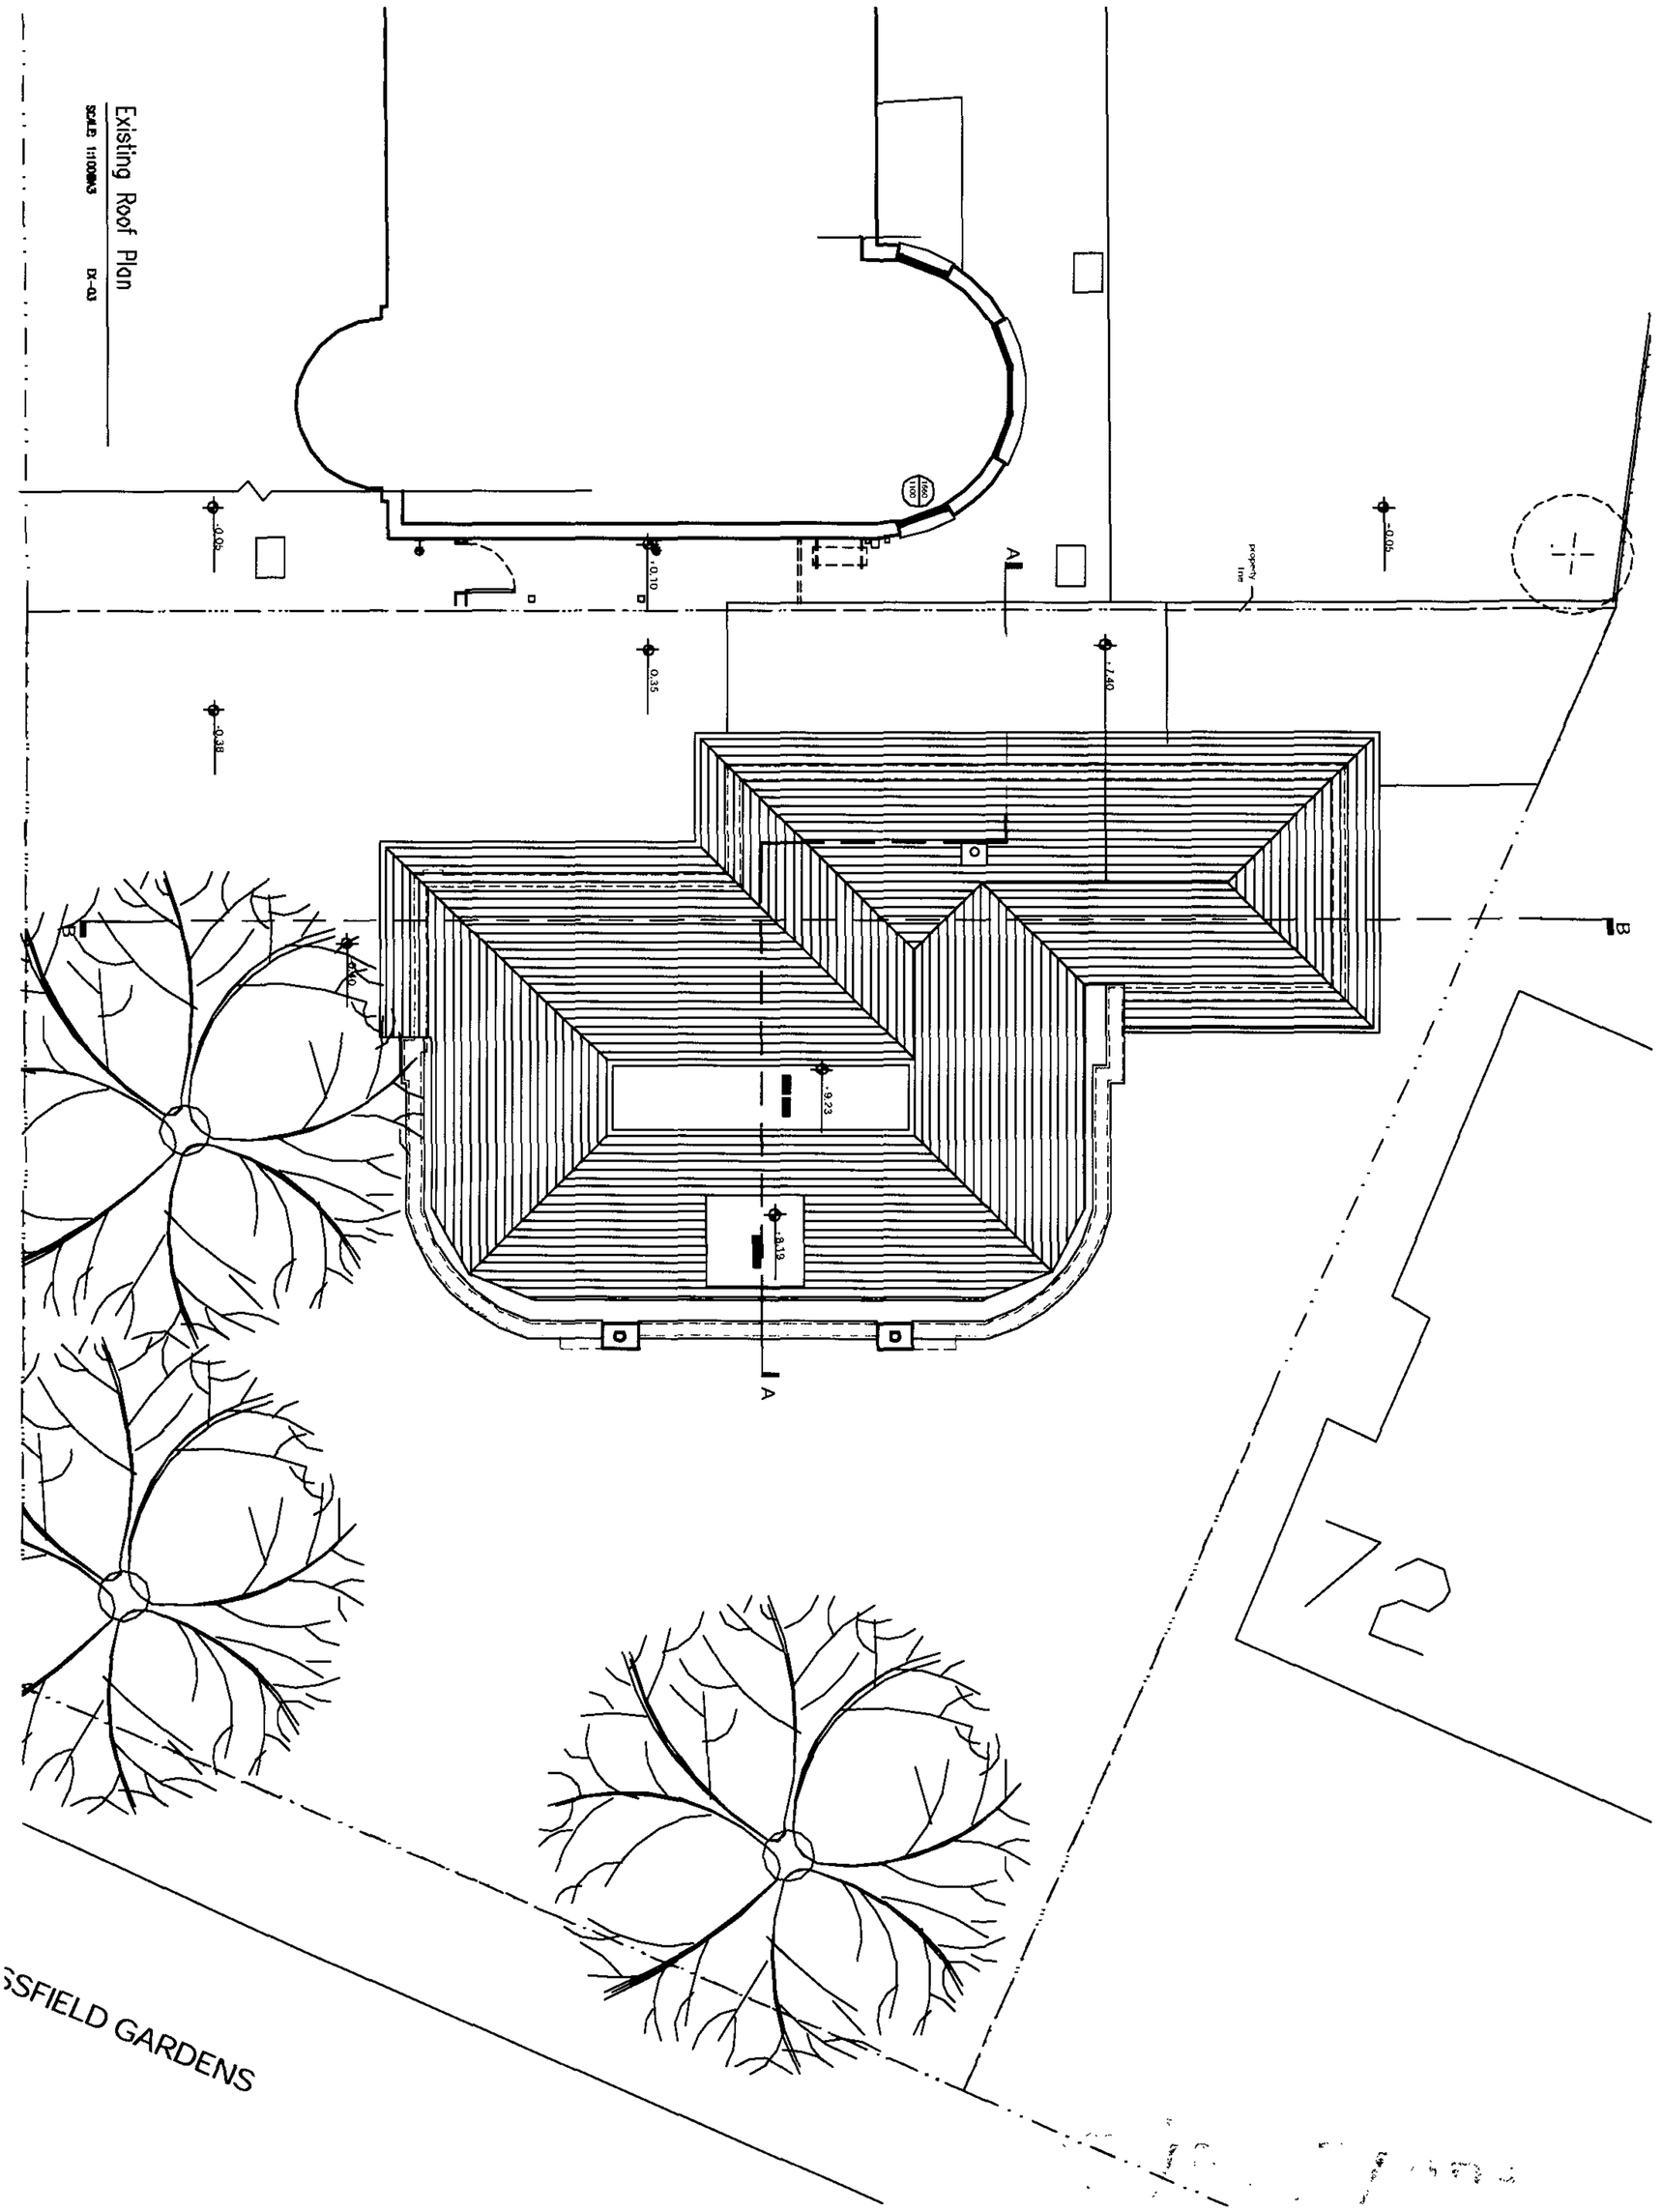

SCHNEIDER DESIGNERS

15 eldon grove london, nw3 5pt tel.020 7435 7105 fax.020 7435 7108

project: 42 Netherhall Gardens

drawing title: Existing Roof Plan

scale	date	drawn by:	project no.	drawing no.	revision
1:100@A3	28.03.07	SS	05_24_A_e	EX-03	01

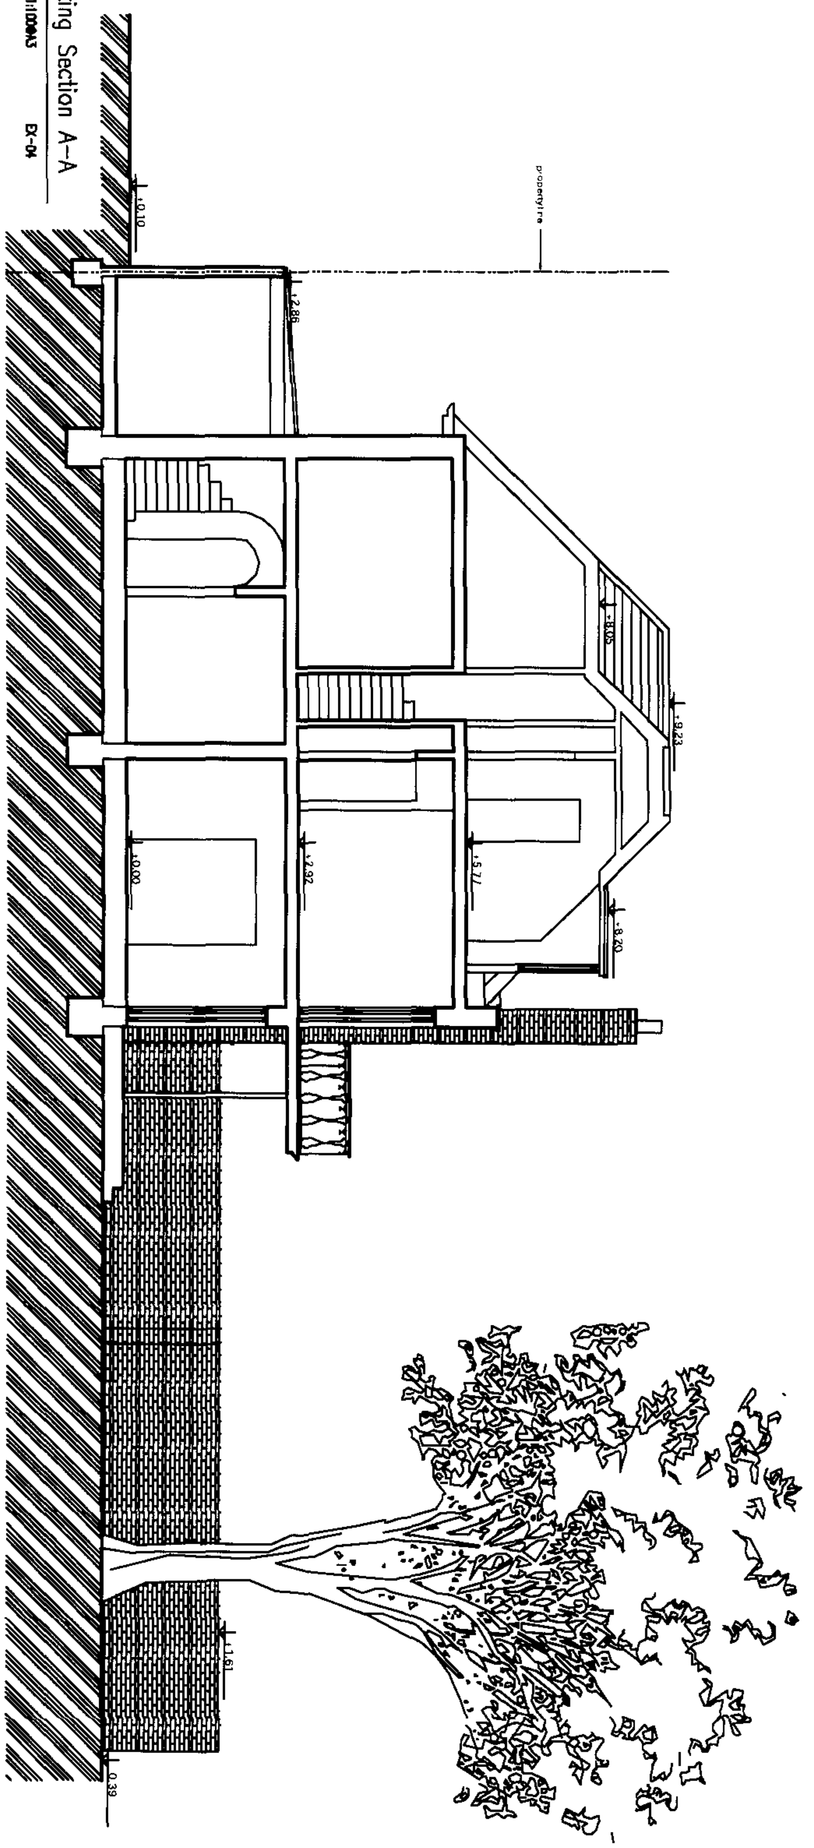

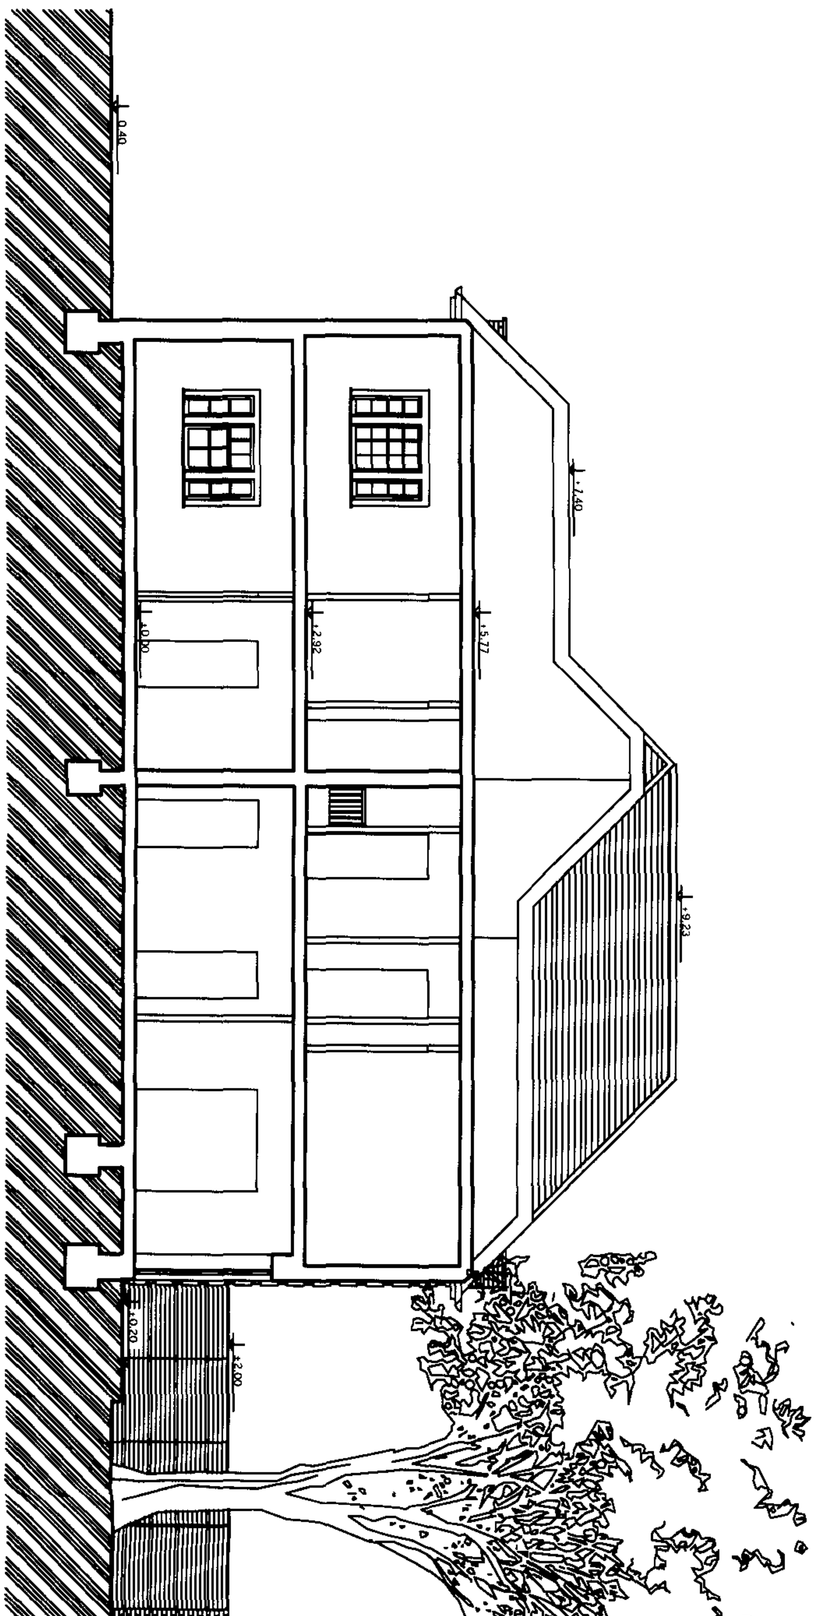

2007/0825/PR1

SCHNEIDER DESIGNERS ■

15 eldon grove london, nw3 5pt tel.020 7435 7105 fax.020 7435 7108

project	drawing title	scale	date	drawn by:	project no.	drawing no.	revision
42 Netherhall Gardens	Existing Section A-A and B-B	1:100@A3	28.03.07	SS	05_24_A_e	EX-04	01

Existing East Elevation

SCALE: 1:100@A3 EX-05

Existing West Elevation

SCALE: 1:100@A3 EX-05

2007/0825/PR1

drawing title
Existing East and West Elevations

project
42 Netherhall Gardens

scale: 1:100@A3
date: 28.03.07
drawn by: SS
project no. 05_24_A_e
drawing no. EX-05
revision 01

SCHNEIDER DESIGNERS
15 eldon grove london, nw3 5pt tel.020 7435 7105 fax.020 7435 7108

Existing South Elevation

SCALE 1:100@A3 EX-06

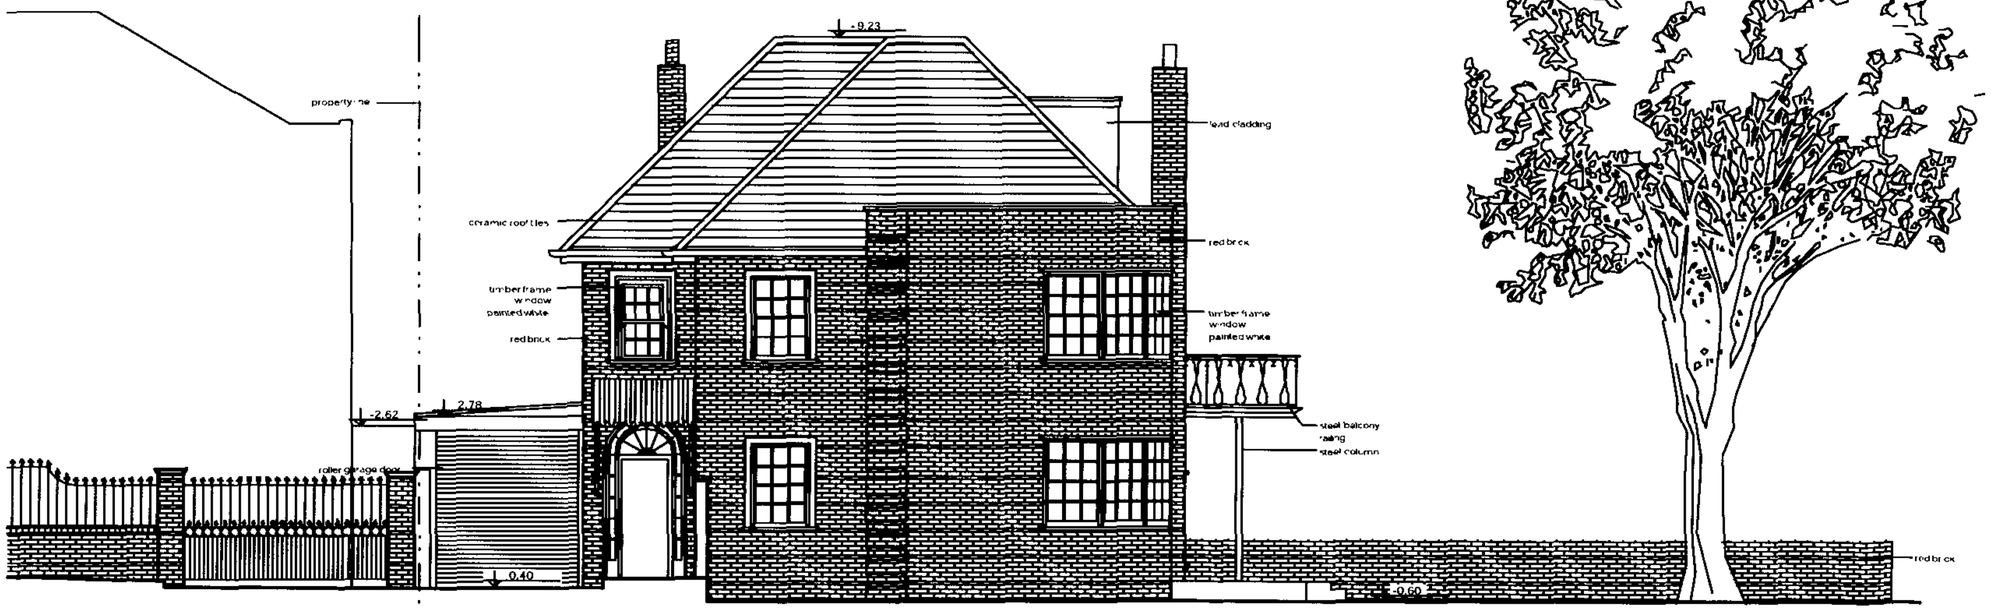

Existing North Elevation

SCALE 1:100@A3 EX-06

SCHNEIDER DESIGNERS

15 eldon grove london, nw3 5pt tel.020 7435 7105 fax.020 7435 7108

project 42 Netherhall Gardens

scale 1:100@A3

date 28.03.07

drawn by: SS

project no. 05_24_A_e

drawing no. EX-06

revision 01

drawing title Existing South and North Elevations

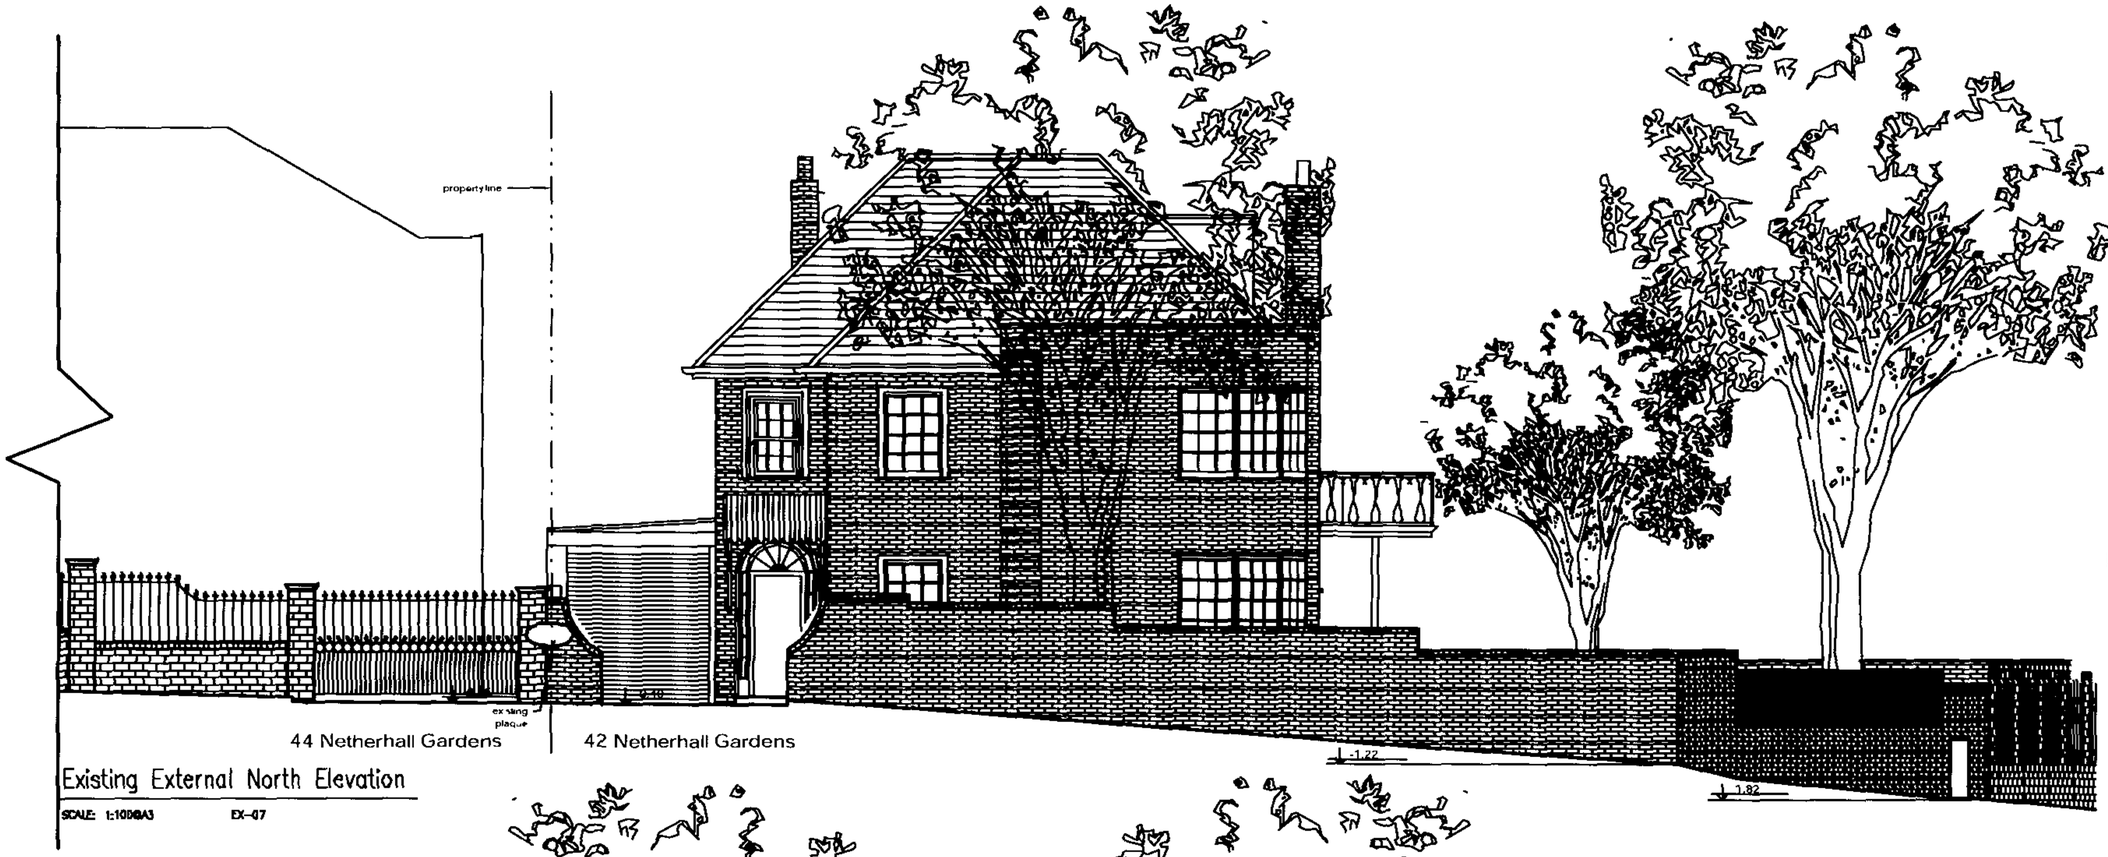

Existing External North Elevation

SCALE: 1:100@A3 EX-07

Existing External West Elevation

SCALE: 1:100@A3 EX-07

project
42 Netherhall Gardens

drawing title
Existing North and West External Elevations

scale
1:100@A3

date
28.03.07

drawn by:
SS

project no.
05_24_A_e

drawing no.
EX-07

revision
01

SCHNEIDER DESIGNERS

15 eldon grove london, nw3 5pt tel.020 7435 7105 fax.020 7435 7108