2 ORDNANCE MAP
1:1000

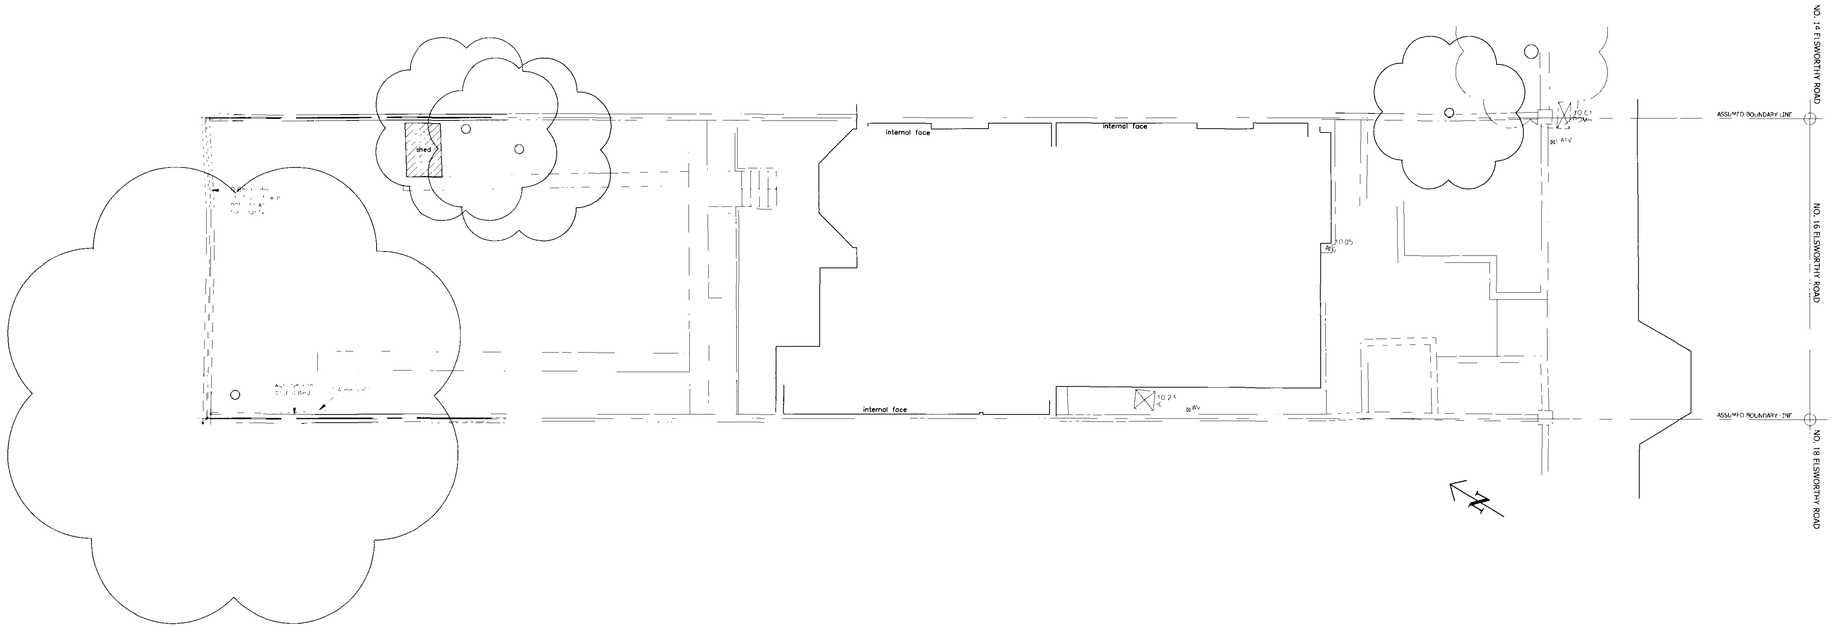

1 (PROPOSED) SITE PLAN
1:100

GENERAL NOTES:

DO NOT SCALE FROM THIS DRAWING

ALL DIMENSIONS TO BE CHECKED ON SITE

ANY OMISSIONS OR DISCREPANCIES TO BE REPORTED TO THE ARCHITECT IMMEDIATELY

IF IN DOUBT ASK

REVISIONS

26 MAR 2007

finkernagel ross
architects

Studio 215
Stratford Workshops
Burford Road
London E15 2SP
Tel 020 8555 0951
Fax 020 8555 0958

PROJECT

16 ELSWORTHY ROAD
LONDON NW3

DRAWING

SITE PLAN & ORDNANCE MAP

SCALE	DATE
AS SHOWN @ A1	05.03.07
DRAWING NO	REVISION
ELS P 001	