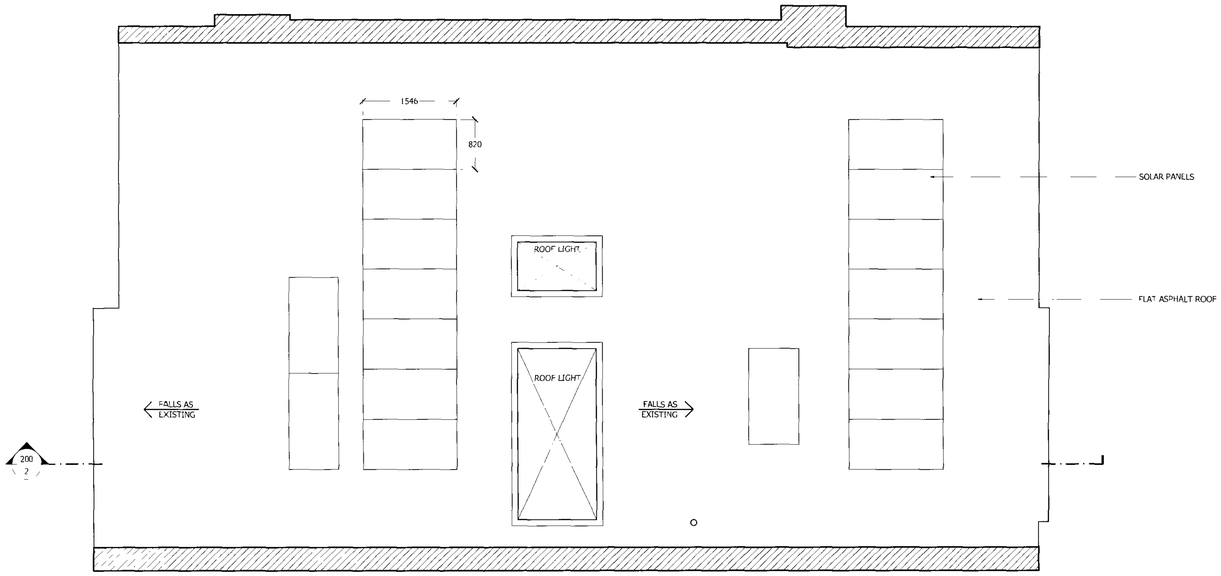

1 ROOF PLAN
1:50

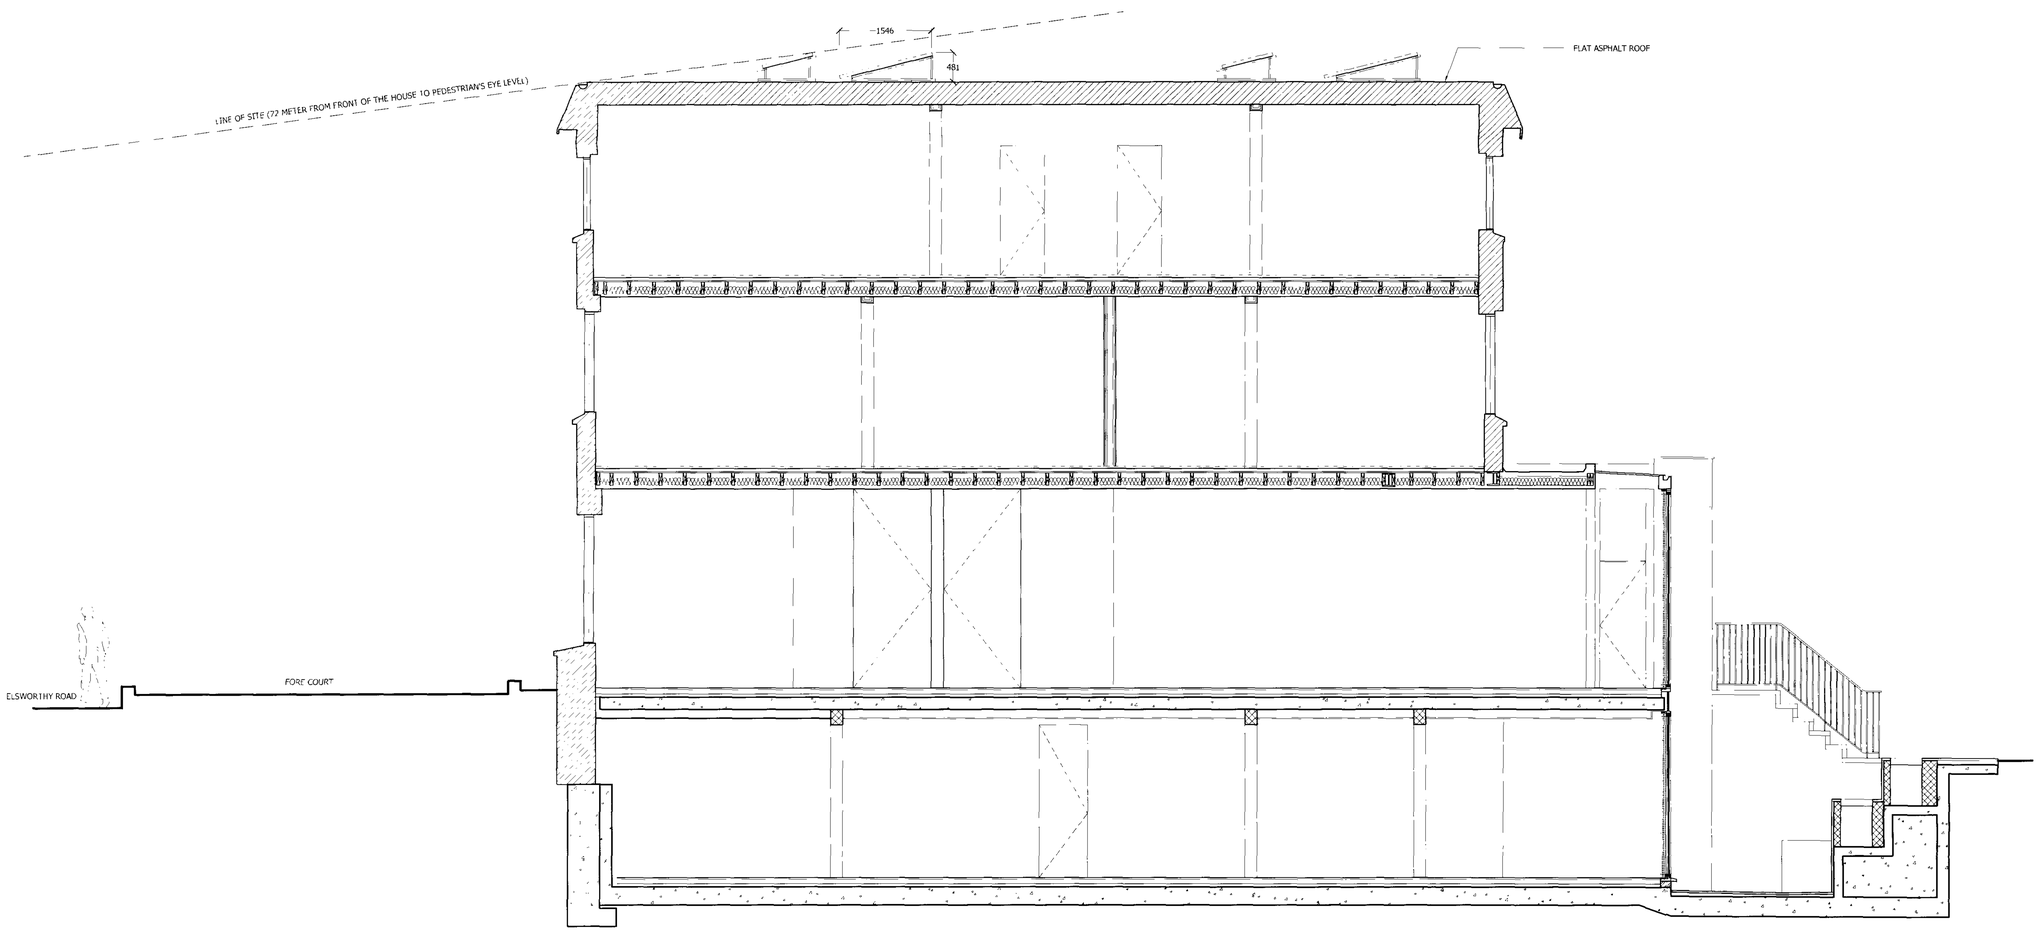

2 LONGITUDINAL SECTION
1:50

GENERAL NOTES:

DO NOT SCALE FROM THIS DRAWING

ALL DIMENSIONS TO BE CHECKED ON SITE

ANY OMISSIONS OR DISCREPANCIES TO BE REPORTED TO THE ARCHITECT IMMEDIATELY

IF IN DOUBT ASK

REVISIONS

finkernagel ross
architects

Studio 215
Stratford Workshops
Burford Road
London E15 2SP
Tel 020 8555 0951
Fax 020 8555 0958

RECEIVED
26 MAR 2007

PROJECT

16 ELSWORTHY ROAD
LONDON NW3

DRAWING

ROOF PLAN & SECTION

SCALE: 1:50 @ A1

DATE

DRAWING NO: ELS P 200

REVISION: 05.03.07

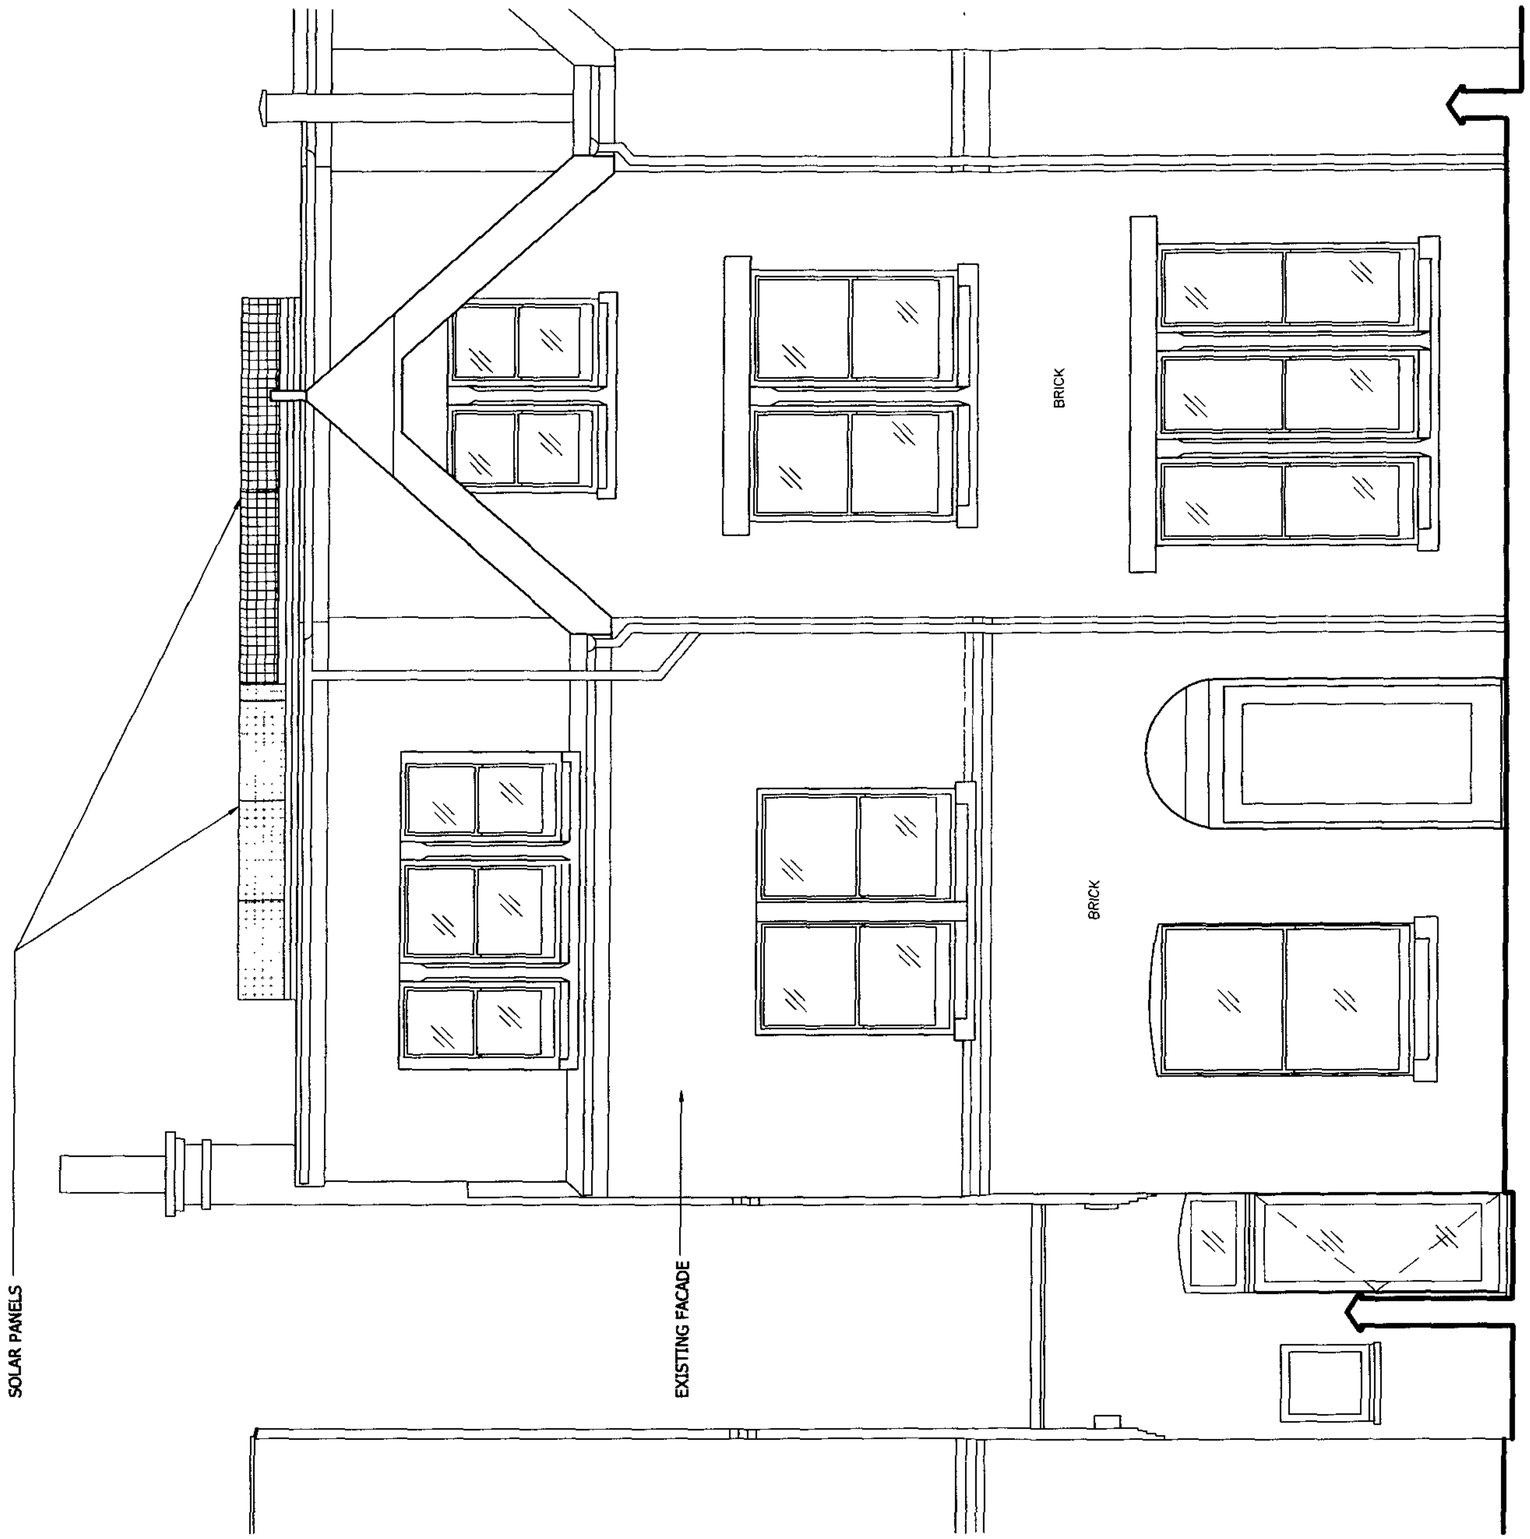

FRONT ELEVATION

GENERAL NOTES:
DO NOT SCALE FROM THIS DRAWING
ALL DIMENSIONS TO BE CHECKED ON SITE
ANY OMISSIONS OR DISCREPANCIES TO BE REPORTED TO THE ARCHITECT IMMEDIATELY
IF IN DOUBT ASK

RECEIVED
26 MAR 2007

finkernagel ross
architects

Studio 215
Stratford Workshops
Burford Road
London E15 2SP
Tel 020 8555 0951
Fax 020 8555 0958

PROJECT
16 ELSWORTHY RD
LONDON NW3

DRAWING
FRONT ELEVATION

DRAWING NO
ELS - P - 300

DATE
05.03.07

SCALE
1/50@A3

REVISION