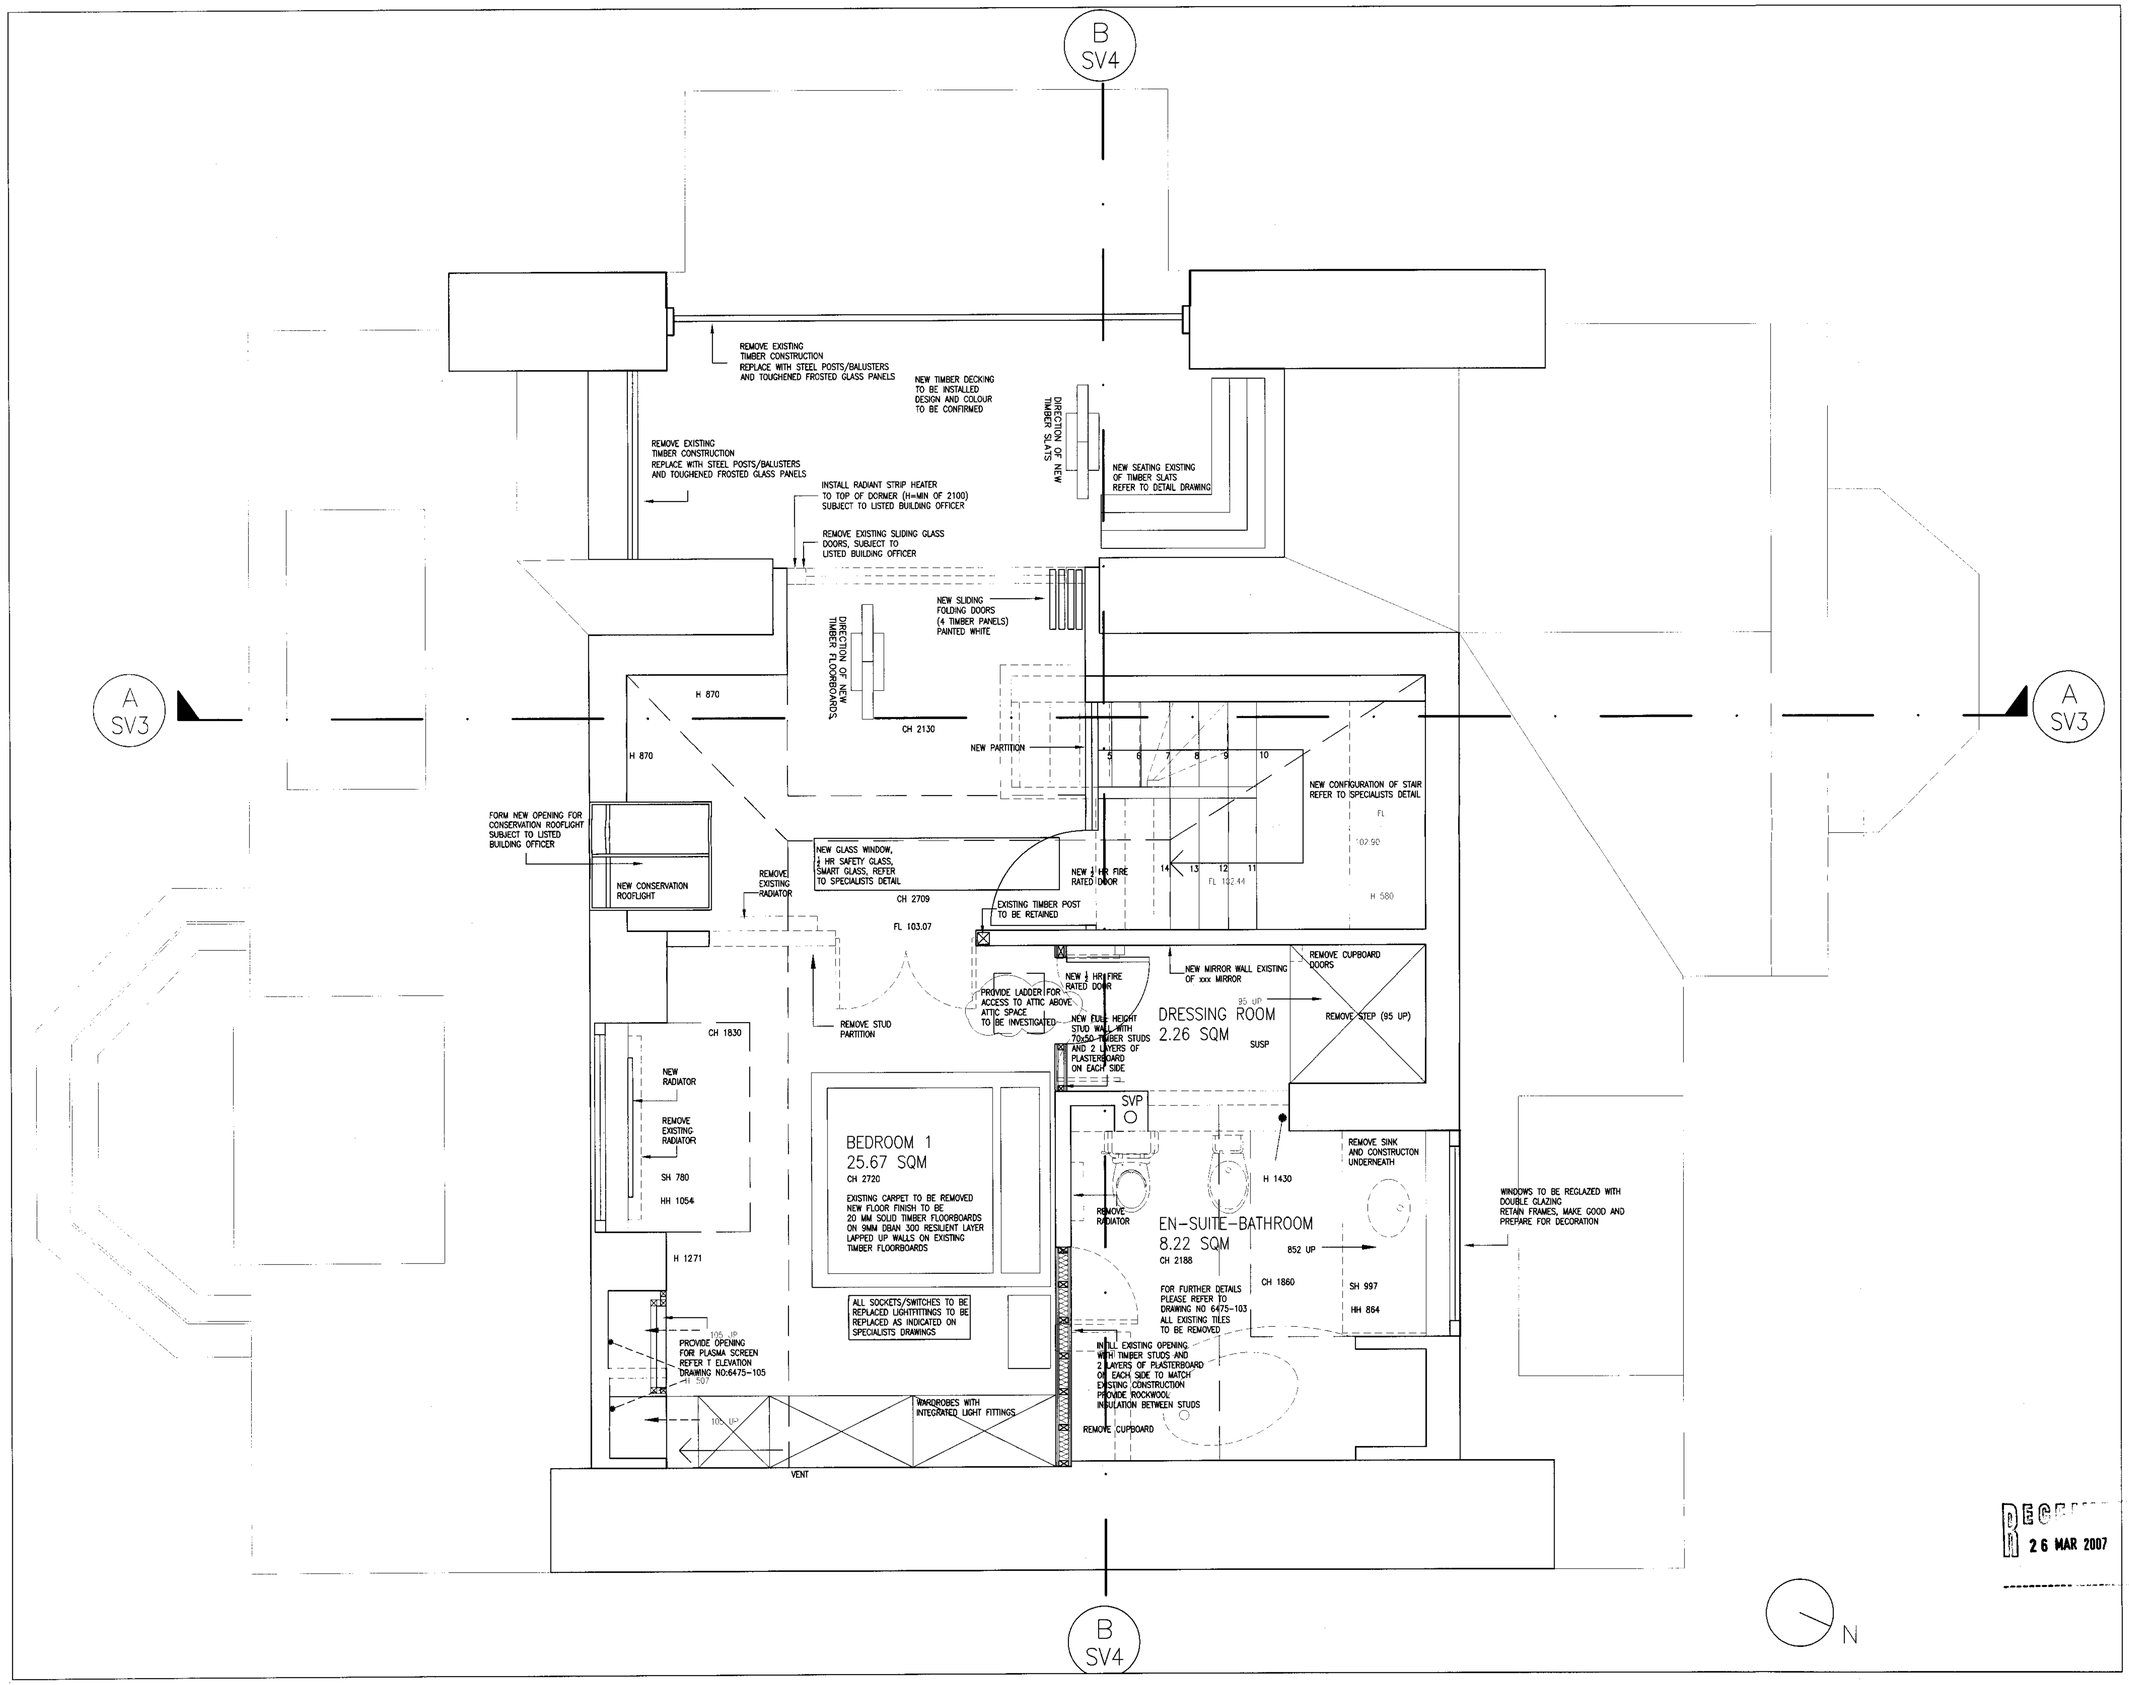

No scaled dimensions to be taken from this drawing. All dimensions to be site checked.

- Key Switch
- 24hr Switched Socket
- High level switched socket outlet
- Twin switched socket outlet
- Switchable fused spur
- Un-switchable fused spur
- Co-Axial cable link
- BT / Fax Point
- Light switch
- Pull cord light switch
- Fire Exit sign 75mm letters
- Fire Exit sign 125mm letters
- Emergency light
- Distribution Board
- Air Conditioning Control Panel
- Security Alarm Panel
- Security Alarm Keypad
- Fire Alarm Control Panel
- Wall Mounted Light
- Existing Partitions
- New Metal Stud Partitions
- Call Point
- Smoke Detector
- Heat Detector
- Relay
- Detector/Sounder
- Beacon

CONTRACT DOCUMENT

The Employer

The Contractor

Witness Date

AREA SCHEDULE

Ground Floor

First Floor

Total

Revisions

No.	Note	Date

Maslen Brennan Henshaw
PARTNERSHIP
Surveyors, Architects and Engineers

88 Church Lane, London N2 0TB
Tel: +44 (0)20 8444 0049 Fax: +44 (0)20 8883 5453
Unit 207 Bradford Court Business Centre
123/131 Bradford Street Birmingham B12 0NS
Tel: +44 (0)121 683 3320 Fax: +44 (0)121 246 9076
Email: enquiries@maslen-brennan.co.uk Web: www.maslen-brennan.co.uk

Client:
NIRI SHAN

Site:
13 WEDDERBURN ROAD
NW3 5QS HAMPSTEAD LONDON

Drawing Title:
LEVEL 2
PLANS AS PROPOSED

Scale: 1:25

Date: MARCH 2007

Drg. No.	Rev.
6475-102	#

RECEIVED
26 MAR 2007