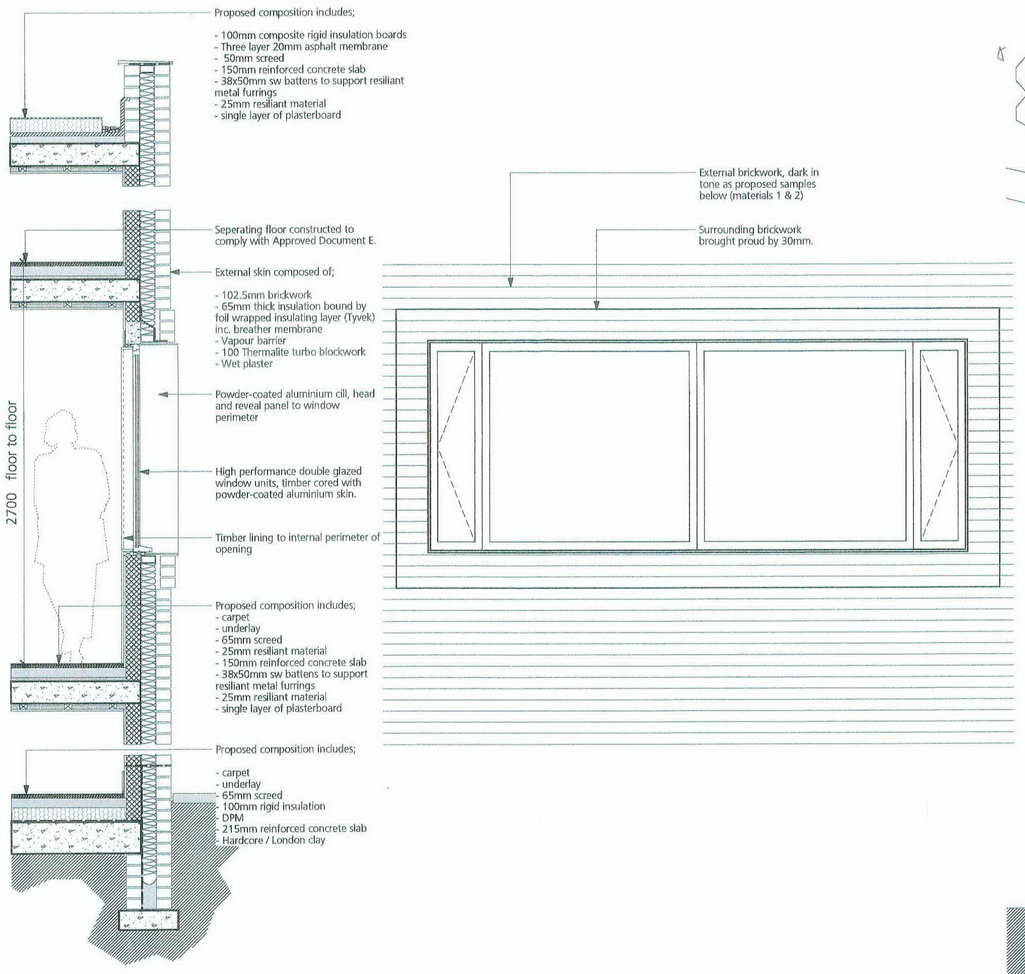

A
A/0118
Proposed construction for residential apartments
Scale 1:20

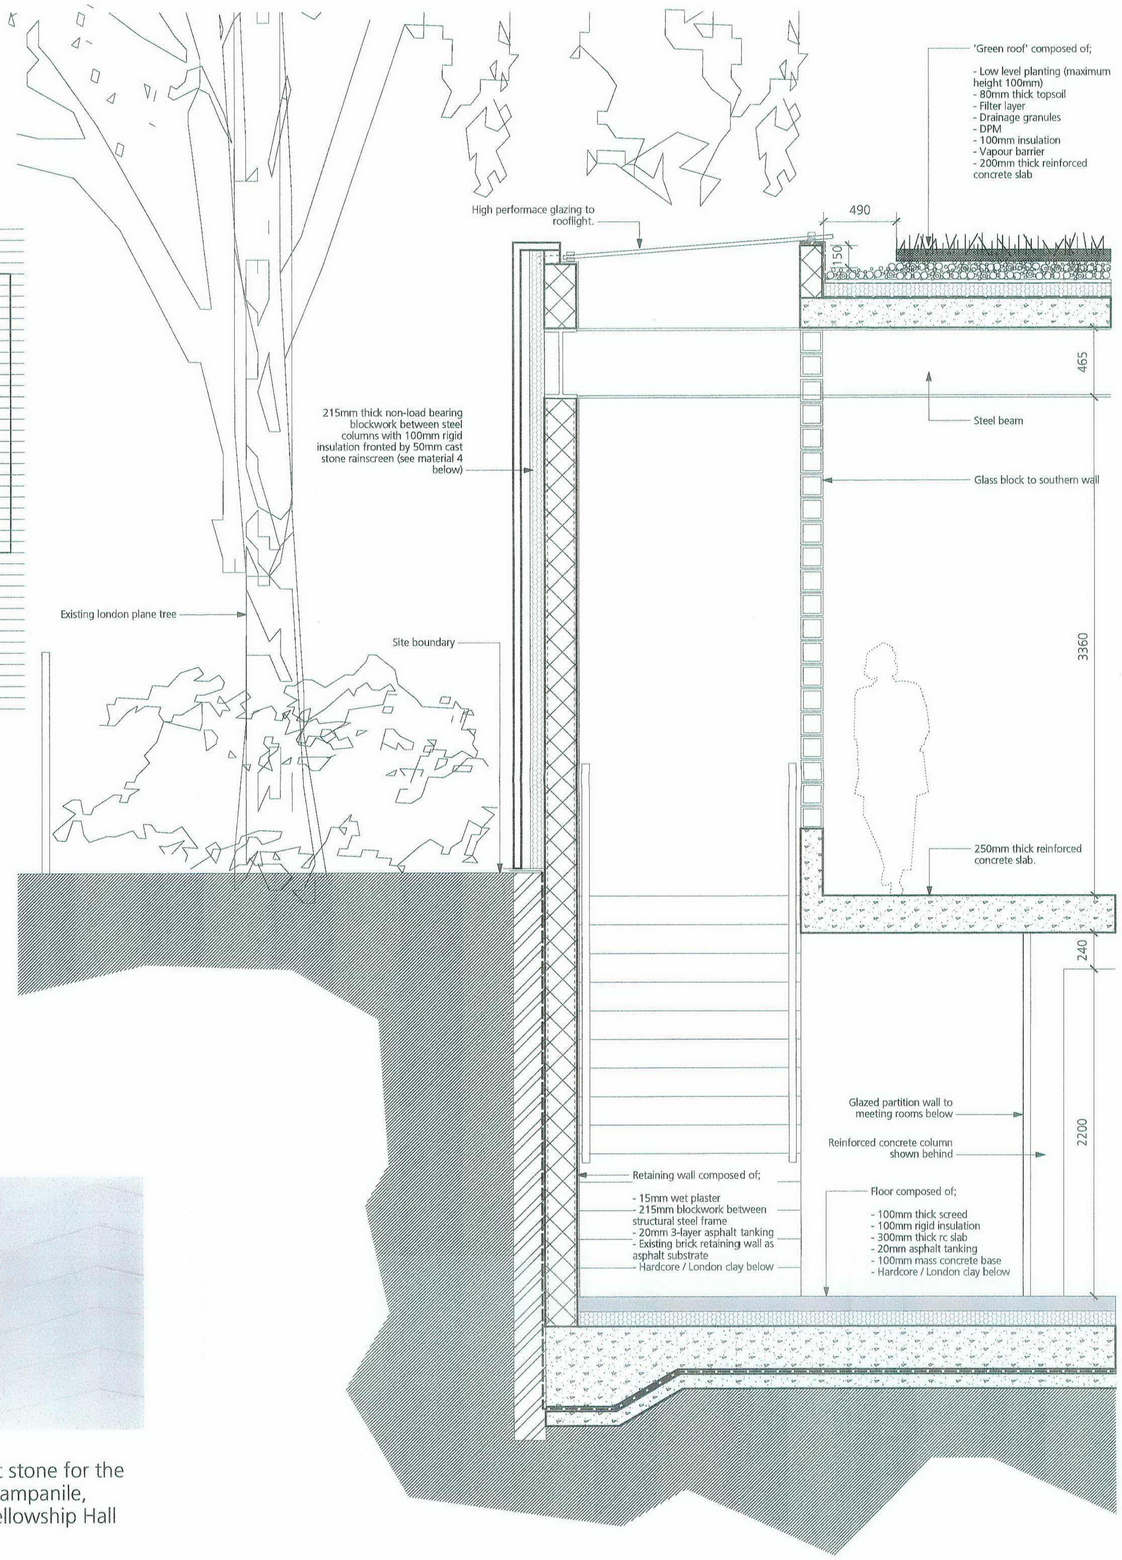

C
A/0118
Proposed construction for external wall of Fellowship Hall
Scale 1:20

Material 1

Dark brick

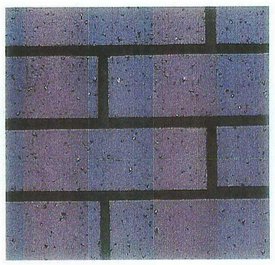

Proposed option for external brickwork to residential apartments

Material 2

Medium dark flecked brick

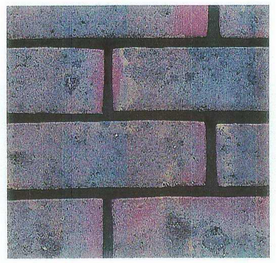

Proposed option for external brickwork for residential apartments

Material 3

'Green roof'

Planting blanket for proposed green roof for the new church Fellowship Hall

Material 4

Cast stone

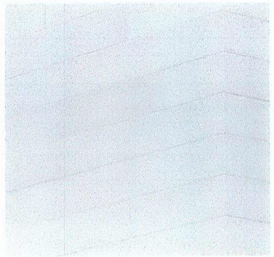

Proposed cast stone for the new church campanile, chapel and Fellowship Hall

A
B/0118
Proposed materials

Notes

All dimensions to be verified on site by the contractor and all discrepancies or omissions must be reported to the Architect immediately and prior to any fabrication of any element for incorporation into the works. This drawing is the property of Terry Pawson Architects. Copyright reserved. DO NOT SCALE.

PLANNING APPLICATION
31/01/2007

RECEIVED
20 MAR 2007

Revision

A 16.03.2007 BRICK DETAIL TO APARTMENT BLOCK WINDOW CLARIFIED.

Terry Pawson Architects
206 Merton High Street
London SW19 1AX
tpa@terrypawson.com
www.terrypawson.com
t: 020 - 8543 2577
f: 020 - 8543 8677

client: THE AMERICAN CHURCH
job: WHITEFIELD MEMORIAL CHURCH
drawing title: PROPOSED MATERIALS & CONSTRUCTION

job	origin	no	revision
227	A	0312	A

status: PLANNING
checked: date: scale: see dwg