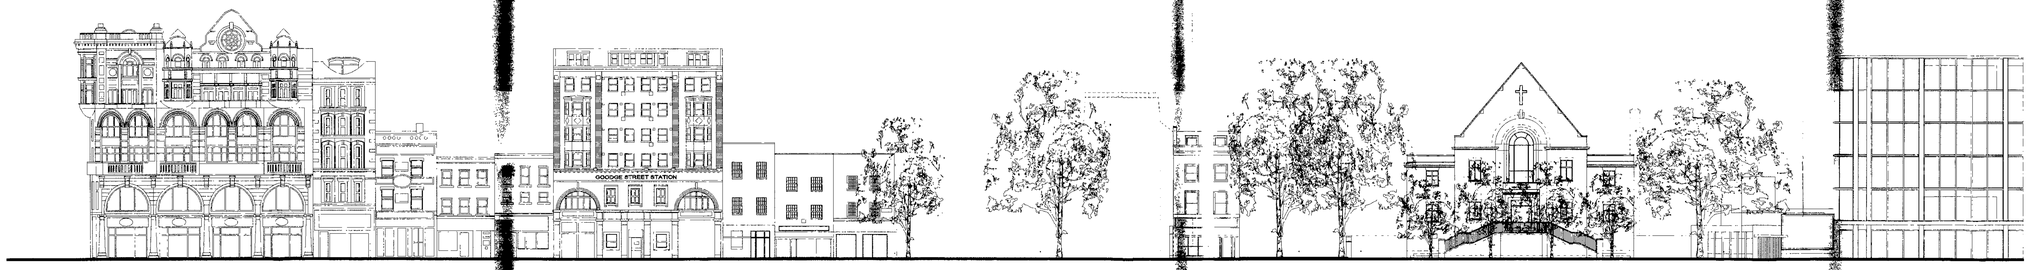


Goodge Street

Tottenham Street

79a Tottenham Court Road

East Elevation to Tottenham Court Road

Whitefield Gardens

Tottenham Street

79a Tottenham Court Road

West Elevation to Whitfield Street

Whitfield Street

Tottenham Court Road

79a Tottenham Court Road

South Elevation to Whitefield Gardens

## Notes

All dimensions to be verified on site by the contractor and all discrepancies or omissions must be reported to the Architect immediately and prior to any fabrication of any element for incorporation into the works. This drawing is the property of Terry Pawson Architects. Copyright reserved. DO NOT SCALE.

**PLANNING APPLICATION**
**31/01/2007**

**Revision**

**Terry Pawson** Architects
206 Merton High Street
London SW19 1AX
tpa@terrypawson.com
www.terrypawson.com
t. 020 - 8543 2577
f. 020 - 8543 8677

client **THE AMERICAN CHURCH**

job **WHITFIELD MEMORIAL CHURCH**

drawing title **CONTEXT ELEVATIONS EXISTING**

| job | orig'n | no | revision |
|---|---|---|---|
| 227 | A | 0209 | |

status: PLANNING

checked | date - | scale: 1 : 200 @ A3

RECEIVED
20 MAR 2007