Proposed demolition of existing entrance ramp and steps

Proposed reconfiguration of current access from Tottenham Court Road

Proposed remodeling of the bottom 3 steps

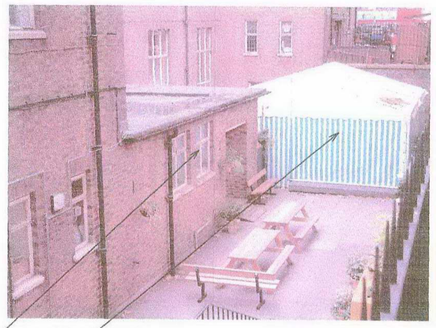

Proposed demolition of single storey structure

Proposed removal of the soup kitchen marquee

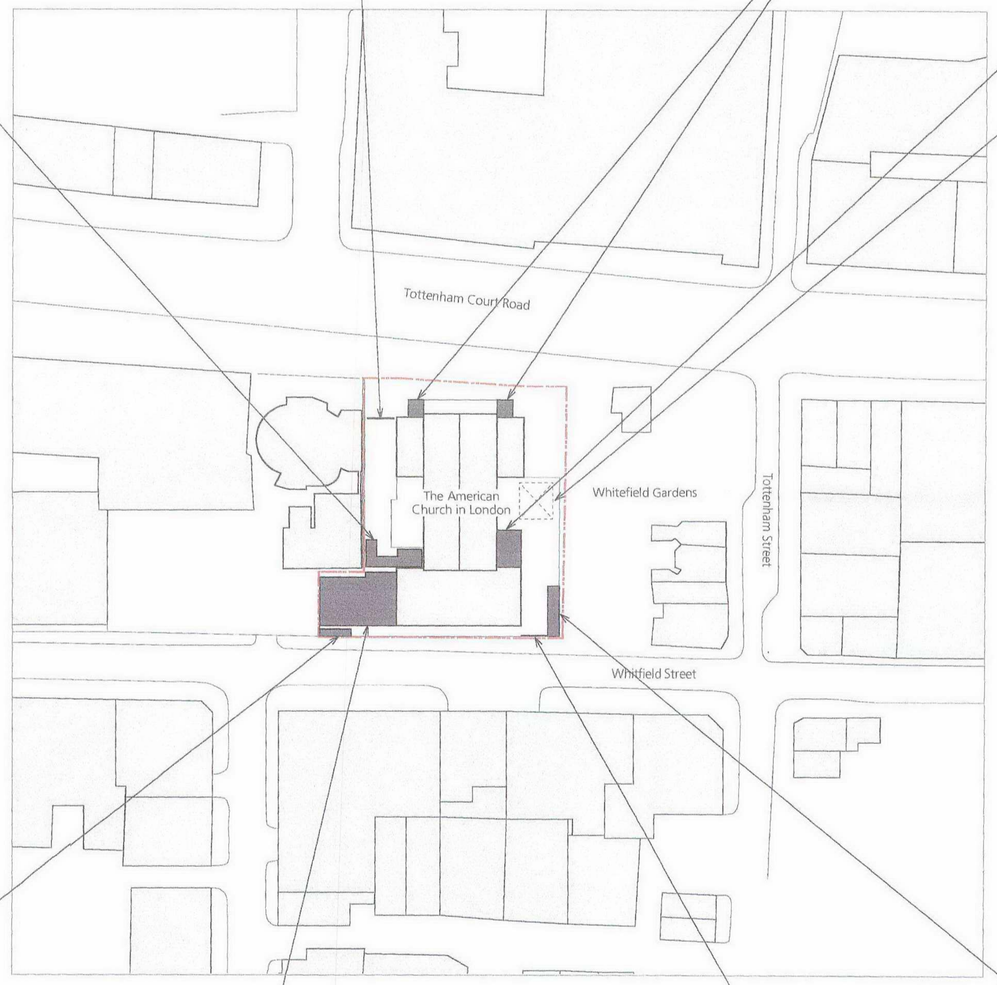

Proposed relocation of steel stair

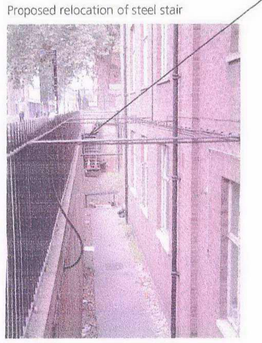

Proposed demolition of plant room

Proposed replacement of fence with new gates

Proposed removal of steel stair

Notes

All dimensions to be verified on site by the contractor and all discrepancies or omissions must be reported to the Architect immediately and prior to any fabrication of any element for incorporation into the works. This drawing is the property of Terry Pawson Architects. Copyright reserved. DO NOT SCALE.

PLANNING APPLICATION 31/01/2007

Proposed structures for demolition

Boundary

Revision

RECEIVED 20 MAR 2007

Terry Pawson Architects
206 Merton High Street
London SW19 1AX
tpa@terrypawson.com
www.terrypawson.com
t: 020 - 8543 2577
f: 020 - 8543 8677

client: THE AMERICAN CHURCH

job: WHITEFIELD MEMORIAL CHURCH

drawing title: APPLICATION SITE PLAN DEMOLITIONS

job	origin	drawing	revision
227	A	0210X	

status: PLANNING

checked: date: - scale: 1 : 500 @ A1, 1 : 1000 @ A3