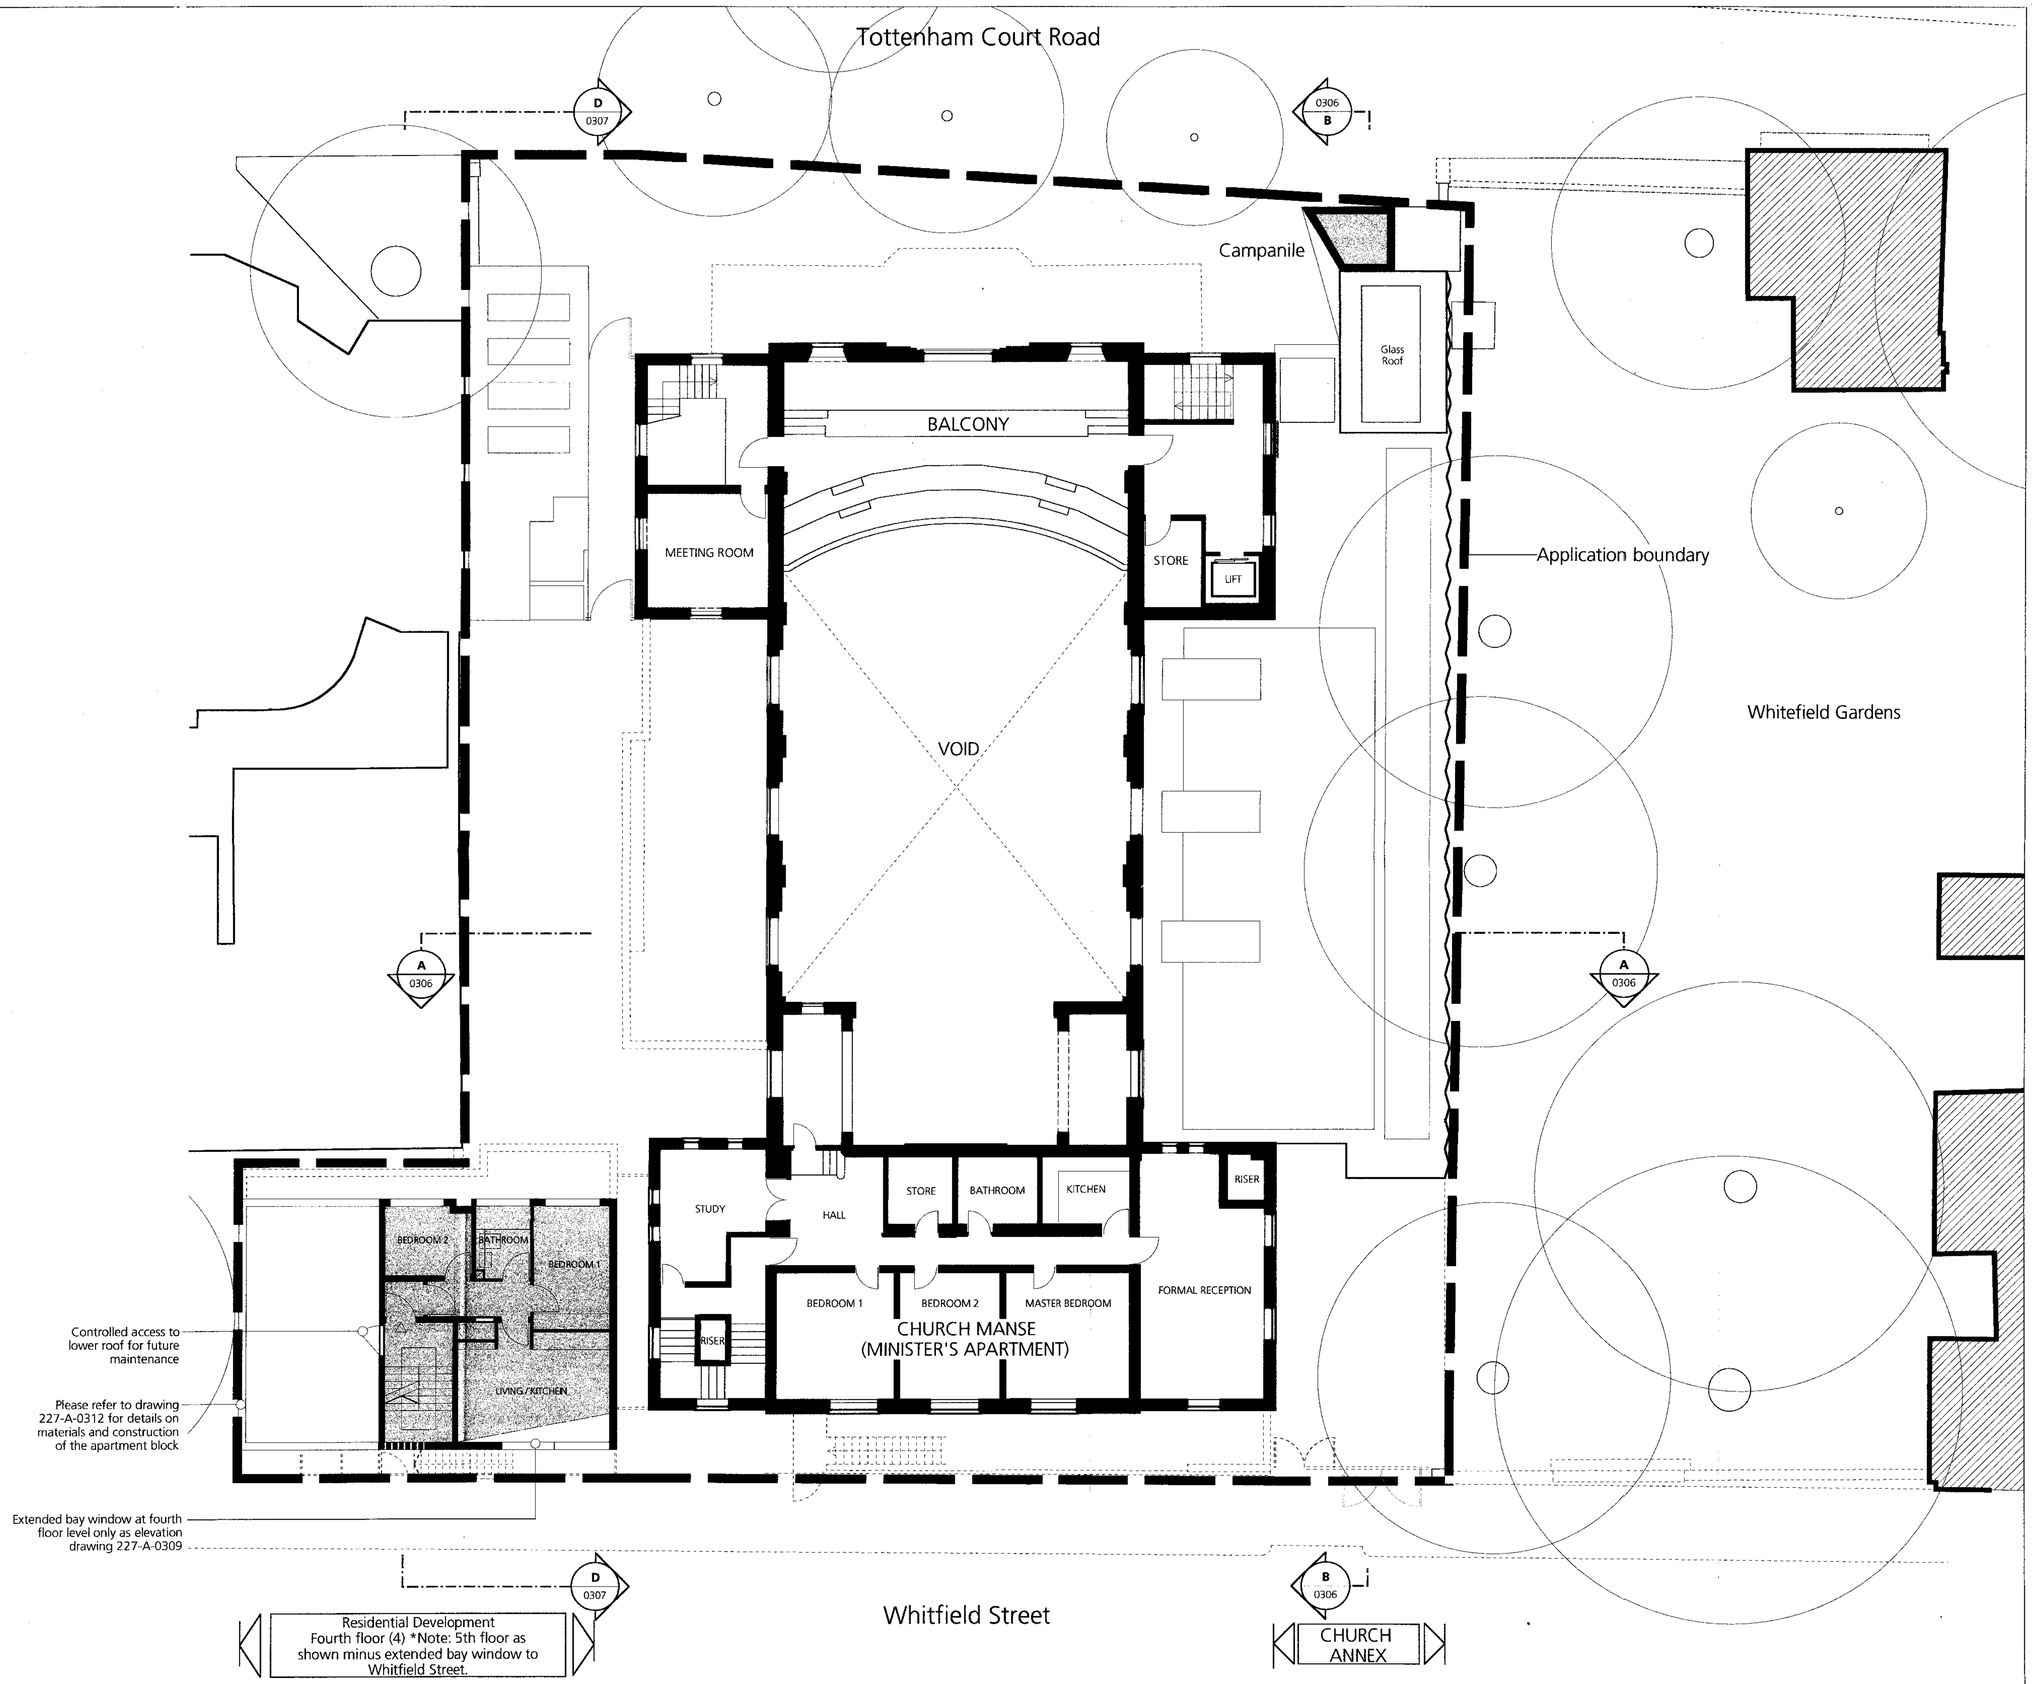

Notes

All dimensions to be verified on site by the contractor and all discrepancies or omissions must be reported to the Architect immediately and prior to any fabrication of any element for incorporation into the works. This drawing is the property of Terry Pawson Architects. Copyright reserved. DO NOT SCALE.

Area show shaded are new.
Other areas to be reconfigured as shown.

PLANNING APPLICATION 31/01/2007

PLEASE NOTE THAT THERE IS NO PROPOSED SECTION C-C

RECEIVED 20 MAR 2007

Revision

A 16.03.2007 ROOF MOUNTED SOLAR HOT WATER COLLECTORS SWITCHED TO UPPER APARTMENT BLOCK ROOF. FOURTH FLOOR APARTMENT PLAN AMMENDED TO SHOW EXTENDED BAY WINDOW. SOUTH FACING ELEVATION OF THE FELLOWSHIP HALL UPDATED TO MATCH CONTEXT IMAGE DWG 227-A-0313. ROOFLIGHTS TO THE FELLOWSHIP HALL MODIFIED.

Terry Pawson Architects
206 Merton High Street
London SW19 1AX
tpa@terrypawson.com
www.terrypawson.com
t: 020 - 8543 2577
f: 020 - 8543 8677

client: **THE AMERICAN CHURCH**

job: **WHITEFIELD MEMORIAL CHURCH**

drawing title: **BALCONY (+2) PROPOSED**

job:	origin	no.	version
227	A	0304	A

status: PLANNING

checked: date: - scale: 1 : 100 @ A1, 1 : 200 @ A3