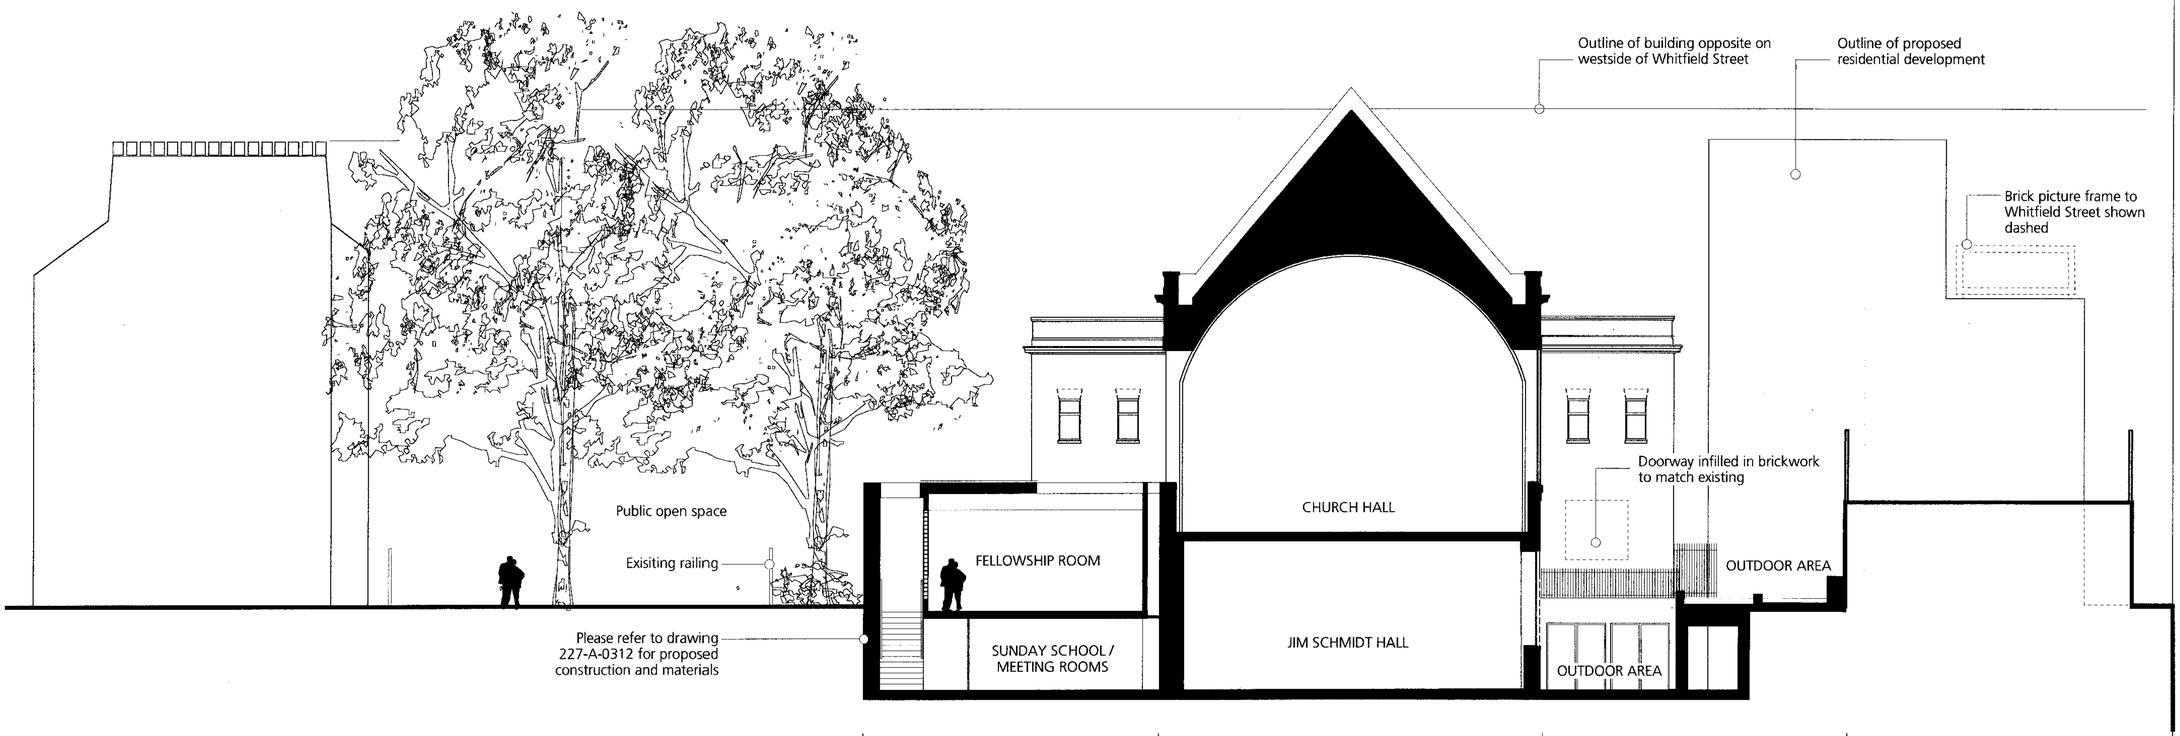

SECTION A-A PROPOSED

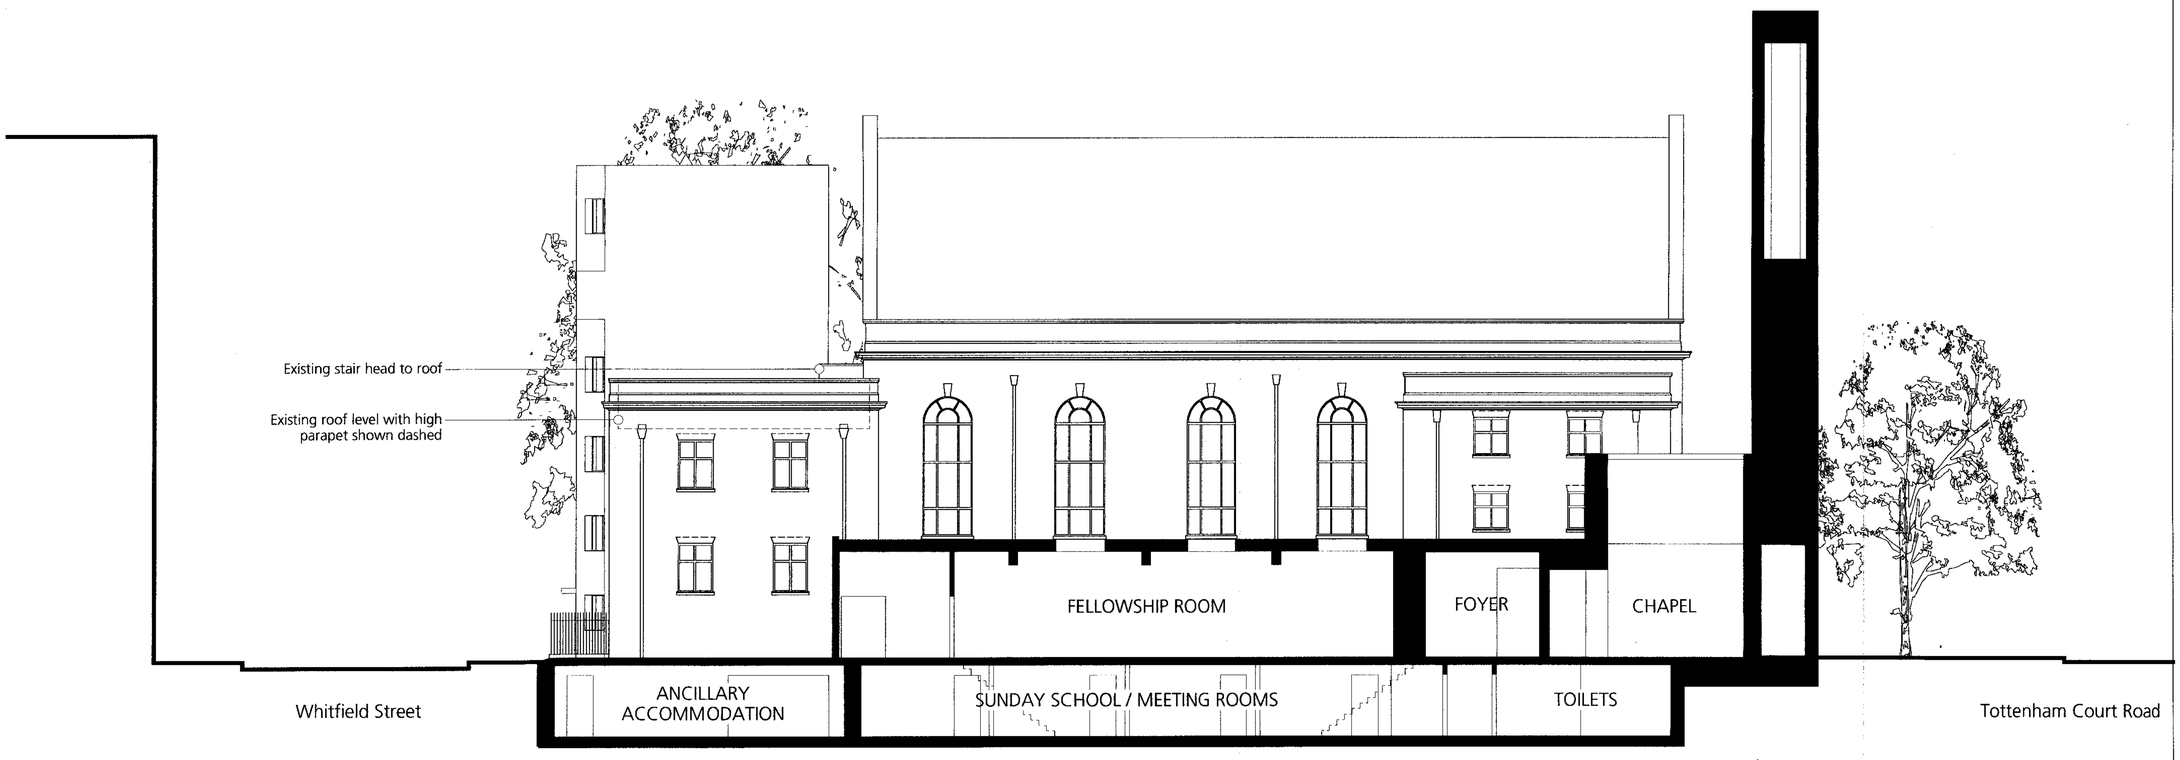

SECTION B-B PROPOSED

Notes

All dimensions to be verified on site by the contractor and all discrepancies or omissions must be reported to the Architect immediately and prior to any fabrication of any element for incorporation into the works. This drawing is the property of Terry Pawson Architects. Copyright reserved. DO NOT SCALE

PLANNING APPLICATION 31/01/2007

PLEASE NOTE THAT THERE IS NO PROPOSED SECTION C-C

RECEIVED
2 0 MAR 2007

Revision

A 16.03.2007 ROOFLIGHTS TO THE FELLOWSHIP HALL MODIFIED. EXISTING PARAPET LEVEL TO CHURCH ANNEX FACING WHITFIELD STREET ADDED FOR CLARITY. APARTMENT BLOCK ELEVATION CORRECTED TO PLANS SHOWN.

Terry Pawson Architects
206 Merton High Street
London SW19 1AX
tpa@terrypawson.com
www.terrypawson.com
t: 020 - 8543 2577
f: 020 - 8543 8677

client: **THE AMERICAN CHURCH**

job: **WHITEFIELD MEMORIAL CHURCH**

drawing title: **SECTIONS A-A & B-B PROPOSED**

job	227	origin	A	no	0306	revision	A
status:	PLANNING						
checked:		date:		scale:	1 : 100 @ A1 1 : 200 @ A3		