FRONT ELEVATION

SIDE ELEVATION




REAR ELEVATION




BASEMENT PLAN

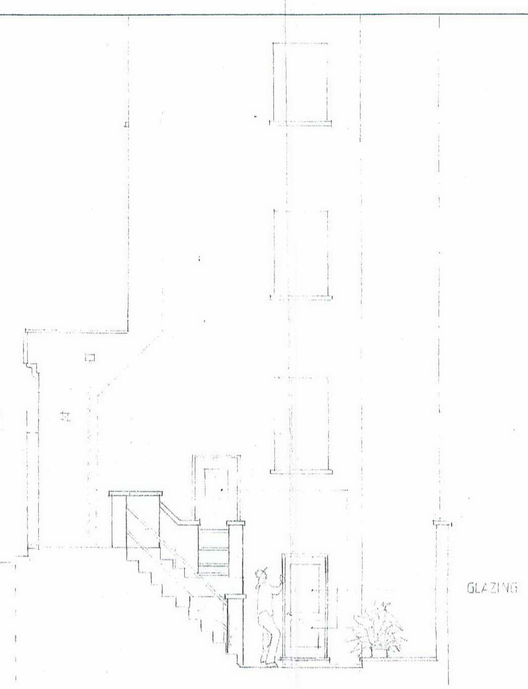


GROUND FLOOR PLAN

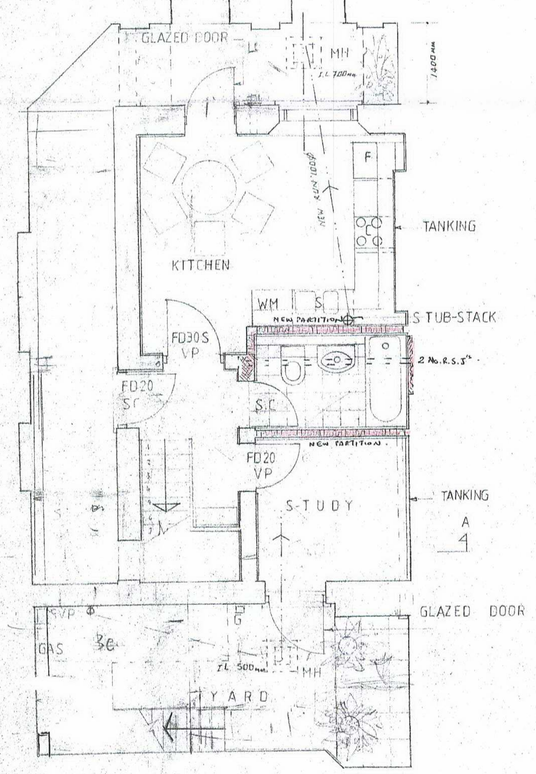


SECTION A-A

SITE PLAN

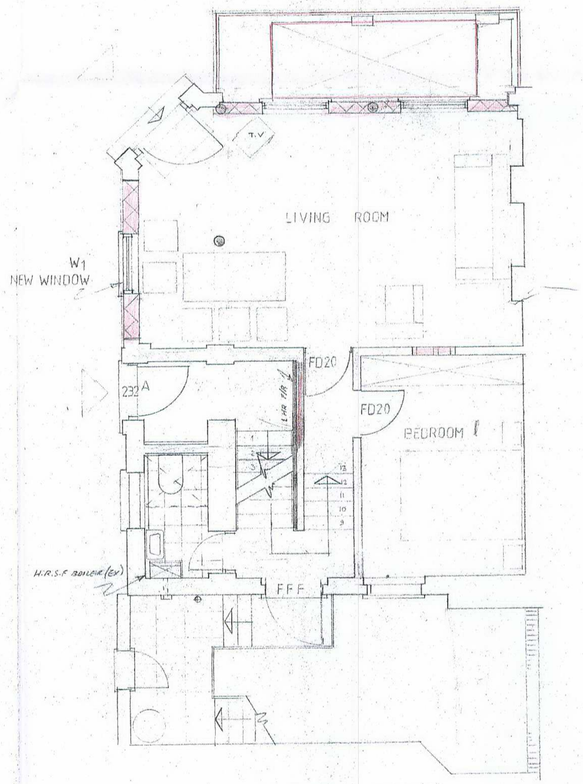NOTES:

All dimensions must be checked on site and not scaled from this drawing.
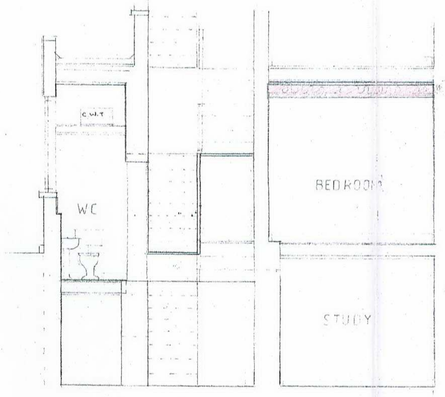
| | | |
|---|---|---|
| A | | |
| | Date | Revisions |

© Copyright

**Diplos Associates**
40 The Vale
London N14 6HP
Tel 0181 886 9776
Fax 0181 882 9585

Rev. March '07

Client

Job Title
232 ROYAL COLLEGE ST.
LONDON NW1

Drawing Title
CONVERSION FROM A2 INTO RESIDENTIAL USE

RECEIVED
19 MAR 2007

Scale 1:50

Date OCT 98

Drawn By

Drg. No. 98105

Rev.

A PRODUCT OF THE UNO RANGE · ARCHITECT CAT. No. 7311

594 x 841mm A1