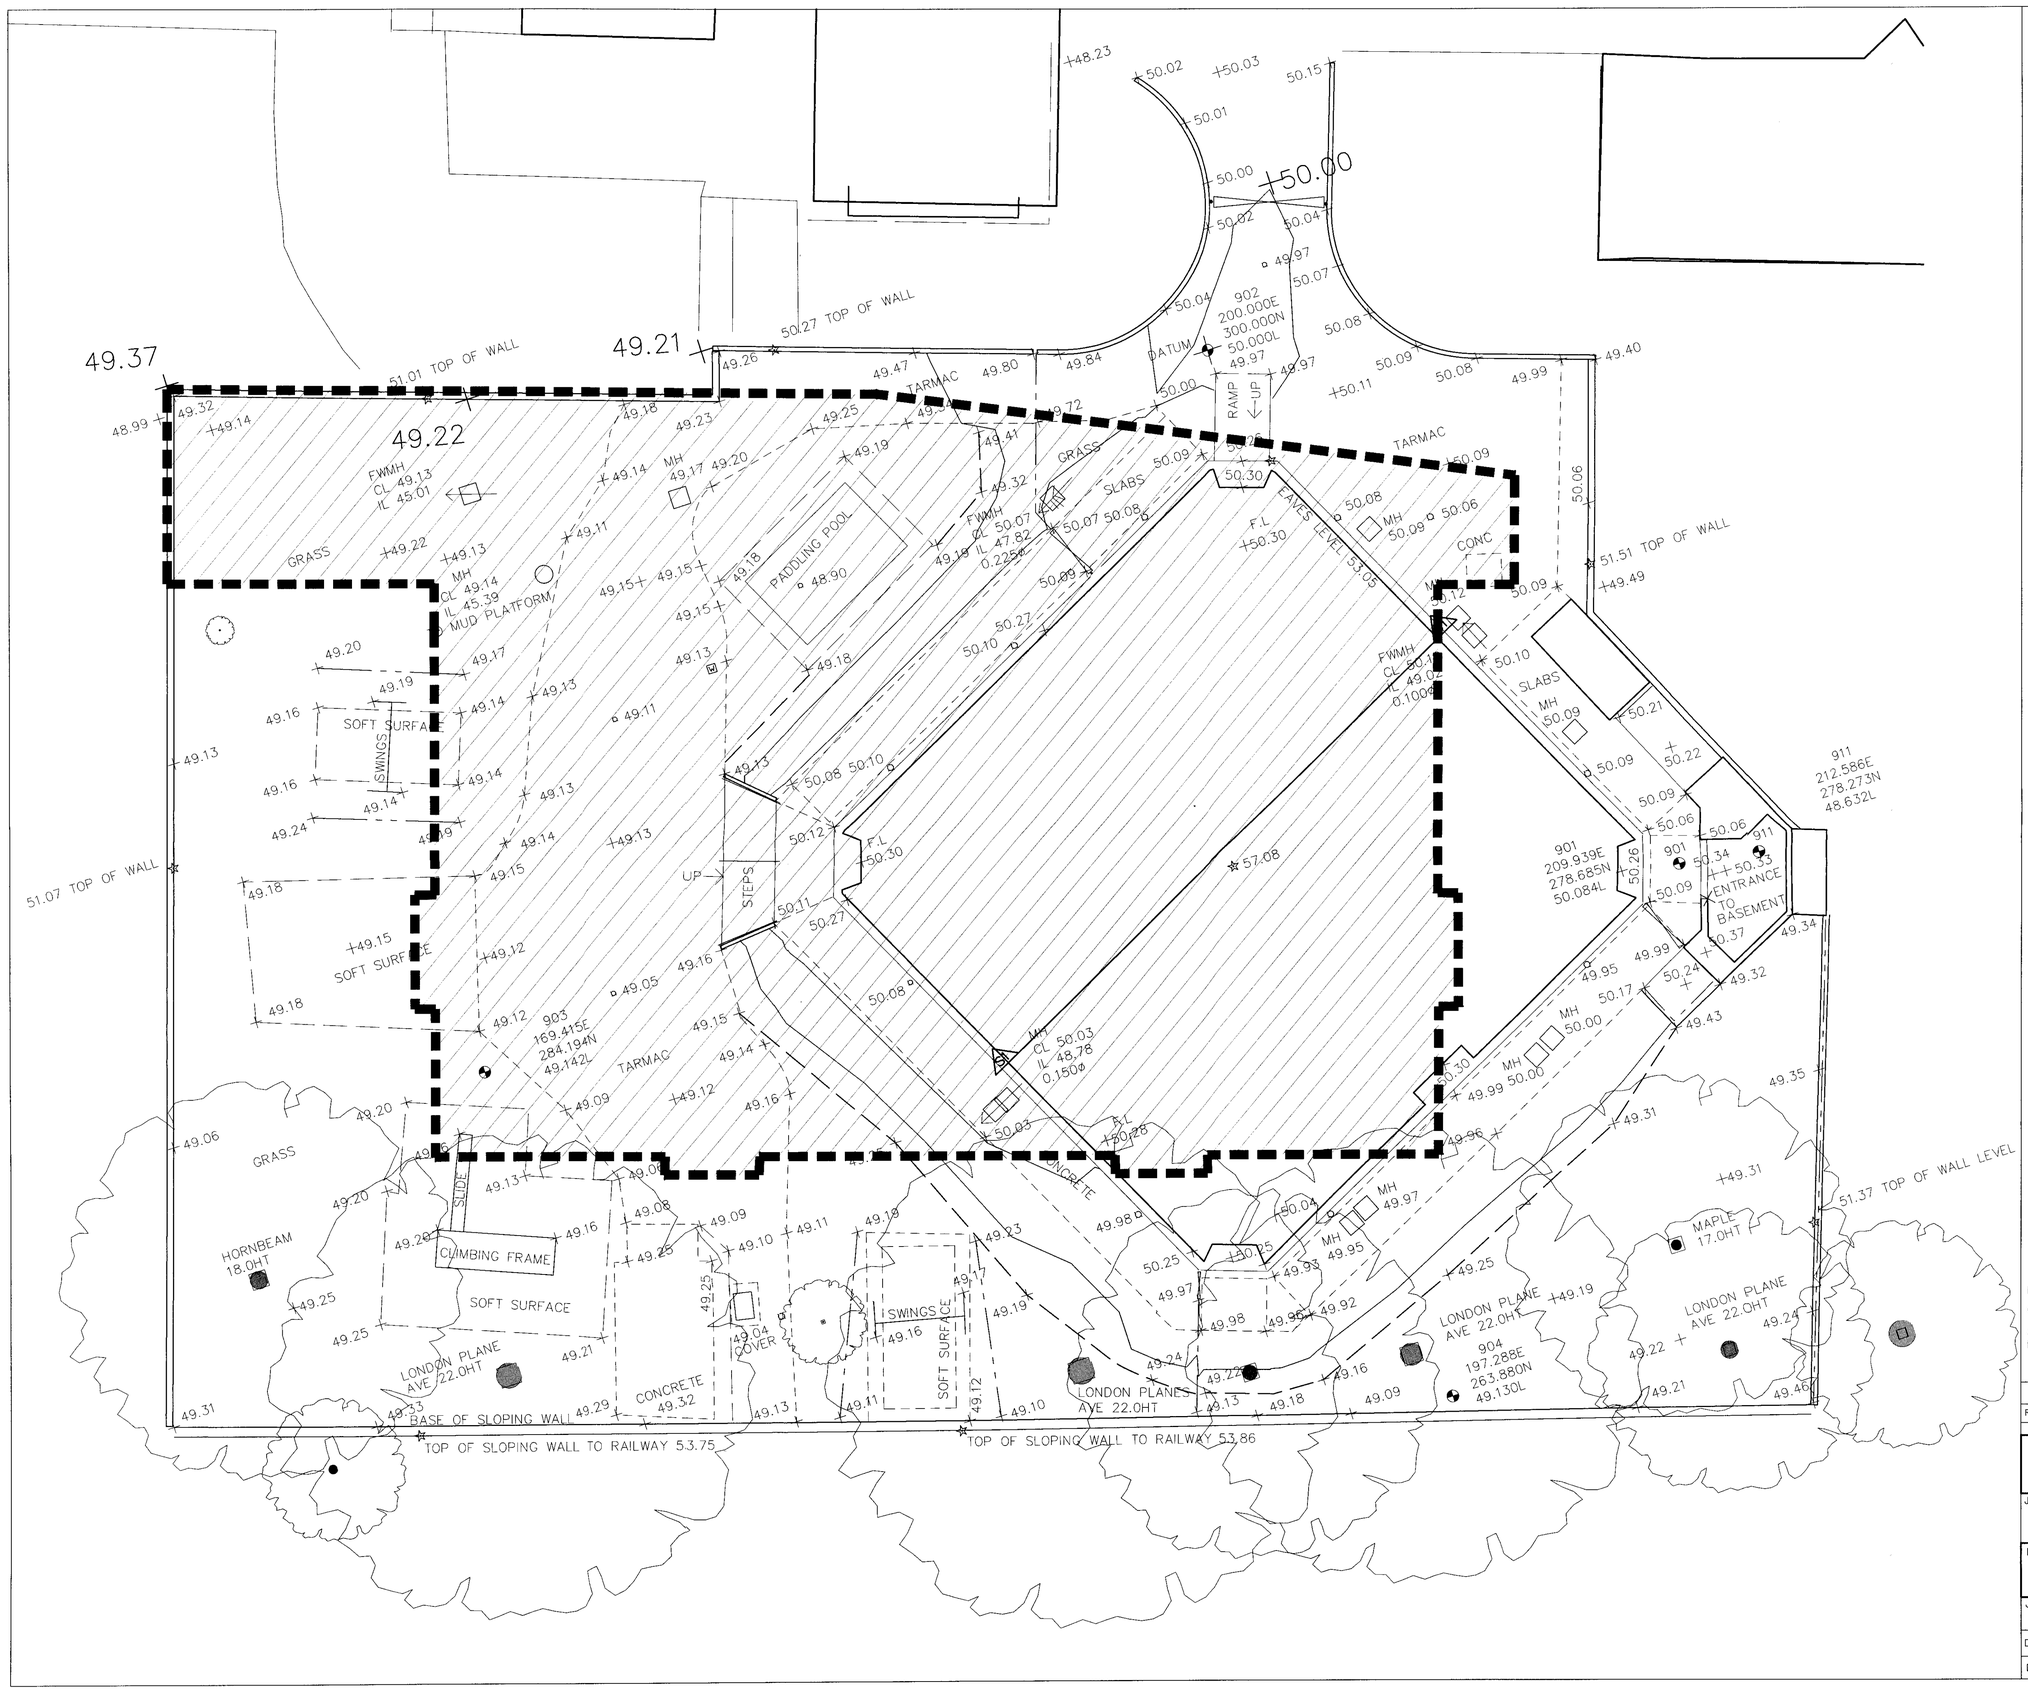

N

PROPOSED NEW BUILD

NOTE:

CURRENT LEVELS, POST DEMOLITION NEED TO BE ASCERTAINED

ALL OF EXISTING NURSERY WILL BE DEMOLISHED PRIOR TO NEW BUILD CONTRACT

PROPOSED

REV	DATE	BY	CHCK	APPR	DESCRIPTION

DO NOT SCALE FROM THIS DRAWING. CHECK ALL DIMENSIONS ON SITE BEFORE ORDERING.

Haverstock Associates LLP
10 Cliff Road Studios
Cliff Road London NW1 9AN
Tel: 020 7267-7676 FAX: 020 7267-5020
EMAIL: info@haverstock.com

JOB TITLE:

AGAR CHILDREN'S CENTRE

DRAWING TITLE:

SITE SURVEY OF EXISTING NURSERY BUILDING AND LEVELS

JOB NO:	DRAWING NO:	REVISION:	SCALE(S):
858	T101	–	1:100@A1 1:200@A3
DRAWING STATUS: TENDER			
DRAWN : CB	CHECKED : JJ	APPR: RR	DATE: 05.01.07