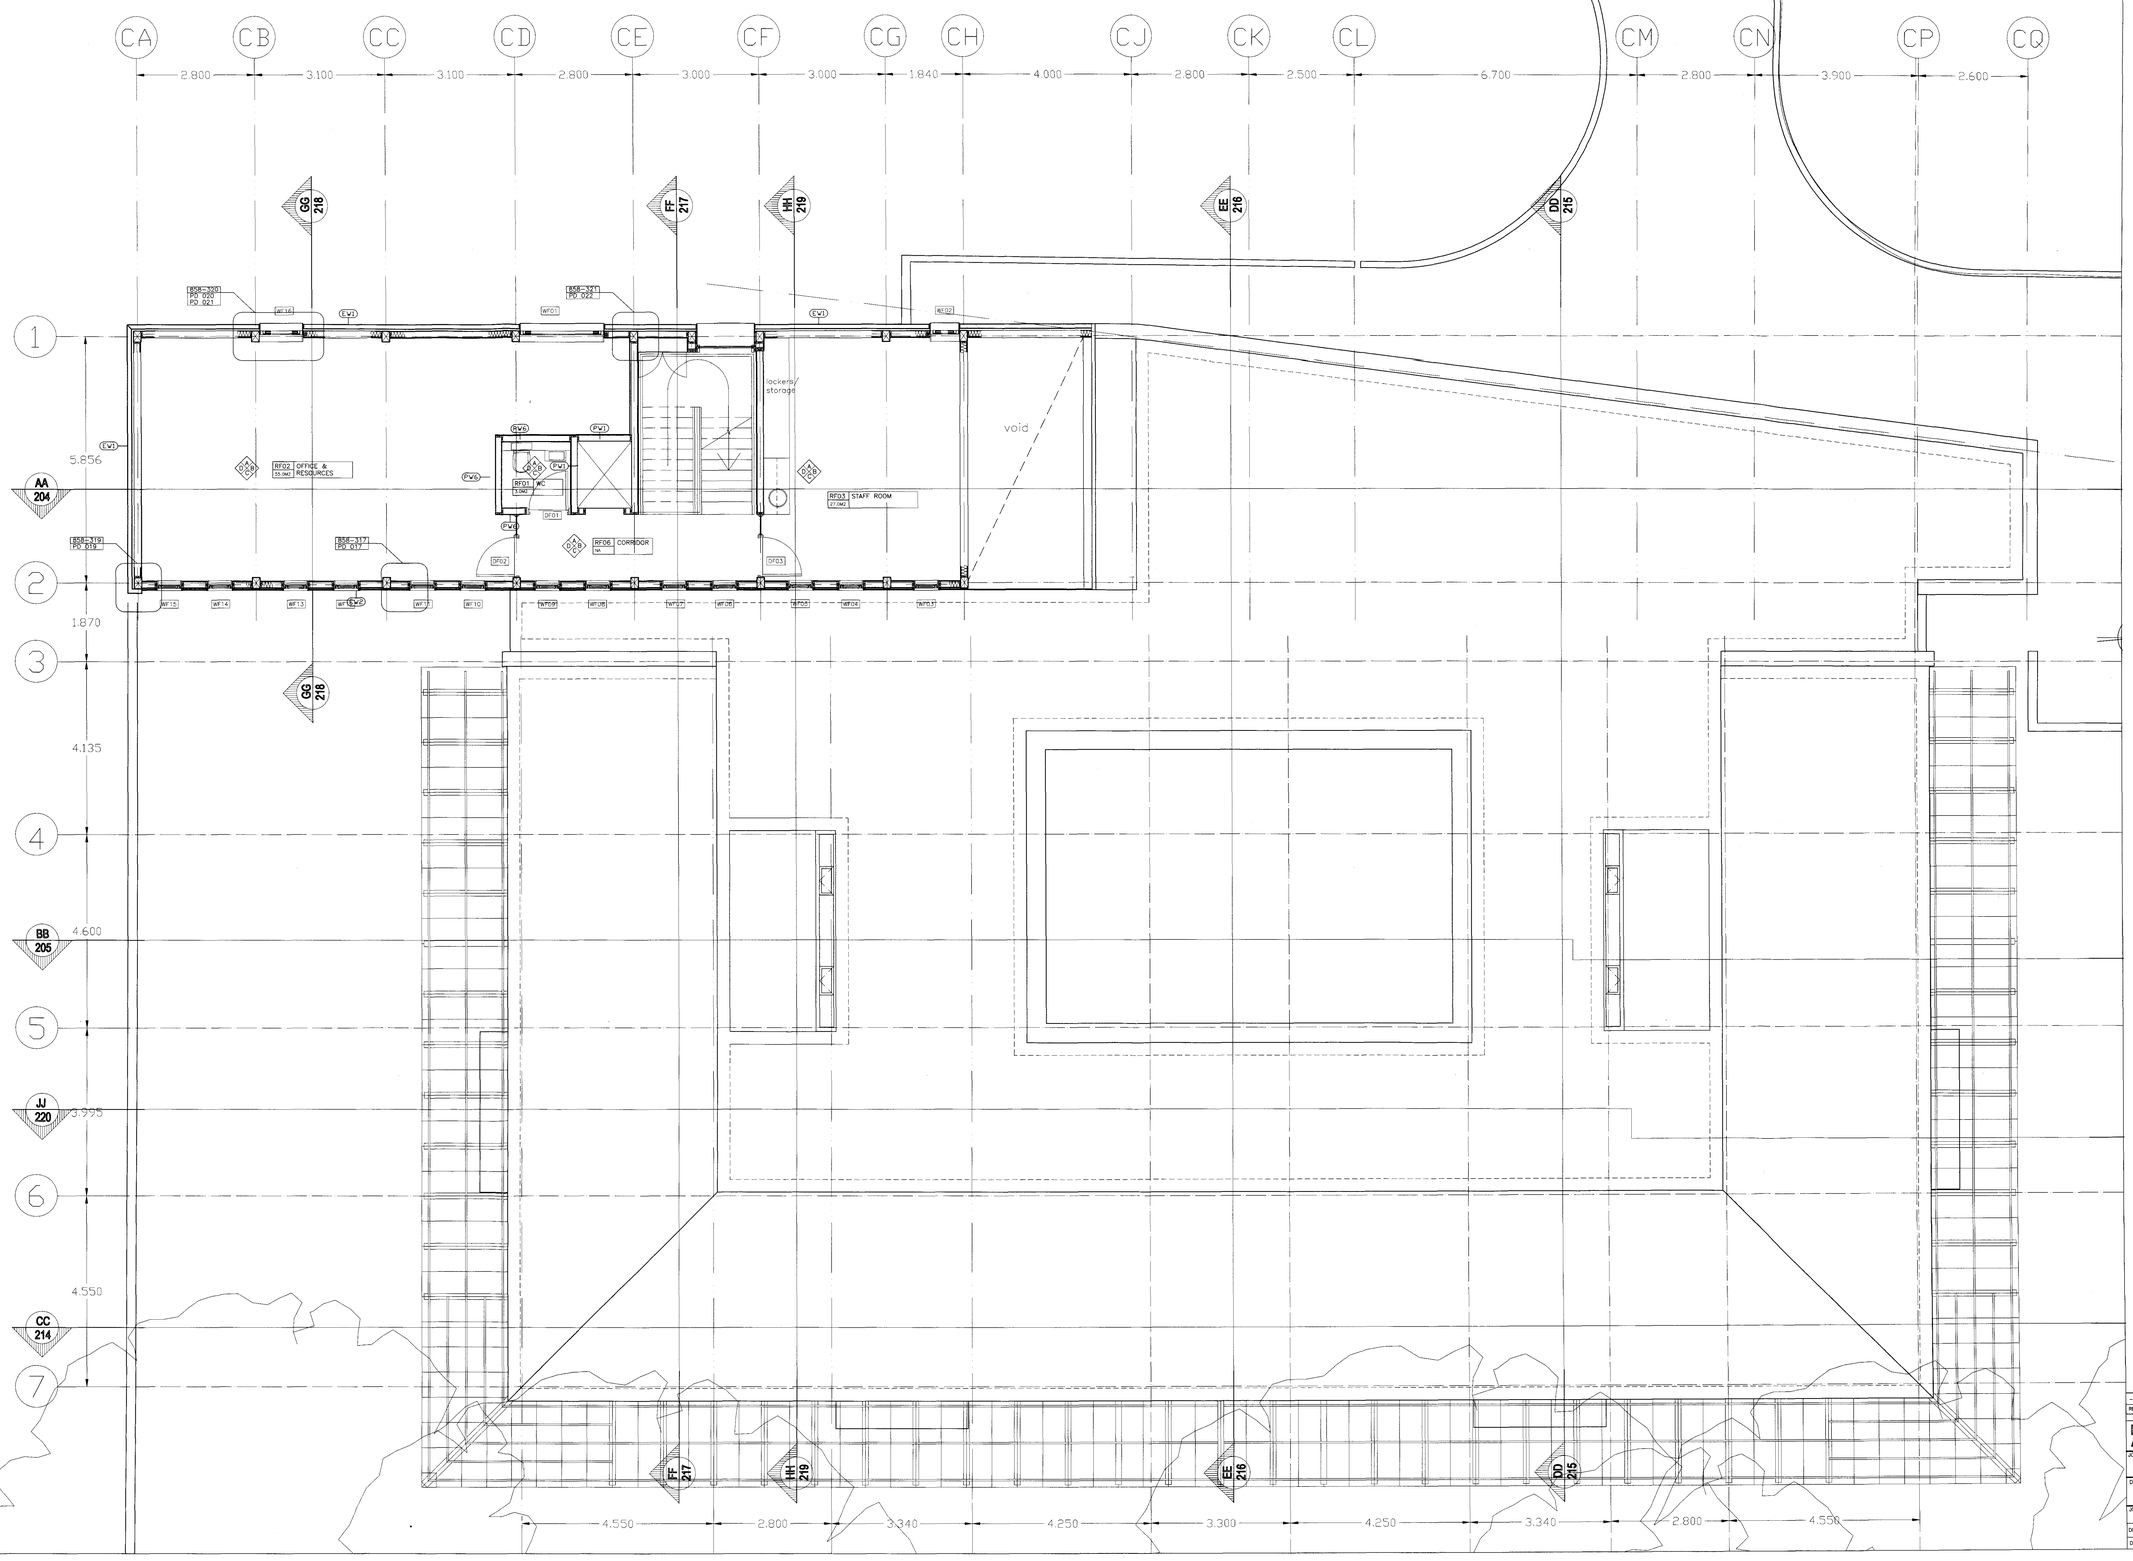

KEY:

DETAIL TAG
300 SERIES

ROOM FINISH TAG –
REFER TO 858-404 FOR SCHEDULE

ROOM NAME MARKER –
WITH AREA AND NUMBER

EW4 WALL TYPE MARKER –
REFER TO 858-113 FOR WALL TYPES
[SPEC K10, D20, H21, H32, M20]

SC03 SCREEN TYPE MARKER –
REFER TO 858-409, 410 FOR SCREENS
[SPEC L40]

DG12 DOOR TYPE MARKER –
REFER TO 858-405, 406, 407
[SPEC L20]

WG03 WINDOW TYPE MARKER –
REFER TO 858-401, 403,
[SPEC L10, L40]

CW11 CURTAIN WALL MARKER
REFER TO 858-112, 412, 413, 414, 415
[SPEC H11]

WC23 CURTAIN WALL OPENABLE MARKER
REFER TO 858-112, 412, 413, 414, 415
[SPEC H11]

PROPOSED

REV	DATE	BY	CHCK	APPR	DESCRIPTION
-	-	-	-	-	-

DO NOT SCALE FROM THIS DRAWING. CHECK ALL DIMENSIONS ON SITE BEFORE ORDERING.

Haverstock Associates LLP
10 Cliff Road Studios
Cliff Road London NW1 9AN
Tel: 020 7267-7676 Fax: 020 7267-5035
EMAIL: info@haverstock.com

JOB TITLE:
AGAR CHILDREN'S CENTRE

DRAWING TITLE:
FIRST FLOOR PLAN

JOB NO:	DRAWING NO:	REVISION:	SCALE(S):
858	106	–	1:50@A0

DRAWING STATUS: TENDER

DRAWN : CB | CHECKED : MW | APPR: – | DATE: 05.01.07