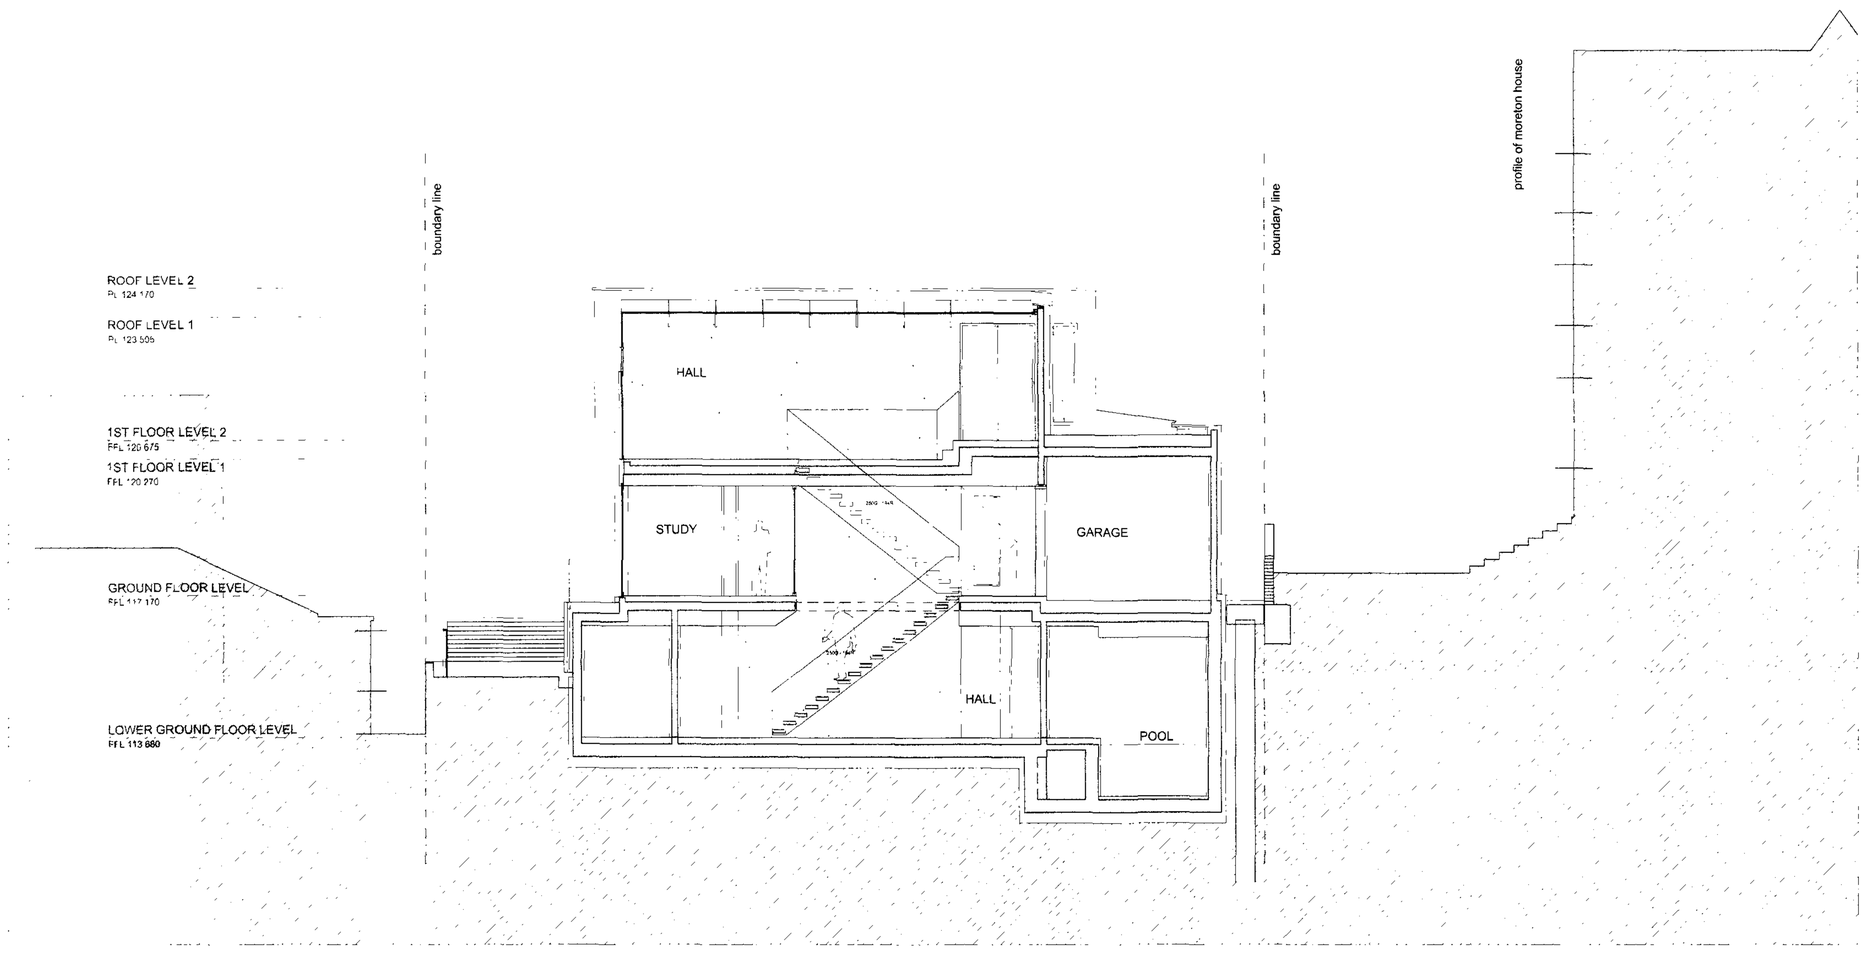

SECTION B-B

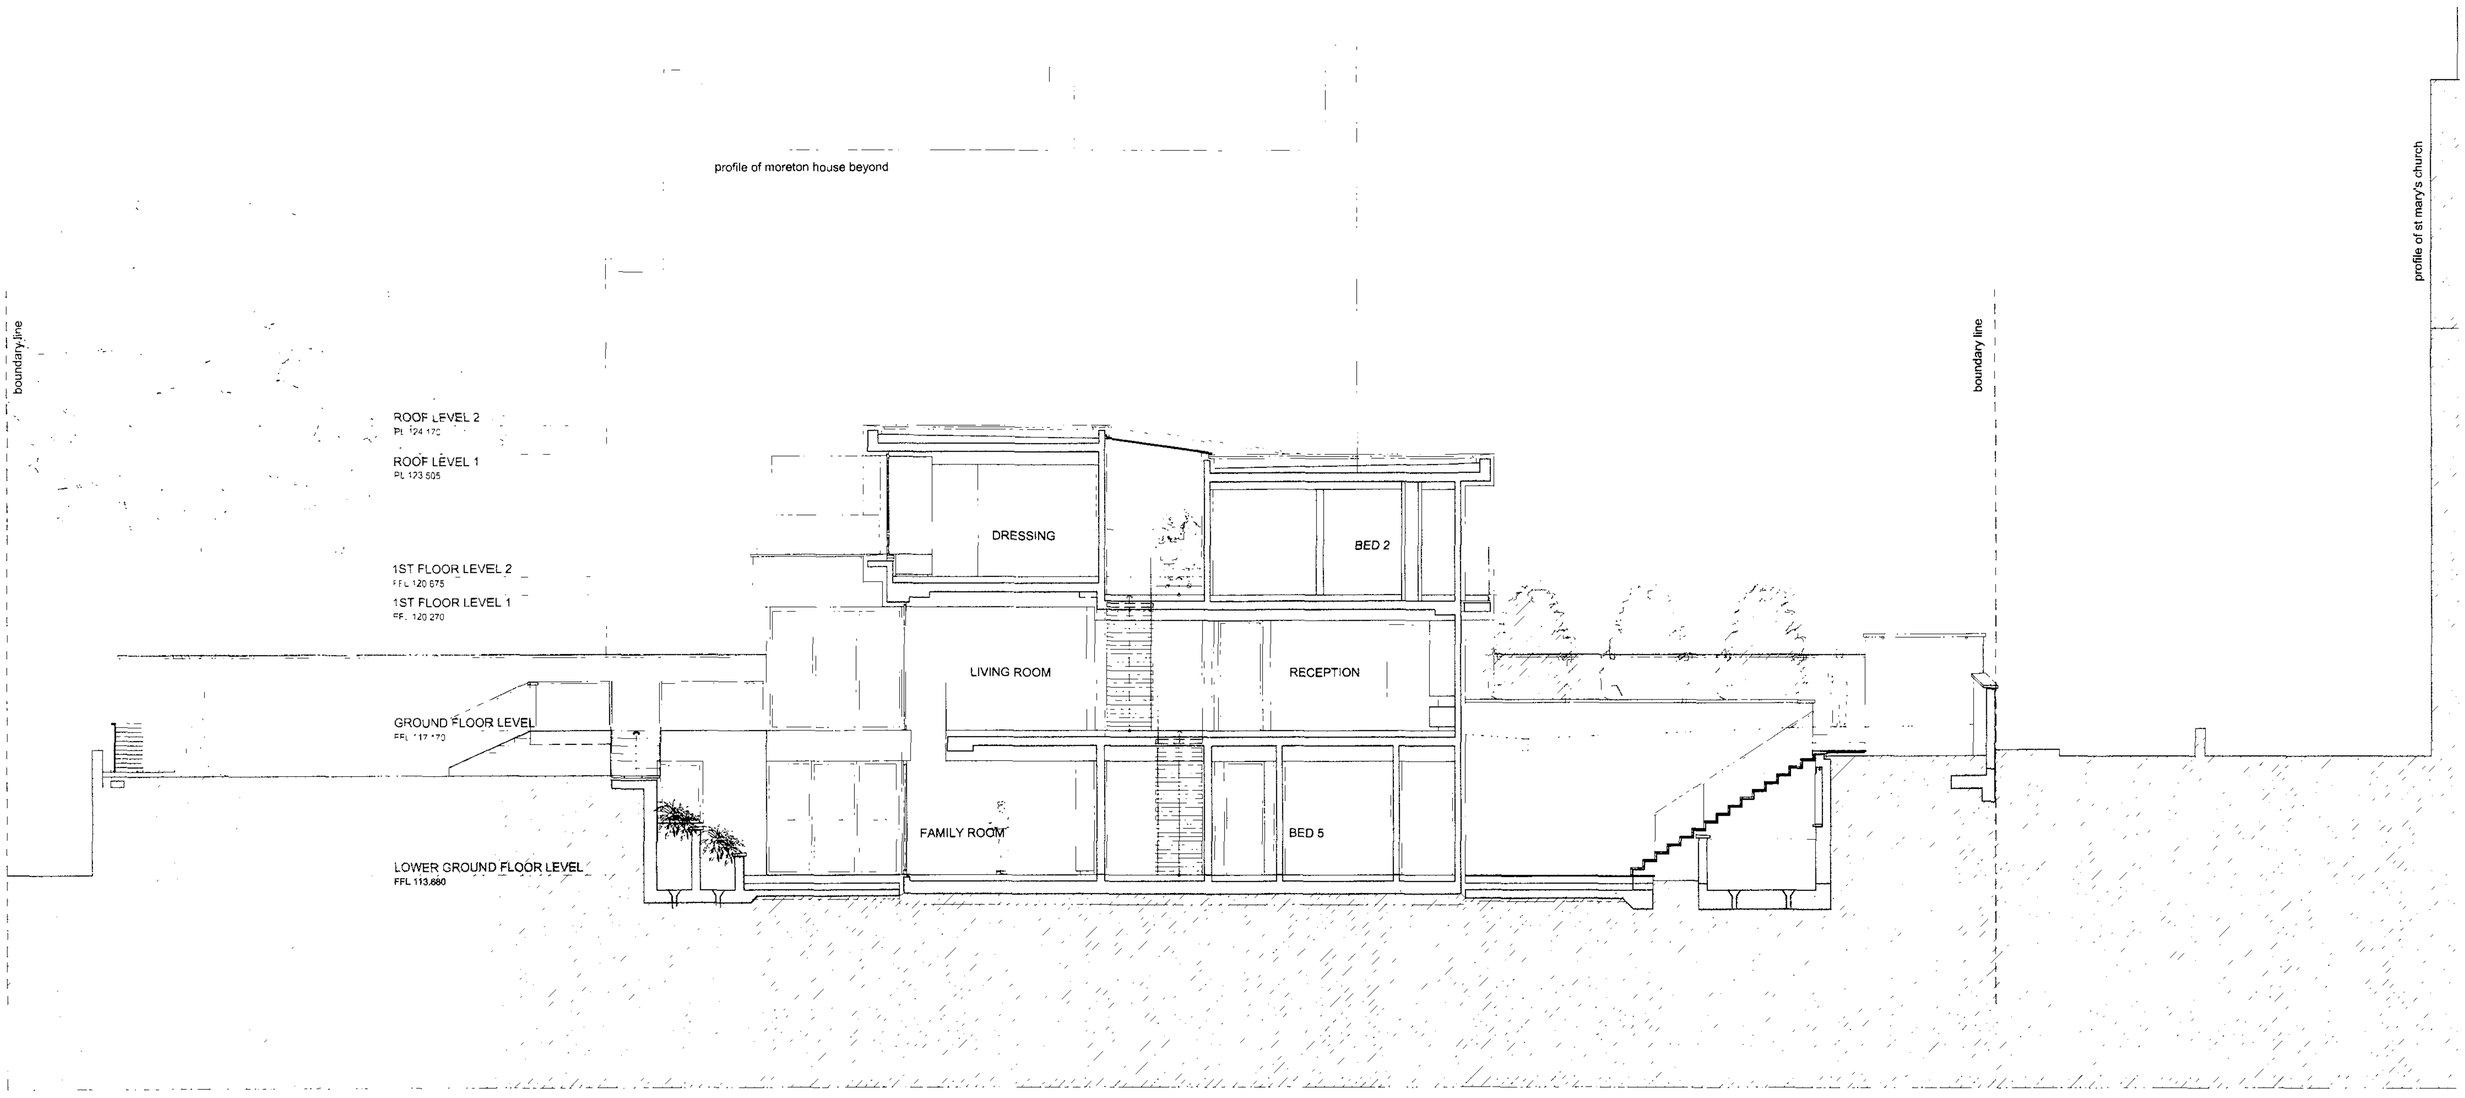

SECTION C-C

RECEIVED

GENERAL NOTES:

THIS DRAWING IS COPYRIGHT OF KSR ARCHITECTS. THIS DRAWING MUST BE READ IN CONJUNCTION WITH THE DESIGNER'S RISK ASSESSMENT, SPECIFICATION AND ALL OTHER RELEVANT DOCUMENTATION AND DRAWINGS. KSR ARCHITECTS ACCEPT NO LIABILITY FOR ANY EXPENSE, LOSS OR DAMAGE OF WHATSOEVER NATURE AND HOWEVER ARISING FROM ANY VARIATION MADE TO THIS DRAWING OR IN THE EXECUTION OF THE WORK TO WHICH IT RELATES WHICH HAS NOT BEEN REFERRED TO THEM AND THEIR APPROVAL OBTAINED.
DO NOT SCALE FROM THIS DRAWING OR THE COMPUTER DIGITAL DATA, ONLY FIGURED DIMENSIONS ARE TO BE USED. IF IN DOUBT ASK

PLANNING APPLICATION 2007

BUILDING LOCATION AMENDED

ksr architects
14 Greenland Street London NW1 0ND
tel: 020 7692 5000
fax: 020 7692 5050
Email: mail@ksr-a.co.uk

ksr architect

Project
16 HOLLY WALK
LONDON
NW3 6RA

Title
SECTION B-B
SECTION C-C

Rev	Notes	dd mm yy	By	Checked	Date	MARCH '07	Drawn By	BK	Checked	AR	Project Ref	Drawing No	Revision
											HYK	HYK - P3 - 201	-

Do not scale from this drawing. Check all dimensions on site. Scale 1:100 @ A1 / 1:200 @ A3