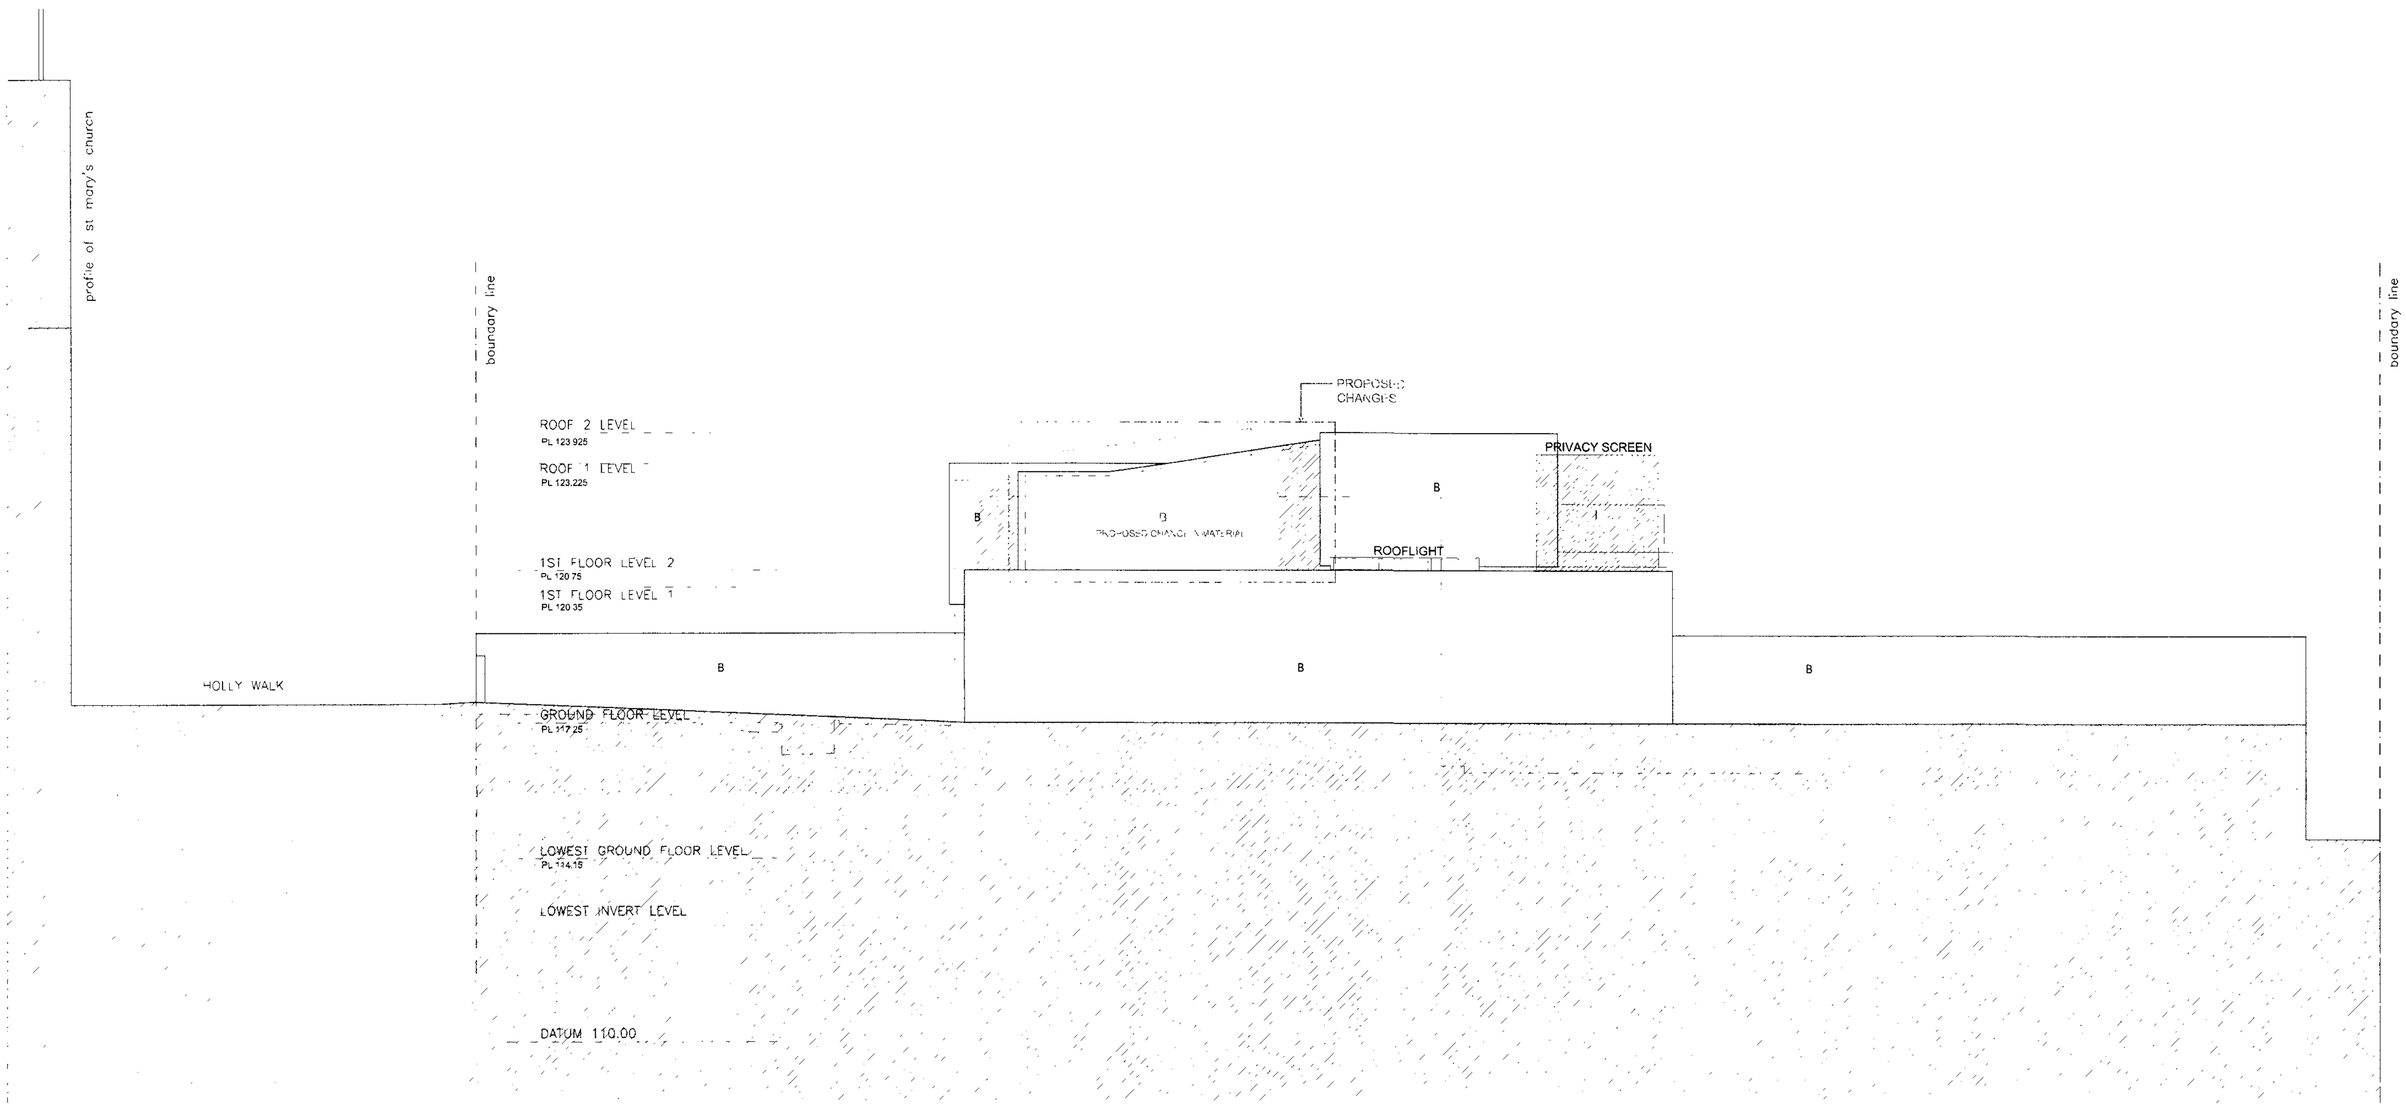

NORTH ELEVATION

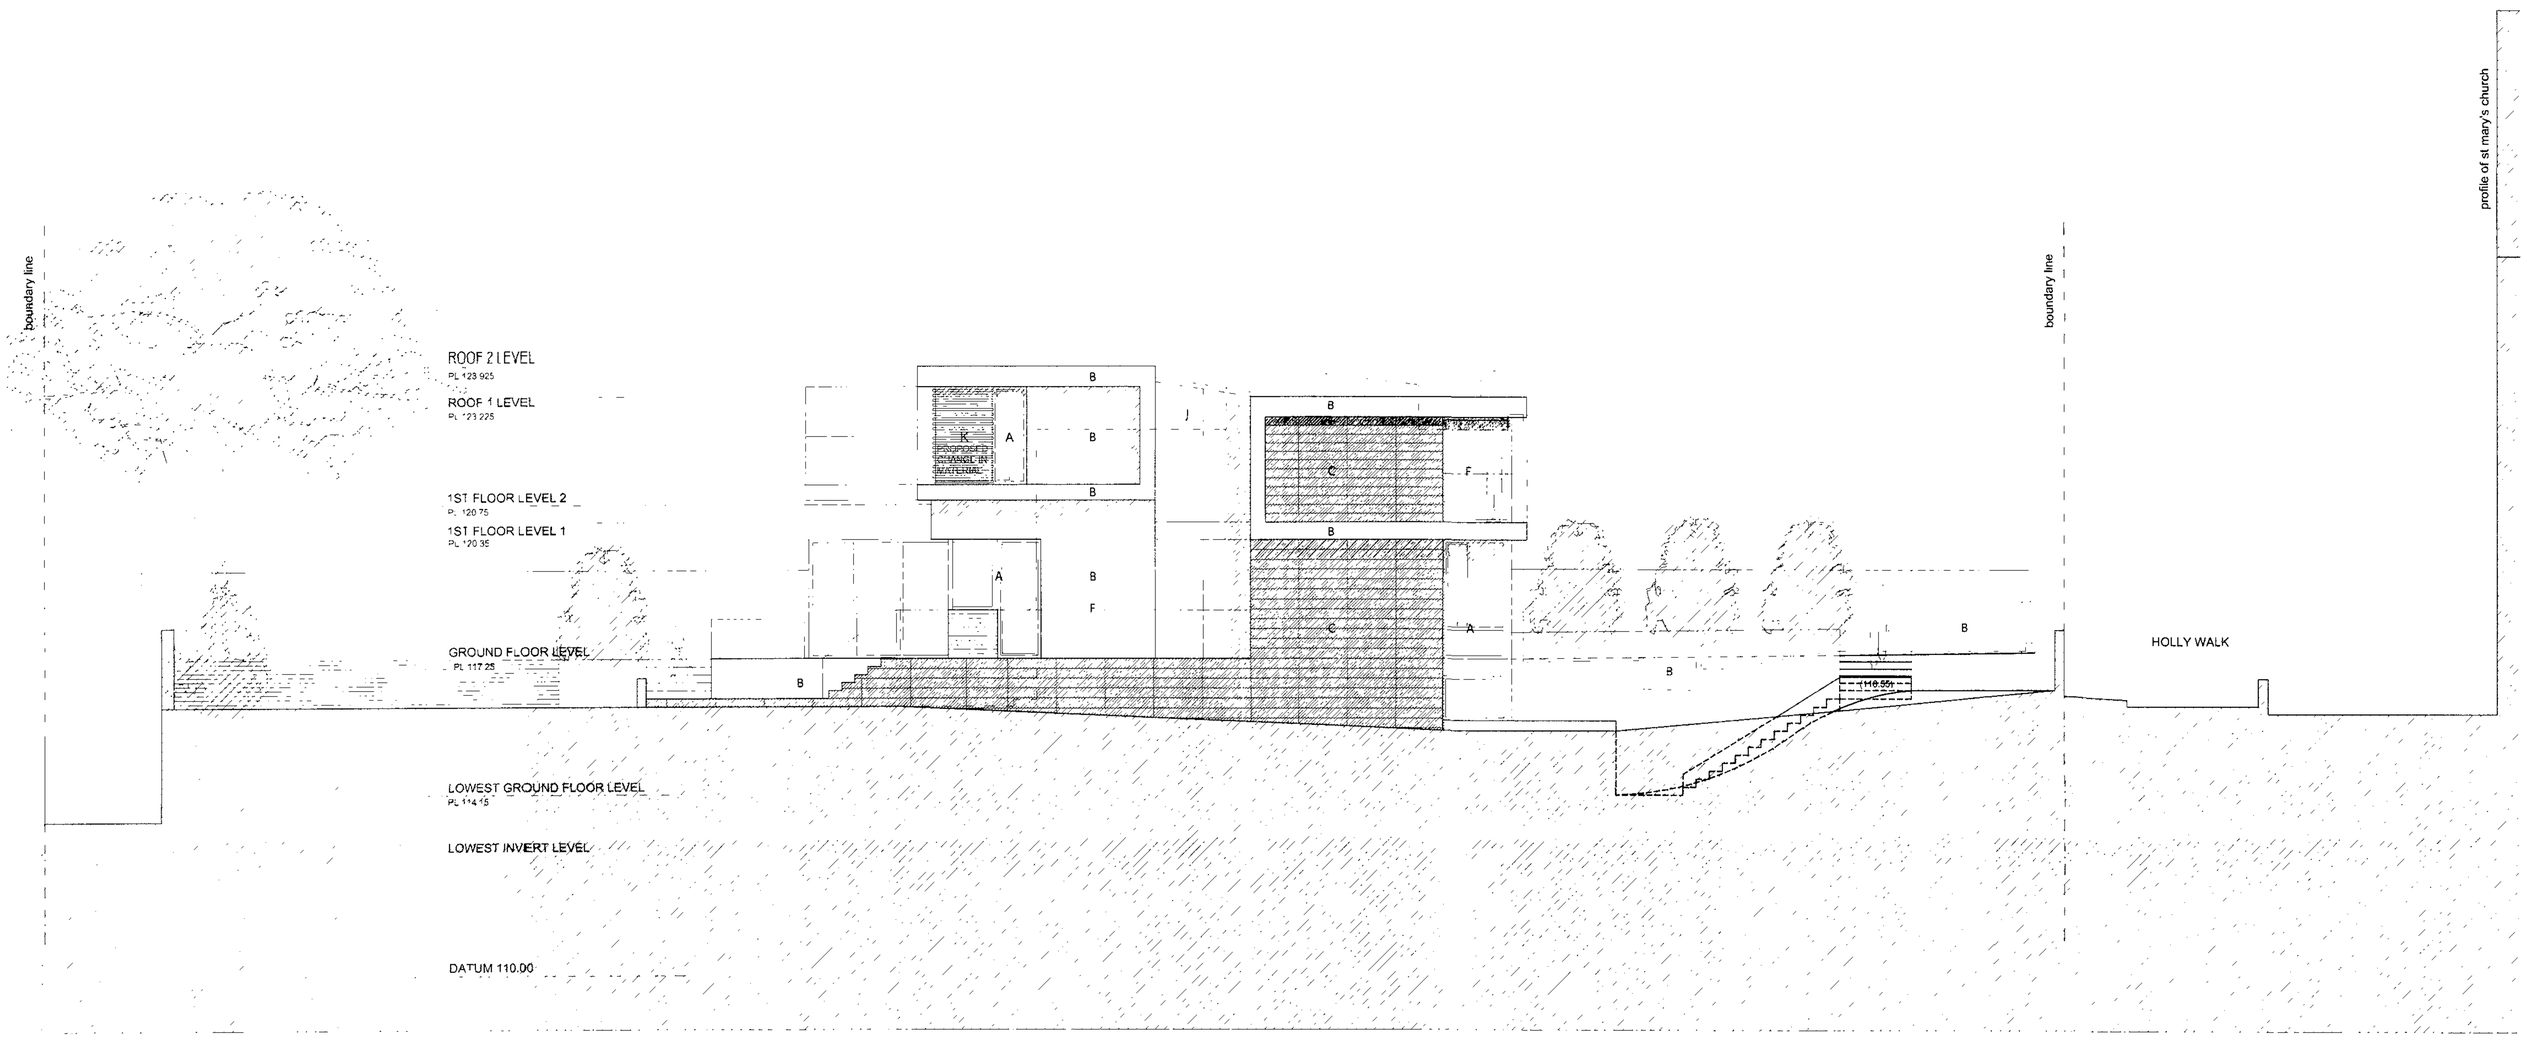

SOUTH ELEVATION

GENERAL NOTES:

THIS DRAWING IS COPYRIGHT OF KSR ARCHITECTS. THIS DRAWING MUST BE READ IN CONJUNCTION WITH THE DESIGNERS RISK ASSESSMENT SPECIFICATION AND ALL OTHER RELEVANT DOCUMENTATION AND DRAWINGS. KSR ARCHITECTS ACCEPT NO LIABILITY FOR ANY EXPENSE LOSS OR DAMAGE OF WHATSOEVER NATURE AND HOWEVER ARISING FROM ANY VARIATION MADE TO THIS DRAWING OR IN THE EXECUTION OF THE WORK TO WHICH IT RELATES WHICH HAS NOT BEEN REFERRED TO THEM AND THEIR APPROVAL OBTAINED
DO NOT SCALE FROM THIS DRAWING OR THE COMPUTER DIGITAL DATA. ONLY FIGURED DIMENSIONS ARE TO BE USED IF IN DOUBT ASK

PLANNING CONSENT

REF 2006/0966/P

FROM 25.04.2006

PLANNING APPLICATION

SMALL AMENDMENTS TO APPROVED SCHEME

MATERIALS

A - PAINTED METAL FRAME WINDOWS
B - RENDER
C - RECONSTITUTED STONE / MASONRY
D - TIMBER CLADDING
E - STONE CLADDING
F - GLASS BALUSTRADE
G - TIMBER ENTRANCE DOOR
H - TIMBER DECKING
I - FROSTED GLASS
J - GLASS ROOFLIGHT
K - TIMBER LOUVERS OVER GLASS

Rev	Notes	dd mm yy	By	Checked

Do not scale from this drawing. Check all dimensions on site

ksr architects
14 Greenland Street, London NW1 0ND
tel: 020 7692 5000
fax: 020 7692 5050
Email: mail@ksra.co.uk

ksr architects

Project
16 HOLLY WALK
LONDON
NW3 6RA

Title
NORTH ELEVATION
SOUTH ELEVATION

Date	Drawn By	Checked	Project Ref	Drawing No	Revision
FEB '06	CT	DM	HYK	HYK - P2 - 301	-

Scale 1:100 @ A1 / 1:200 @ A3 / 1:300 @ A4