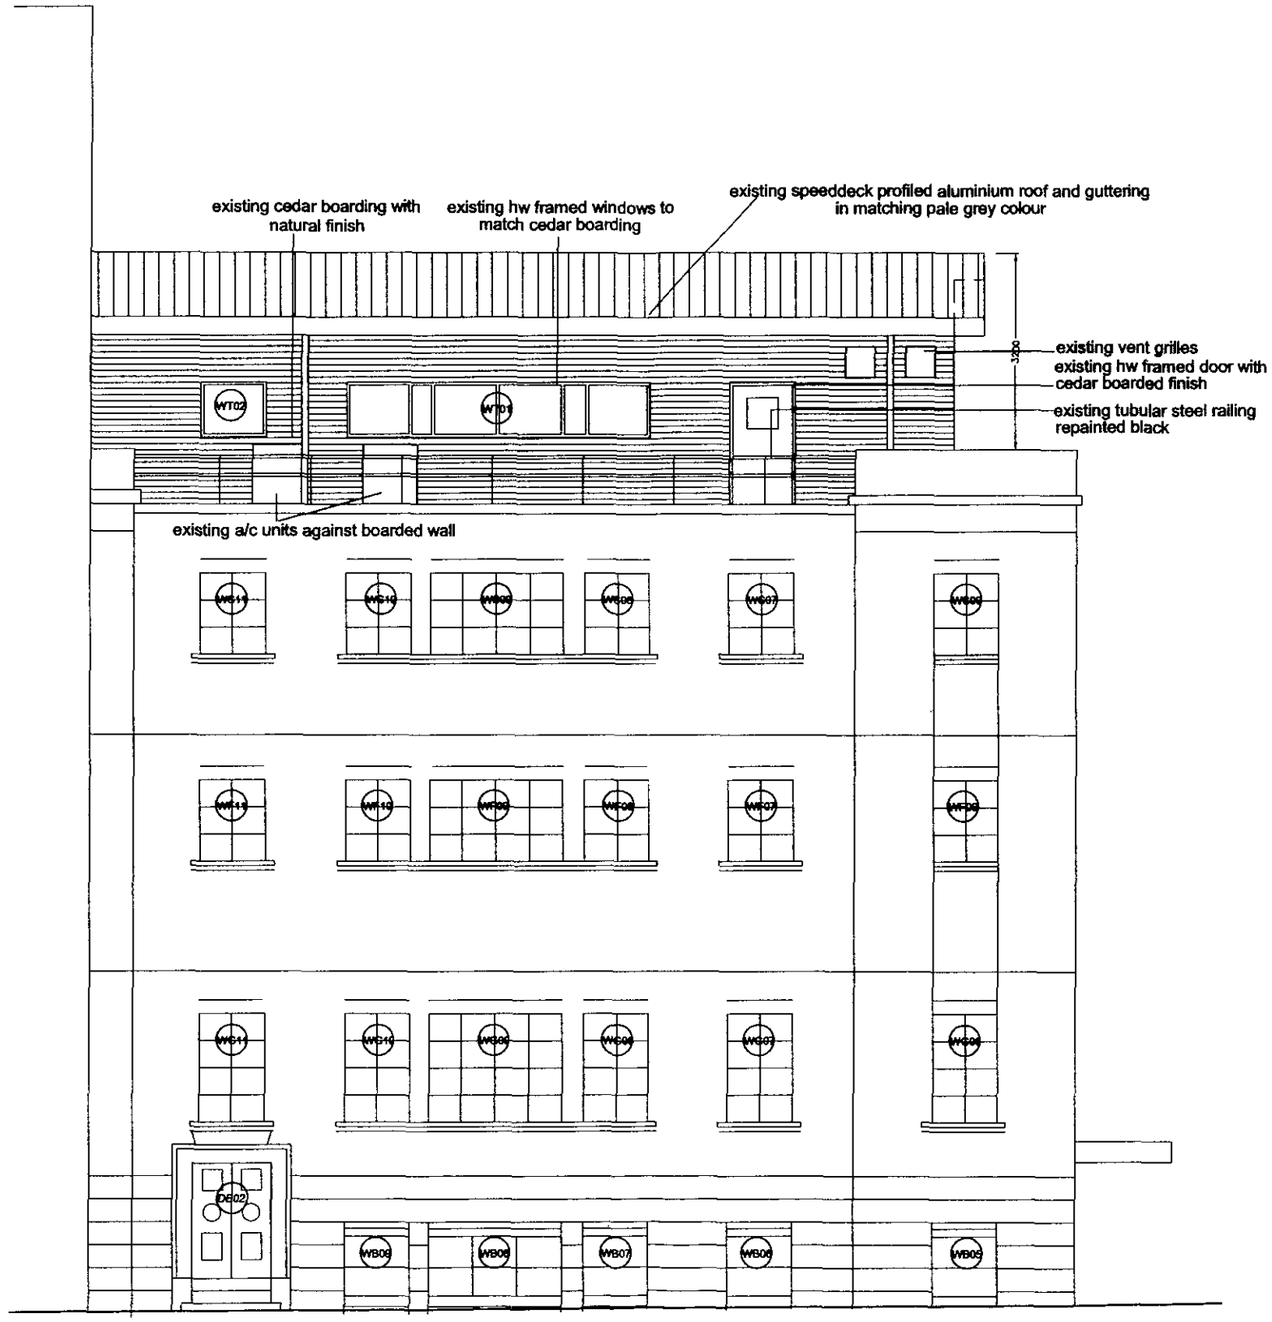

WEST ELEVATION

RECEIVED
16 MAR 2007

WIDDUP/AMER ARCHITECTS
11 Bancroft, Hitchin, Herts SG5 1NQ
Telephone (01462) 457777 Fax (01462) 451205
E-mail www@widdupamer.demon.co.uk

Revisions

Project Title: TONBRIDGE CLUB - YMCA LONDON

Sheet Title: ELEVATIONS - Existing West Elevation

Date: Feb 2007

Scale: 1:50 @ A1

Sheet No. A51

Job 03-1610