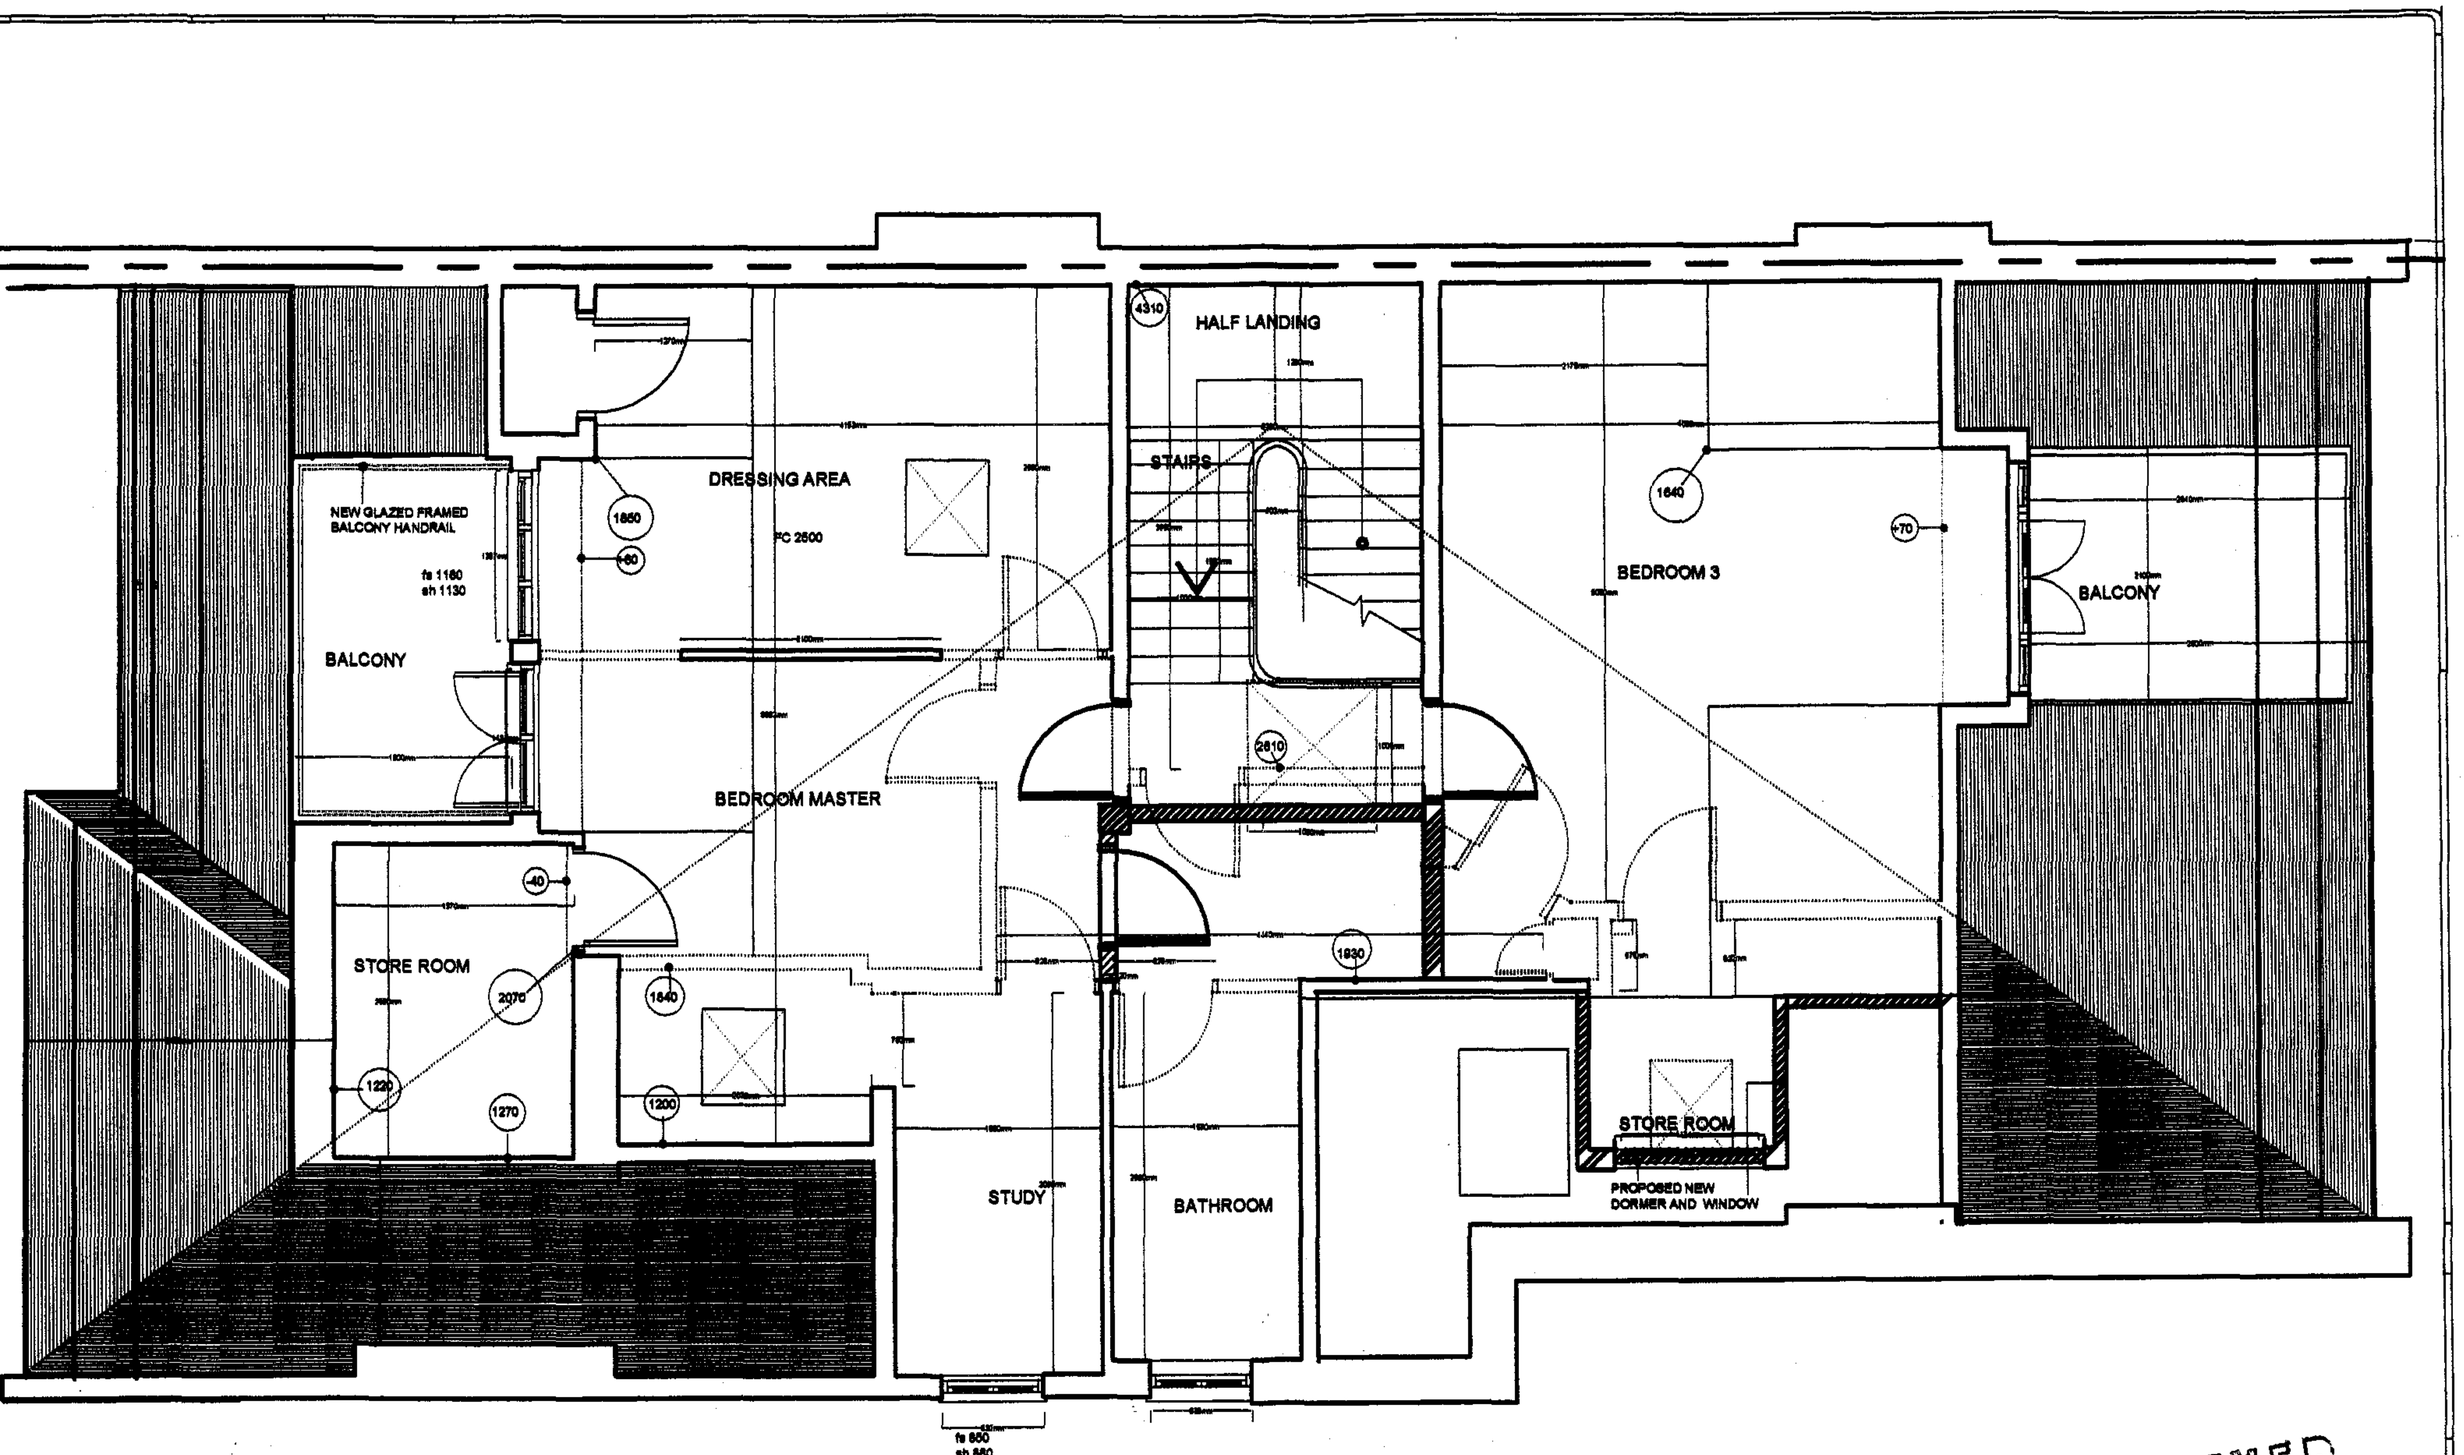

THIRD FLOOR PLAN AS PROPOSED

RECEIVED
19 MAR 2007

RECEIVED
19 MAR 2007

NEALE & NORDEN
ARCHITECTS
17 DARTMOUTH PARK AVENUE LONDON NW5 1JL
T 0207 813 4223 e- monden717@aol.com

title	THIRD FLOOR PLAN PROPOSED SCHEME 1
REVISIONS	NO. DATE DESCRIPTION; A. Mar 07 Rear Wall and roof as existing
project	THIRD FLOOR FLAT 54 BELSIZE PARK GDNS
drawing	D04
job no.	538/D04
scale	1:50
date	09/03/2007 DRN. CHK.

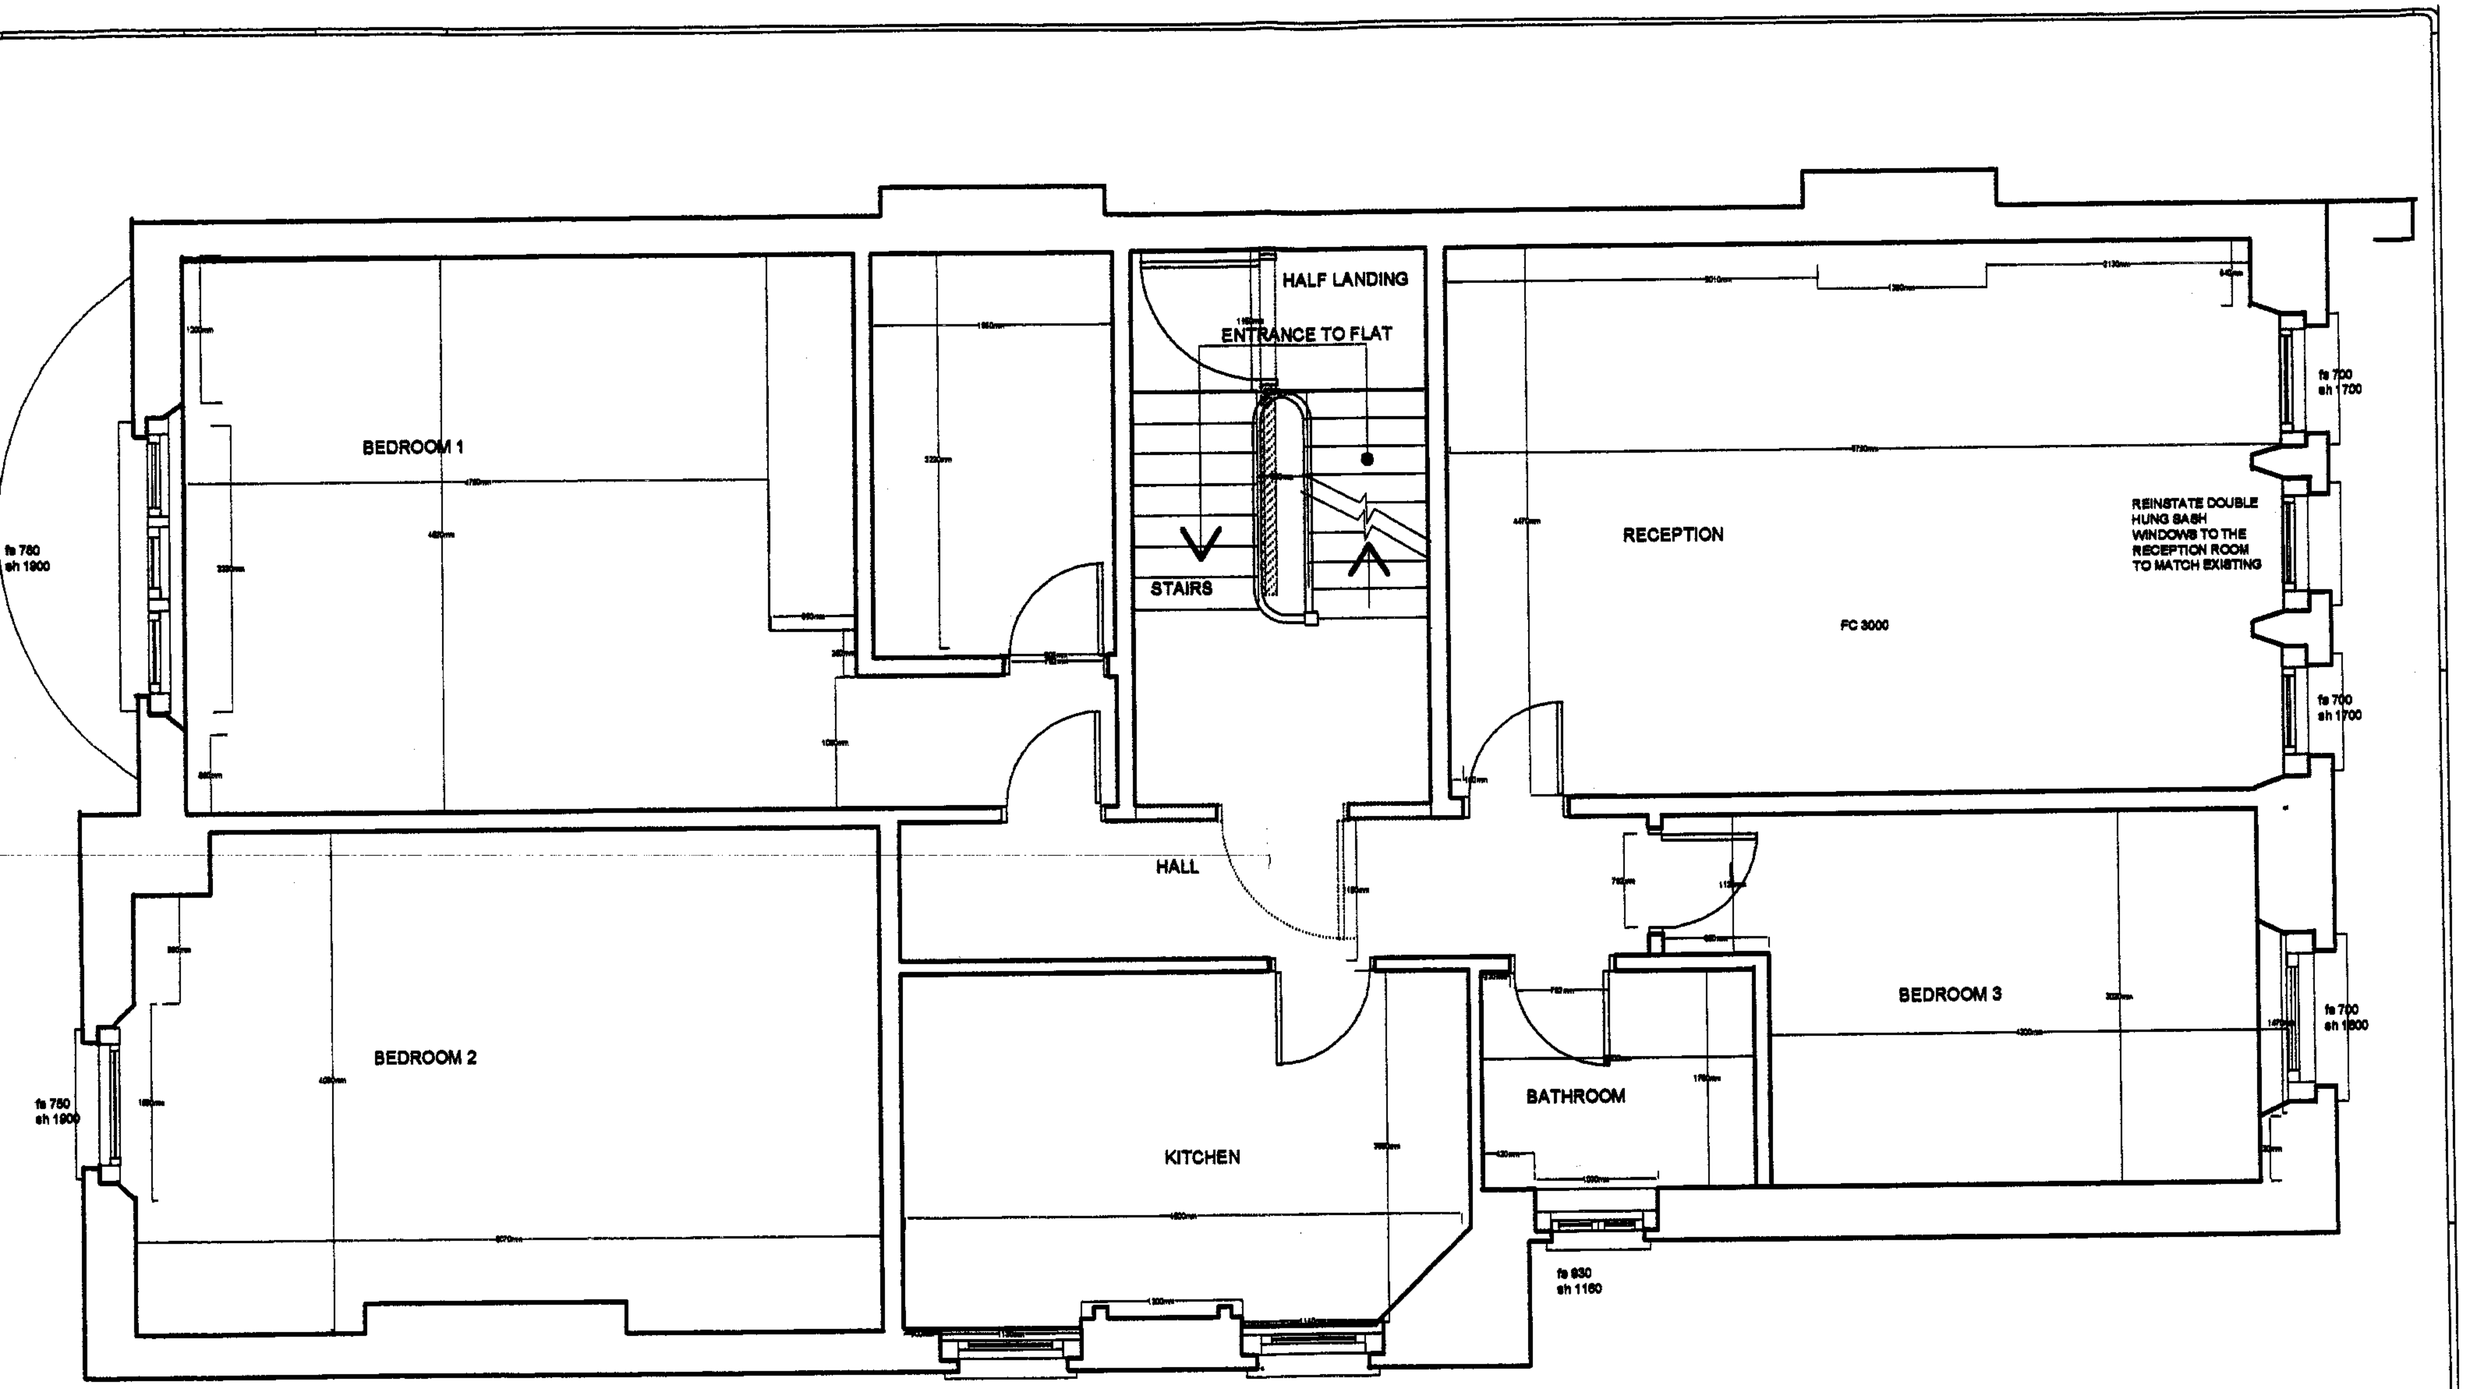

SECOND FLOOR PLAN AS PROPOSED

RECEIVED
19 MAR 2007

RECEIVED
19 MAR 2007

NEALE & NORDEN
ARCHITECTS
17 DARTMOUTH PARK AVENUE LONDON NW5 1JL
T:0207 813 4888 e: nneale@ntl.com

title
SECOND FLOOR PLAN
PROPOSED
MAISONETTE

REVISIONS

NO.	DATE	DESCRIPTION
A	Mar 07	as - Wall Amended Roof lantern added

project
SECOND FLOOR
MAISONETTE
54 BELSIZE PARK GDNS

drawing no.
D05
all dimensions to be verified on site

job no.	599/D05
scale	1:50
date	08/03/2007

DRN: CHK: