NEW SCREEN PLANTING SCHEDULE FOR FREEMASONS ARMS

ALL IN TOP SOIL

KEY

ABBR.	SPECIES	NOS	HEIGHT OR GIRTH	CON. SIZE LIT.	SPACING
NEW TREES					
11	ACER CAMPESTRE	1	GIRTH 12-14CM		
17	FRAXINUS EXCELSIOR	1	GIRTH 14-16CM		
20	*NOT REPLACED*				
SHRUBS					
BUX SEM	BUXUS SEMPERVIRENS	2		25L	
CHO TER	CHOISYA TERNATA	4		10L	1M
COR AVE	CORYLUS AVELLANA	1	1.5-2M		
COR SAN	CORNUS SANGUINEA	14		2L	40-60 CM
ILE AQ	ILEX AQUIFOLIUM	4		10L	
ILE AQ(S)	ILEX AQUIFOLIUM (SPECIMEN)	3	1.5-2M		
ILE AQ	ILEX A. 'ARGENTEA MARGINATA	1	1.5-2M		
LIG VUL	LIGUSTRUM VULGARE	8		10L	80-1M
ROS CAN	ROSA CANINA	2		10L	
TAX BAC	TAXUS BACCATA	3	1.5-2M		
VIB OP	VIBURNUM OPULUS	4		25L	
VIB TIN	VIRBURNUM TINUS	3	1.5-2M		

HEDGE (A)

PLANT IN STAGGERED DOUBLE ROW OF:
FAGUS SYLVATICA; CRATAEGUS MONOGYNA; PRUNUS SPINOSA 45 (15 OF EACH) 2L 40CM

TOP SOIL

GOOD QUALITY, SCREENED TOPSOIL PROVIDED AT A DEPTH OF 400MM FOR ALL PLANTING.
To allow for required top soil depths, developer to ensure that the subsoil is broken up/cleared and all debris/ rubble is removed. Finished areas to be evenly graded and free from debris.

TREES TO BE REMOVED (IN ACCORDANCE WITH TREE OFFICERS APPROVAL)

11 SYCAMORE (ACER PSEUDOPLATANUS)
17 ASH (FRAXINUS)
20 MAPLE (ACER)

TREE/ EXISTING PLANTING PROTECTION & APPROVALS/ CONDITIONS REFER TO:
PLANNING APPEAL DECISION REPORT REF APP/X5210/A/06/2024634
ARBORICULTURAL REPORT (FROSTS LANDSCAPES- JAN 2006)

Covers Schedule	
Garden covers	- 125
Internal covers	- 168

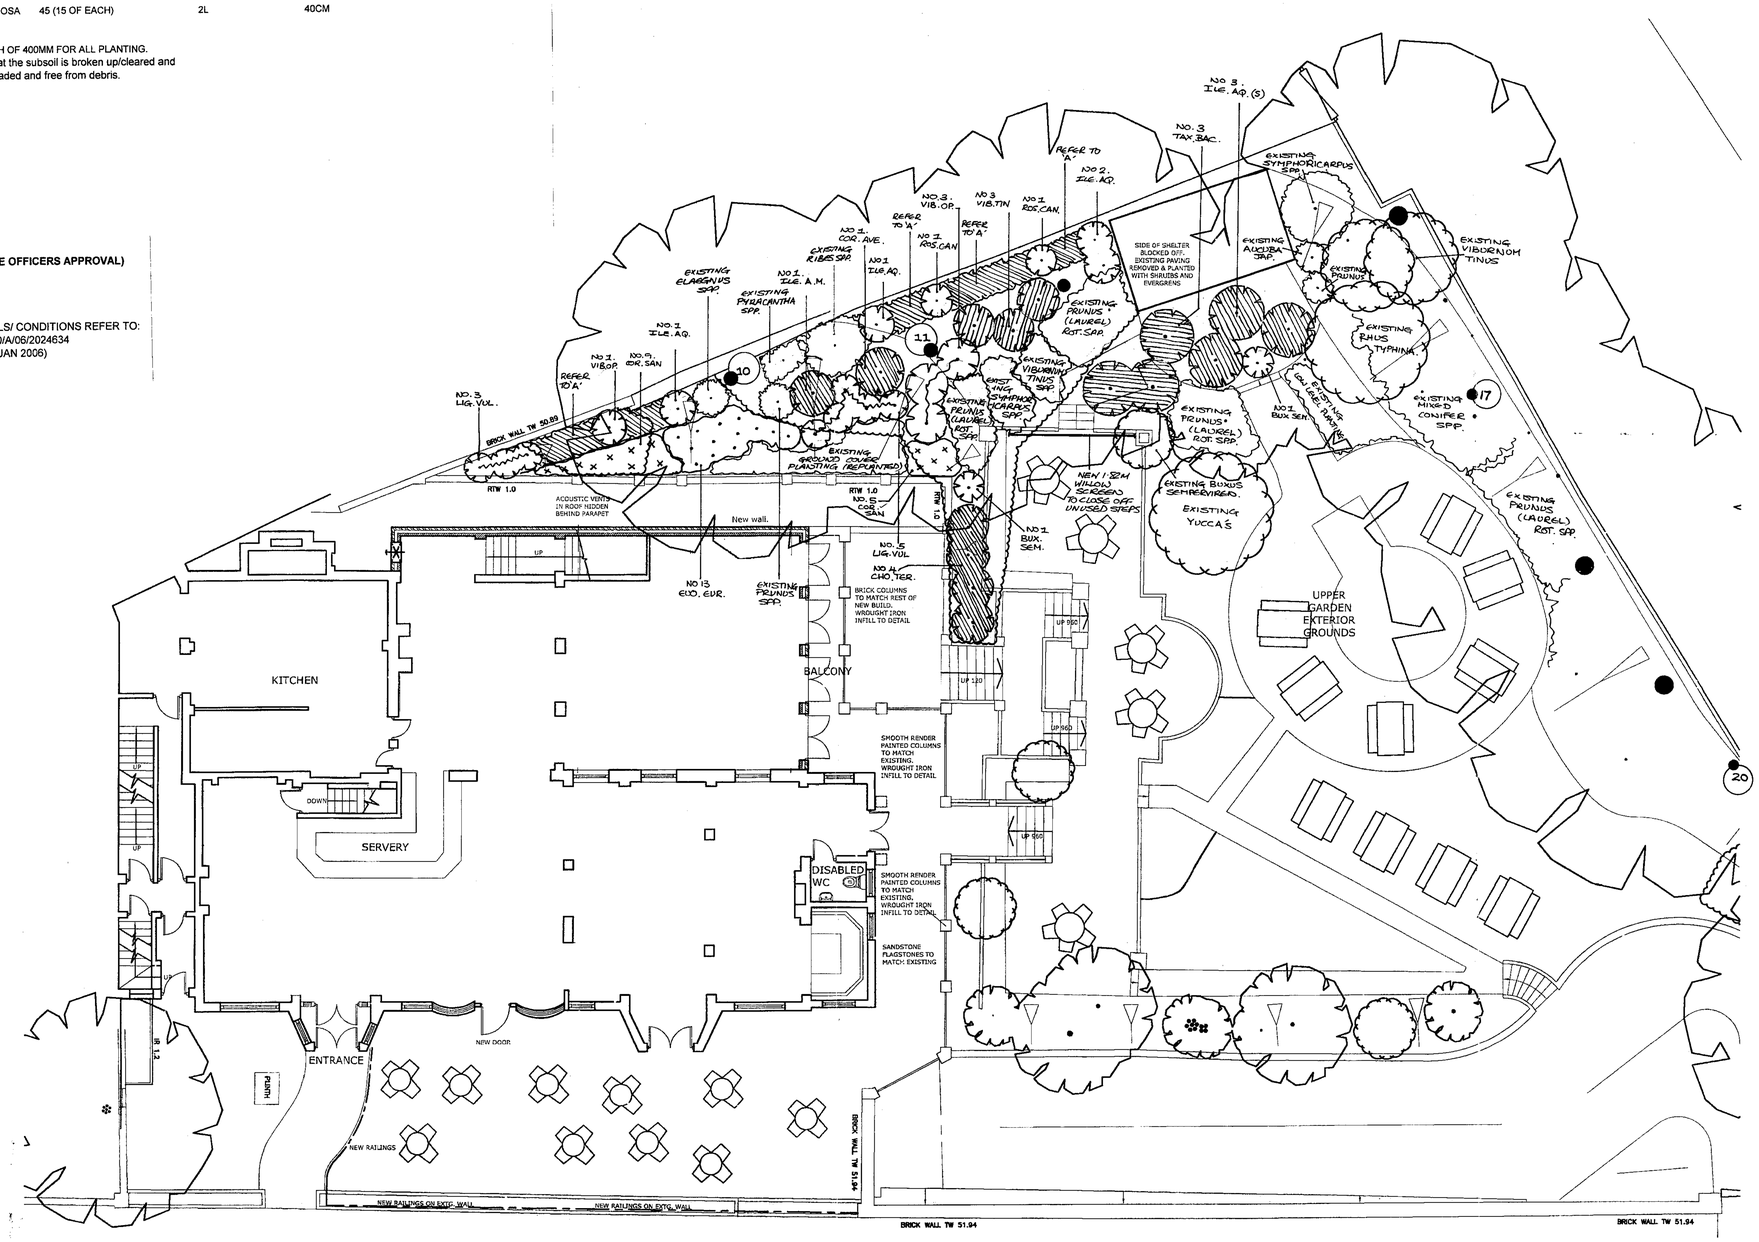

PROPOSED GROUND FLOOR & SITE LAYOUT

Sue Gilbert
Gardens by Design

consultation
concepts
design plans
planting schemes

4 The Maltings, Silver End, Olney. MK46 4AT Mobile 07870 481963
Tel/Fax 01234 713395 Email sueg@sueg gardendesign.co.uk

RECEIVED
19 MAR 2007

DRAWING NAME: PROPOSED SCREEN PLANTING SCHEME FOR FREEMASONS ARMS 32 DOWNSHIRE HILL, HAMPSTEAD.

DRAWING NUMBER: SG/M&B.F.M.PLAN1/(REV B)3/07.

CLIENT: MITCHELLS & BUTLERS BUILDING MANAGEMENT DEPARTMENT 27 FLEET STREET BIRMINGHAM. B3 1JP.

SCALE: 1:100 @ A1 DATE: 3/2007.

NOTES: REFER TO PDP PLANS OUTLINING BUILDING WORKS.

COPYRIGHT: SUE GILBERT GARDENS BY DESIGN