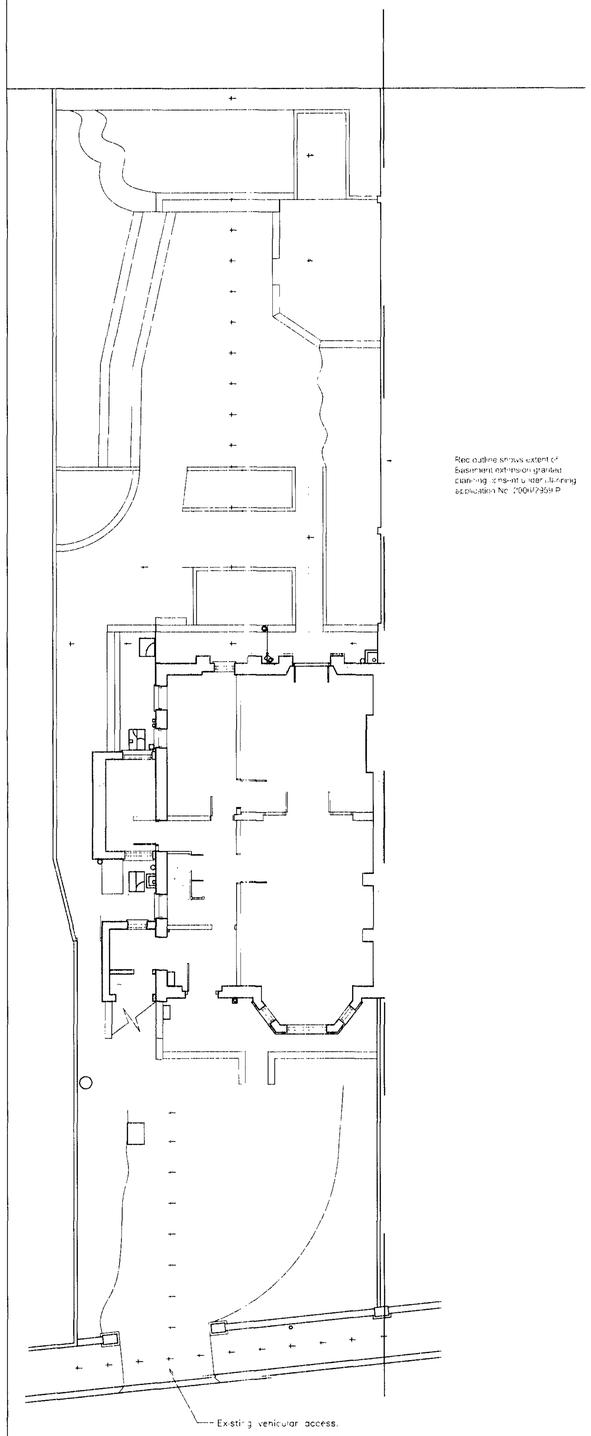

Lower Ground Floor As Existing.
Scale 1:100.

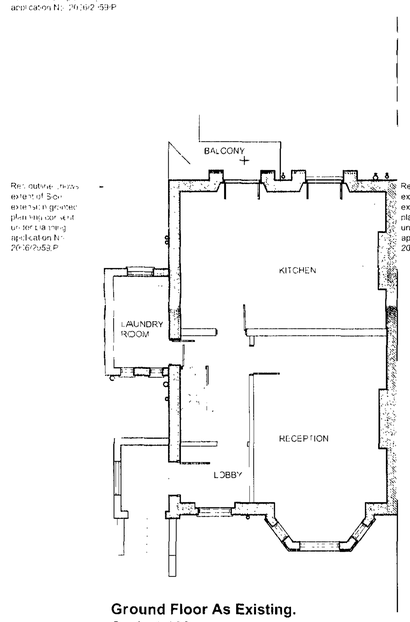

Ground Floor As Existing.
Scale 1:100.

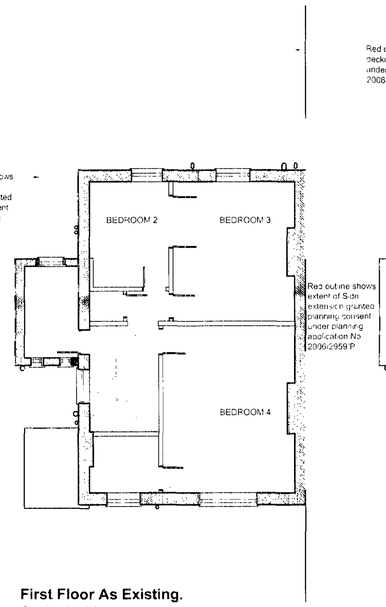

First Floor As Existing.
Scale 1:100.

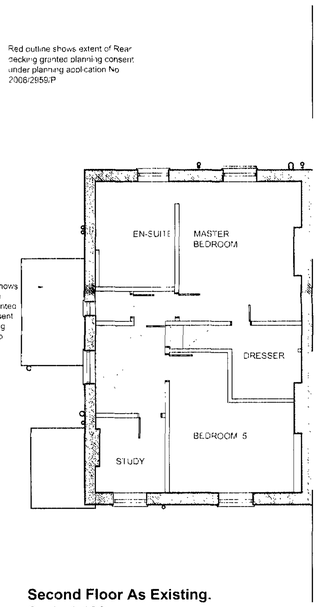

Second Floor As Existing.
Scale 1:100.

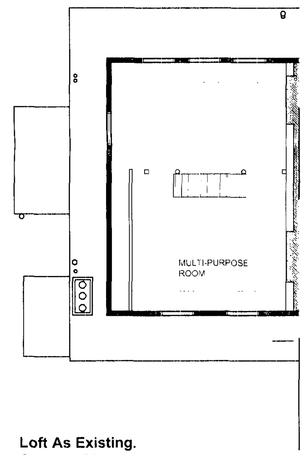

Loft As Existing.
Scale 1:100.

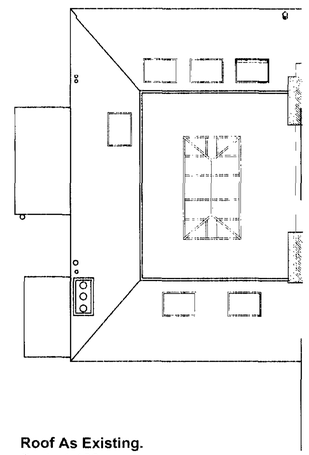

Roof As Existing.
Scale 1:100.

Received
16 MAR 2007

SECOND PLANNING [redacted]

Notes :

This drawing is protected under copyright and shall not be reproduced in whole or in part without the prior express permission of Solutions in Building Limited.

All dimensions to be checked on site prior to fabrication.
Any discrepancies to be reported to S.i.B Ltd.

Solutions in Building Ltd.
Suite 7a,
71-75 High Street
Chislehurst Kent
BR7 5AG
T 020 8467 4867
F 020 8467 4812
E admin@sibltd.co.uk

Project :
22 Christ Church Hill,
Hamstead,
NW3 1LG

Client :
James & Atsuko Tyler

Title :
Floor Plans. as existing.

Dwg No. 4771-PL2-01	Paper A1
Date : March 07	Drawn by : S.B.
Revision :	Checked by: J.M.