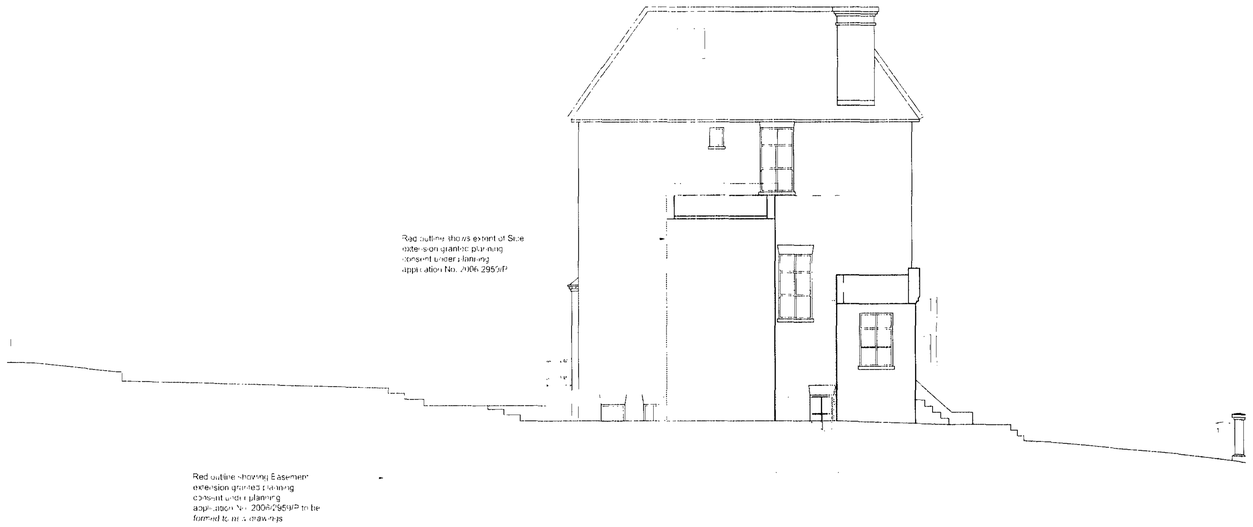


**Side Elevation As Existing.** Scale 1:100.

**Front Elevation As Existing.** Scale 1:100.

**Rear Elevation As Existing.** Scale 1:100.

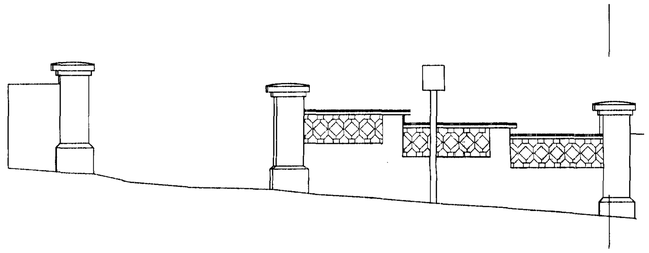

**Front Wall Elevation As Existing.** Scale 1:50.

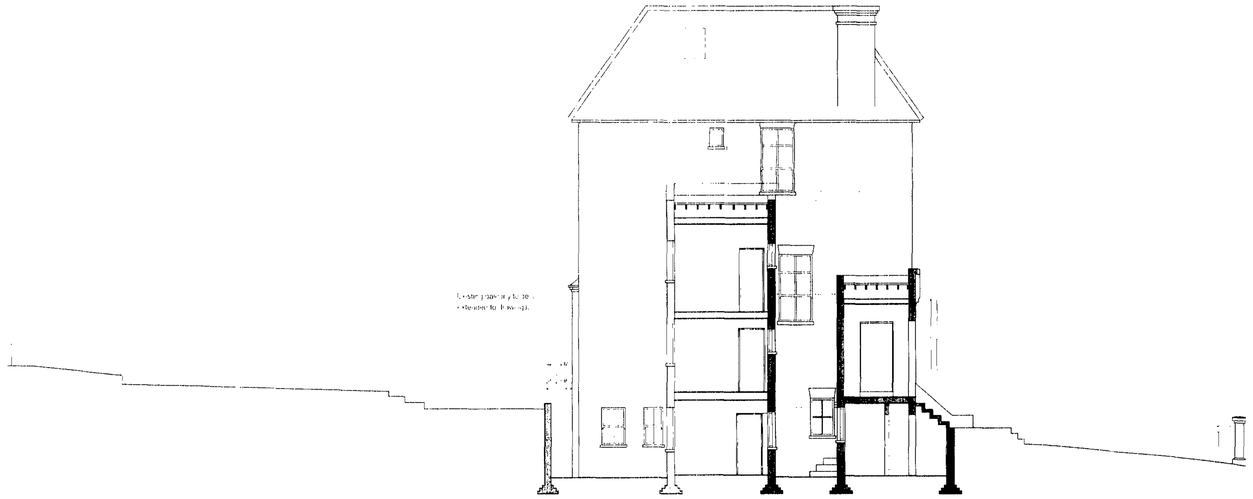

**Section A:A As Existing.** Scale 1:100.

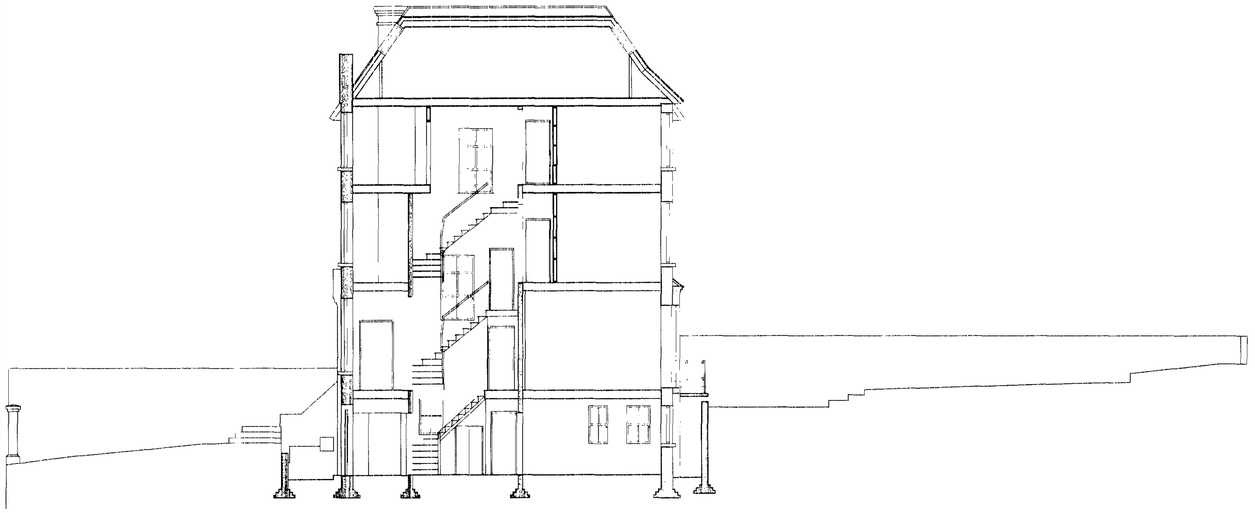

**Section D:D As Existing.** Scale 1:100.

16 MAR 2007

SECOND PLANNING DWGS.

Notes :

This drawing is protected under copyright and shall not be reproduced in whole or in part without the prior express permission of Solutions in Building Limited

Do not scale dimensions off these drawings.
All dimension to be checked on site prior to fabrication
Any discrepancies to be reported to SIB Ltd

Solutions in Building Ltd.
Suite 7a,
71-75 High Street
Chislehurst Kent
BR7 5AG.
T 020 8467 4861
F 020 8467 4862
E admin@sib-ltd.co.uk

Project :

22 Christ Church Hill,
Hamstead,
NW3 1LG

Client :

James & Atsuko Tyler

Title :

Elevations and Sections. as existing.

| | |
|---|---|
| Dwg No. 4771-PL2-02 | Paper A1 Title Site Drawing |
| Date : March 07 | Drawn by : S.B. |
| Revision : | Checked by: J.M. |