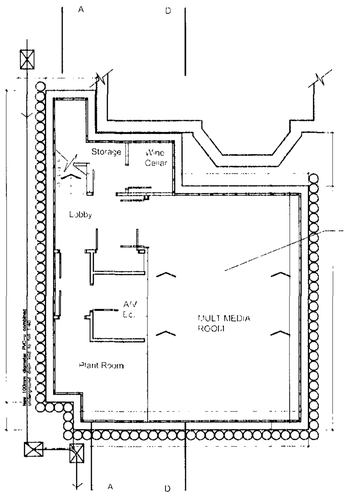

Basement As Proposed.
Scale 1:100.

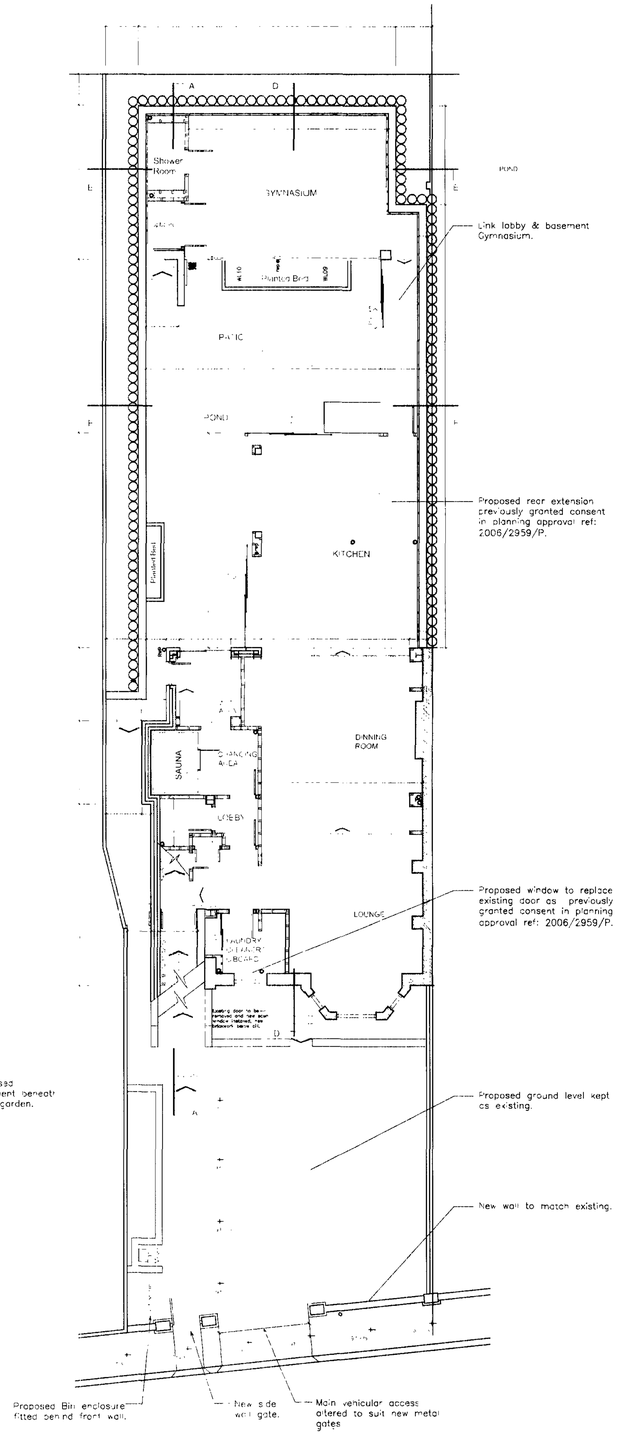

Lower Ground Floor As Proposed.
Scale 1:100.

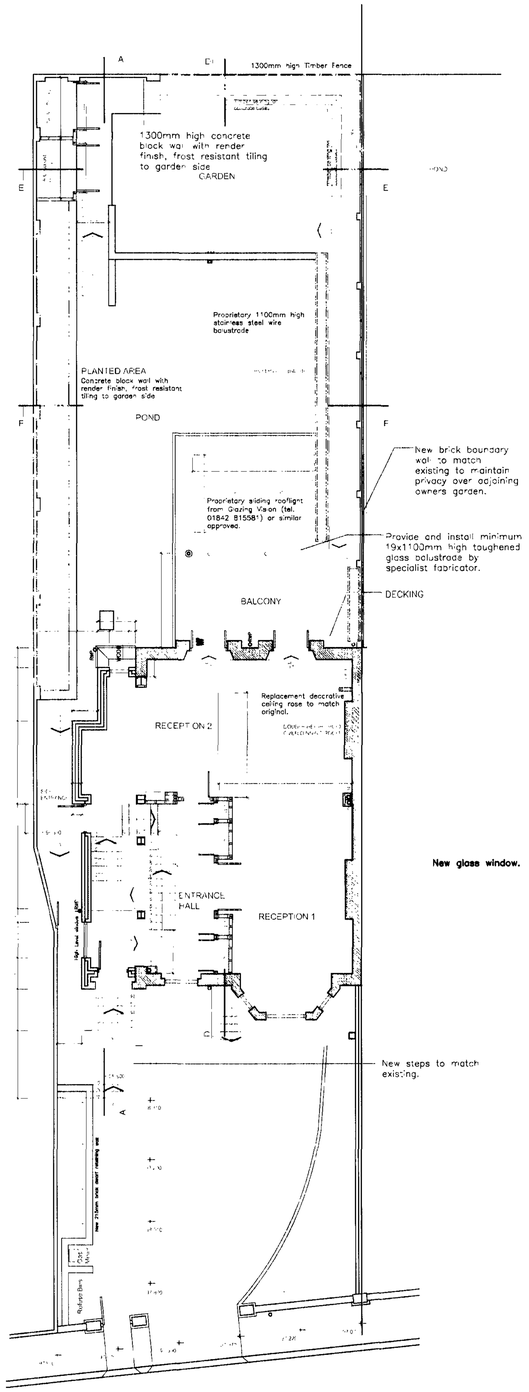

Ground Floor As Proposed.
Scale 1:100.

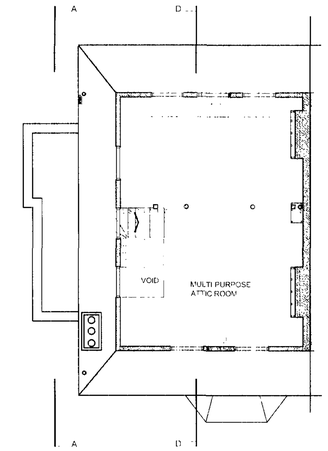

Loft As Proposed.
Scale 1:100.

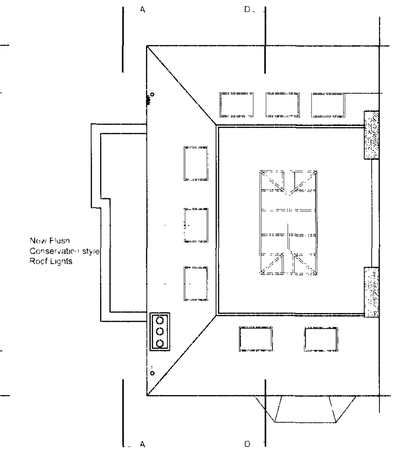

Roof As Proposed.
Scale 1:100.

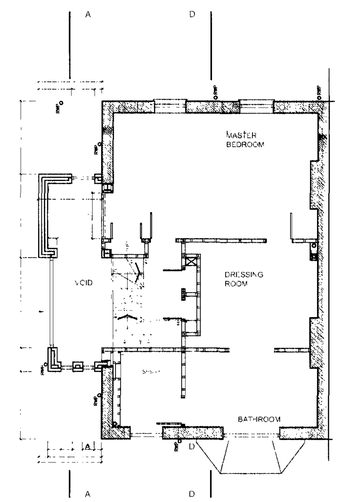

First Floor As Proposed.
Scale 1:100.

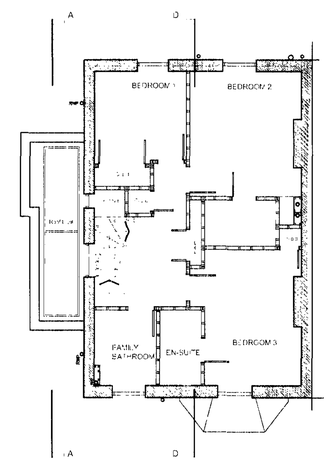

Second Floor As Proposed.
Scale 1:100.

SECOND PLANNING DWGS.

Notes

This drawing is protected by copyright and shall not be reproduced in whole or in part without the prior express permission of Solutions in Building Limited.

All dimension to be checked on site prior to fabrication
Any discrepancies to be reported to SiB Ltd

Solutions in Building Ltd.
Suite 7a
71-75 High Street
Chislehurst, Kent
BR7 5AG
T: 0845 617 49
F: 0870 137 4[illegible]
E: info@sib[illegible]

RECEIVED
16 MAR 2007

Project:
22 Christ Church Hill,
Hampstead.
NW3 1LG

Client
James & Atsuko Tyler

Title:
Floor Plans, as proposed.

Dwg No.	Size
4771-PL2-03	A1
Date: March 07	Drawn by S.B.
Revision:	Checked by: J.M.