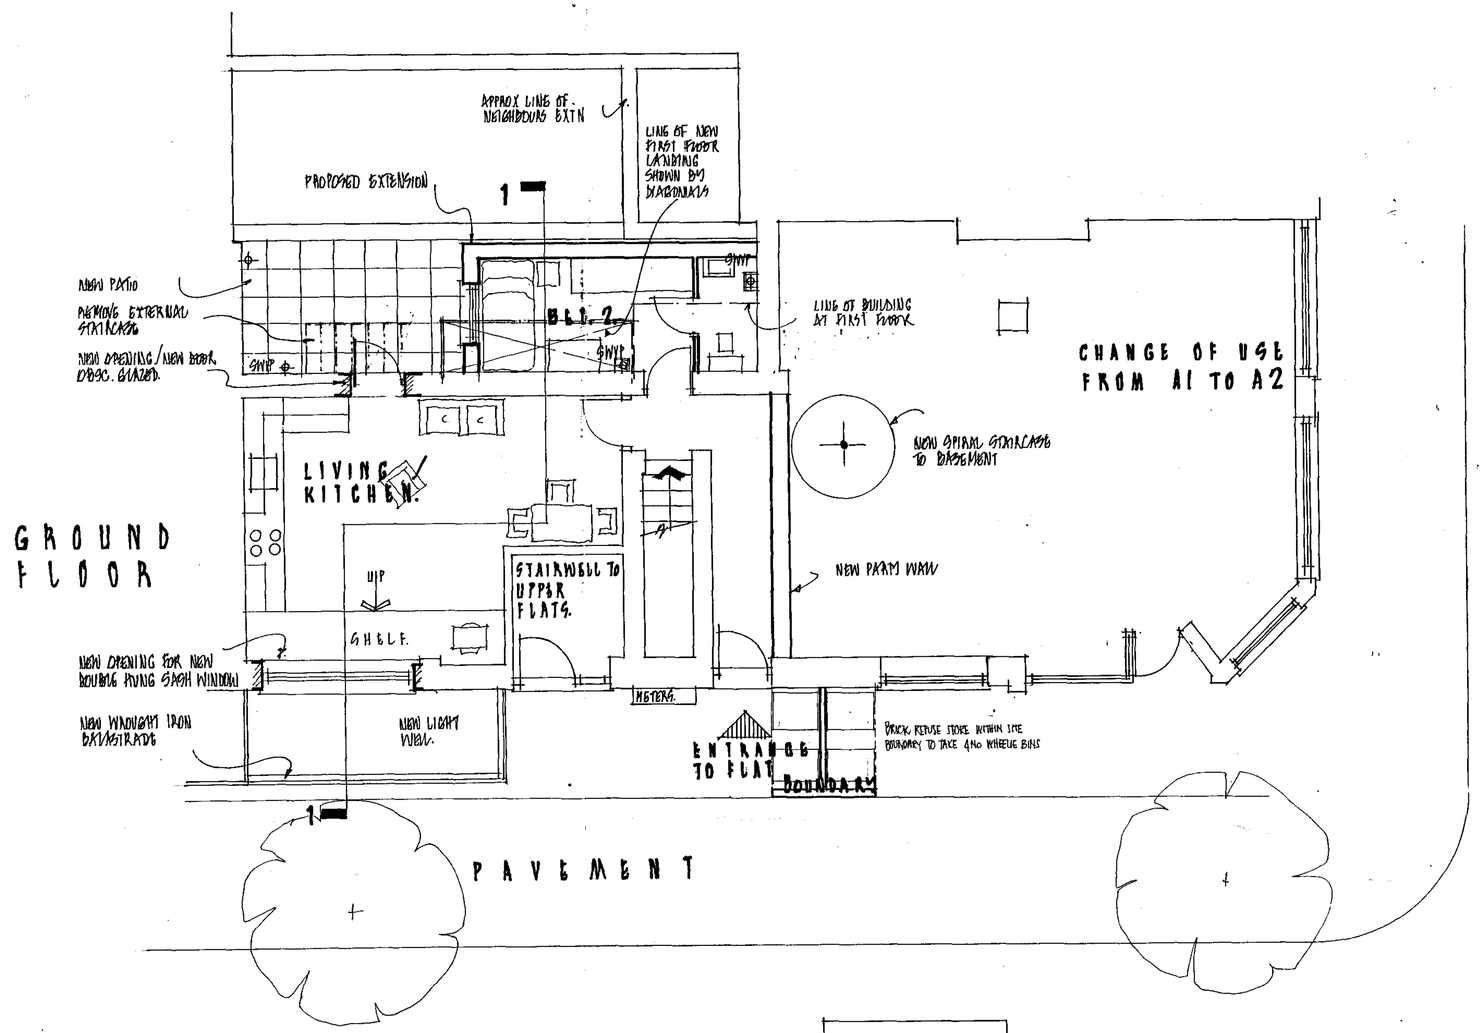

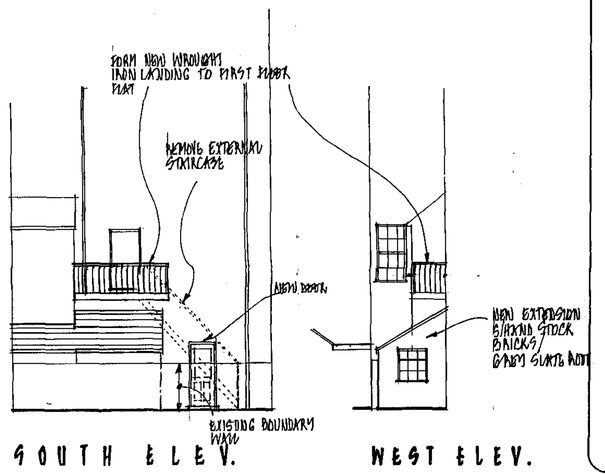

SOUTH ELEV. WEST ELEV.

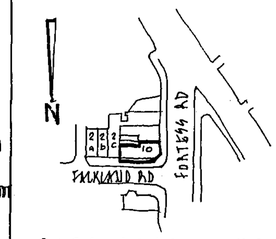

SITE PLAN 1:1250

BASEMENT

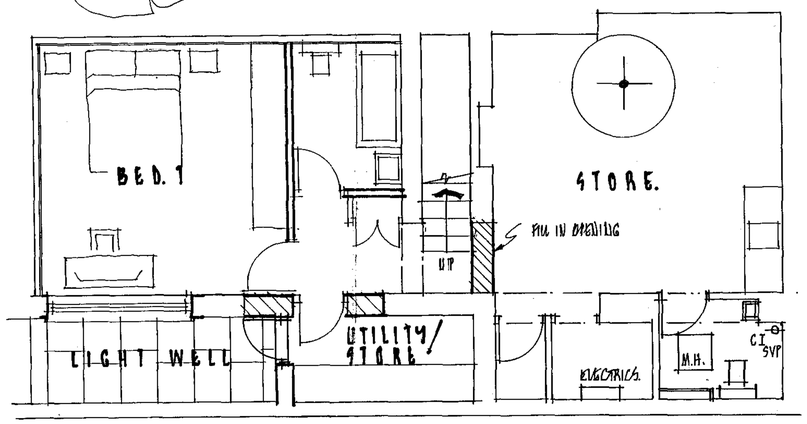

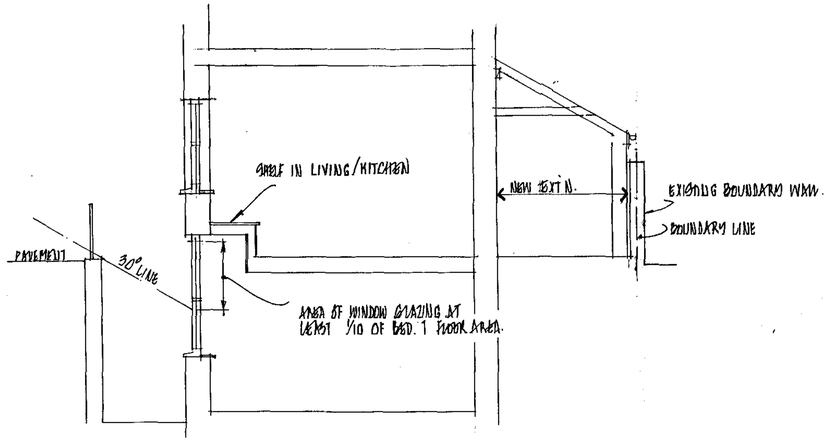

SECT. 1·1

NOTES:

THE CONTRACTOR SHALL CHECK ALL DRAWINGS BEFORE COMMENCING.

ISSUE	DATE	AMENDMENT
3	03/07	BIN STORE ADDED

PROJECT:
CHANGE OF USE & ALTERATIONS.
10 FORTESS RD
N.W.5. 2ES

CLIENT:
MS. J. GREENE

SCALE: 1:100 1:50 DATE: AUG '06
DWG. No: 4262 ISSUE: 1 2 3

Architectural Planning & Design.
D.R. Joyner.
Telephone No. 01992 469372

RECEIVED 13 MAR 2007

Erdwelle Thorpe Ltd. DS(UK) 01743