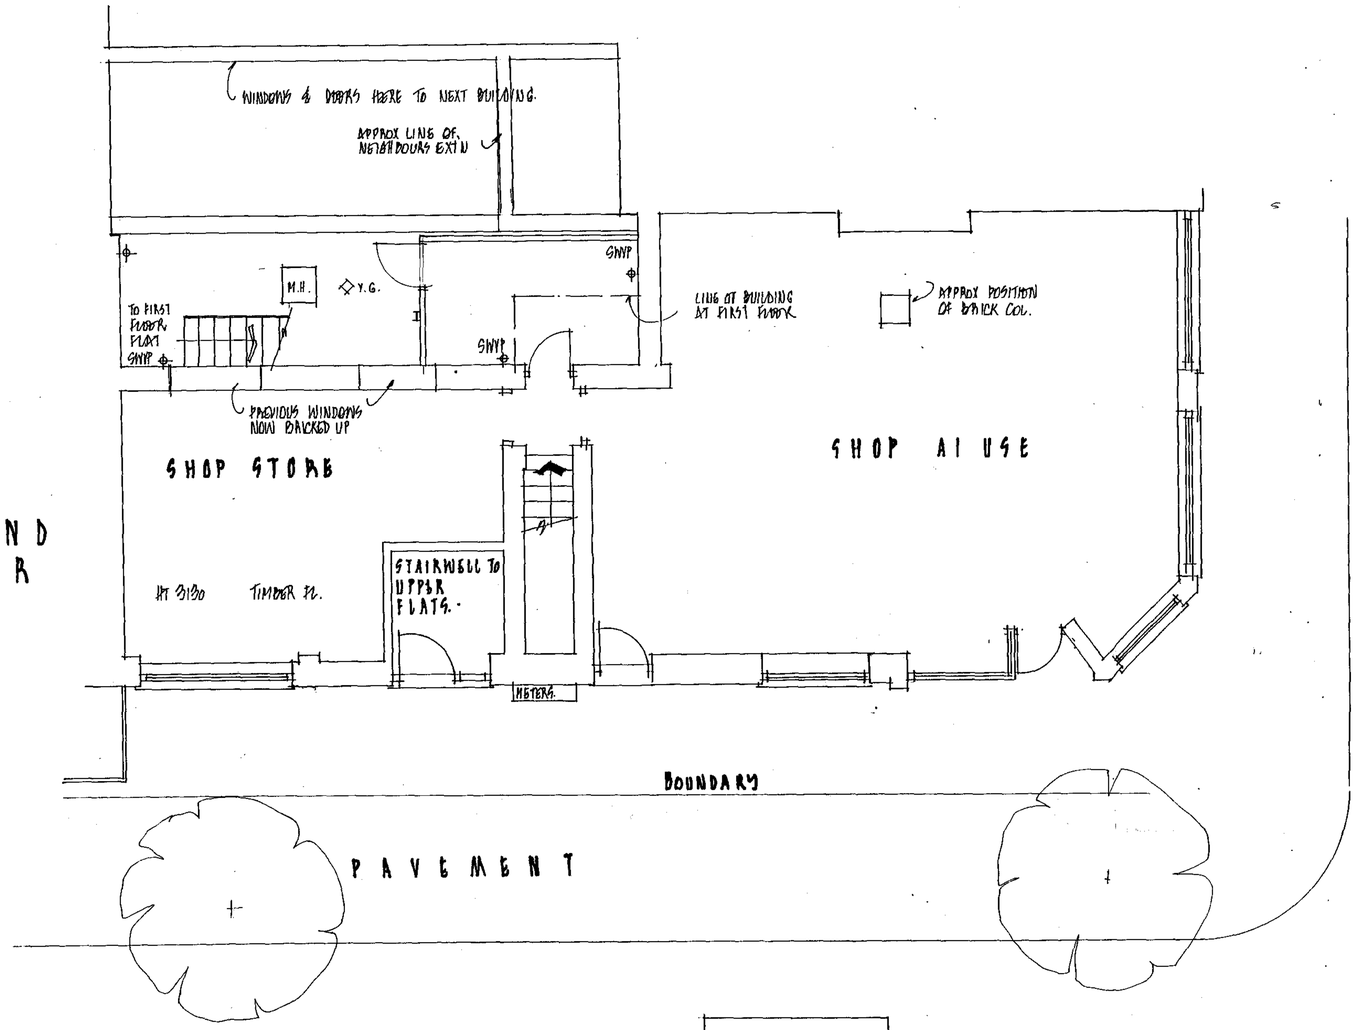

GROUND FLOOR

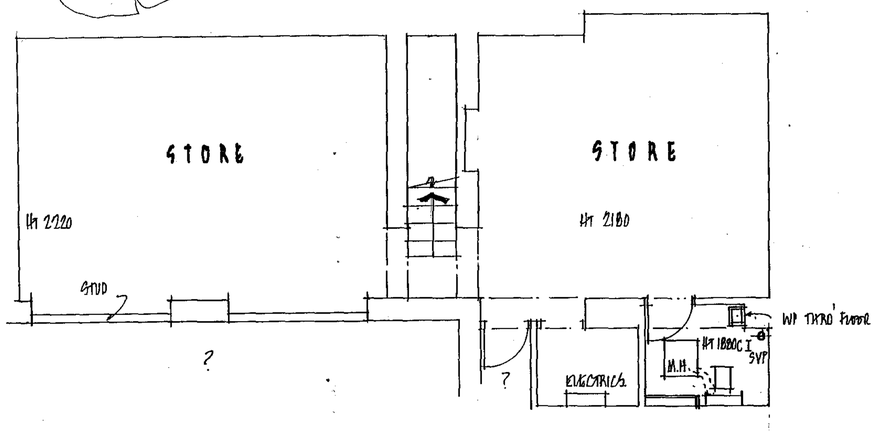

BASEMENT

NORTH ELEVATION

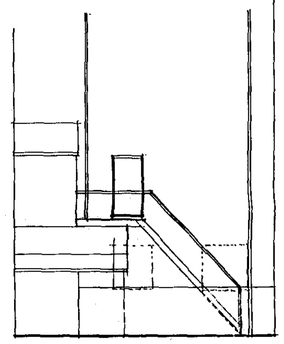

SOUTH ELEV.

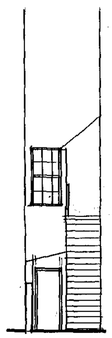

WEST ELEV.

NOTES:

THE CONTRACTOR SHALL CHECK ALL DRAWINGS BEFORE COMMENCING.

ISSUE	DATE	AMENDMENT

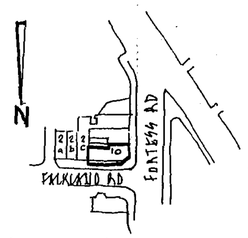

SITE PLAN 1:1250

PROJECT:
AS EXISTING
10 FORTESS RD
N.W.5. 2ES

CLIENT:
FARLANE INVESTMENTS LTD.

SCALE: 1:100 1:50 DATE: AUG '06
DWG. No: 4261 ISSUE: H2

Architectural
Planning
Design.
D.R. Joyner.

Telephone No. 01992 469372

RECEIVED
13 MAR 2007

Envelak Thorpe Ltd (GB) 01743