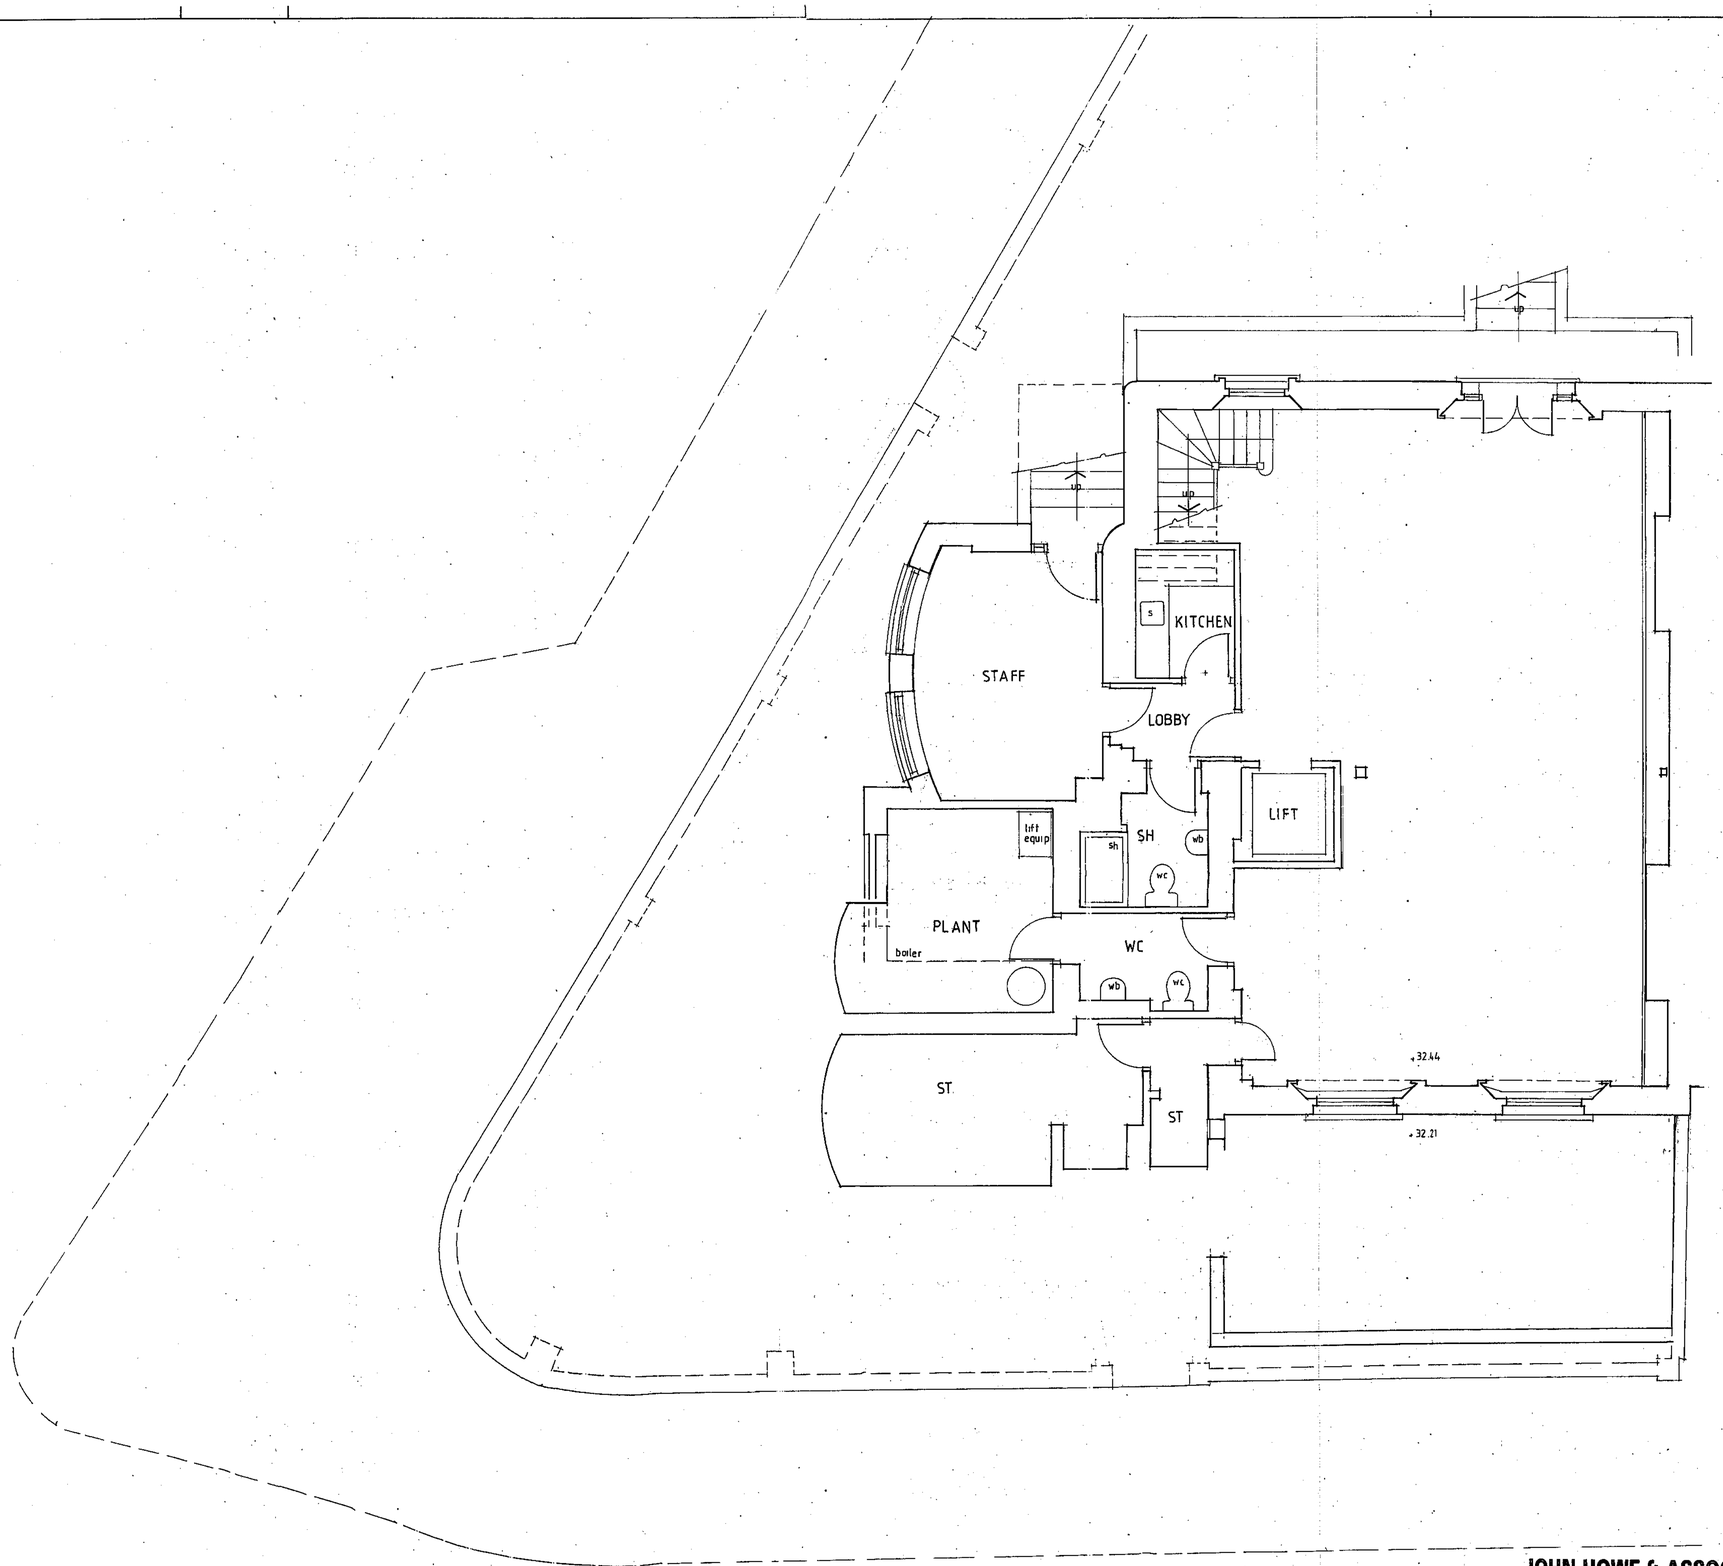

REVISIONS

RECEIVED
13 MAR 2007

JOHN HOWE & ASSOCIATES

John Howe ARIBA Chartered Architect

19 SPARELEAZE HILL
LOUGHTON ESSEX
IG10 1BS
telephone 020 8502 4424
facsimile 020 8508 9237
email jhoweassoc@aol.com

6 ALBERT TERRACE LONDON NW1 7SU
PROPOSED PLUNGE POOL / GYM
LOWER GROUND FLOOR PLAN
AS EXISTING

SCALE 1:50
DATE 1.07
DRAWN TH

266-80