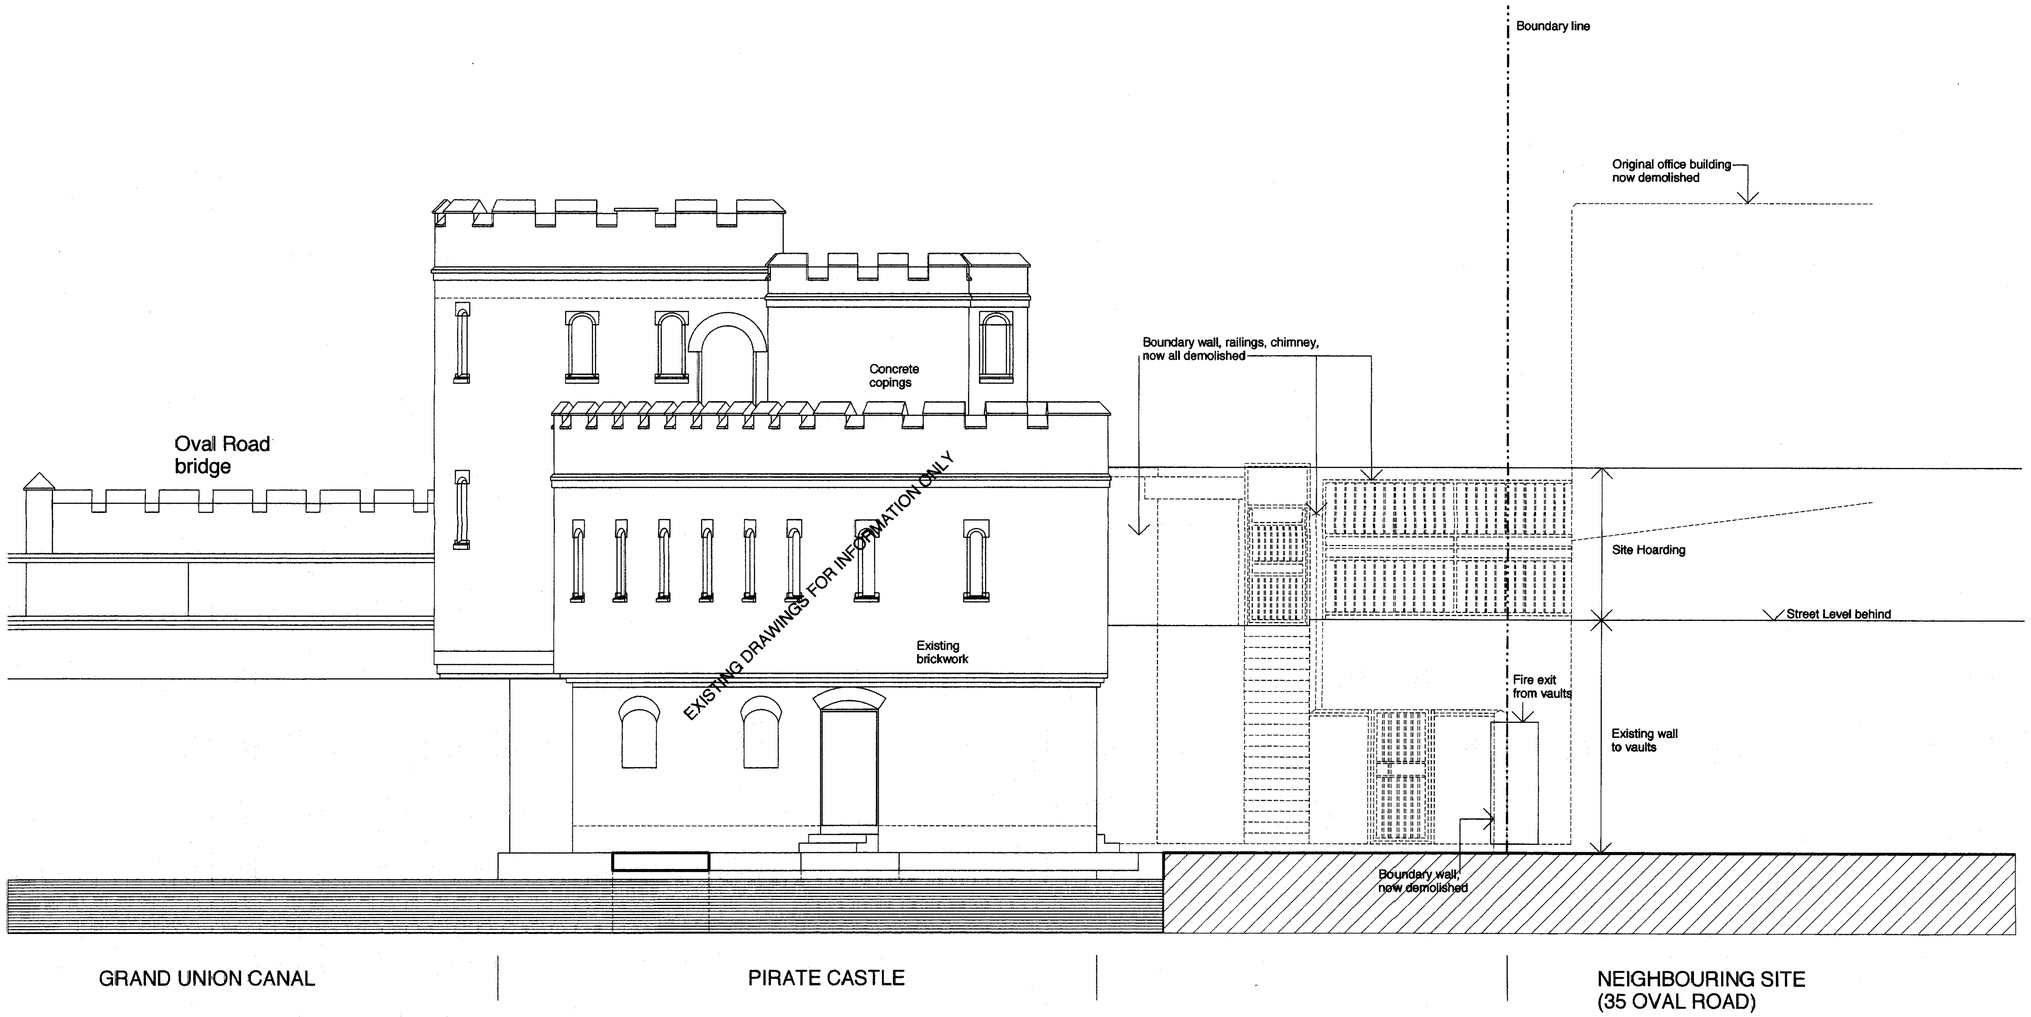

RECEIVED 15 MAR 2007

Rev.	Date	By	Description
P	09.02.05	AB	Preliminary for comment
-	31.05.05	AB	Planning application
A	24.10.06	AN	Building regulations application
B	31.01.07	AN	Tender
C	13.03.07	AN	Notes added : Planning Application 2

Do not scale from this drawing All dimensions to be checked on site
Notify the Architect immediately of any discrpancies
This drawing remains the copyright of the Architect

AAB architects
A3 4th Floor Linton House 39-51 Highgate Road London NW5 1RT
Tel 020 7267 0636 Fax 020 267 6911 mail aabarchitects.co.uk

PIRATE CASTLE, OVAL ROAD, NW1
DRAWING : EXISTING END ELEVATION
SCALE : 1:50 (1:100 A3)
DATE : 07.02.05

050/15 REV **C**