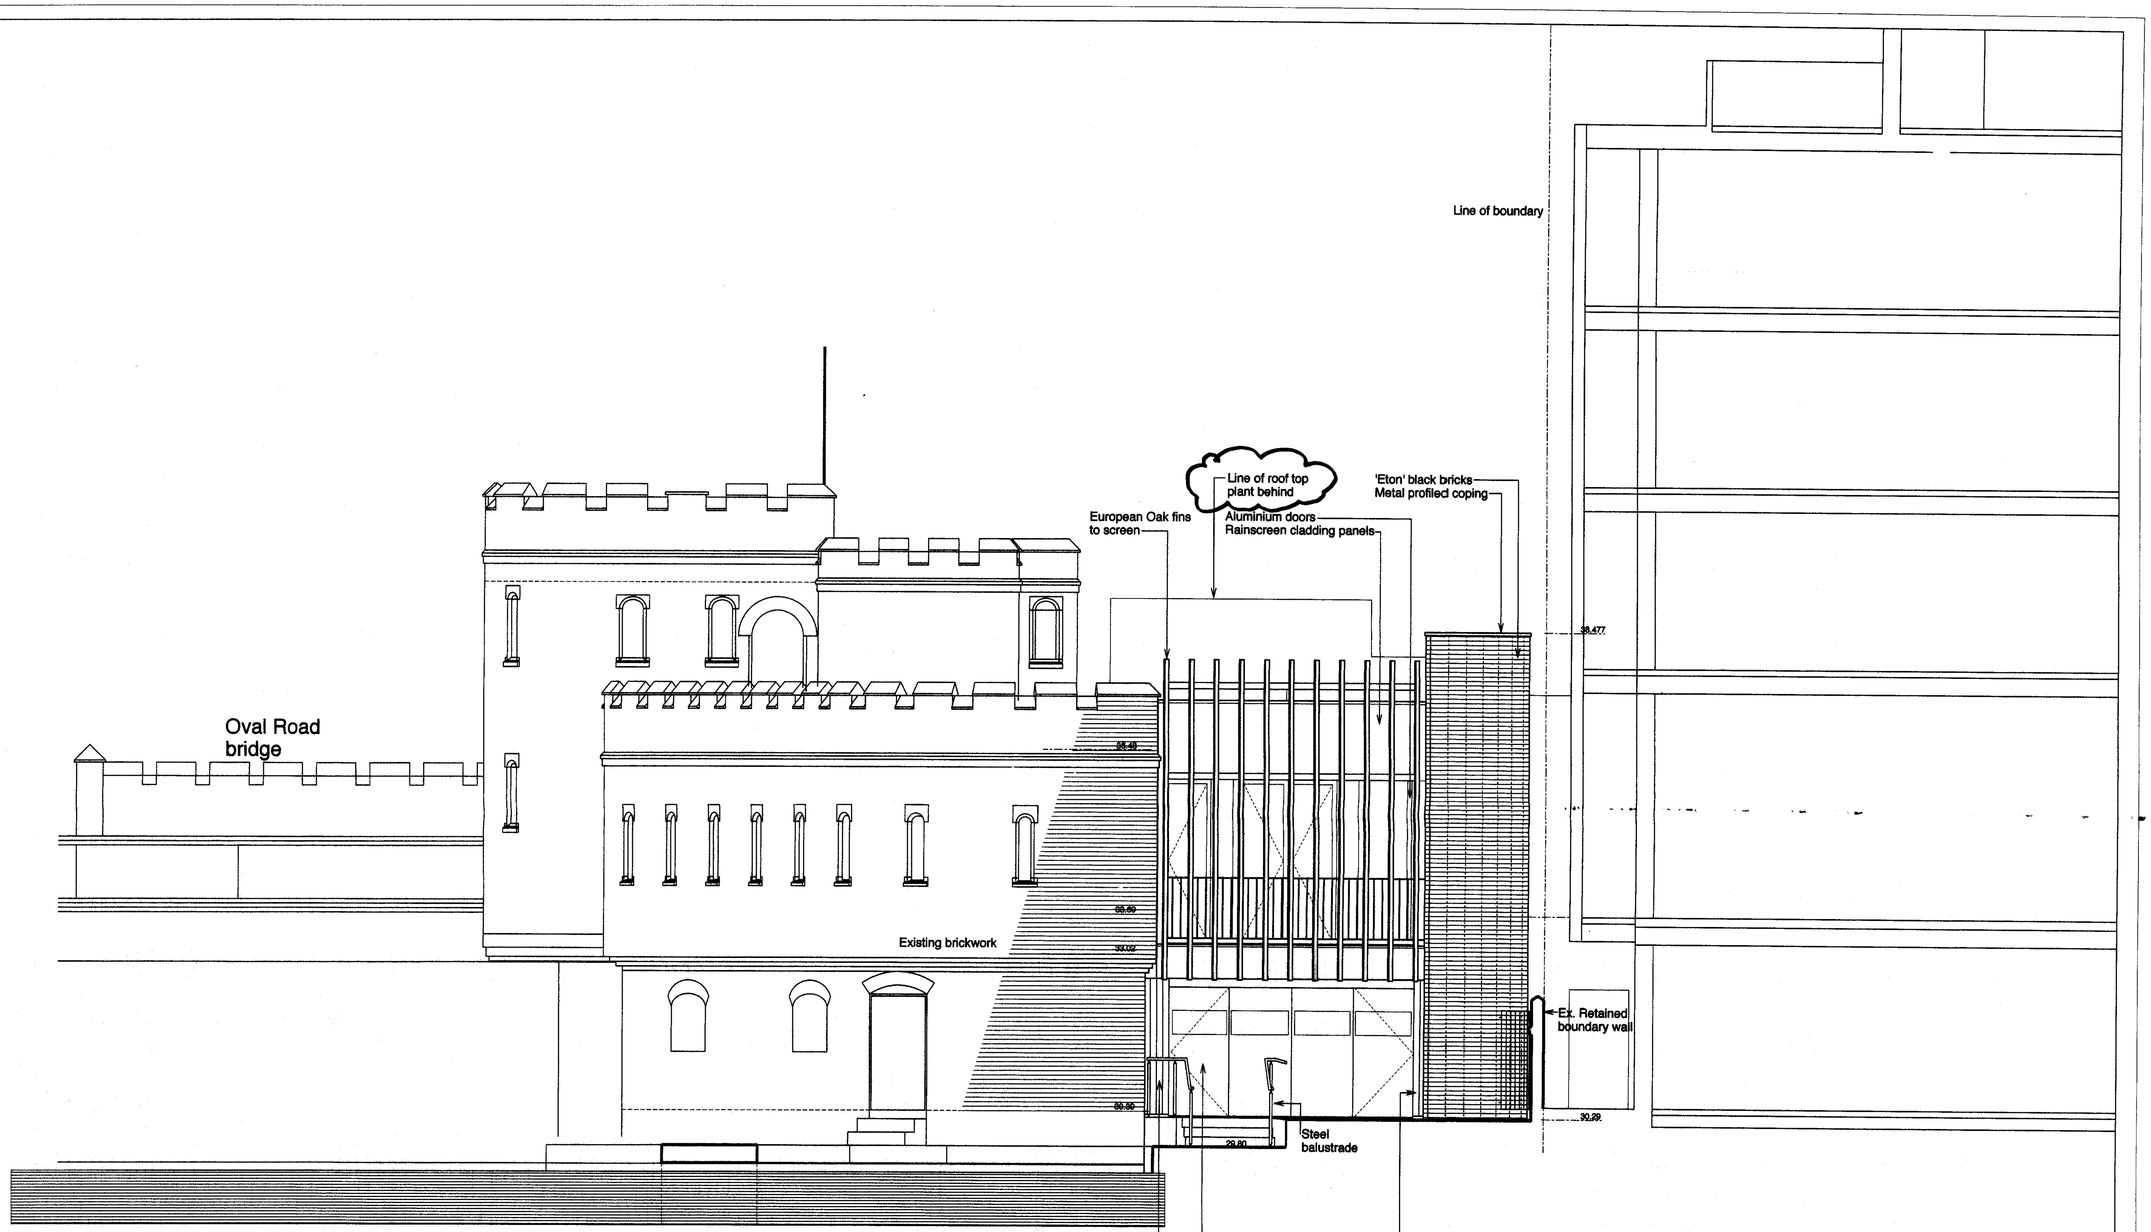

RECEIVED
15 MAR 2007

Rev.	Date	By	Description
P	09.02.05	AB	Preliminary for comment
-	31.05.05	AB	Planning application
A	01.08.05	AB	Notes added
B	24.10.06	AN	Building regulations application
C	18.01.07	AN	Tender
D	13.03.07	AN	Planning application 2

Do not scale from this drawing All dimensions to be checked on site
Notify the Architect immediately of any discrpancies
This drawing remains the copyright of the Architect

AAB architects
A3 4th Floor Linton House 39-51 Highgate Road London NW5 1RT
Tel 020 7267 0636 Fax 020 267 6911 mail aabarchitects.co.uk

PIRATE CASTLE, OVAL ROAD, NW1

DRAWING : PROPOSED ANNEXE: END ELEVATION
SCALE : 1:50 (1:100 A3)
DATE : 08.02.05

050/25 REV **D**

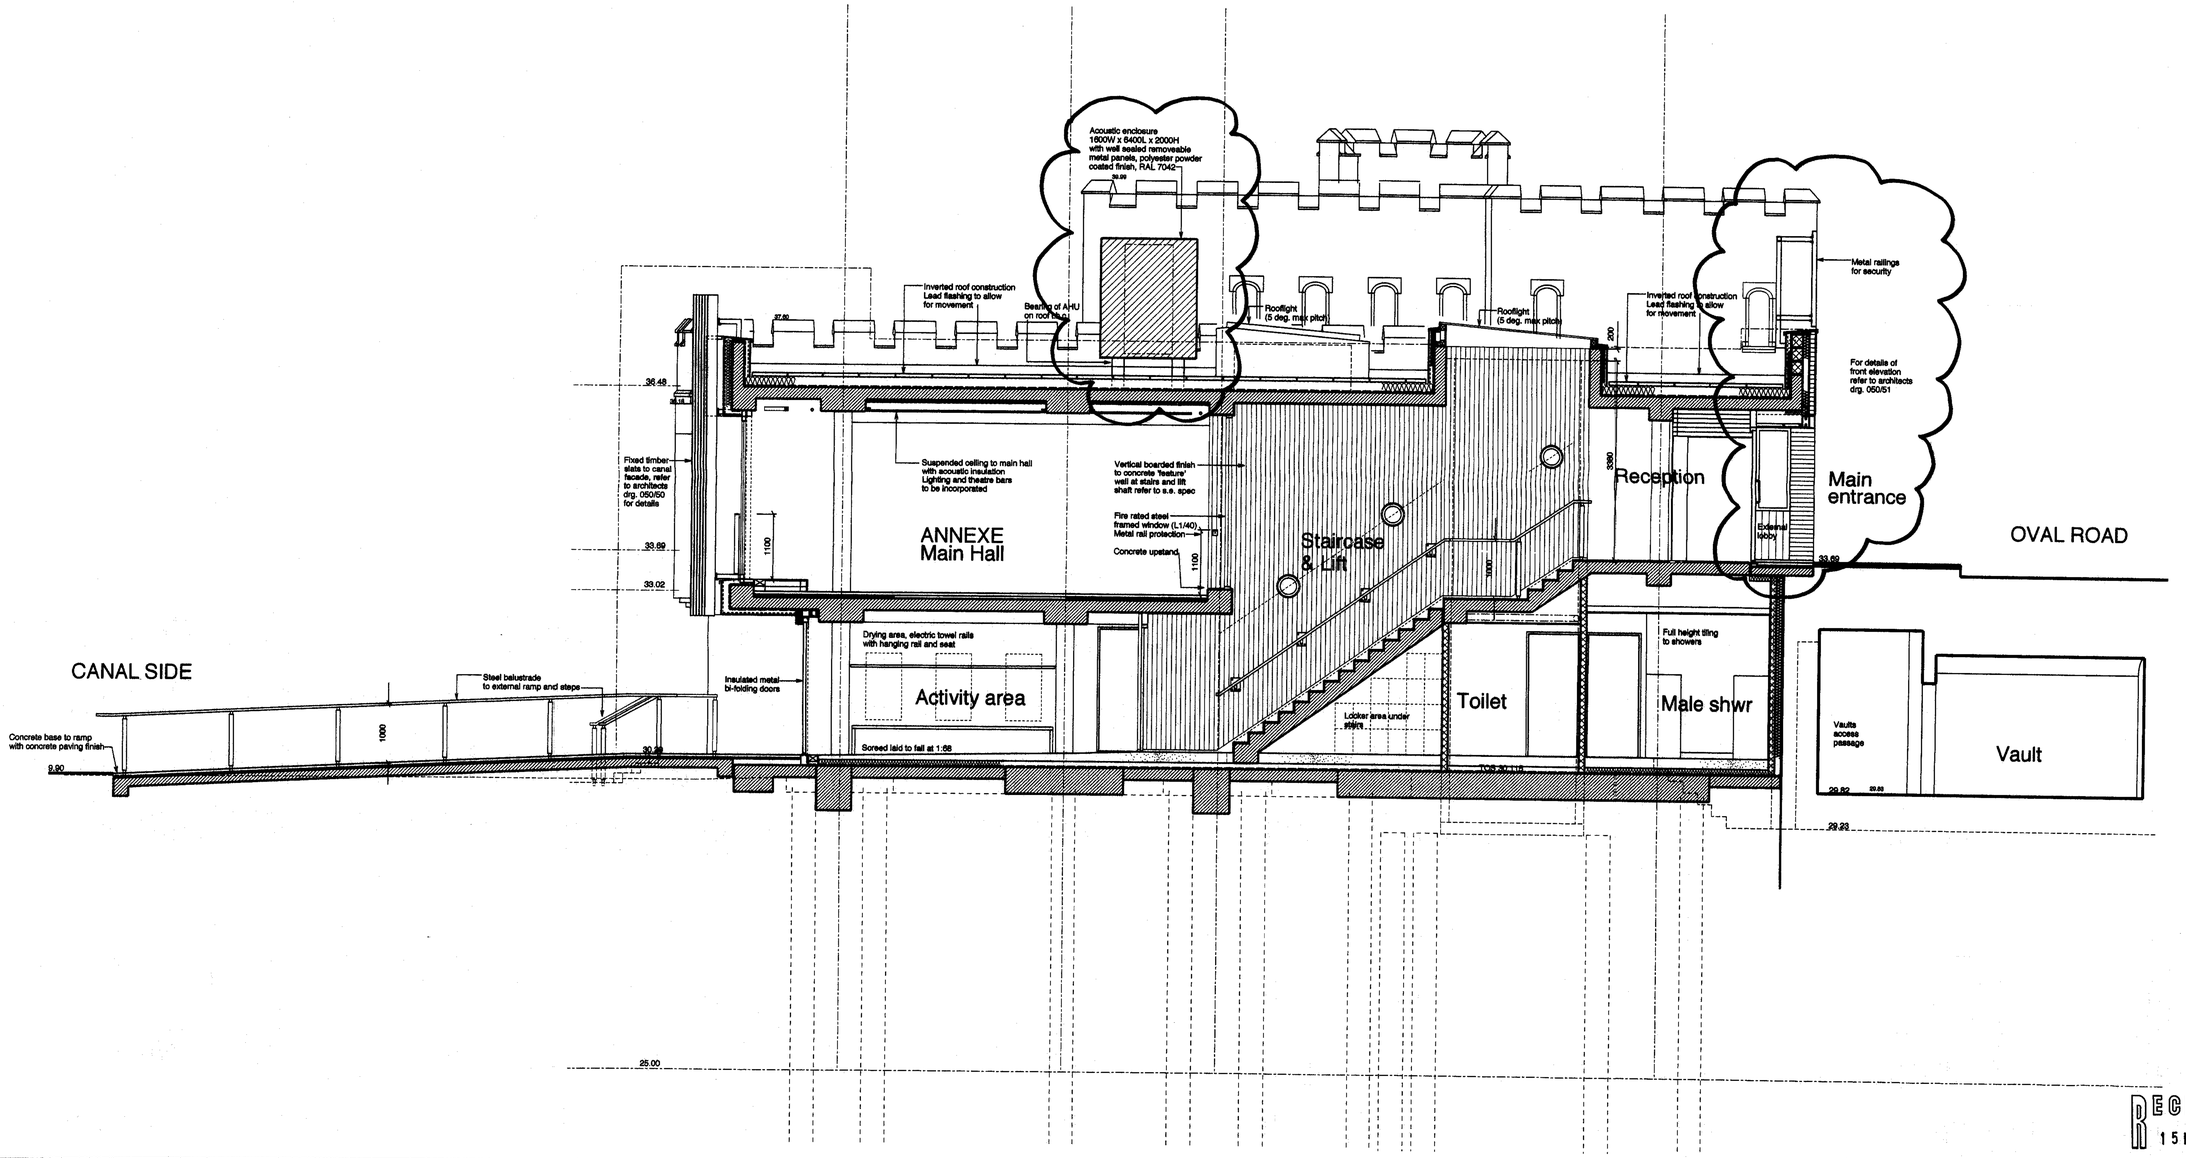

RECEIVED
15 MAR 2007

Rev.	Date	By	Description
P	09.02.05	AB	Preliminary for comment
-	31.05.05	AB	Planning application
A	21.07.05	AB	Height of parapet facing Oval Road reduced
A	01.08.05		Notes added
B	24.10.06	AN	Building regulations application
C	02.02.07	AN	Tender
D	13.03.07	AN	Planning application 2

Do not scale from this drawing All dimensions to be checked on site
Notify the Architect immediately of any discrepancies
This drawing remains the copyright of the Architect

AAB architects
A3 4th Floor Linton House 39-51 Highgate Road London NW5 1RT
Tel 020 7267 0636 Fax 020 267 6911 mail aabarchitects.co.uk

PIRATE CASTLE, OVAL ROAD, NW1

DRAWING : PROPOSED ANNEXE: SECTION BB
SCALE : 1:50 (1:100 A3)
DATE : 08.02.05

050/26 REV D

...050/26.dgn Mar. 13, 2007 19:14:07

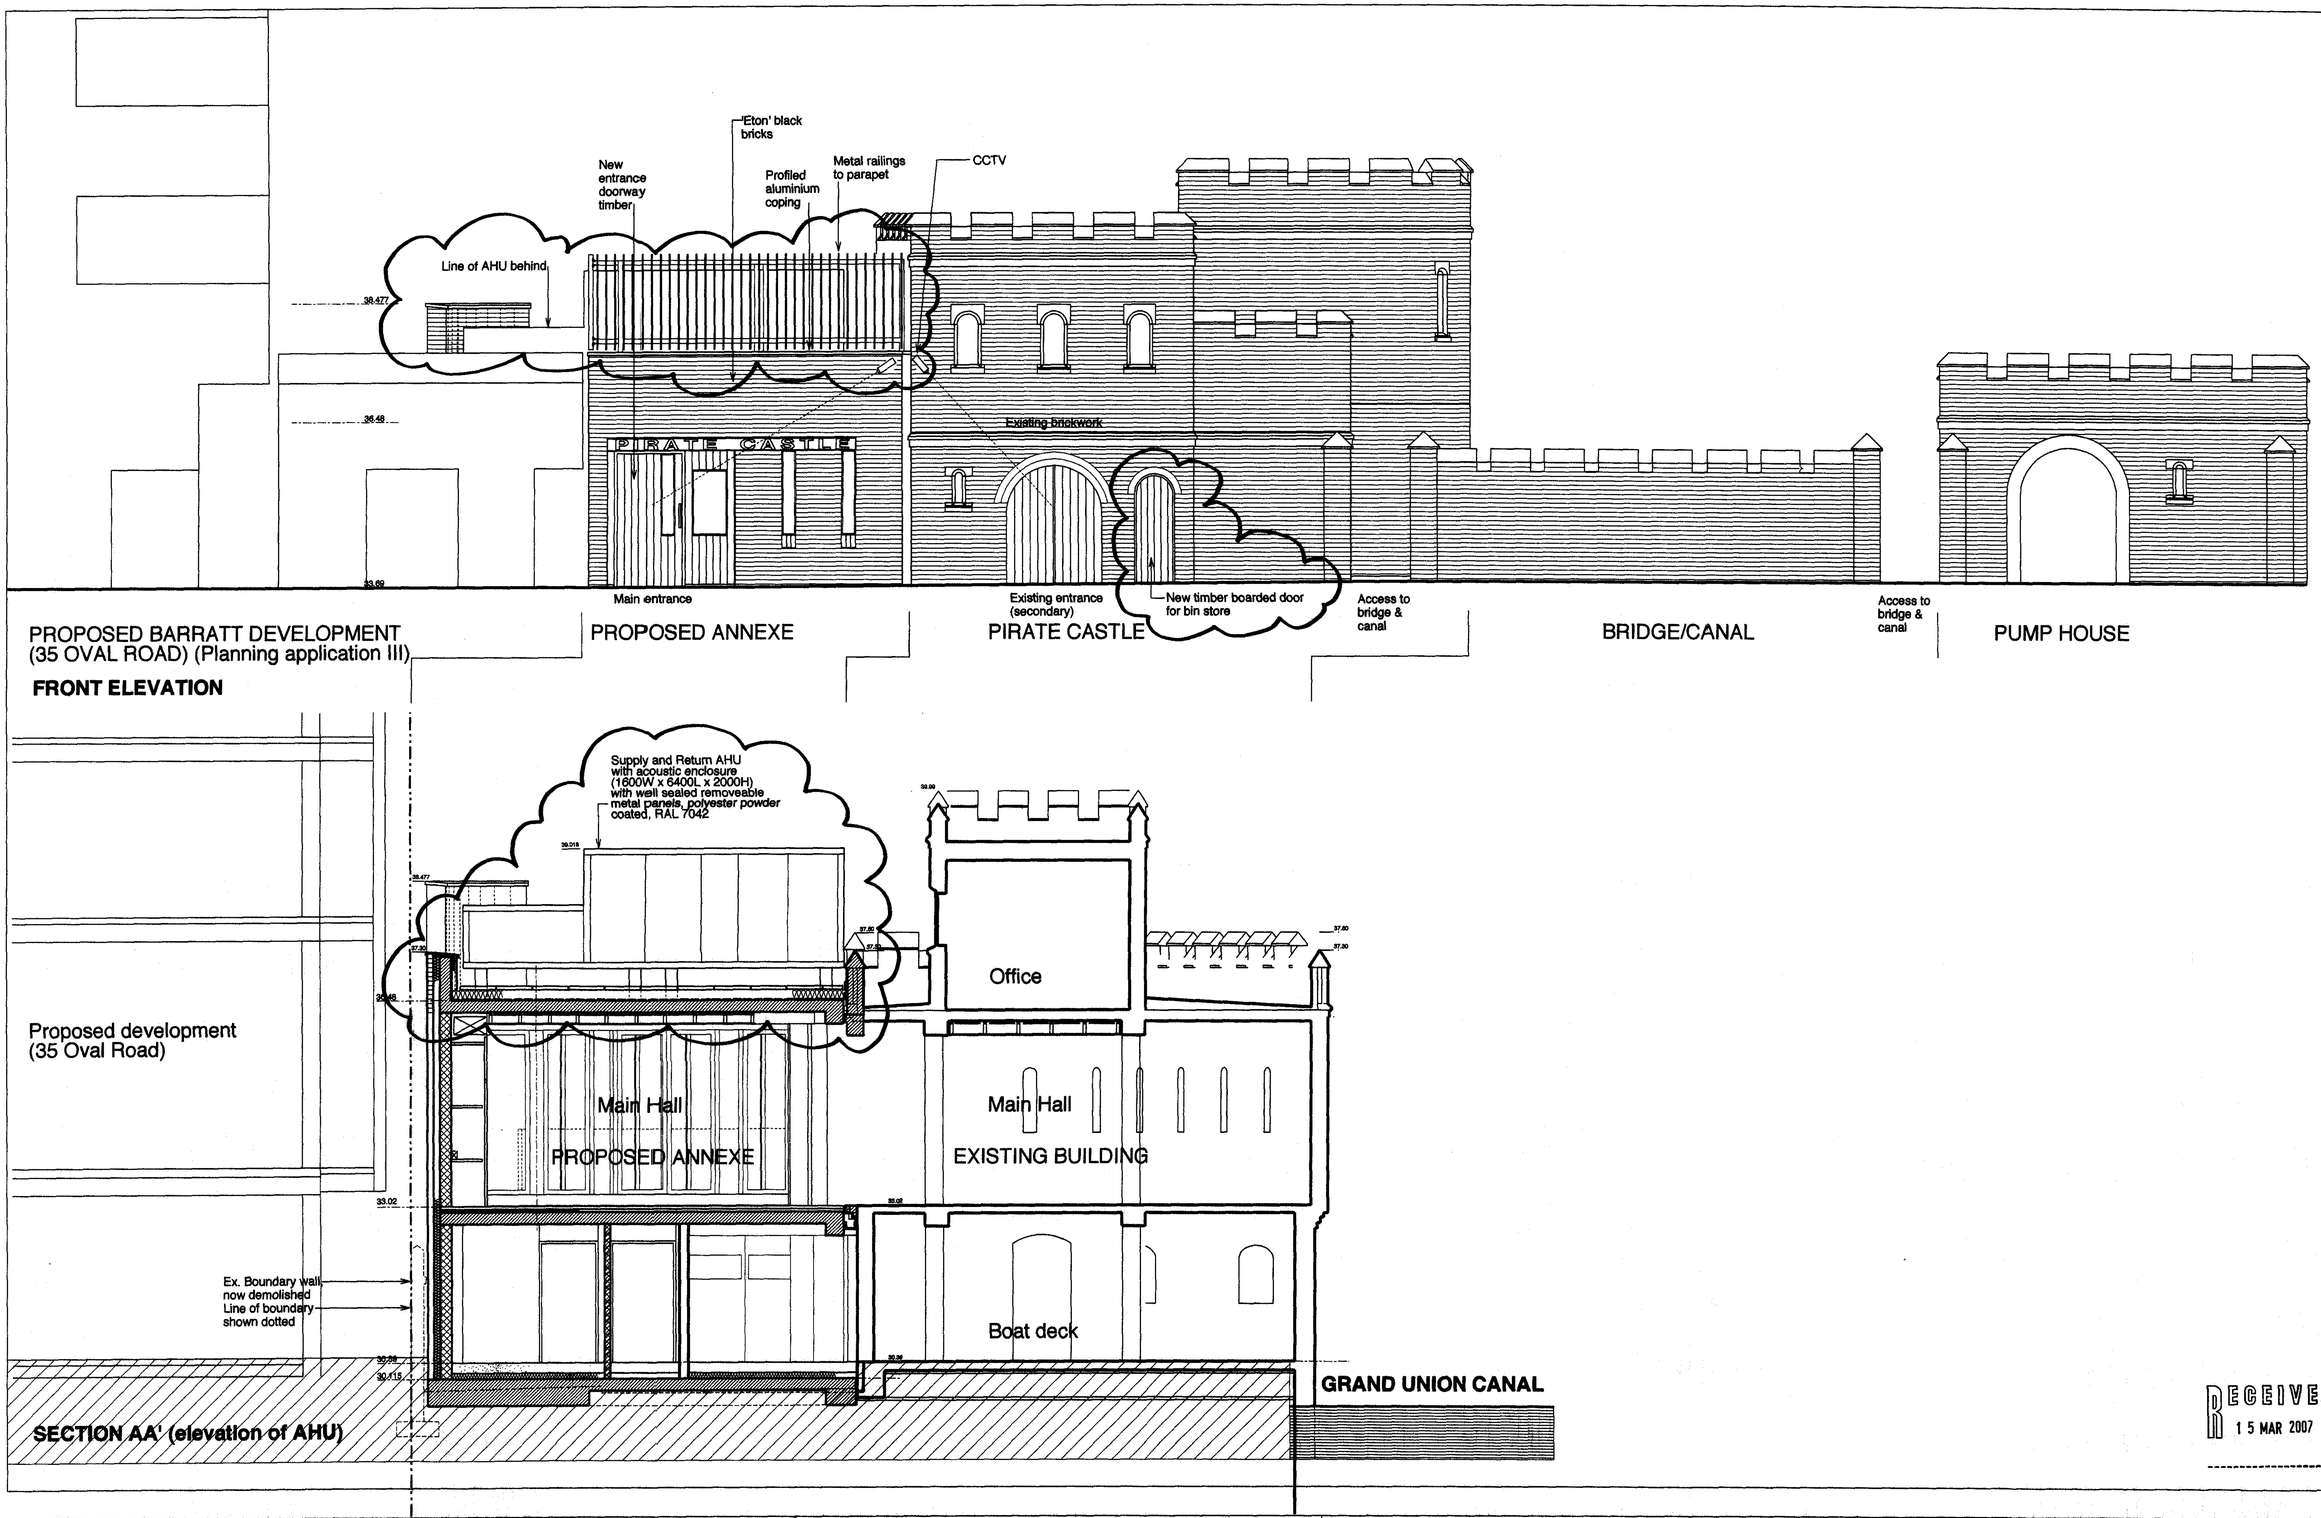

RECEIVED 15 MAR 2007

Rev.	Date	By	Description
–	20.02.07	AN	PLANNNING APPLICATION 2
A	13.03.07	AN	PLANNING APPLICATION 2: Elevation information and notes added

Do not scale from this drawing All dimensions to be checked on site
Notify the Architect immediately of any discrpancies
This drawing remains the copyright of the Architect

AAB architects
A3 4th Floor Linton House 39-51 Highgate Road London NW5 1RT
Tel 020 7267 0636 Fax 020 267 6911 mail aabarchitects.co.uk

PIRATE CASTLE, OVAL ROAD, NW1

DRAWING : PROPOSED PLANT AND RAILINGS, SECTION AND ELEVATION
SCALE : 1:50 (1:100 A3)
DATE : 20.02.07

050/34 REV **A**

050/34.dgn Mar 13, 2007 19:28:13

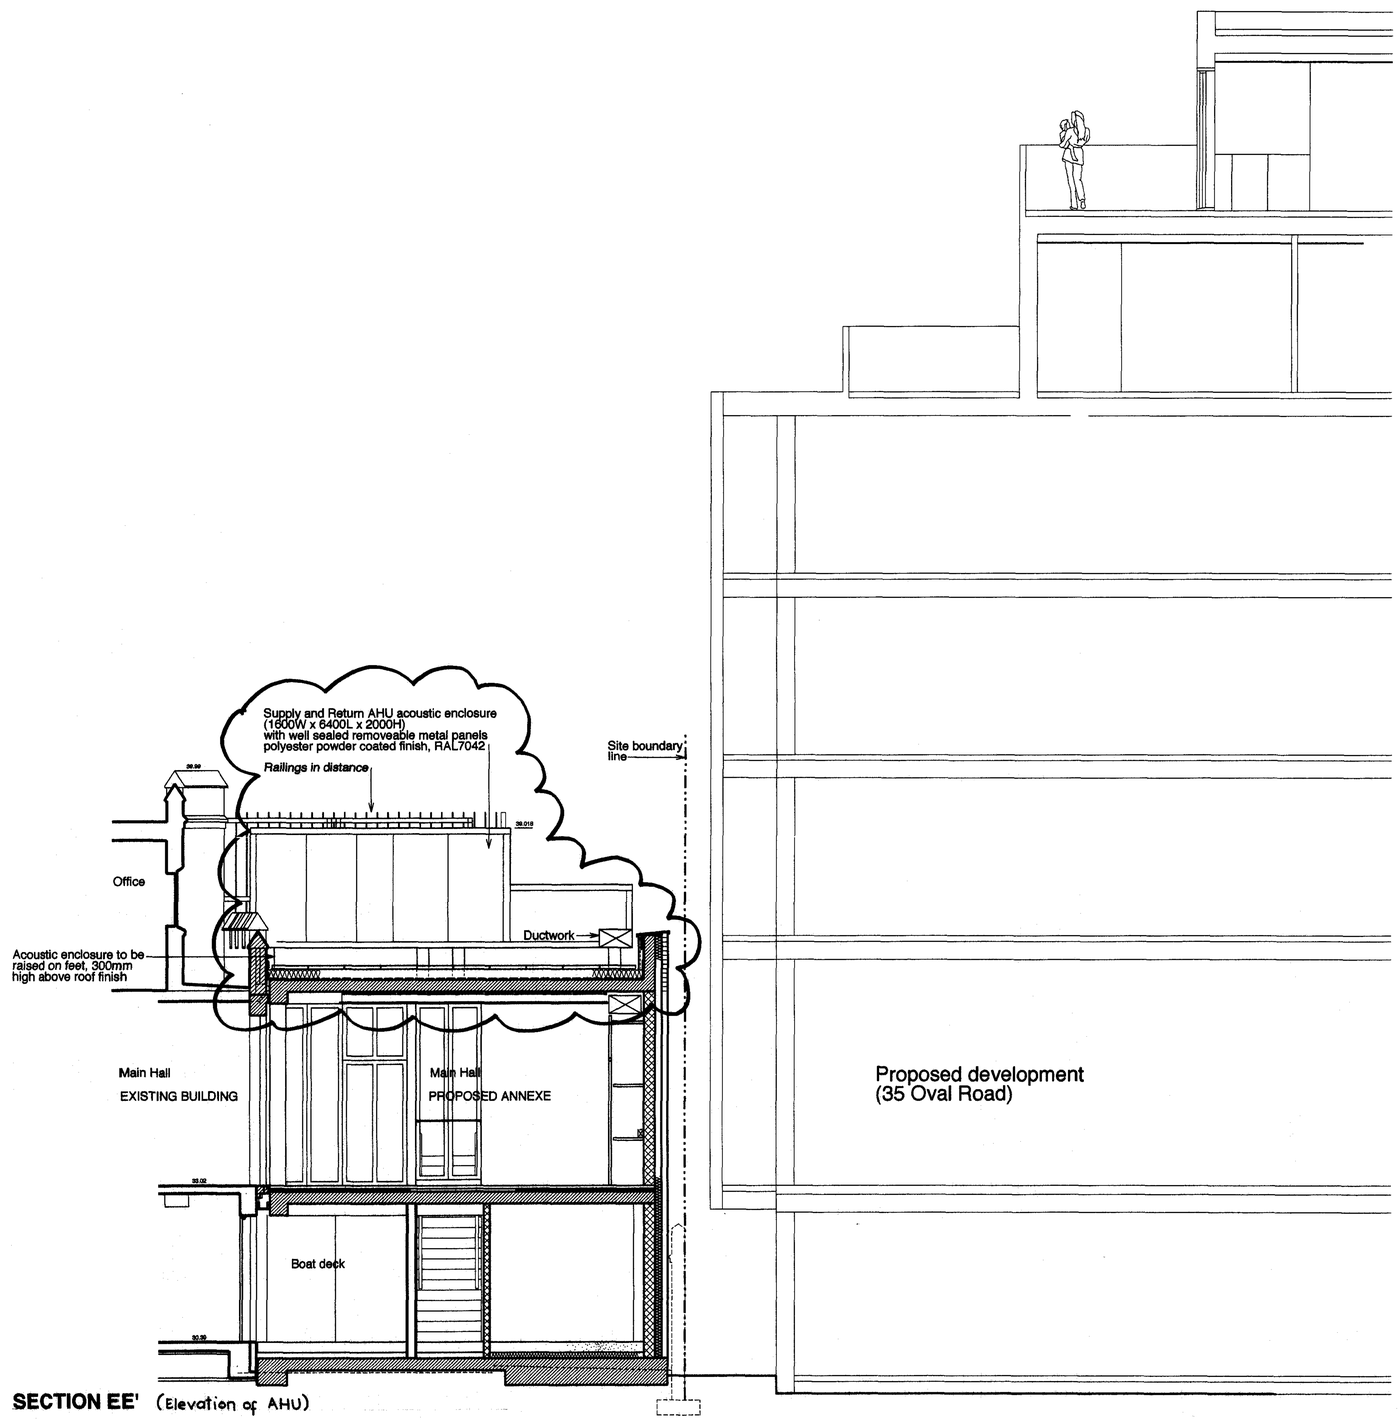

SECTION EE' (Elevation of AHU)

RECEIVED
15 MAR 2007

Rev.	Date	By	Description
_	13.03.07	AN	PLANNING APPLICATION 2

Do not scale from this drawing All dimensions to be checked on site
Notify the Architect immediately of any discrpancies
This drawing remains the copyright of the Architect

AAB architects
A3 4th Floor Linton House 39-51 Highgate Road London NW5 1RT
Tel 020 7267 0636 Fax 020 267 6911 mail aabarchitects.co.uk

PIRATE CASTLE, OVAL ROAD, NW1

DRAWING : PROPOSED PLANT, SECTION E-E
SCALE : 1:50 (1:100 A3)
DATE : 13.03.07

050/36 REV _

...\050/36.dgn Mar. 13, 2007 19:15:12