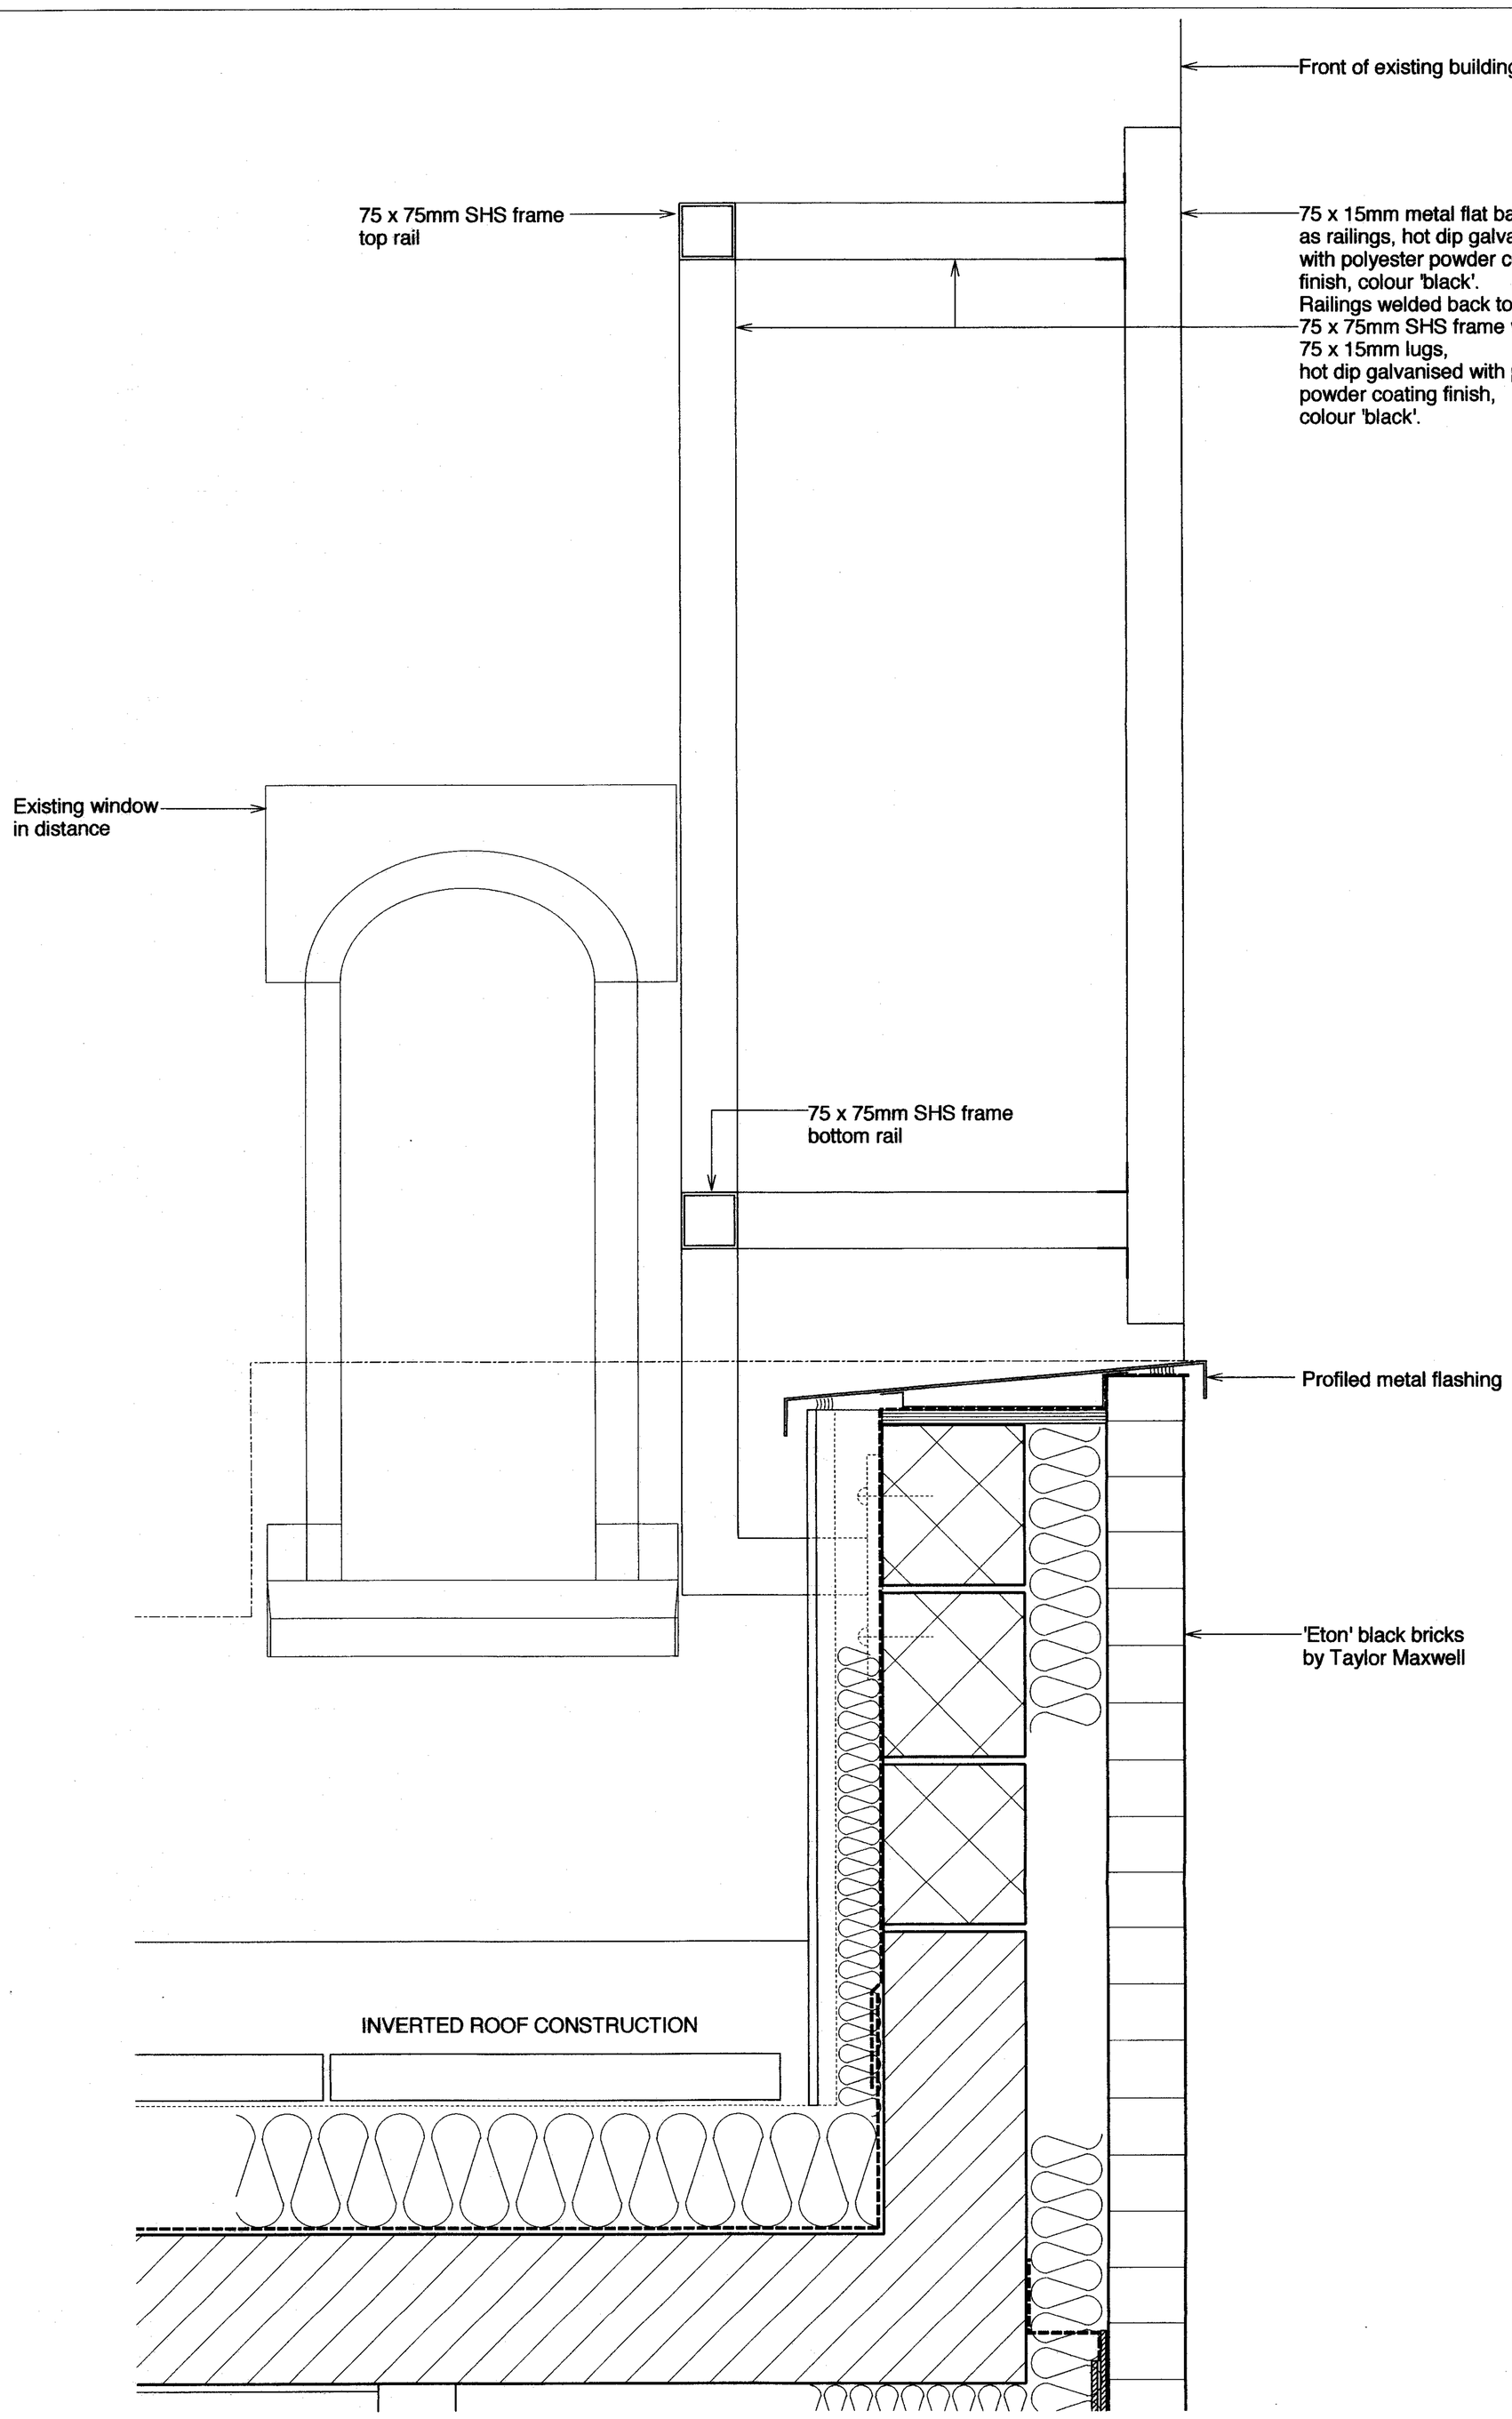

SECTION B-B (part), 1:5

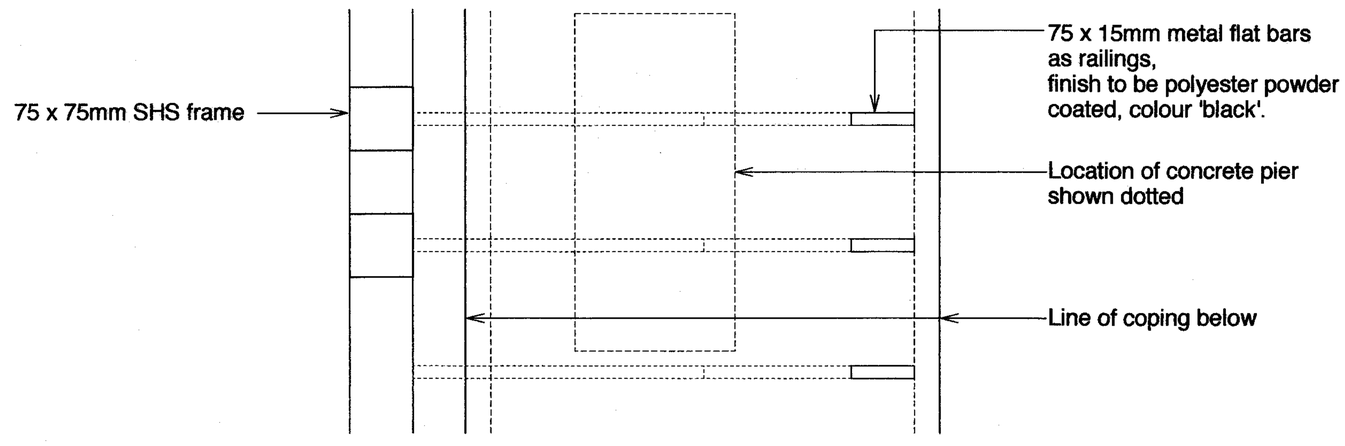

ROOF PLAN (part), 1:5

Rev.	Date	By	Description
	13.03.07	AN	PLANNING APPLICATION 2

Do not scale from this drawing All dimensions to be checked on site
Notify the Architect immediately of any discrepancies
This drawing remains the copyright of the Architect

AAB architects
10 Stock Orchard Street London N7 9RW
Tel 020 7700 6265 Fax 020 7700 6365 mail aabarchitects.co.uk

PIRATE CASTLE, OVAL ROAD, NW1

DRAWING : TYPICAL RAILING DETAILS
SCALE : 1:5
DATE : 13.03.07

050/D111

REV —

REGISTERED 15 MAR 2007

...050/d111.dgn Mar. 13, 2007 16:37:11