Rev.	Date	By	Description
-	02.02.07	AN	Tender Issue
A	13.03.07	AN	Planning Application 2

NOTES:

FLOOR CONSTRUCTION A
150mm Hardcore
Building paper
200mm RC slab to s.e. details
3 no. coats of RIW as DPM
100mm Rockfloor insulation
175mm screed, laid to fall

FLOOR CONSTRUCTION B
200mm thk RC floor slab to s.e. details
50mm Rockfloor insulation
50mm screed

INVERTED ROOF CONSTRUCTION
200mm thk RC slab to s.e. details
Permaquick PQ 6100
Permaflex 10 seperation sheet
160mm Dow: Roof mate SLX insulation
Roofmate MK breather membrane
60mm thk paving slabs on
10mm paving slab supports

PARAPET WALL CONSTRUCTION
102.5mm 'Eton' black bricks to NBS/F10
110mm Rockwool cavity fill insulation
190mm thk concrete upstand (with intermediate concrete piers for fixing of railings)
190mm thk concrete blockwork infill
DPM
60mm insulation
Rainscreen cladding

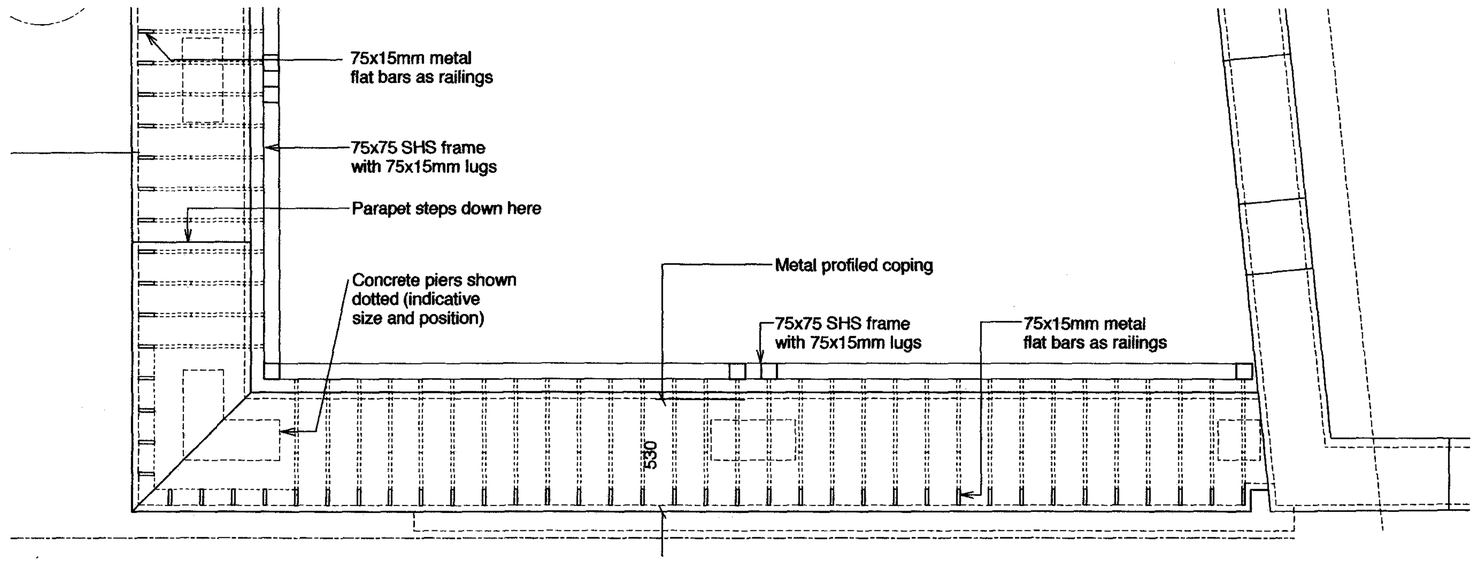

ROOF LEVEL (Part plan)

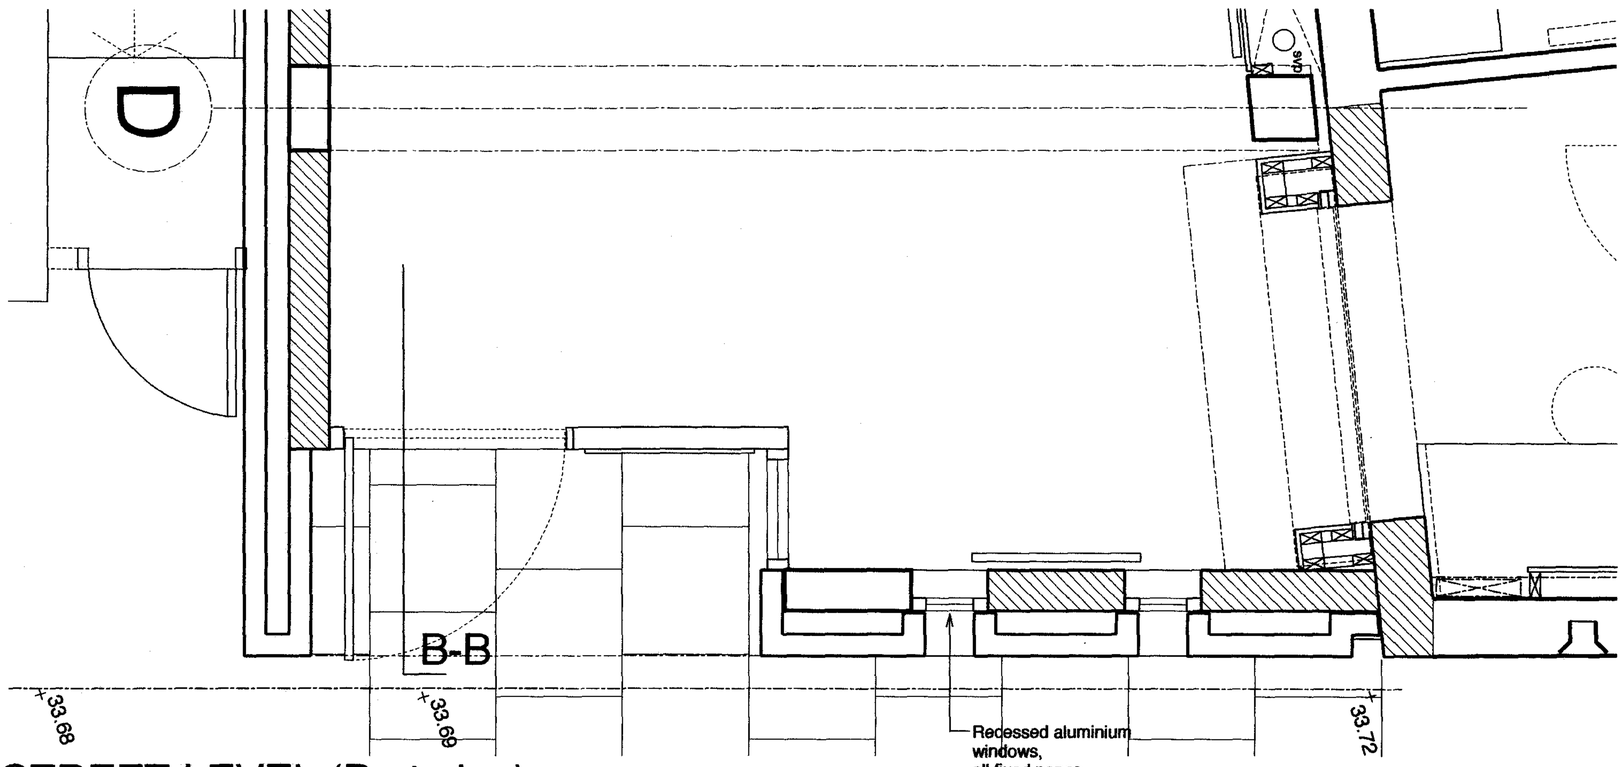

STREET LEVEL (Part plan)

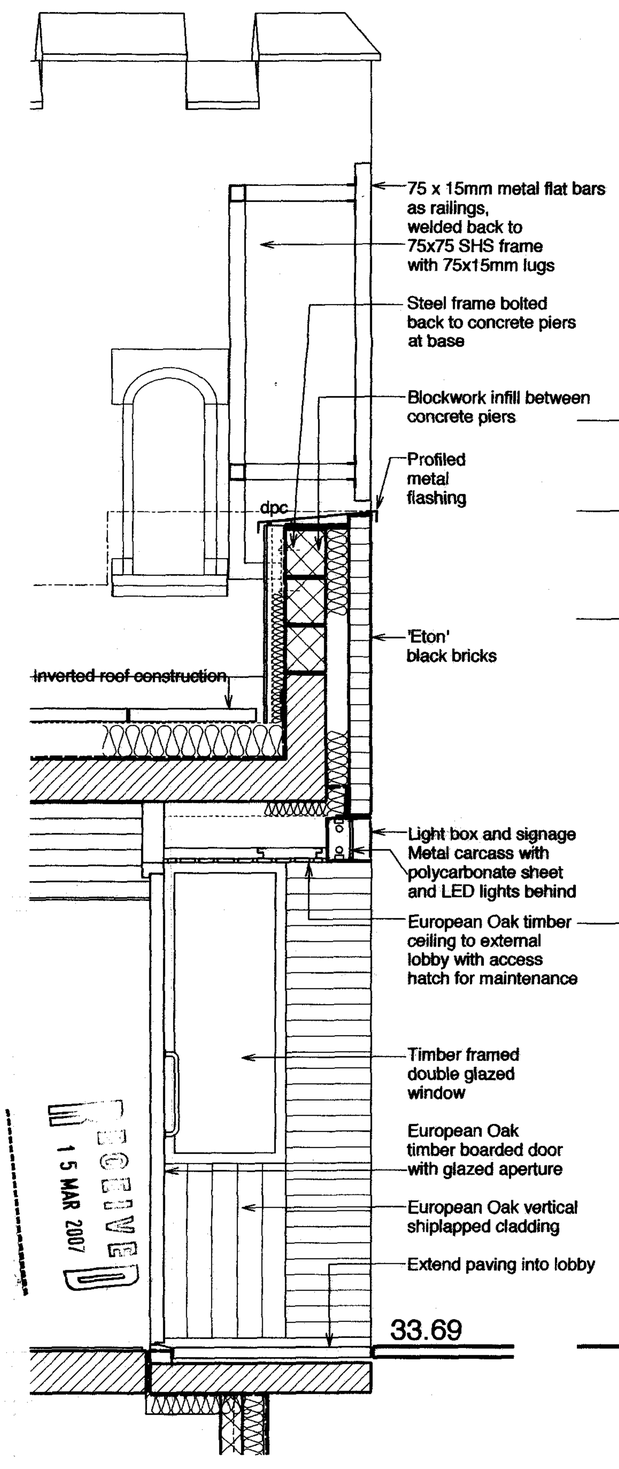

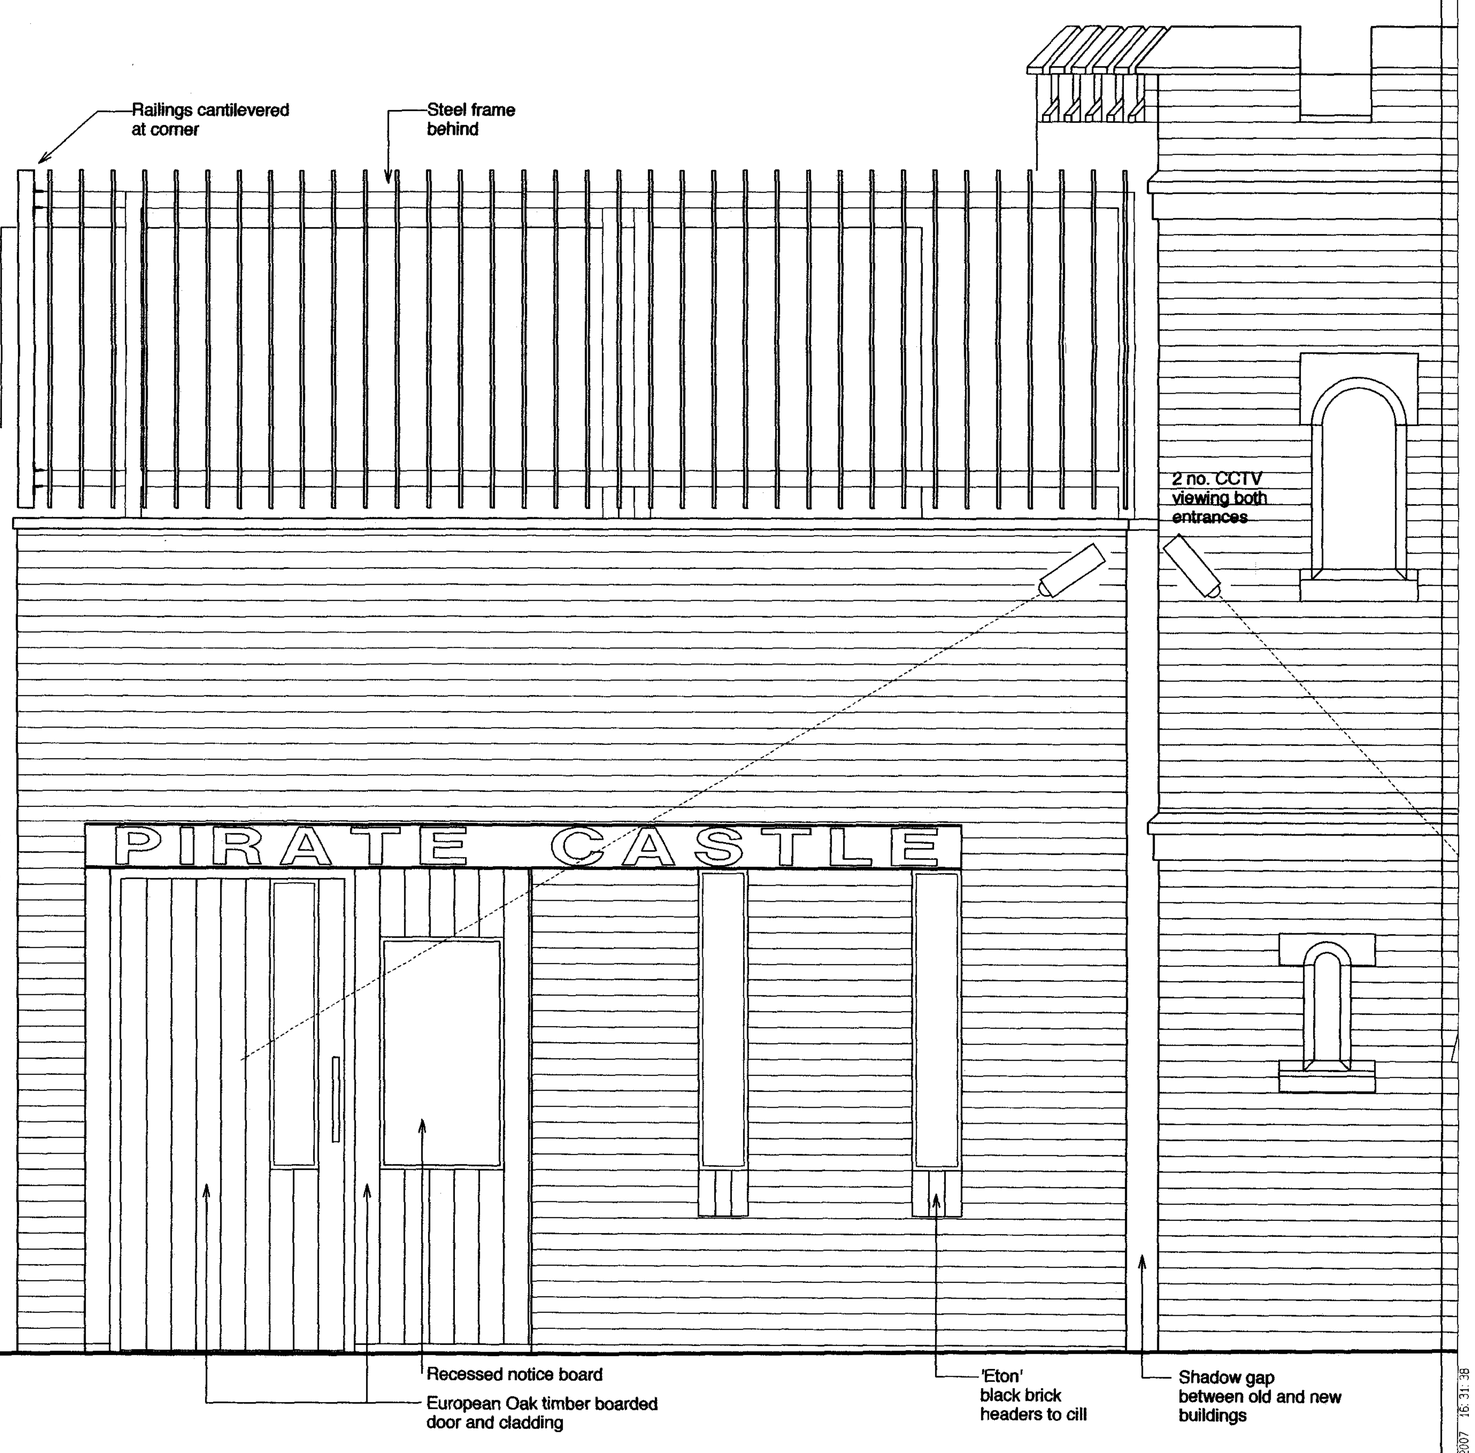

SECTION B-B (part)

FRONT ELEVATION

RECEIVED 15 MAR 2007

Do not scale from this drawing All dimensions to be checked on site
Notify the Architect immediately of any discrepancies
This drawing remains the copyright of the Architect

AAB architects
10 Stock Orchard Street London N7 9RW
Tel 020 7700 6265 Fax 020 7700 6365 mail aabarchitects.co.uk

PIRATE CASTLE, OVAL ROAD, NW1

DRAWING : PROPOSED FRONT ELEVATION, PLAN AND SECTION
SCALE : 1:20
DATE : 09 01 07

050/51 REV A

050/51.dgn Mar. 13. 2007 16:31:36