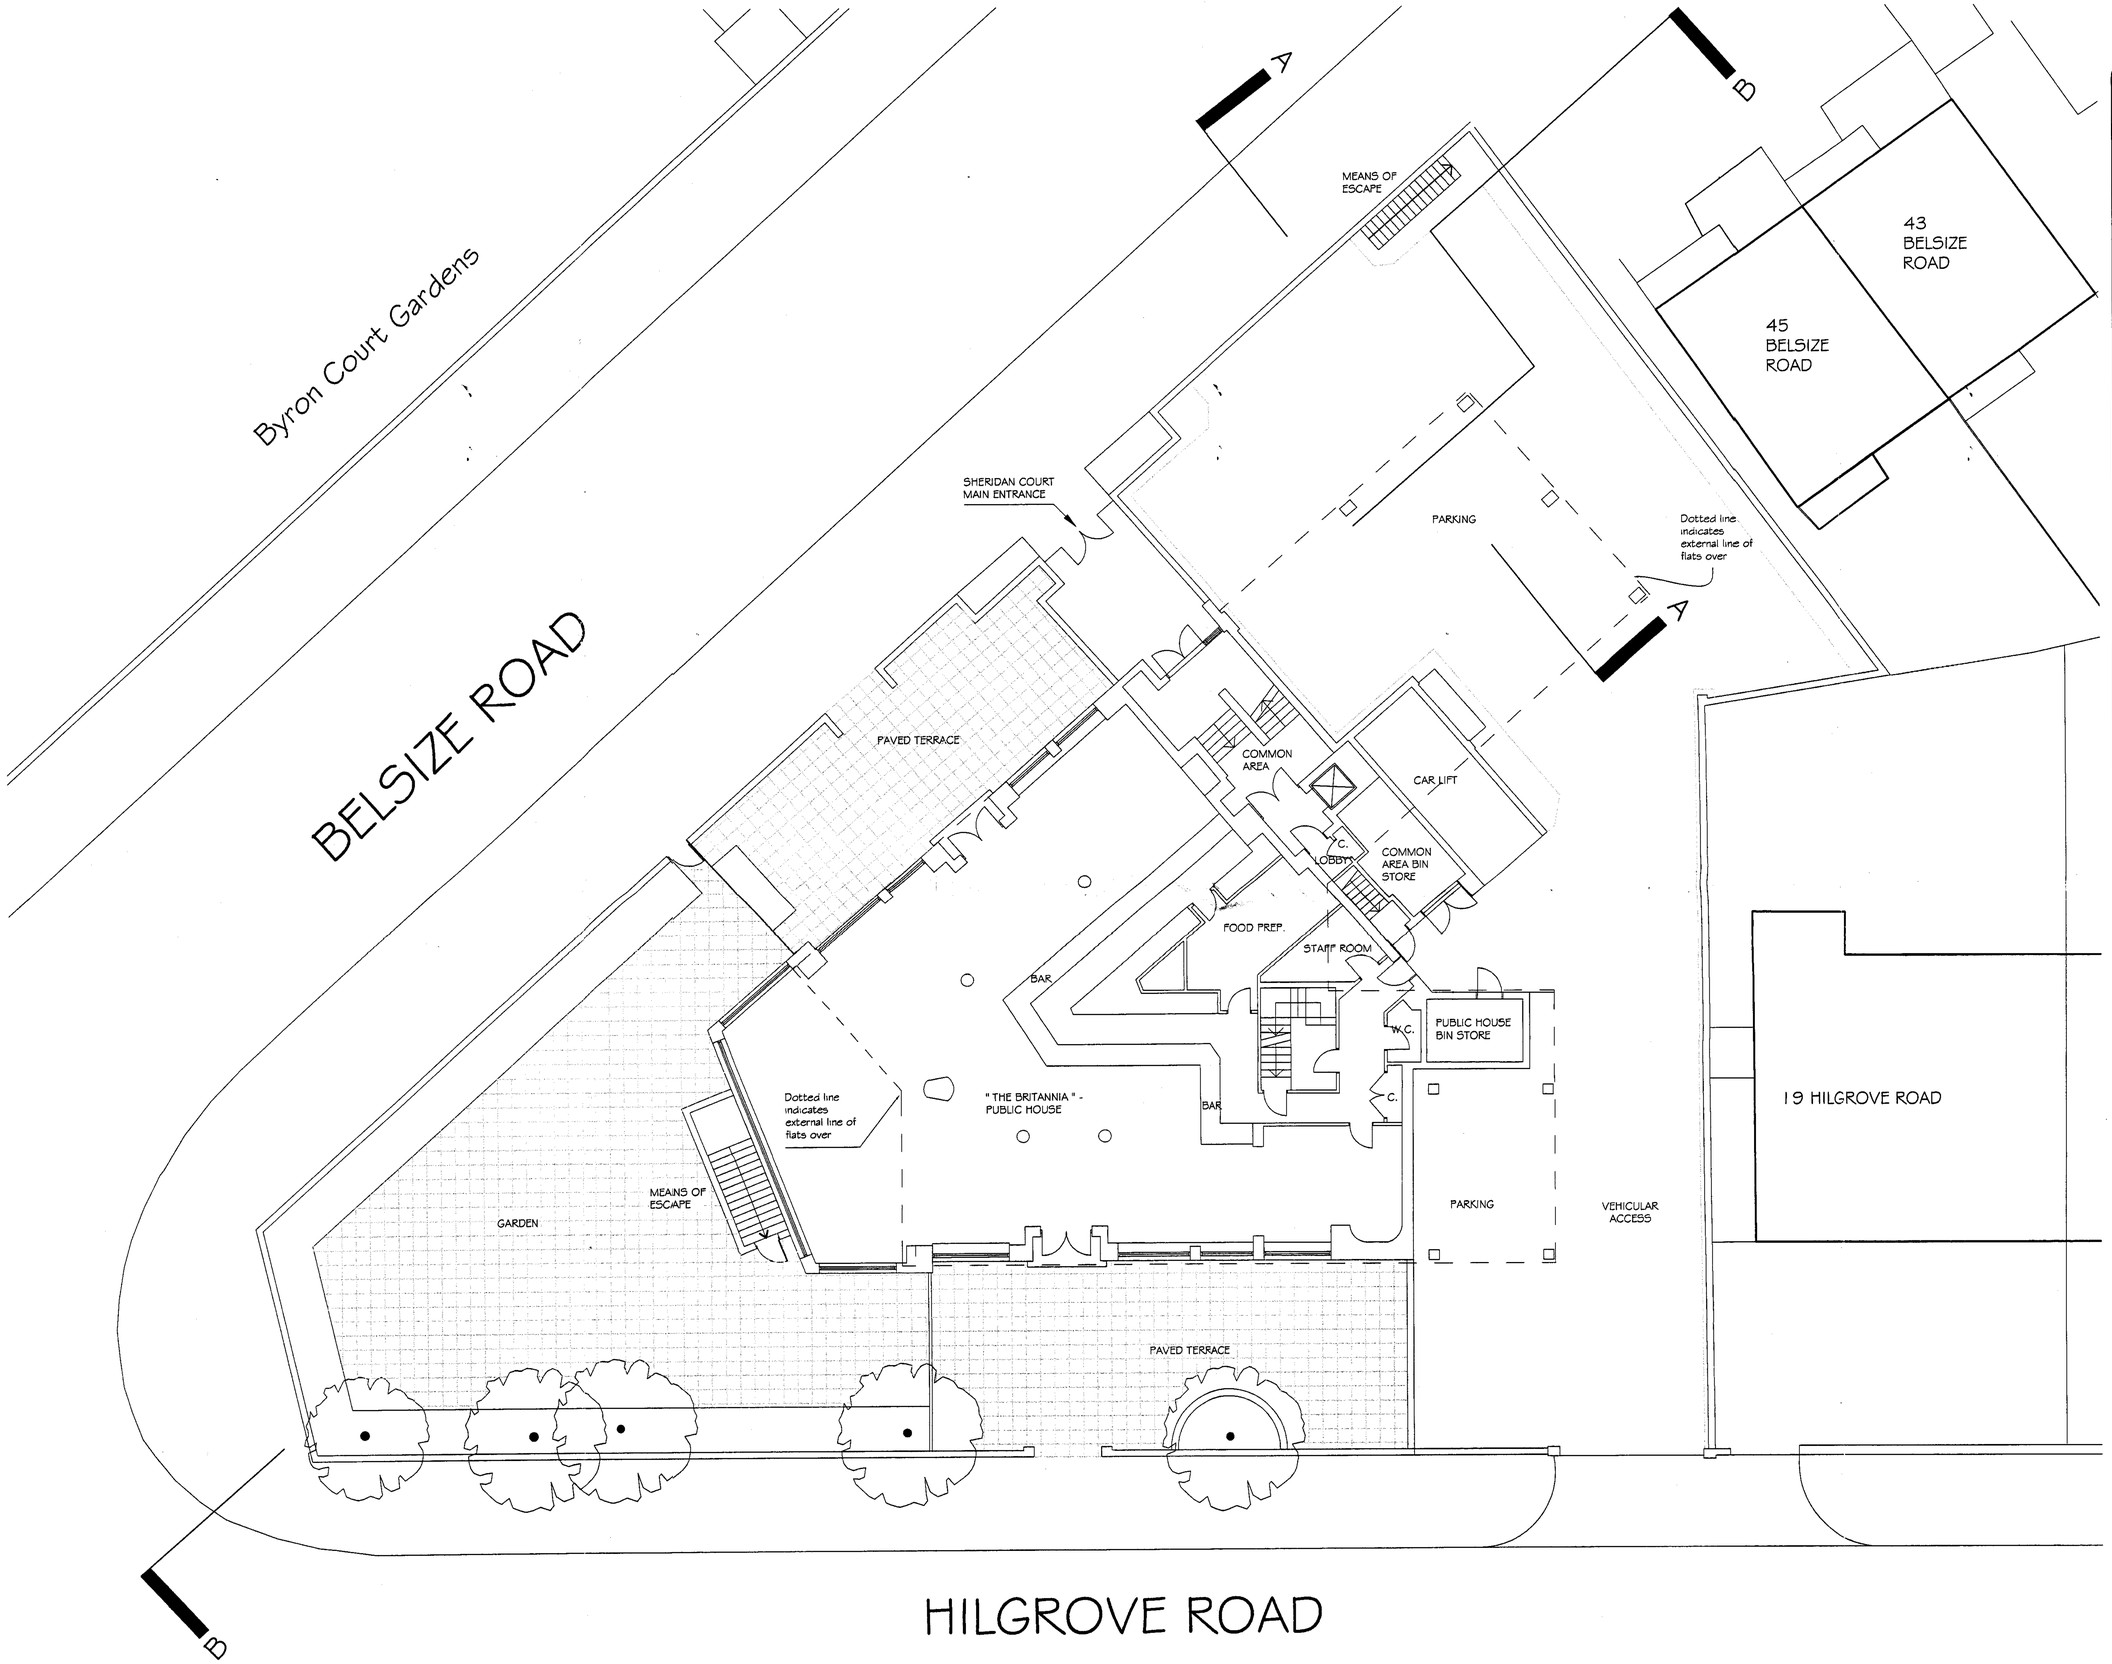

GROUND FLOOR

Notes

No scaled dimensions to be taken from this drawing.
All dimensions to be site checked.

PLANNING

Rev	Date	Revision
A	06/05	Amended

METROPOLITAN DEVELOPMENT CONSULTANCY

66 Bickenhall Mansions,
Bickenhall Street,London, W1U 6BX
Telephone: 020 7486 6675
Fax: 020 7486 7206
Email: surveyors@mdclondon.com

client

project
Sheridan Court
47 - 49 Belsize Road
Hilgrove Road
London NW6

drawing
EXISTING
Ground Floor Plan

date	scale	drawn	checked
03/05	1:100@A1	EM	JE
job no	drawing no		rev
6987	10		A

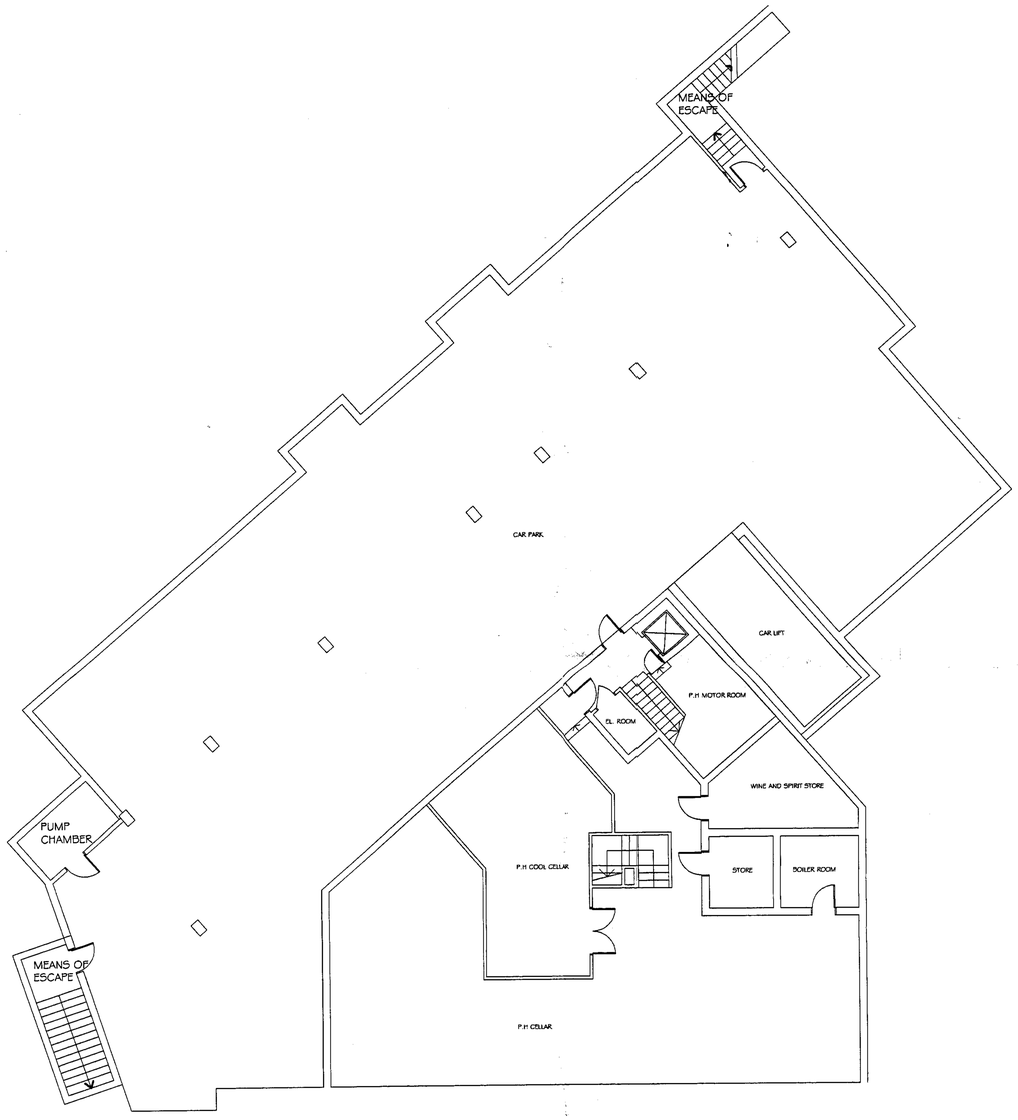

BASEMENT

FIRST FLOOR

Notes

No scaled dimensions to be taken from this drawing.
All dimensions to be site checked.

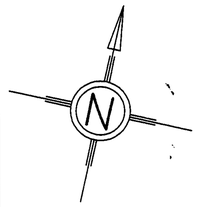

PLANNING

Rev	Date	Revision
A	06/05	Amended

METROPOLITAN
DEVELOPMENT
CONSULTANCY

66 Bickenhall Mansions,
Bickenhall Street,London, W1U 6BX
Telephone: 020 7486 6675
Fax: 020 7486 7206
Email: surveyors@mdclondon.com

client

project
Sheridan Court
47 - 49 Belsize Road
21 - 23 Hilgrove Road
London NW6

drawing
EXISTING
Basement & First
Floor Plans

date	scale	drawn	checked
03/05	1:100@A1	EM	JE
job no	drawing no		rev
6987	11		A

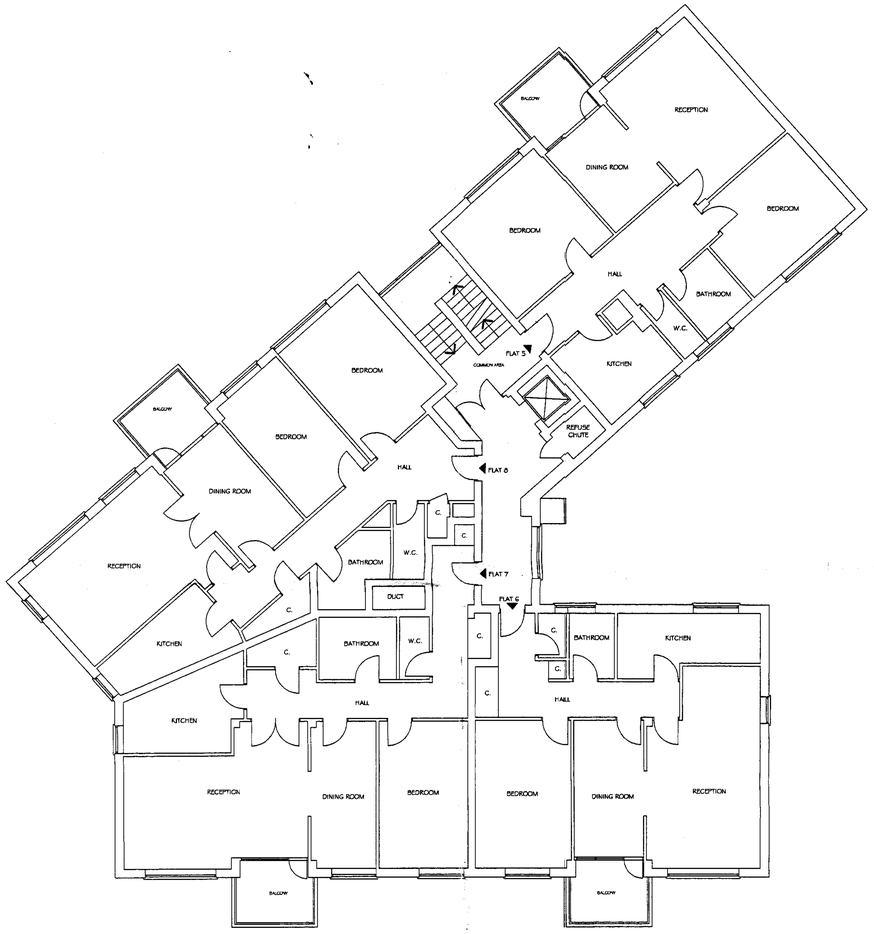

SECOND FLOOR

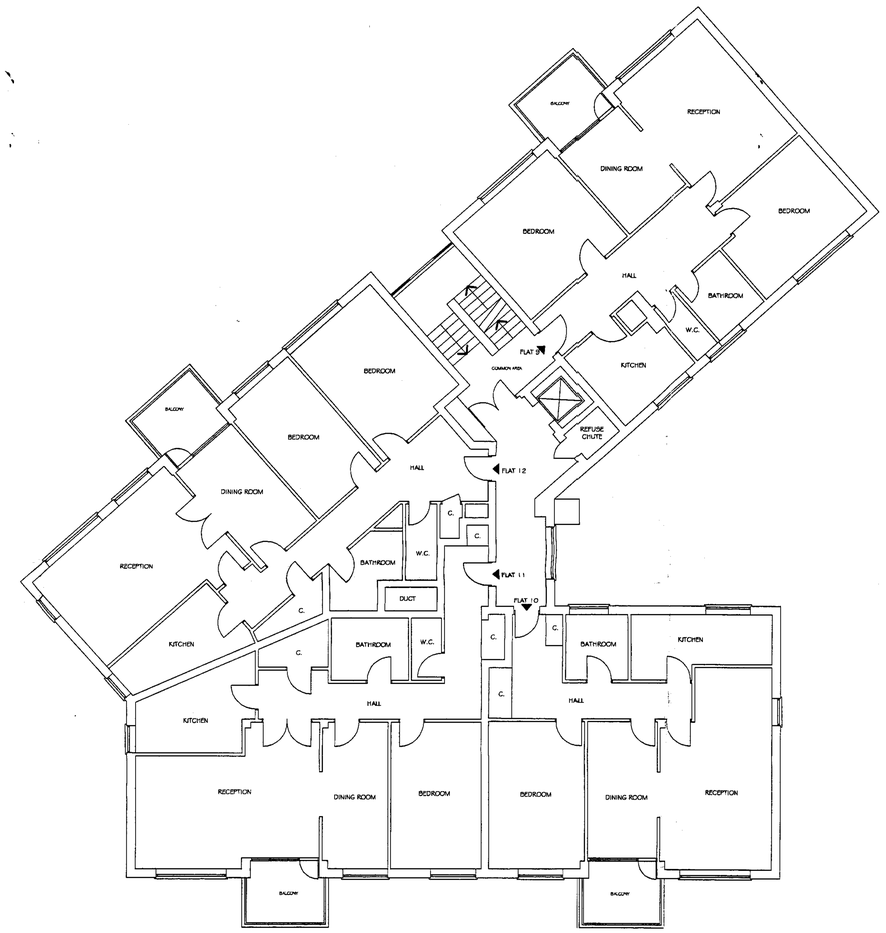

THIRD FLOOR

Notes

No scaled dimensions to be taken from this drawing.
All dimensions to be site checked.

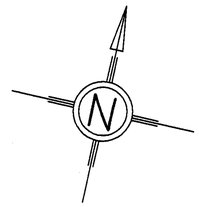

PLANNING

Rev	Date	Revision

METROPOLITAN
DEVELOPMENT
CONSULTANCY

66 Bickenhall Mansions,
Bickenhall Street,London, W1U 6BX
Telephone: 020 7486 6675
Fax: 020 7486 7206
Email: surveyors@mdclondon.com

client

project
Sheridan Court
47 - 49 Belsize Road
21 - 23 Hilgrove Road
London NW6

drawing
EXISTING
Second and Third
Floor Plans

date	scale	drawn	checked
02/05	1:100 @A1	EM	JE
job no	drawing no		rev
6987	12		

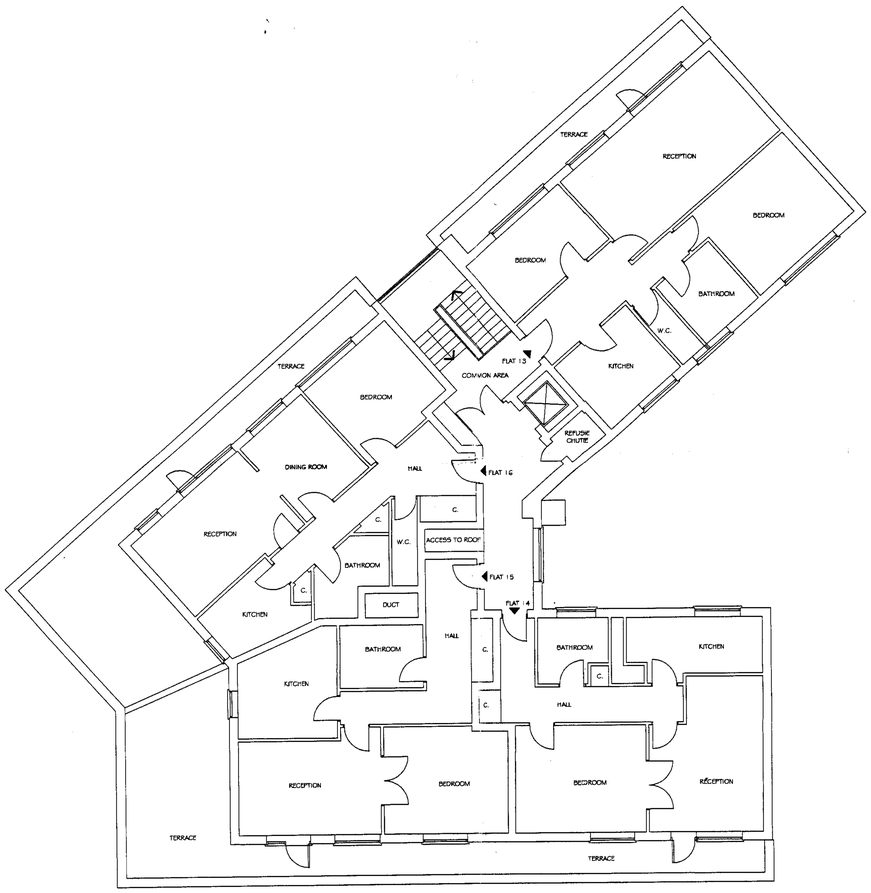

FOURTH FLOOR

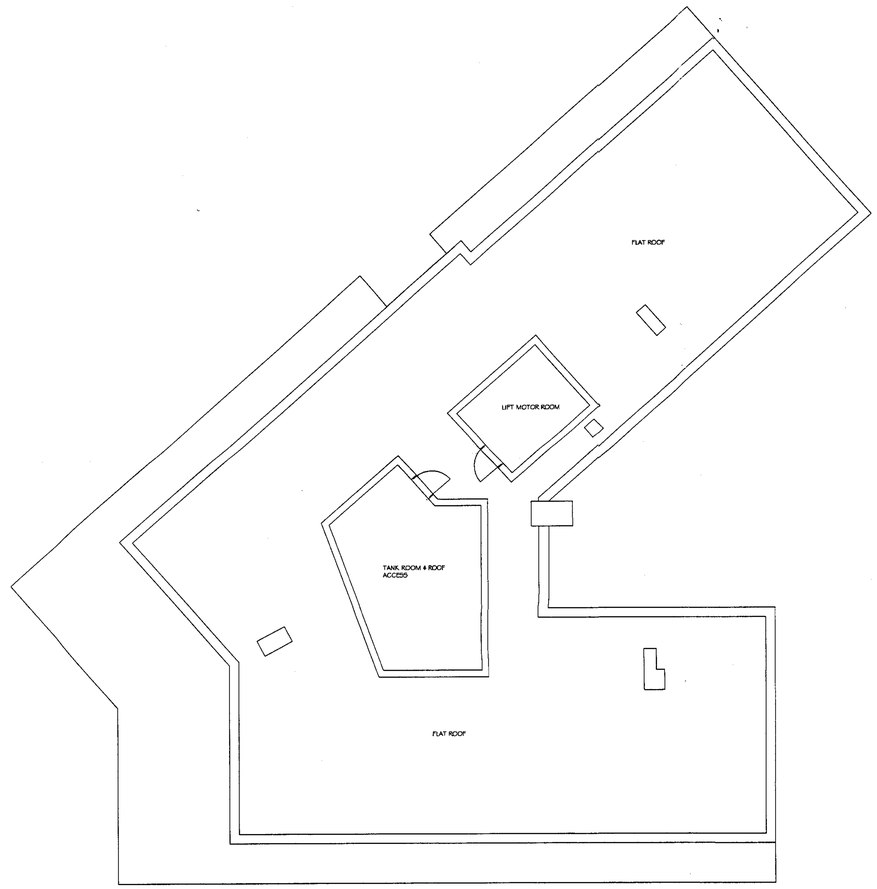

ROOF PLAN

Notes

No scaled dimensions to be taken from this drawing.
All dimensions to be site checked.

PLANNING

Rev	Date	Revision

METROPOLITAN
DEVELOPMENT
CONSULTANCY

66 Bickenhall Mansions,
Bickenhall Street,London, W1U 6BX
Telephone: 020 7486 6675
Fax: 020 7486 7206
Email: surveyors@mdclondon.com

client

project
Sheridan Court
47- 49 Belsize Road
21- 23 Hilgrove Road
London NW6

drawing
EXISTING
Fourth & Roof
Plans

date	scale	drawn	checked
03/05	1:100	EM	JE

job no	drawing no	rev
6987	13	

LIGHTWELL ELEVATION

Application Site - Sheridan Court 47-49 Belsize Road, 21-23 Hilgrove Road

CORNER OF HILGROVE ROAD AND BELSIZE ROAD ELEVATION

(no alterations proposed to this elevation)

19 HILGROVE ROAD

Notes

No scaled dimensions to be taken from this drawing.
All dimensions to be site checked.

PLANNING

Rev	Date	Revision

METROPOLITAN
DEVELOPMENT
CONSULTANCY

66 Bickenhall Mansions,
Bickenhall Street,London, W1U 6BX
Telephone: 020 7486 6675
Fax: 020 7486 7206
Email: surveyors@mdclondon.com

client

project
Sheridan Court
47 - 49 Belsize Road
21 - 23 Hilgrove Road
London NW6

drawing
EXISTING
Lightwell Elevation &
Corner of Hilgrove -
Belsize Road Elevation

date	scale	drawn	checked
03/05	1:100	EM	JE
job no 6987	drawing no 14		rev

Application Site - Sheridan Court 47-49 Belsize Road, 21-23 Hilgrove Road

HILGROVE ROAD ELEVATION
(no alterations proposed to this elevation)

Application Site - Sheridan Court 47-49 Belsize Road, 21-23 Hilgrove Road

BELSIZE ROAD ELEVATION

Notes

No scaled dimensions to be taken from this drawing.
All dimensions to be site checked.

PLANNING

Rev	Date	Revision

METROPOLITAN
DEVELOPMENT
CONSULTANCY

66 Bickenhall Mansions,
Bickenhall Street,London, W1U 6BX
Telephone: 020 7486 6675
Fax: 020 7486 7206
Email: surveyors@mdclondon.com

client

project
Sheridan Court
47 - 49 Belsize Road
21 - 23 Hilgrove Road
London NW6

drawing
EXISTING
Belsize Road &
Hilgrove Road Elevations

date	scale	drawn	checked
03/05	1:100	EM	JE
job no 6987	drawing no 15		rev

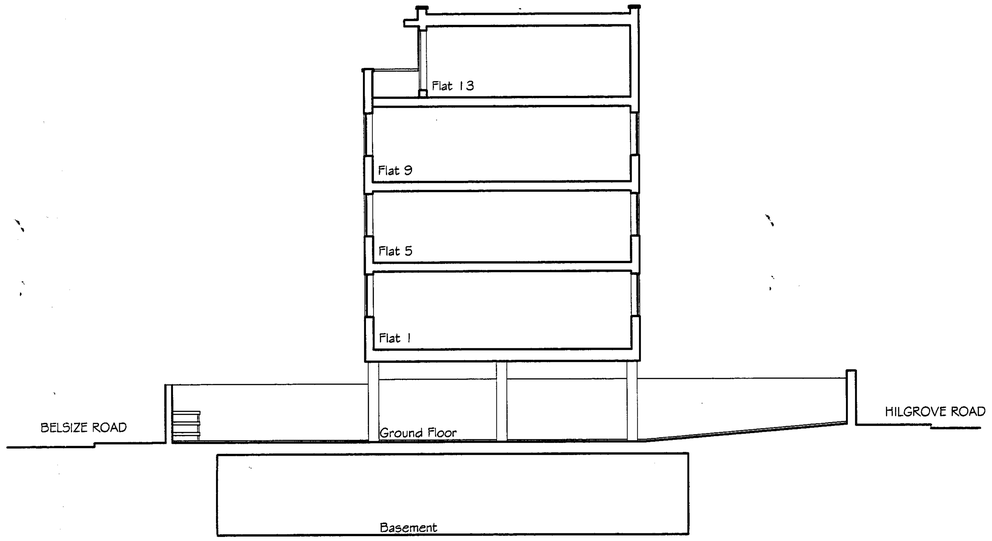

SECTION A - A

Sheridan Court 47 - 49 Belsize Road 21-23 Hilgrove Road - Application Site

45 BELSIZE ROAD

BELSIZE ROAD ELEVATION - SECTION B - B

Notes

No scaled dimensions to be taken from this drawing.
All dimensions to be site checked.

PLANNING

Rev	Date	Revision

METROPOLITAN
DEVELOPMENT
CONSULTANCY

66 Bickenhall Mansions,
Bickenhall Street,London, W1U 6BX
Telephone: 020 7486 6675
Fax: 020 7486 7206
Email: surveyors@mdclondon.com

client

project
Sheridan Court
47 - 49 Belsize Road
21 - 23 Hilgrove Road
London NW6

drawing
EXISTING
Sections A A & B B

26 FEB 2007

date	scale	drawn	checked
1/6/00	1:100@A1	EM	JE
job no 6987	drawing no 16		rev

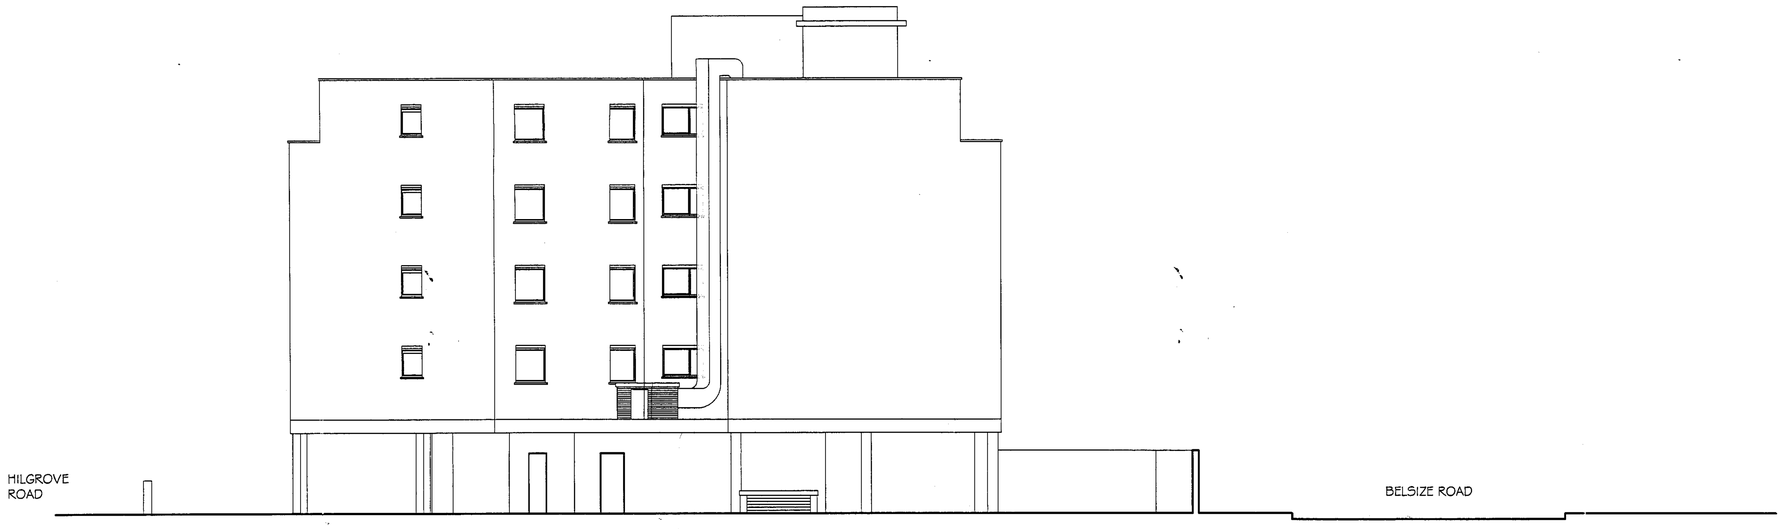

NORTH ELEVATION

PART LIGHTWELL ELEVATION

Notes

No scaled dimensions to be taken from this drawing.
All dimensions to be site checked.

PLANNING

Rev	Date	Revision

METROPOLITAN
DEVELOPMENT
CONSULTANCY

66 Bickenhall Mansions,
Bickenhall Street,London, W1U 6BX
Telephone: 020 7486 6675
Fax: 020 7486 7206
Email: surveyors@mdclondon.com

client

project
Sheridan Court
47 - 49 Belsize Road
21 - 23 Hilgrove Road
London NW6

drawing
EXISTING
North & Part Lightwell Elevation

date	scale	drawn	checked
01/07	1:100@A1	EM	JE
job no 6987	drawing no 18		rev