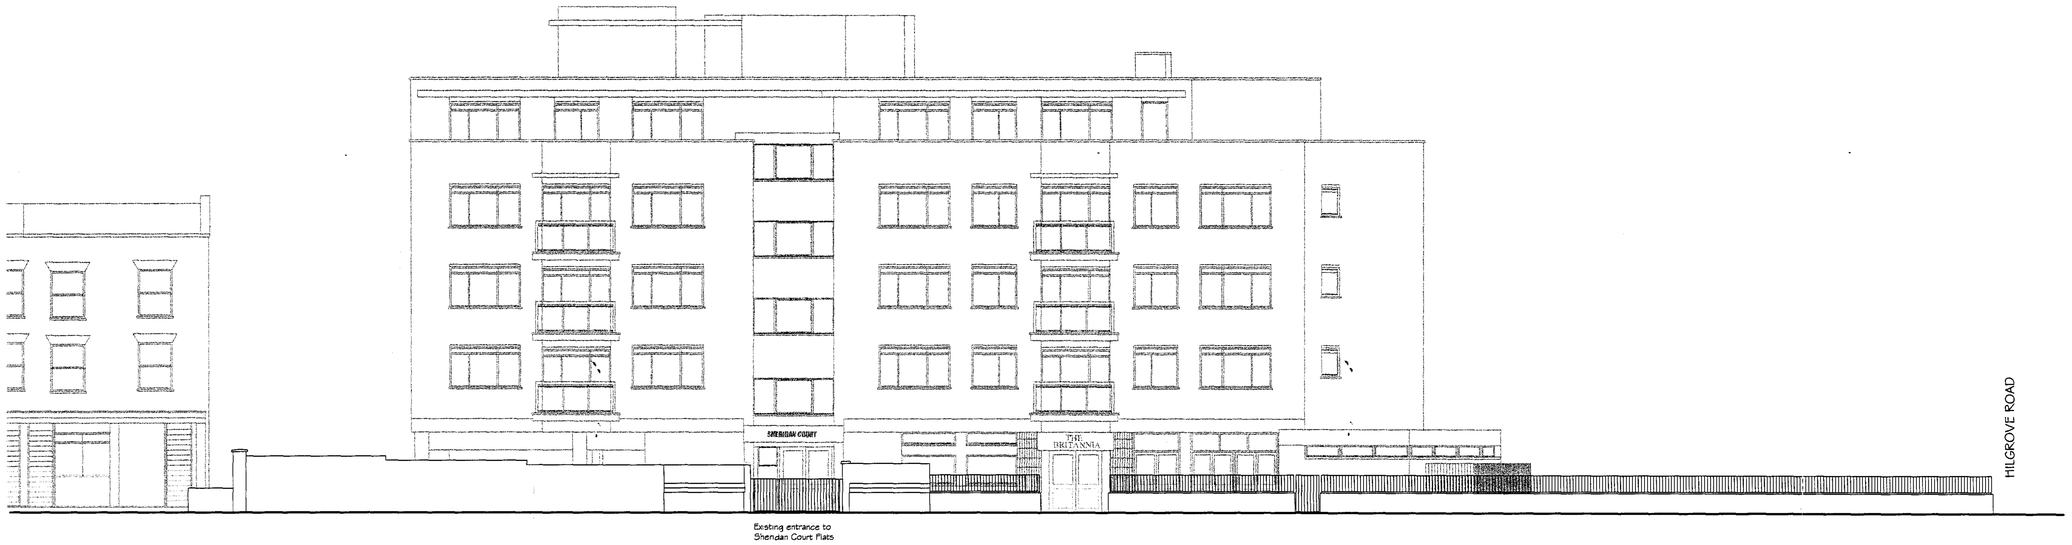

Application Site - Sheridan Court 47-49 Belsize Road, 21-23 Hilgrove Road

45 BELSIZE ROAD

BELSIZE ROAD ELEVATION

EXISTING BOUNDARY ELEVATION

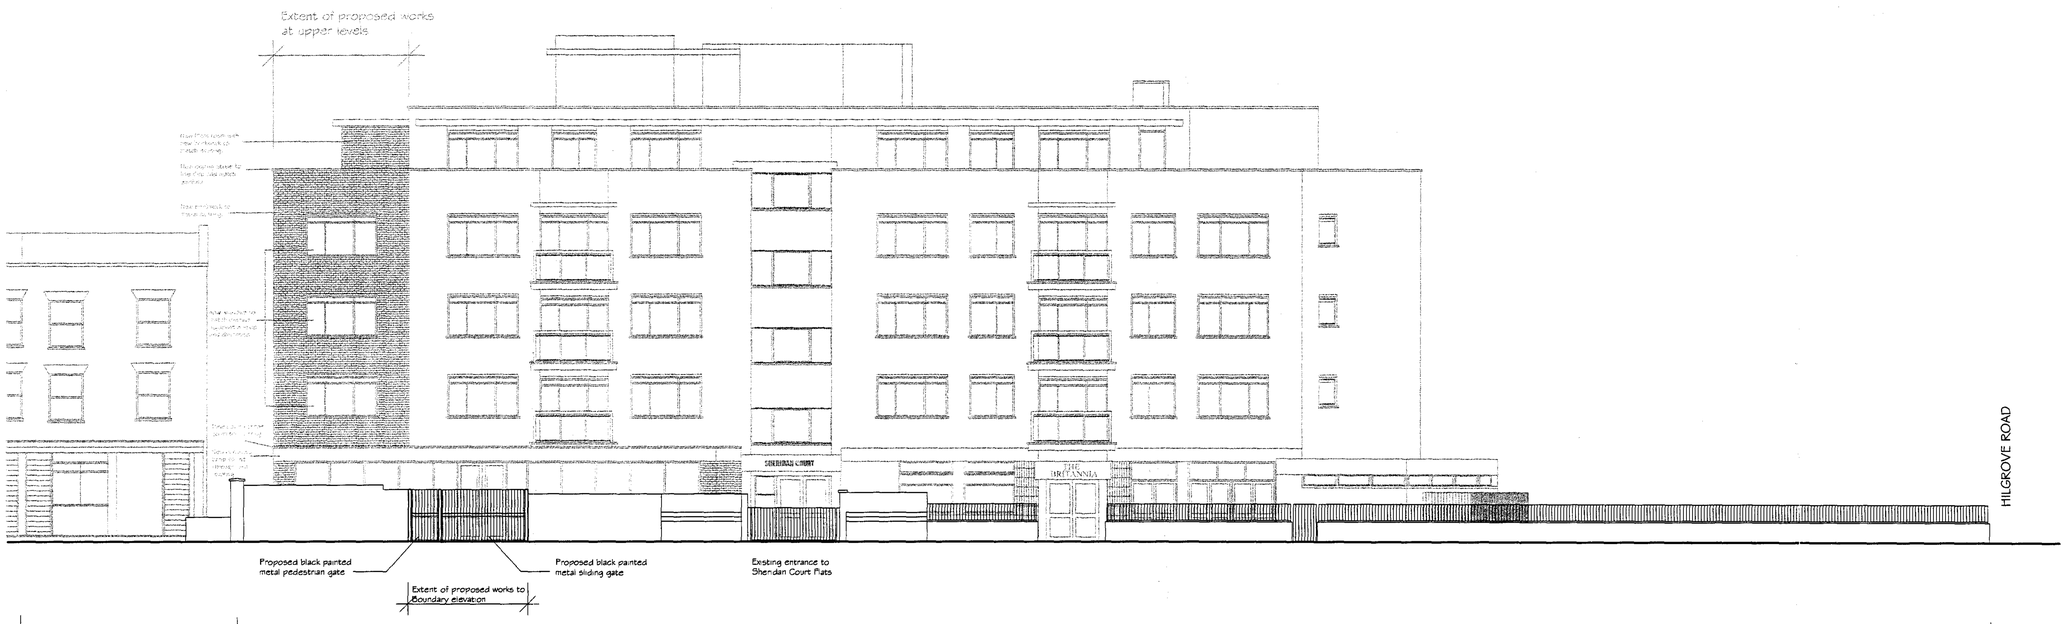

Application Site - Sheridan Court 47-49 Belsize Road, 21-23 Highgrove Road

45 BELSIZE ROAD

BELSIZE ROAD ELEVATION

PROPOSED BOUNDARY ELEVATION

Notes

No scaled dimensions to be taken from this drawing.
All dimensions to be site checked.

PLANNING

Rev	Date	Revision

METROPOLITAN DEVELOPMENT CONSULTANCY

66 Bickenhall Mansions,
Bickenhall Street,London, W1U 6BX
Telephone: 020 7486 6675
Fax: 020 7486 7206
Email: surveyors@mdclondon.com

client

project
Sheridan Court
47- 49 Belsize Road
21- 23 Hilgrove Road
London NW6

RECEIVED 15 MAR 2007

drawing
EXISTING & PROPOSED
Belsize Road Boundary Elevation

date	scale	drawn	checked
03/07	1:100	JF	JE
job no 6987	drawing no 29		rev