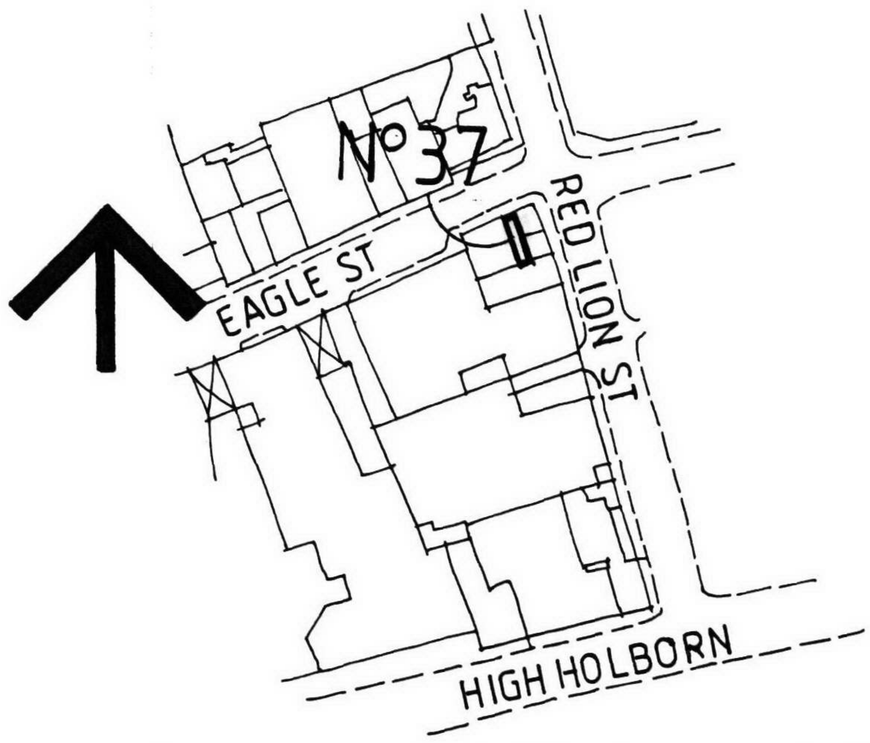

LOCATION PLAN 1:1250

RECEIVED
12 MAR 2007

PETER J FRENCH RIBA
CHARTERED ARCHITECT
18, Thurloe Place, London, SW7 2SP Tel: (07764) 245004 Fax No: (01327) 860195

Project:	37 EAGLE STREET LONDON WC1R 4AJ
Title:	PROPOSED ALTERATIONS TO SHOPFRONT
Drawn: PJF	Date: JAN 2007
Scale: 1:50	
Drawing No: 1186/SF/1	Revisions: A

6