PROPOSED REAR ELEVATION

PROPOSED SIDE ELEVATION

PROPOSED FRONT ELEVATION

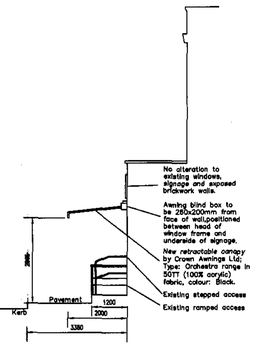


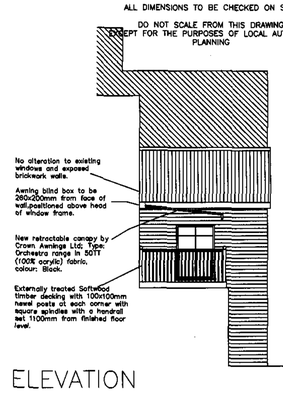


PROPOSED SIDE ELEVATION

NOTES

This drawing and all the information shown is the property of @ architect ltd. and shall not be copied whole, or in part, or used for any other purpose without written permission of the company.

ALL DIMENSIONS TO BE CHECKED ON SITE.

DO NOT SCALE FROM THIS DRAWING EXCEPT FOR THE PURPOSES OF LOCAL AUTHORITY PLANNING

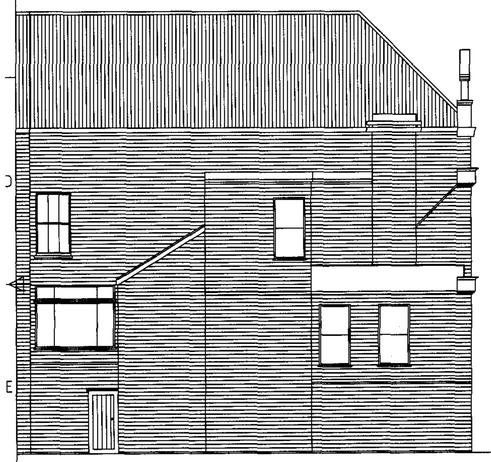

EXISTING REAR ELEVATION

EXISTING SIDE ELEVATION

EXISTING FRONT ELEVATION

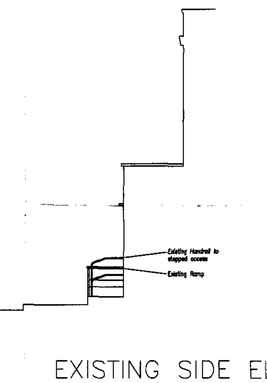

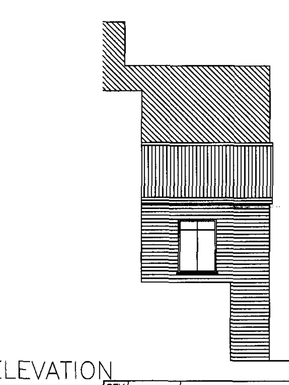

EXISTING SIDE ELEVATION

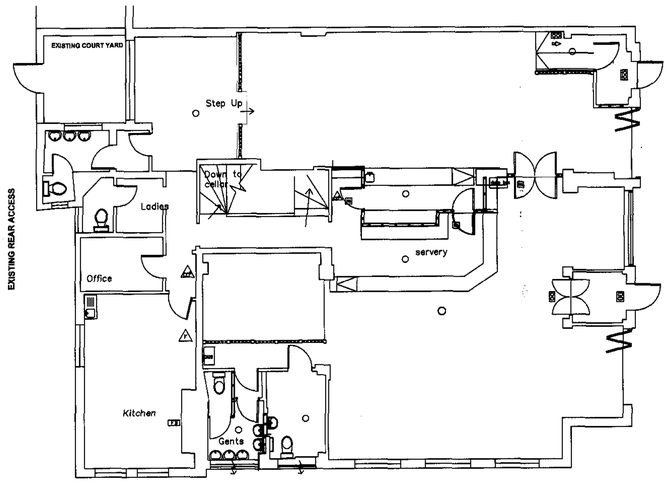


**Existing Ground Floor Plan Scale 1:100**

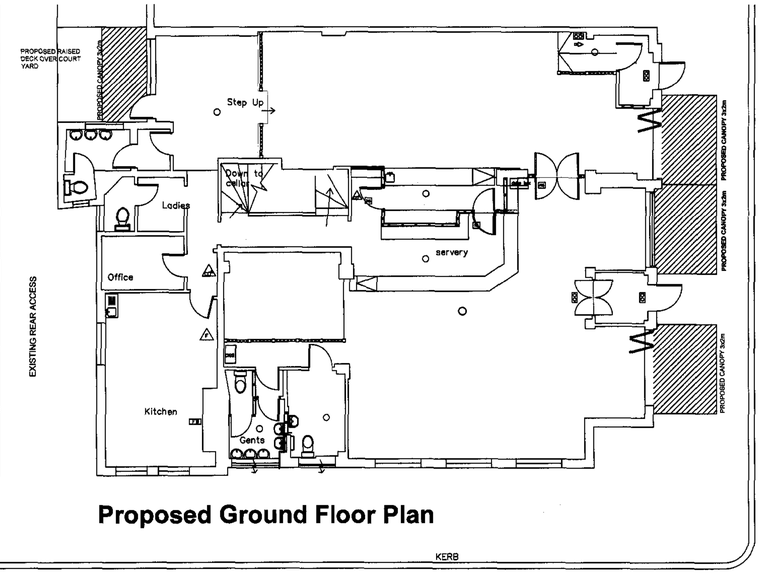


**Proposed Ground Floor Plan**

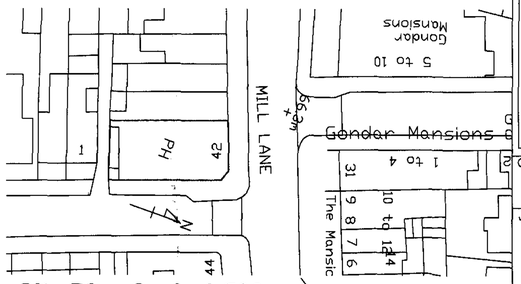


**Site Plan Scale 1:500**

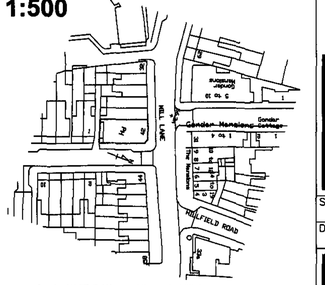


**Block Plan Scale 1/1250**

Drawn Copyright @ architect ltd. All rights reserved. Licence to copy or distribute

| REV No. | DATE | REMARKS |
|---|---|---|


architect ltd

ripon house
suite 7
35 station lane
hornchurch
essex rm12 6jl

tel.: 01708 477899
fax: 0709 223 4930
e : office@architect.ltd.uk
web.: www.architect.ltd.uk


Client
Greene King Pub Partners

Job Title
The Alliance
40 Mill Lane
West Hampstead
London
NW6 1NR

Drawing Title
Proposed Plans and Elevations

14 MAR 2007

| Scale | Sheet size |
|---|---|
| 1:100,50 | A1 |
| Date: Jan 2007 | Drn. by: JAH |

Drg. No.
07(0011)PL_001