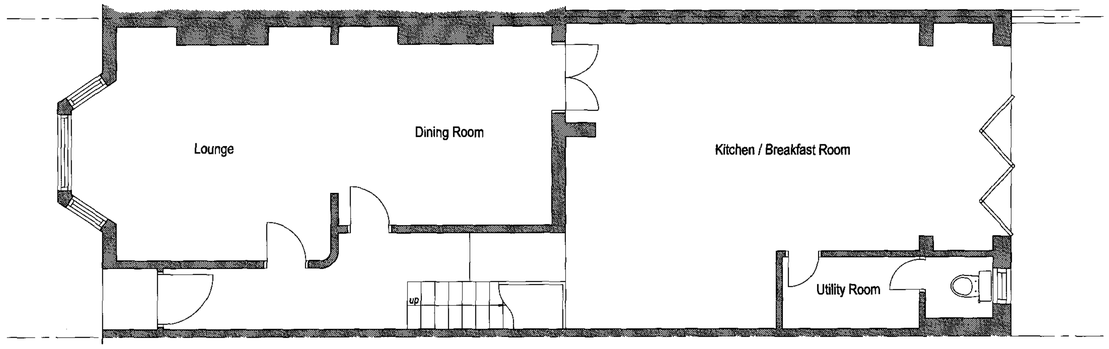

Proposed Ground Floor Plan

Scale 1:50 @ A1

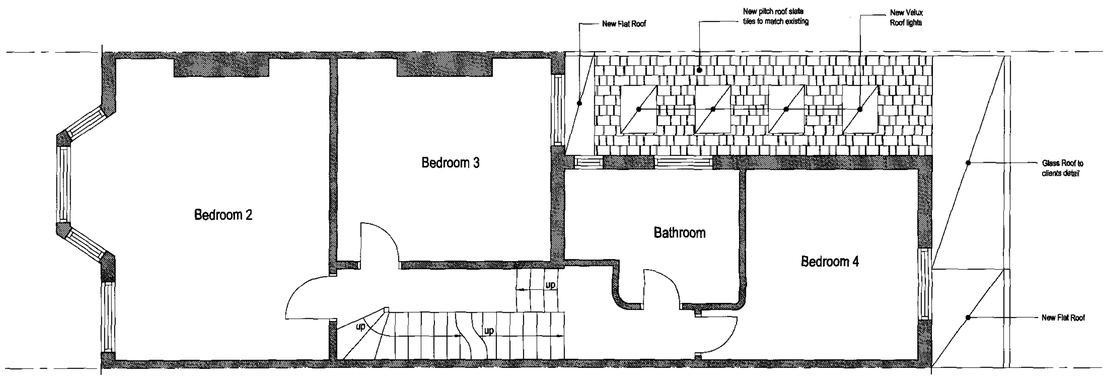

Proposed First Floor Plan

Scale 1:50 @ A1

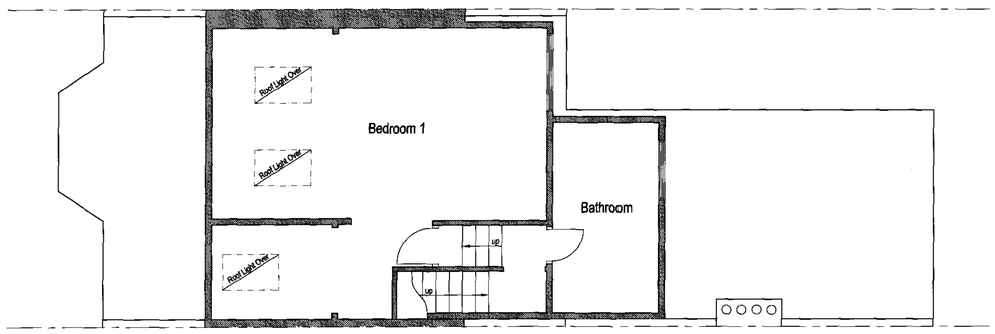

Proposed Loft Plan

Scale 1:50 @ A1

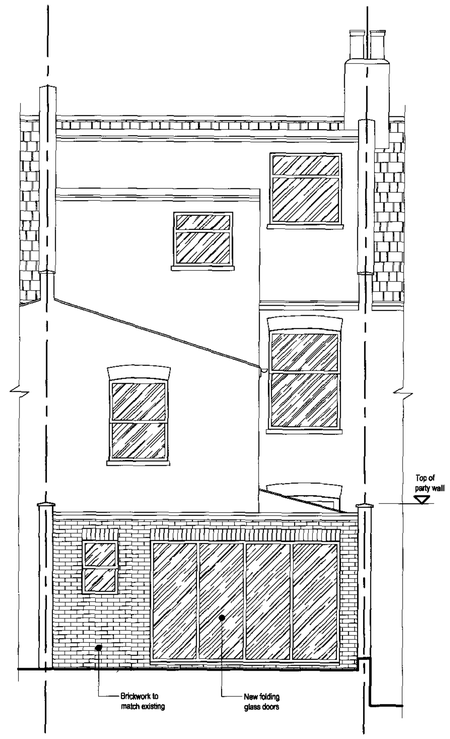

Proposed Rear Elevation

Scale 1:50 @ A1

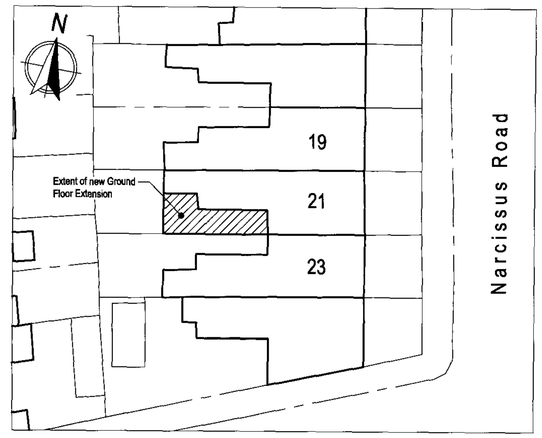

Block Plan

Scale 1:250 @ A1

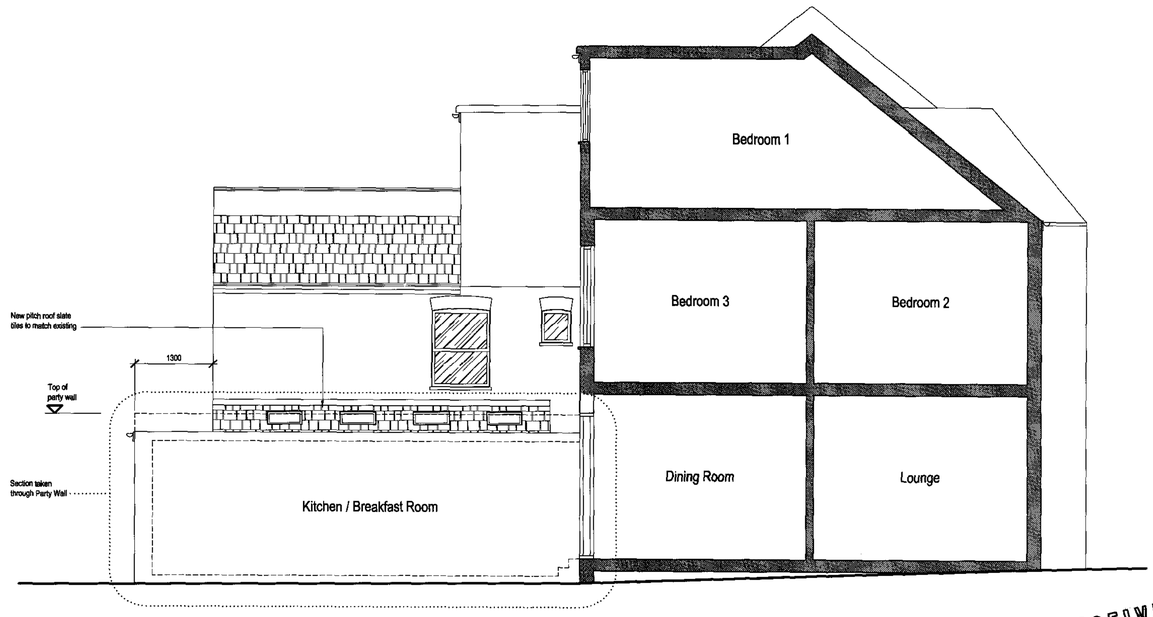

Proposed Side Elevation

Scale 1:50 @ A1

RECEIVED
13 MAR 2007

Notes	Client	Project	Title
	Mr & Mrs Goldsmith	21 Narcissus Road London NW6	Proposed Plans and Elevations

Revision	Date	Made by	Amendments
P01	06.03.07	ARG	Issued for Planning Approval

Date	Drawn by	Checked
December 2006	-	-

Scales @ A1	Job No.	Drawing No.	
As Shown	206012	02	P01