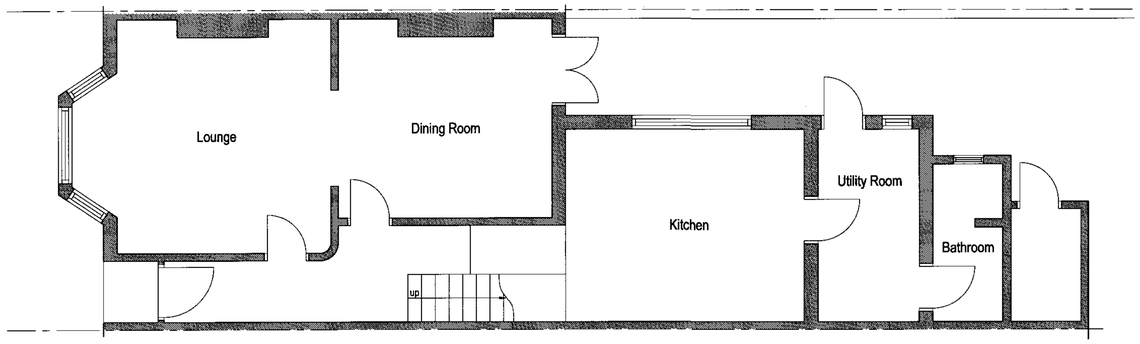

Existing Ground Floor Plan
Scale 1:50 @ A1

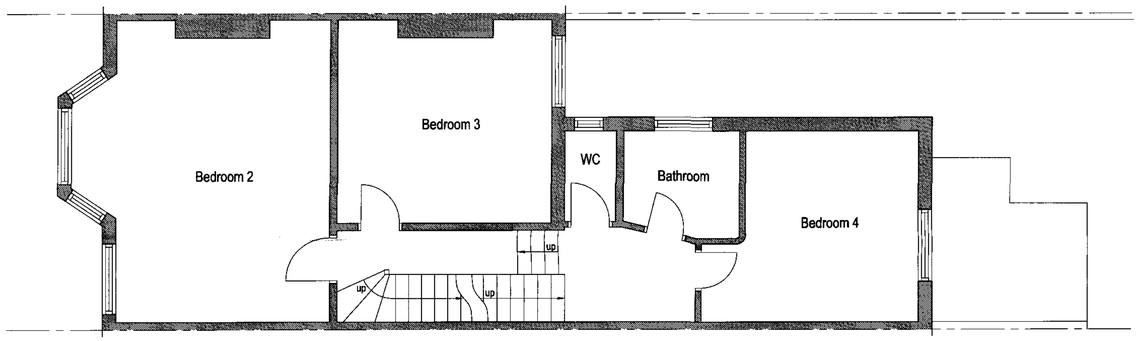

Existing First Floor Plan
Scale 1:50 @ A1

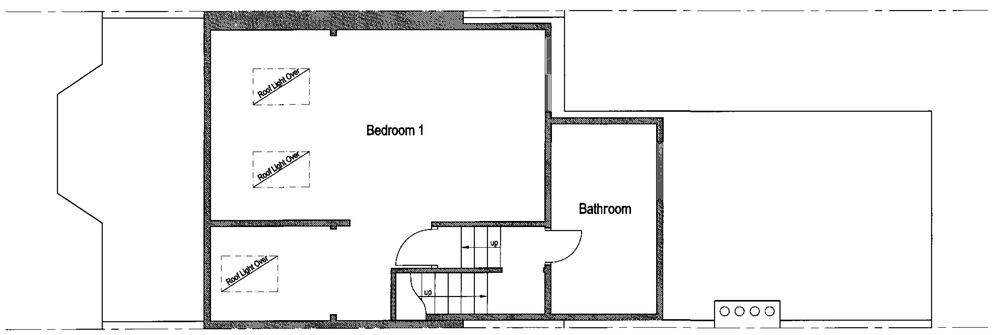

Existing Loft Plan
Scale 1:50 @ A1

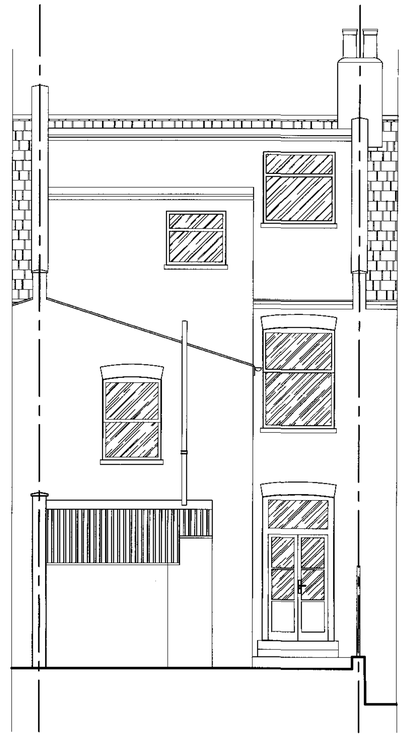

Existing Rear Elevation
Scale 1:50 @ A1

Location Plan
Scale 1:1250 @ A1

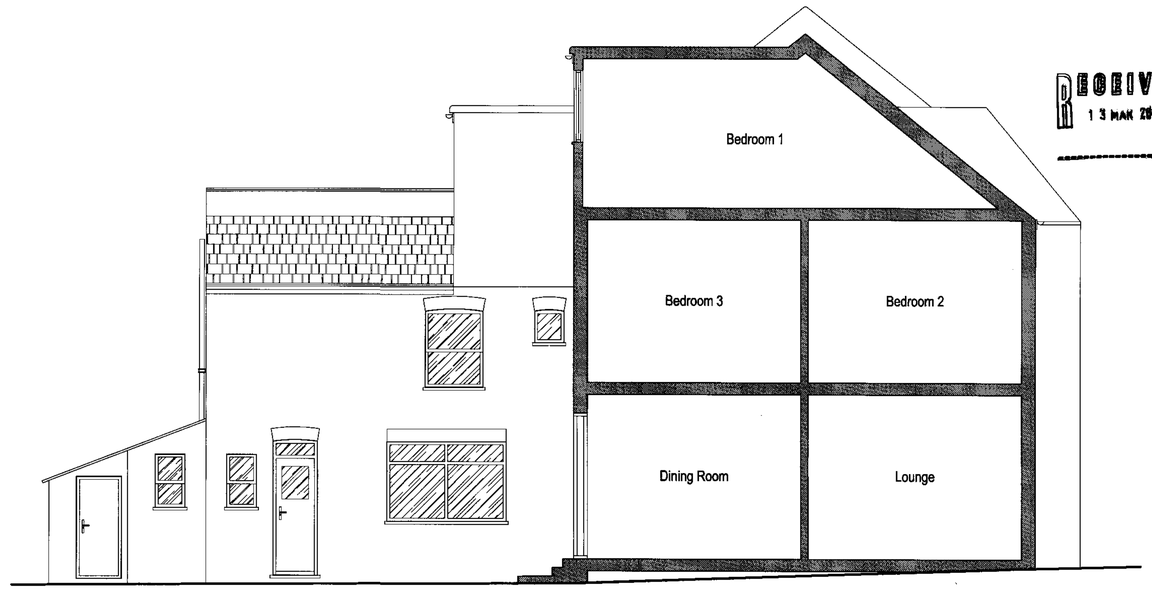

RECEIVED
13 MAR 2007

Existing Side Elevation
Scale 1:50 @ A1

Notes

Client
Mr & Mrs Goldsmith

Project
21 Narcissus Road
London NW6

Title
Existing Plans and Elevations

Revision	Date	Made by	Amendments
P01	06.03.07	ARG	Issued for Planning Approval

Date	Drawn by	Checked
December 2006	-	-

Scales @ A1	Job No.	Drawing No.	
1:50@A1	206012	01	P01