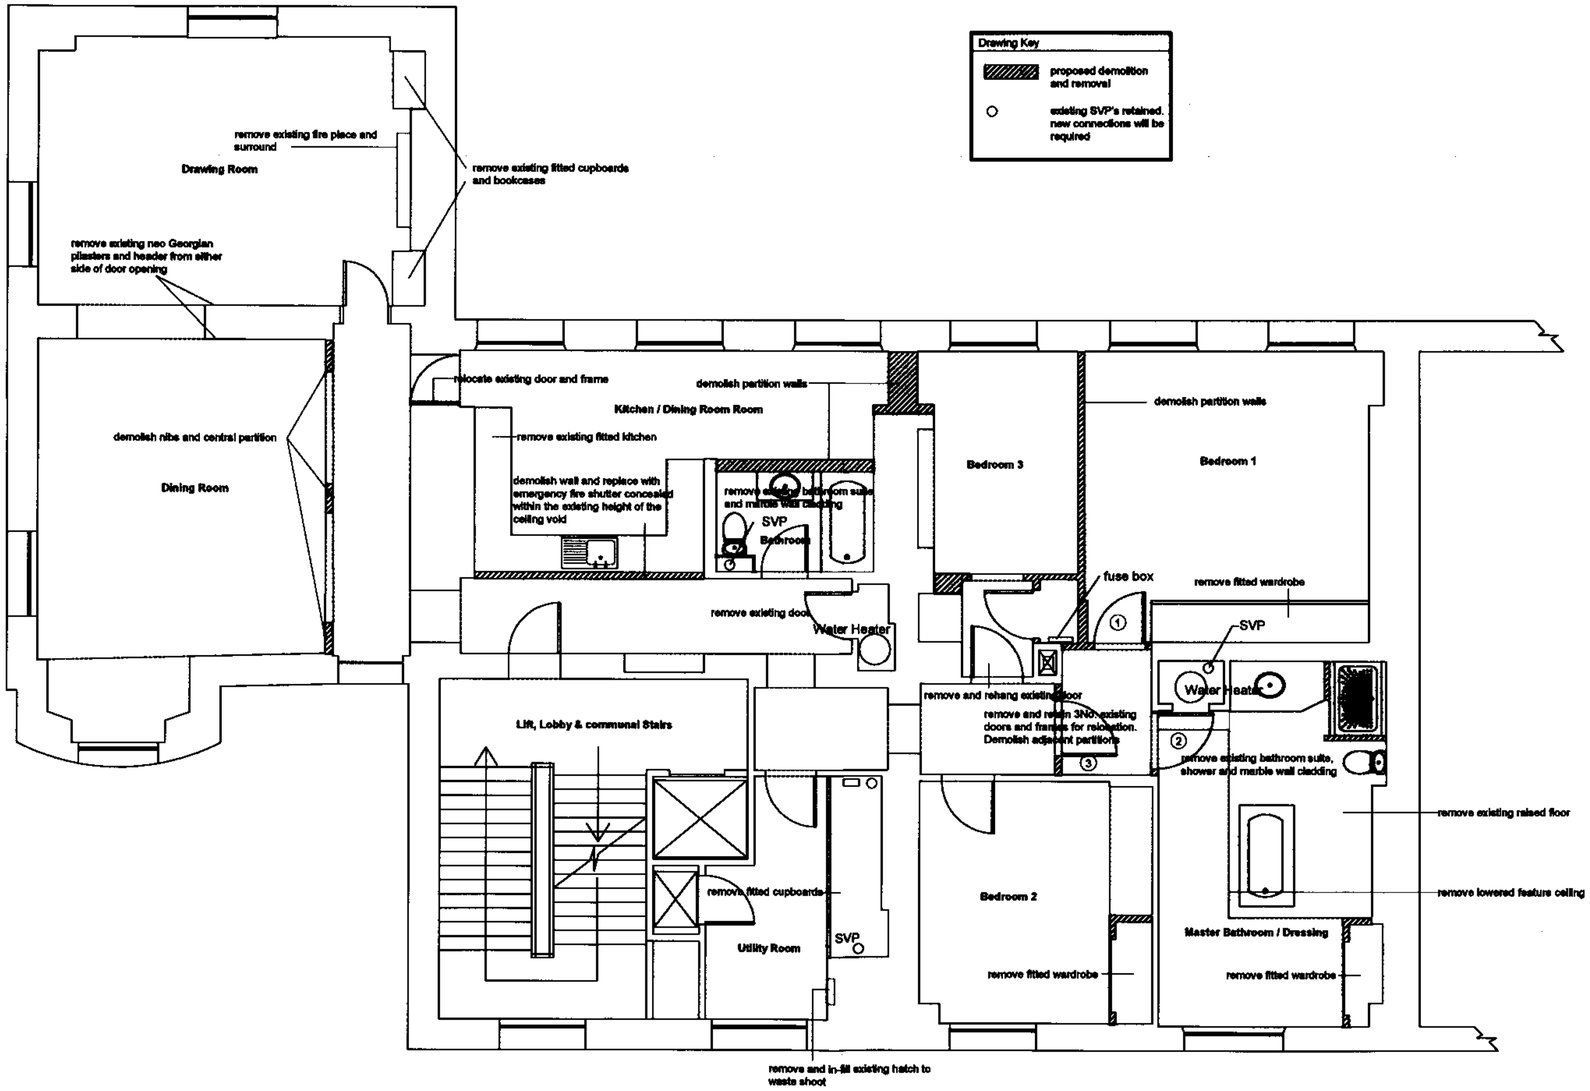

METHOD OFFICE FURNITURE LTD ©
Copyright of this drawing is held by Method Office Furniture Ltd. It is issued on the condition that it is not disclosed to a third party.
Plan subject to a second site survey and confirmation from Building Control.
All measurements to be checked on site.

REV:	DATE:	DESCRIPTION:
A	03.01.07	first issue

CLIENT:
Mr and Mrs S Mullens

PROPERTY:
23 Cumberland Terrace

TITLE:
Proposed Demolition Plan

FLOOR:
2nd Floor

SCALE AT A1:	SCALE AT A3:	DATE:	DRAWN:
*	1:100	22.12.06	PH

DRAWING NO:	REV:
PDP - 03	A

METHOD©
Method Office Furniture Ltd
5th Floor
34 - 36 Grays Inn Road
London WC1X 8HR
Tel: +44 (0) 20 7061 9866
Fax: +44 (0) 20 7061 9877
www.methodltd.com

RECEIVED
23 JAN 2007