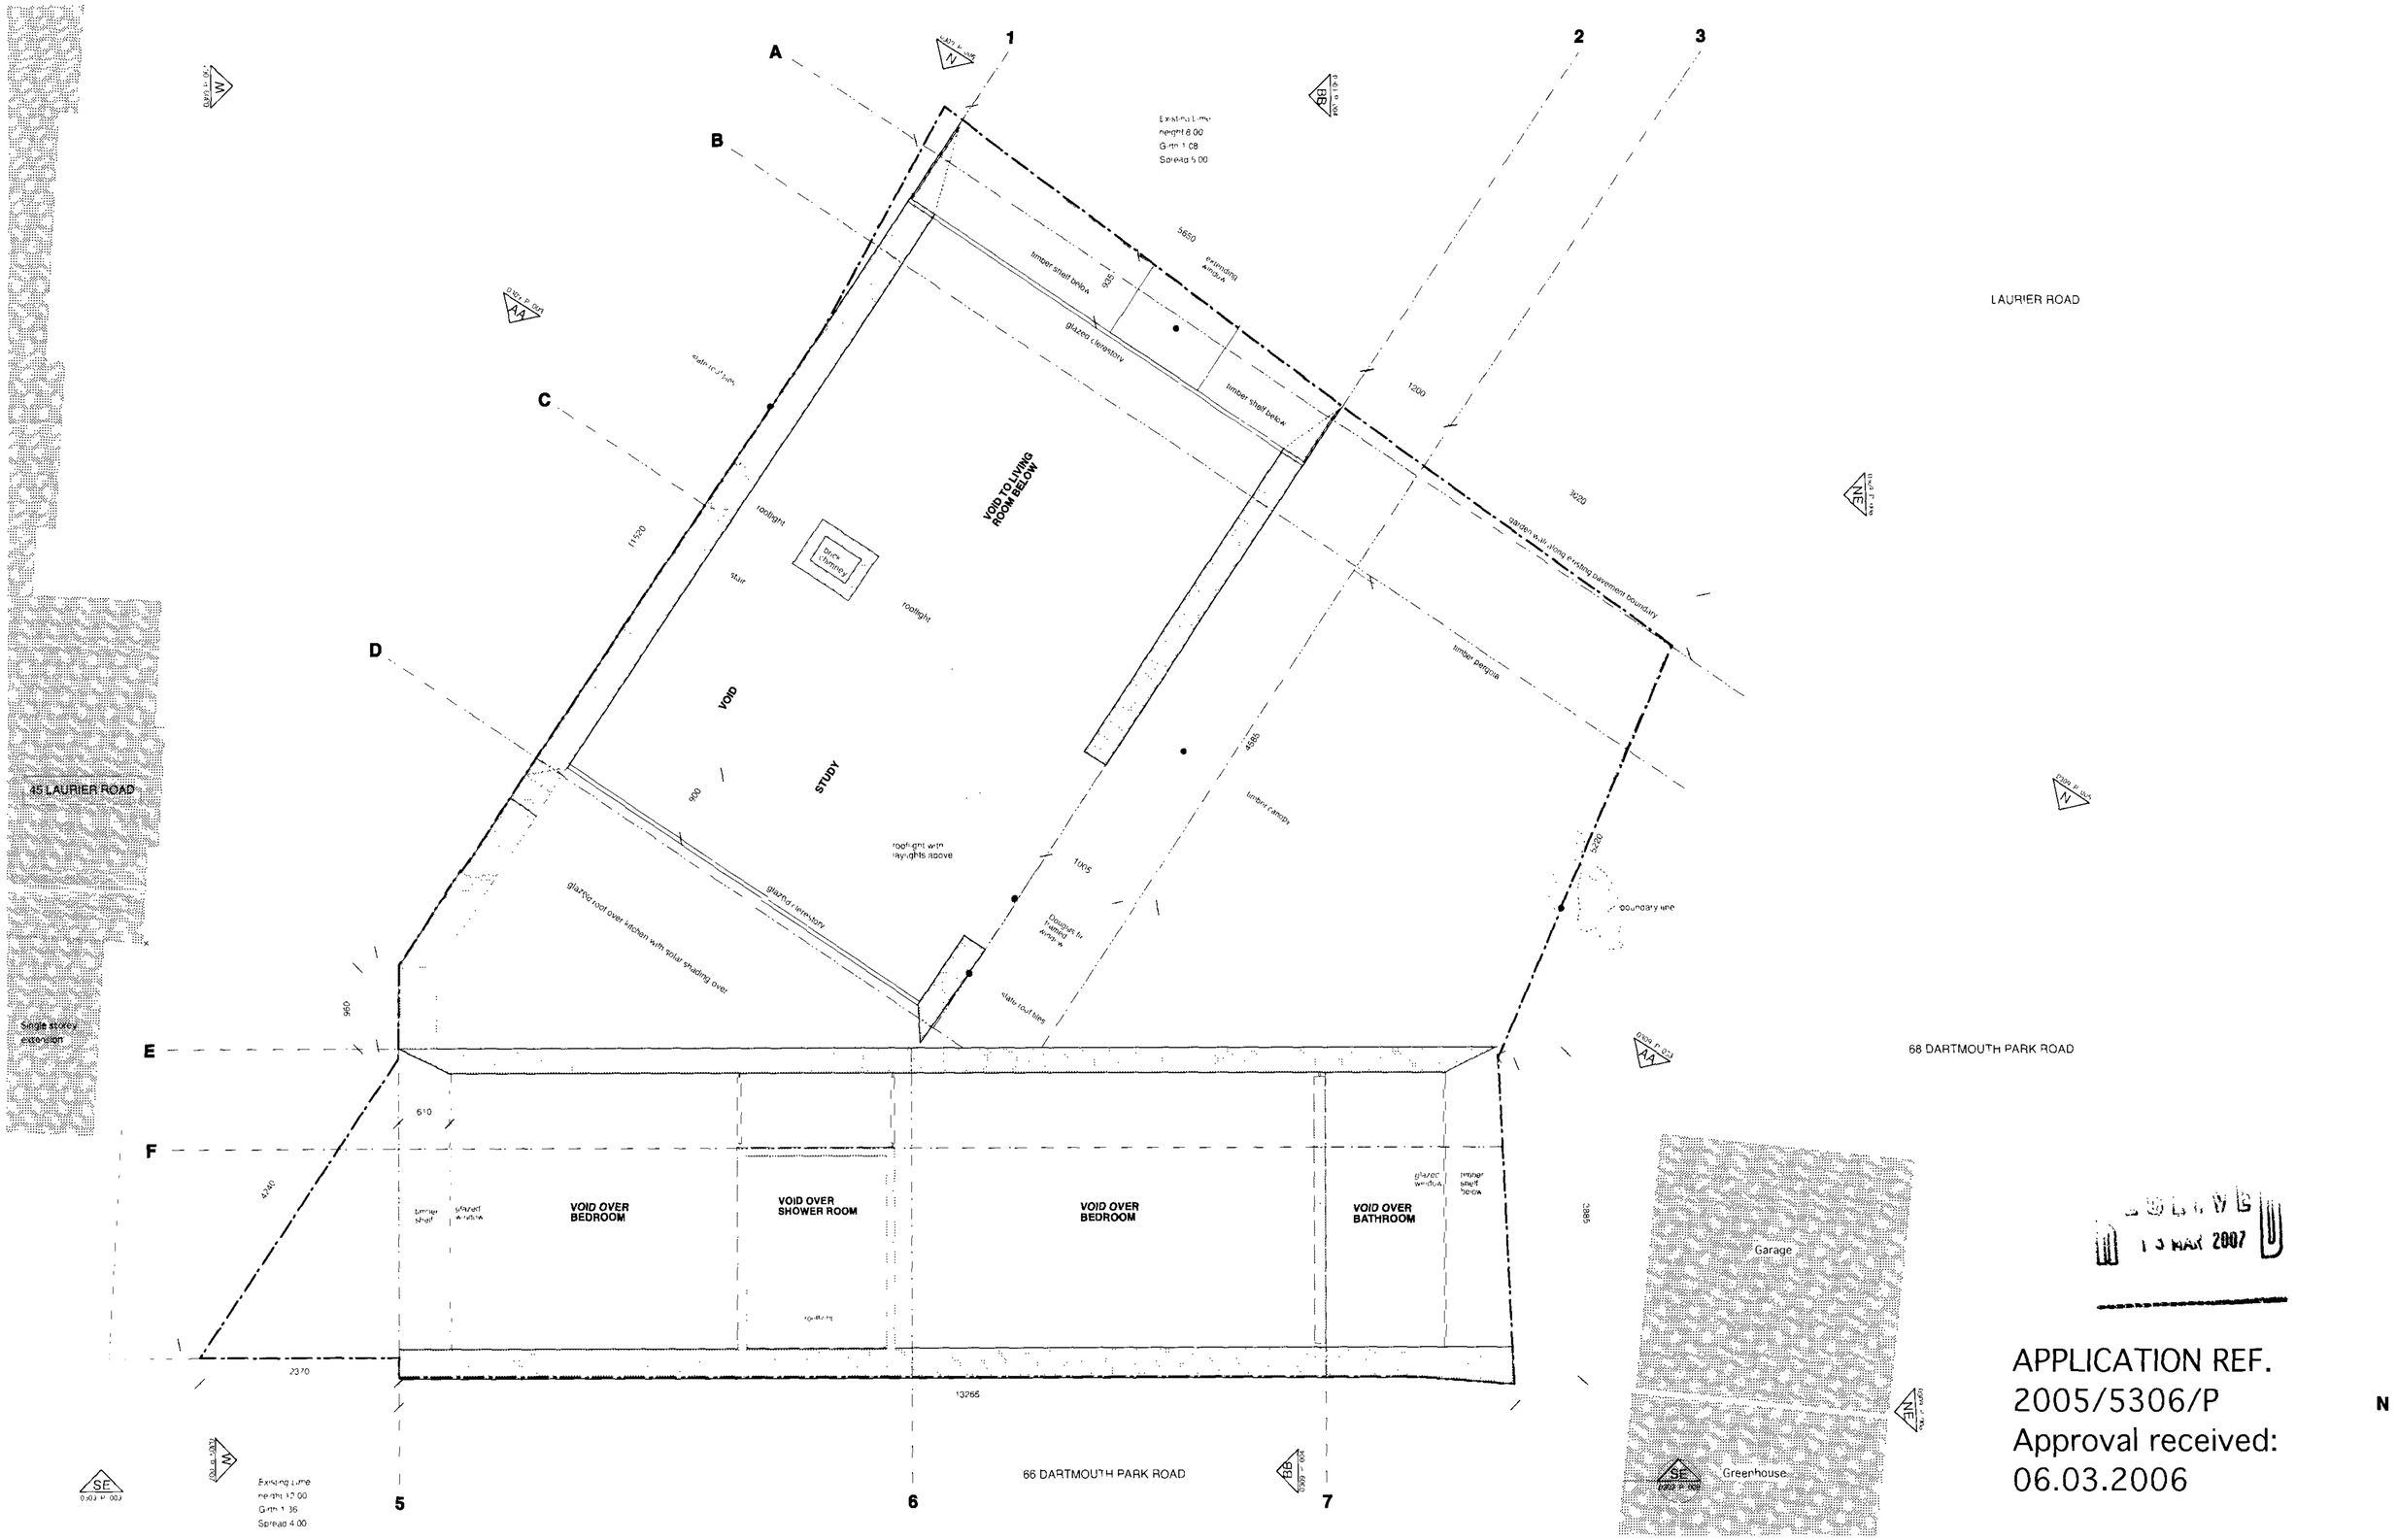

13 MAR 2007

APPLICATION REF.
2005/5306/P
Approval received:
06.03.2006

Key

Revision

Rev A 25 09 05 Amendments following client comments
Rev B 03 10 05 Drawing amended. Rooflights added to mezzanine void and shower room. Corner garden dimensions amended to suit survey
Rev C 11 10 05 Amendments following client comments
Rev D 07 11 05 Drawing amended to reflect changes in model and planning requirements
Rev E 17 11 05 Issued to QS and Planning consultant for information
Rev F 08 12 05 Issued for planning
Rev H 03 02 06 Issued for planning
Rev I 17 02 06 Issued for planning
Rev J 09 03 07 Issued for planning

- Dimensioned drawings only **Do not scale - use figured dimensions only**
- All drawings are to be read in conjunction with the Architect's specification
- All dimensions to be checked on site prior to commencement of any works and/or preparation of any shop drawings.
- All co-ordinates, levels, dimensions and discrepancies are to be reported to the architect immediately

JOB:	47 LAURIER ROAD DARTMOUTH PARK
CLIENT:	SAM AND ANDREW GRIEVE
SCALE	1:50 @ A2
DATE	20 09 05
DRAWING	**PROPOSED FIRST FLOOR PLAN**
REFERENCE:	**0309_P_002**
REVISION:	**J**

39 51 Highgate Road
London NW5 1RS UK
T: +44 (0) 20 7485 9170
F: +44 (0) 20 7485 9171
E: info@niallmclaughlin.com
W: www.niallmclaughlin.com