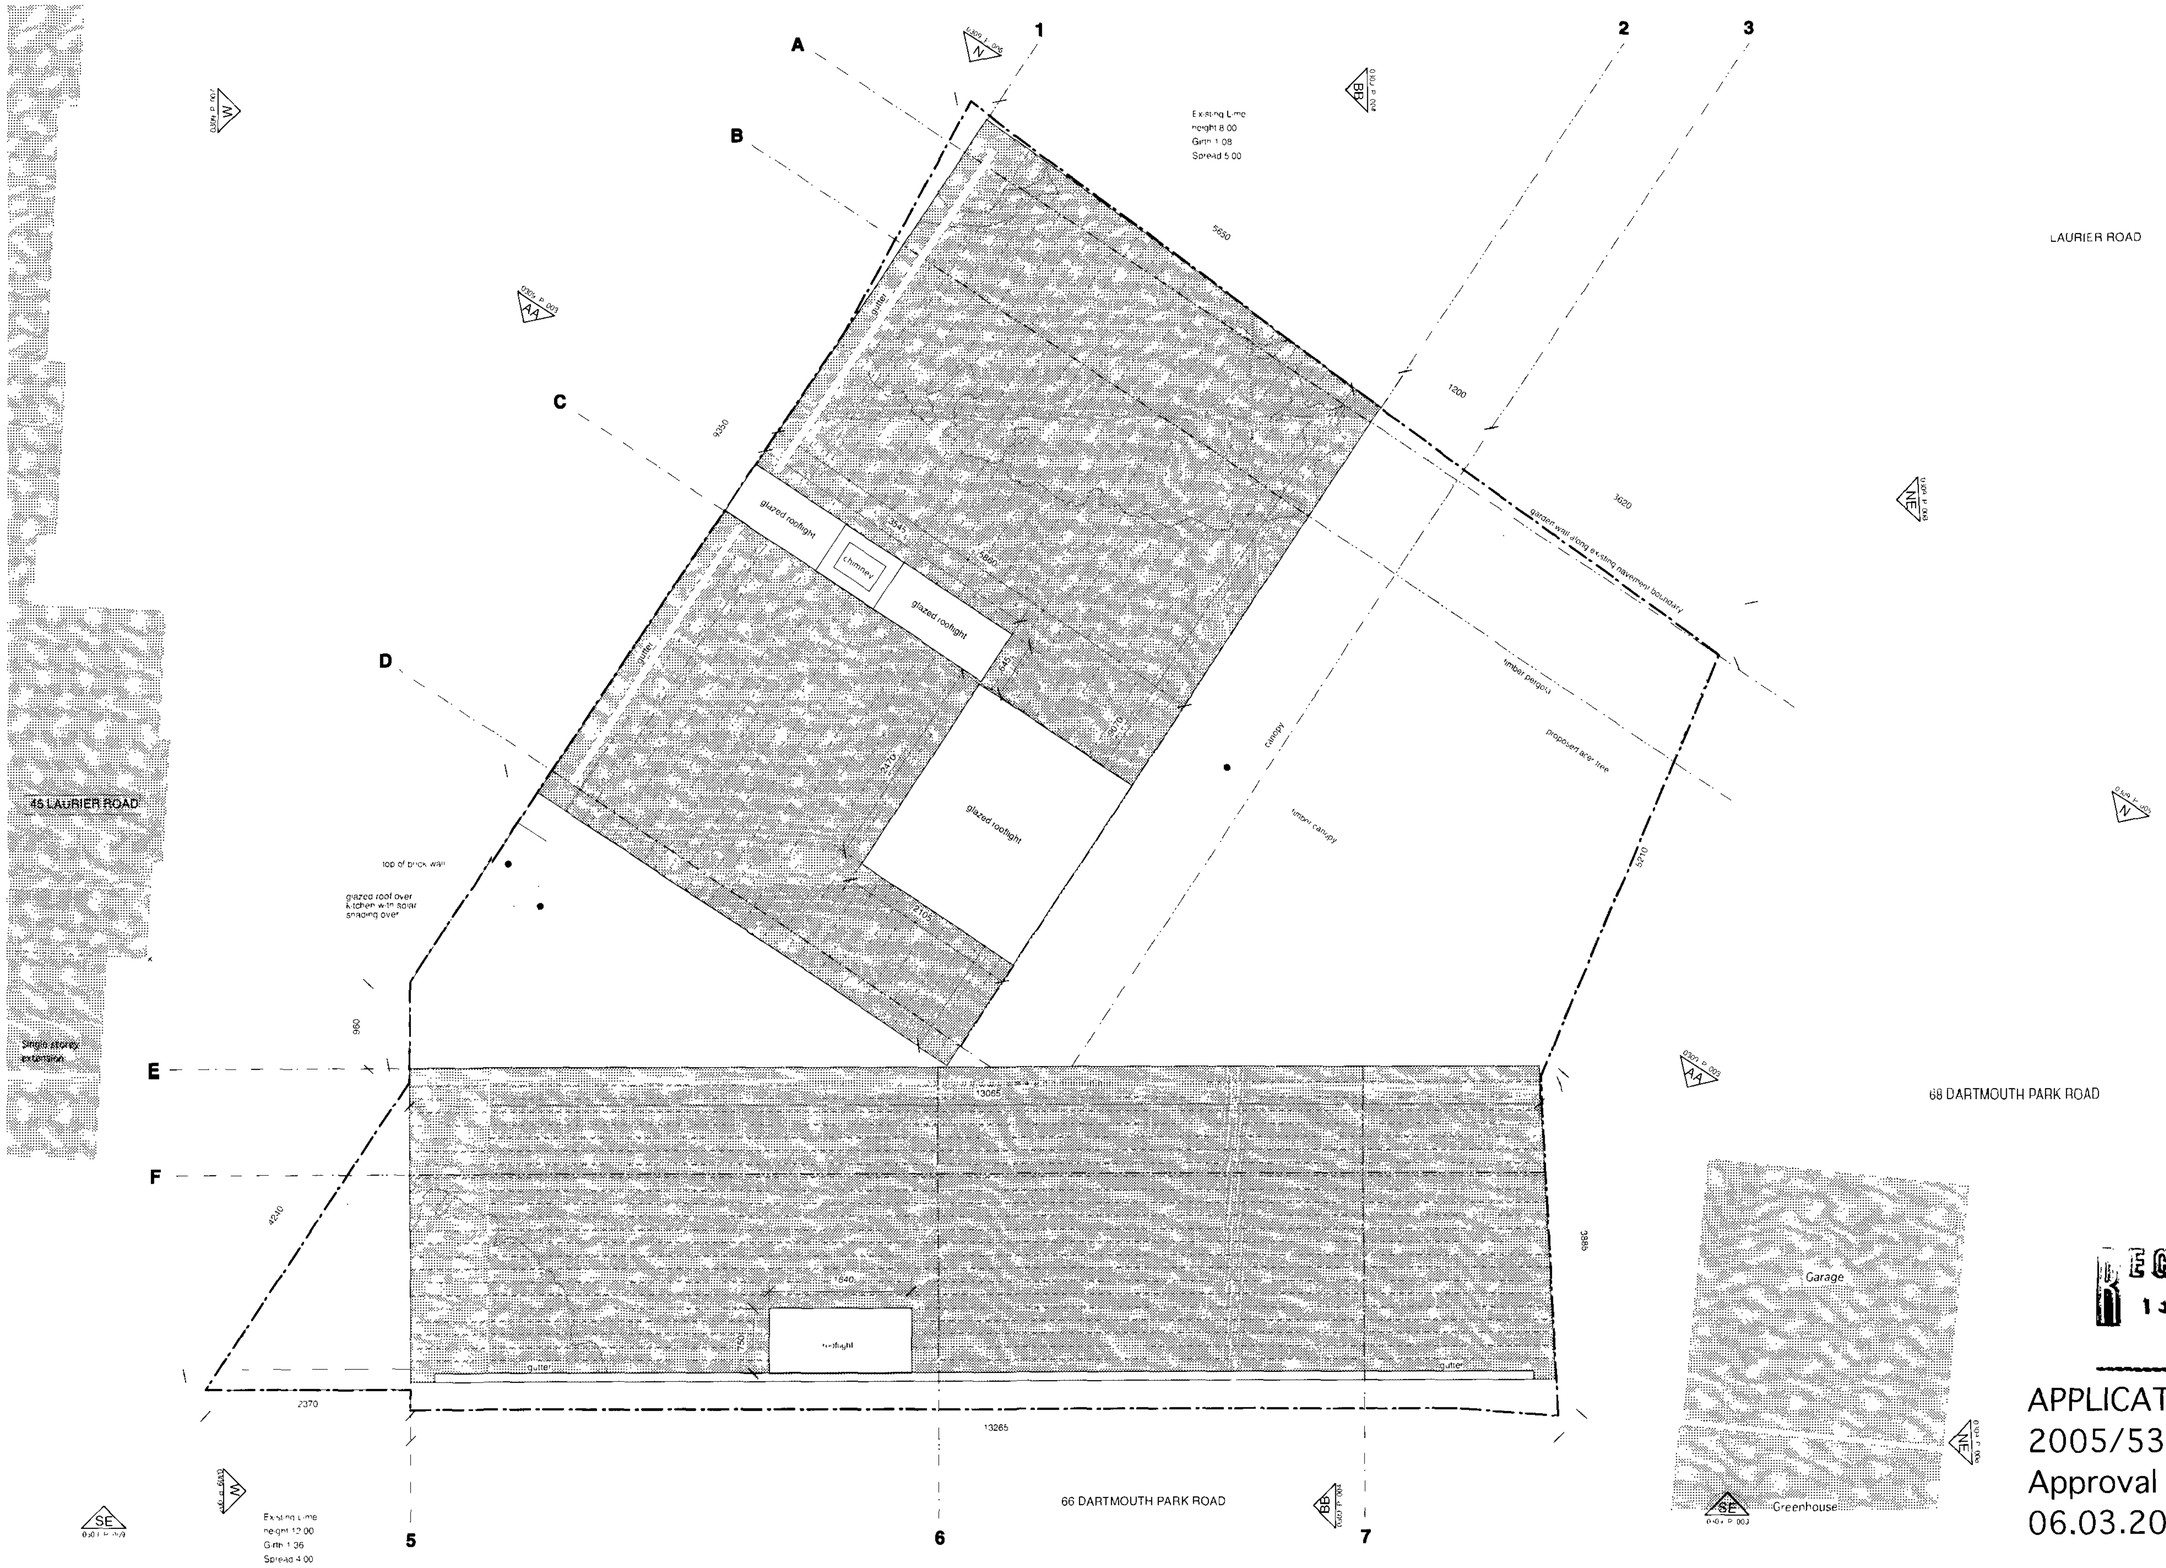

RECEIVED
13 MAR 2007

APPLICATION REF.
2005/5306/P
Approval received:
06.03.2006

N

Key

Revision

Rev A: 26.09.05: Amendments following client comments
Rev B: 03.10.05: Drawing amended. Rooflights added to mezzanine void and shower room. Corner garden dimensions amended to suit survey
Rev C: 11.10.05: Amendments following client comments.
Rev D: 09.11.05: Issued to client for information
Rev E: 17.11.05: Issued to QS and Planning consultant for information
Rev F: 06.12.05: Issued for planning
Rev H: 03.02.06: Issued for planning
Rev I: 09.03.07: Issued for planning

- Dimensioned drawings only. **Do not scale - use figured dimensions only**
- All drawings are to be read in conjunction with the Architect's specification
- All dimensions to be checked on site prior to commencement of any works and/or preparation of any shop drawings
- All co-ordinates, levels, dimensions and discrepancies are to be reported to the architect immediately

JOB. 47 LAURIER ROAD, DARTMOUTH PARK
CLIENT SAM AND ANDREW GRIEVE

SCALE: 1:50 @ A2
DATE. 20.09.05

DRAWING **PROPOSED ROOF PLAN**
REFERENCE **0309_P_006**
REVISION **I**

39 - 51 Highgate Road
London NW5 1RS UK
T: +44 (0) 20 7485 9170
F: +44 (0) 20 7485 9171
E: info@niallmclaughlin.com
W: www.niallmclaughlin.com