The copyright in this document (including its electronic form) shall remain vested in FaberMaunsell Ltd ("FML") but the Client shall have a licence to copy and use the document for the purpose for which it was provided. FML shall not be liable for the use by any person of this document for any purpose other than that for which the same was provided by FML.
This document shall not be reproduced in whole or in part or relied upon by third parties for any use whatsoever without the express written authority of FML.

NOTES:

1. WORK TO FIGURED DIMENSIONS ONLY.
2. THIS DRAWING TO BE READ IN CONJUNCTION WITH ALL RELEVANT ARCHITECTS AND STRUCTURAL ENGINEERS DRAWINGS.
3. THIS DRAWING TO BE READ IN CONJUNCTION WITH ALL RELEVANT FABER MAUNSELL DRAWINGS.
4. ARRANGEMENT SUBJECT TO CORE DRILLING.

EXISTING FLOOR TRENCH SOUTH SIDE OF CORRIDOR

SEE ALSO ARUP SKETCH SKS/031

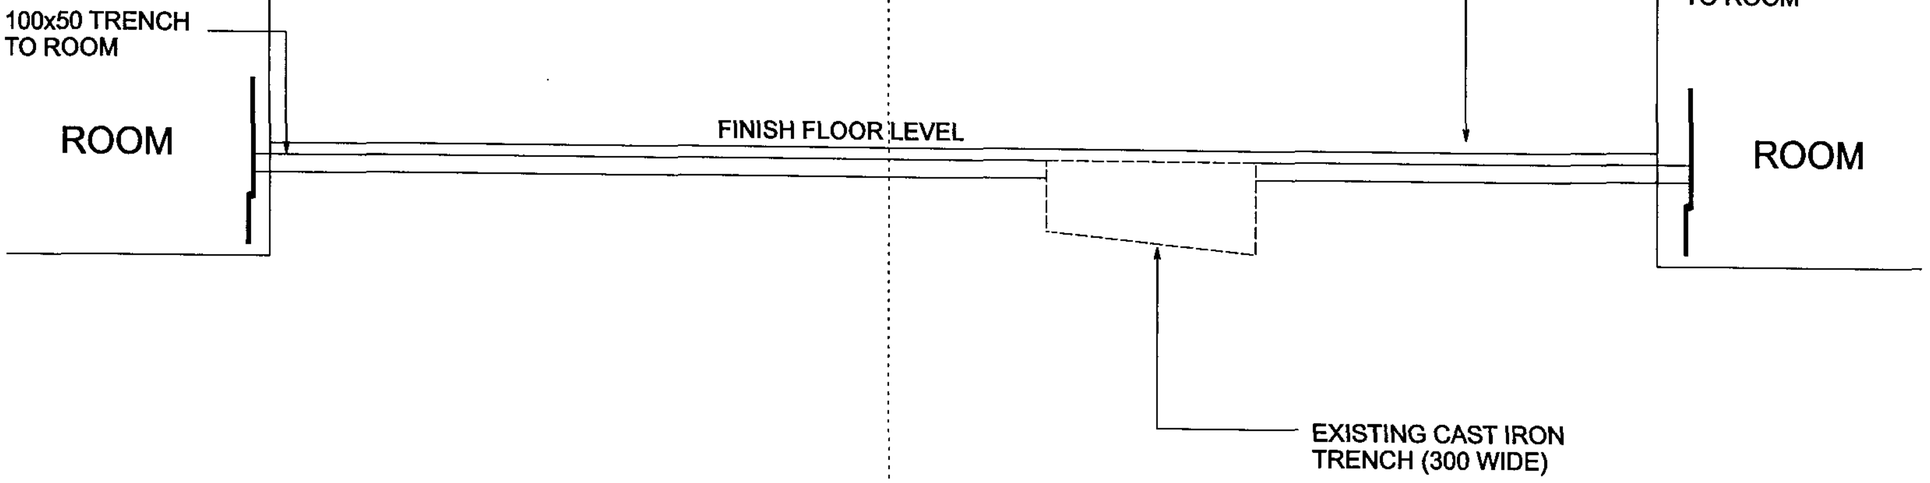

Rev	Date	Details	Made	Ckd	App

Client: Manhattan Loft Corporation Limited

Project: St Pancras Chambers

Title: CHAMBERS 1ST, 2ND AND 3RD FLOOR CORRIDOR TRENCH SECTION BUILDERSWORK

Made	SC	C.A.D.	SC
C'k'd.	AF	Scale	NTS
App.	DTE	Date	JUN 06

CONSTRUCTION ISSUE

FABER MAUNSELL | AECOM
Marlborough House
Upper Marlborough Road
St Albans, Hertfordshire AL1 3UT
T +44 (0)20 8784 5784
F +44 (0)20 8784 5700
www.fabermaunsell.com

No. 23101/EW/BW/001 Rev. 0

cm | A3

User= stevensonm

cm Date Printed= 12/02/2007 2:19:06 PM CAD REFERENCE= F:\Projects\23101esb\Cad\ENABLI~1\CONSTR~1\EW_BW_~1.DGN

The copyright in this document (including its electronic form) shall remain vested in FaberMaunsell Ltd ("FML") but the Client shall have a licence to copy and use the document for the purpose for which it was provided. FML shall not be liable for the use by any person of this document for any purpose other than that for which the same was provided by FML.
This document shall not be reproduced in whole or in part or relied upon by third parties for any use whatsoever without the express written authority of FML.

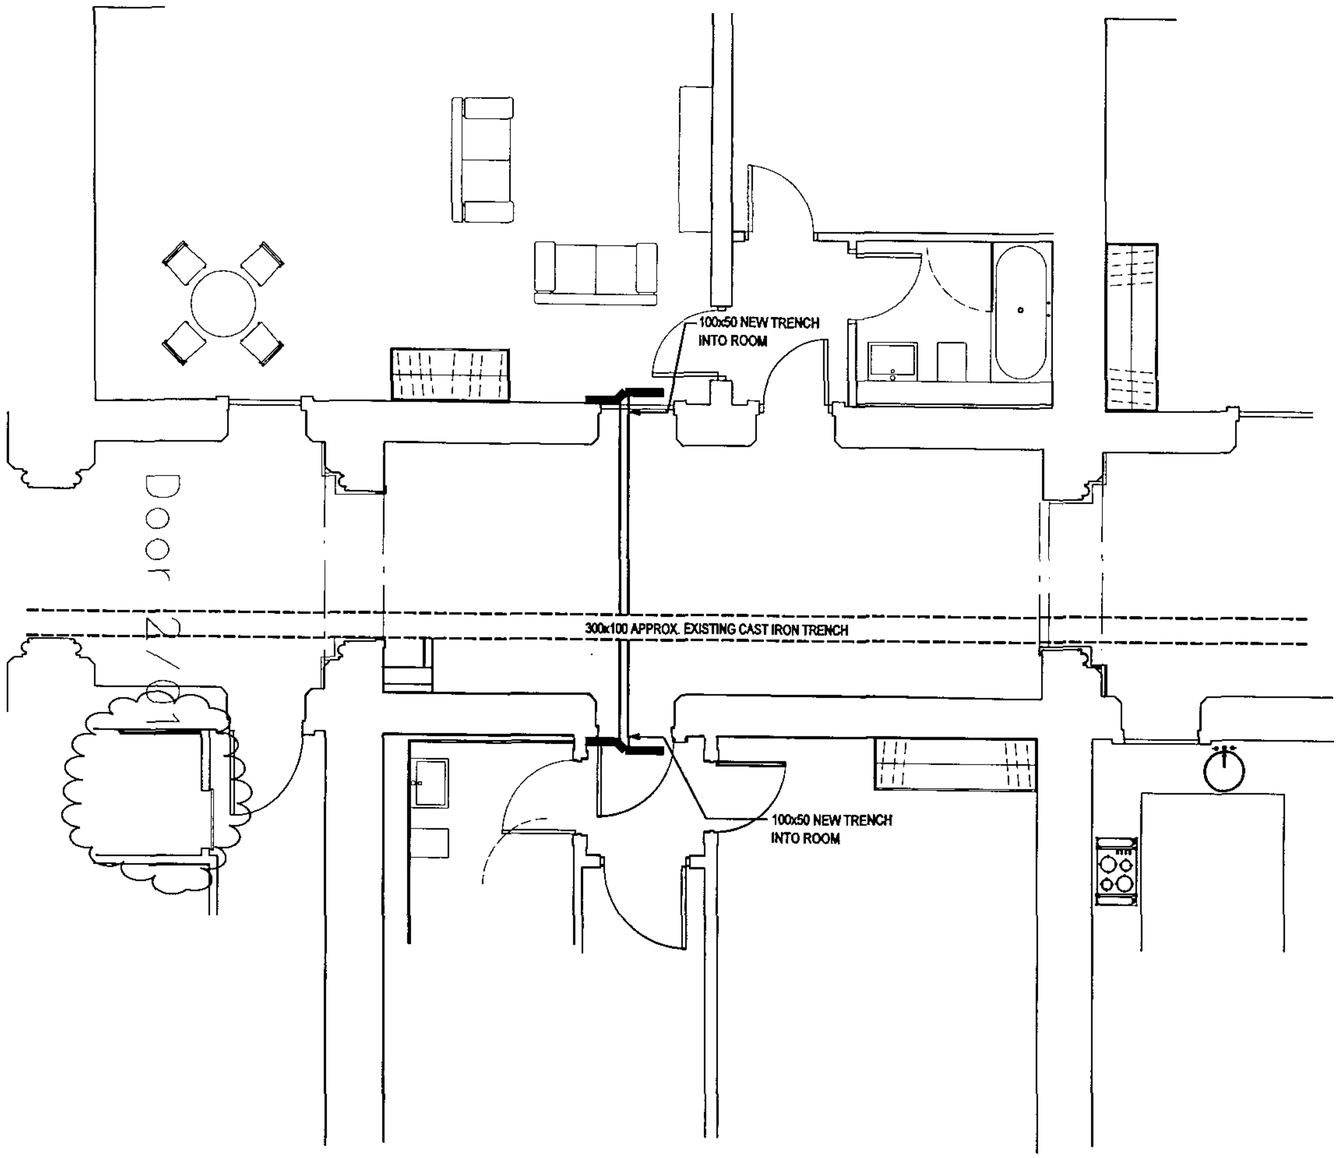

NOTES:

1. WORK TO FIGURED DIMENSIONS ONLY.
2. THIS DRAWING TO BE READ IN CONJUNCTION WITH ALL RELEVANT ARCHITECTS AND STRUCTURAL ENGINEERS DRAWINGS.
3. THIS DRAWING TO BE READ IN CONJUNCTION WITH ALL RELEVANT FABER MAUNSELL DRAWINGS.
4. ARRANGEMENT SUBJECT TO CORE DRILLING.

Rev	Date	Details	Made	Ckd	App

User= stevensonm

Client: Manhattan Loft Corporation Limited

Project: St Pancras Chambers

Title: CHAMBERS 1ST, 2ND AND 3RD FLOOR CORRIDOR TRENCH LAYOUT BUILDERSWORK

Made	SC	C.A.D.	SC
C'k'd.	AF	Scale	NTS
App.	DTE	Date	JUN 06

CONSTRUCTION ISSUE

FABER MAUNSELL | AECOM
Marlborough House
Upper Marlborough Road
St Albans, Hertfordshire AL1 3UT
T +44 (0)20 8784 5784
F +44 (0)20 8784 5700
www.fabermaunsell.com

No. 23101/EW/BW/002 Rev. 0

cm | A3 | 1

Date Printed= 12/02/2007 2:19:29 PM CAD REFERENCE= F:\Projects\23101esb\Cad\ENABLI~1\CONSTR~1\EW_BW_002 corridor layout.dgn

The copyright in this document (including its electronic form) shall remain vested in FaberMaunsell Ltd ("FML") but the Client shall have a licence to copy and use the document for the purpose for which it was provided. FML shall not be liable for the use by any person of this document for any purpose other than that for which the same was provided by FML.
This document shall not be reproduced in whole or in part or relied upon by third parties for any use whatsoever without the express written authority of FML.

CORRIDOR

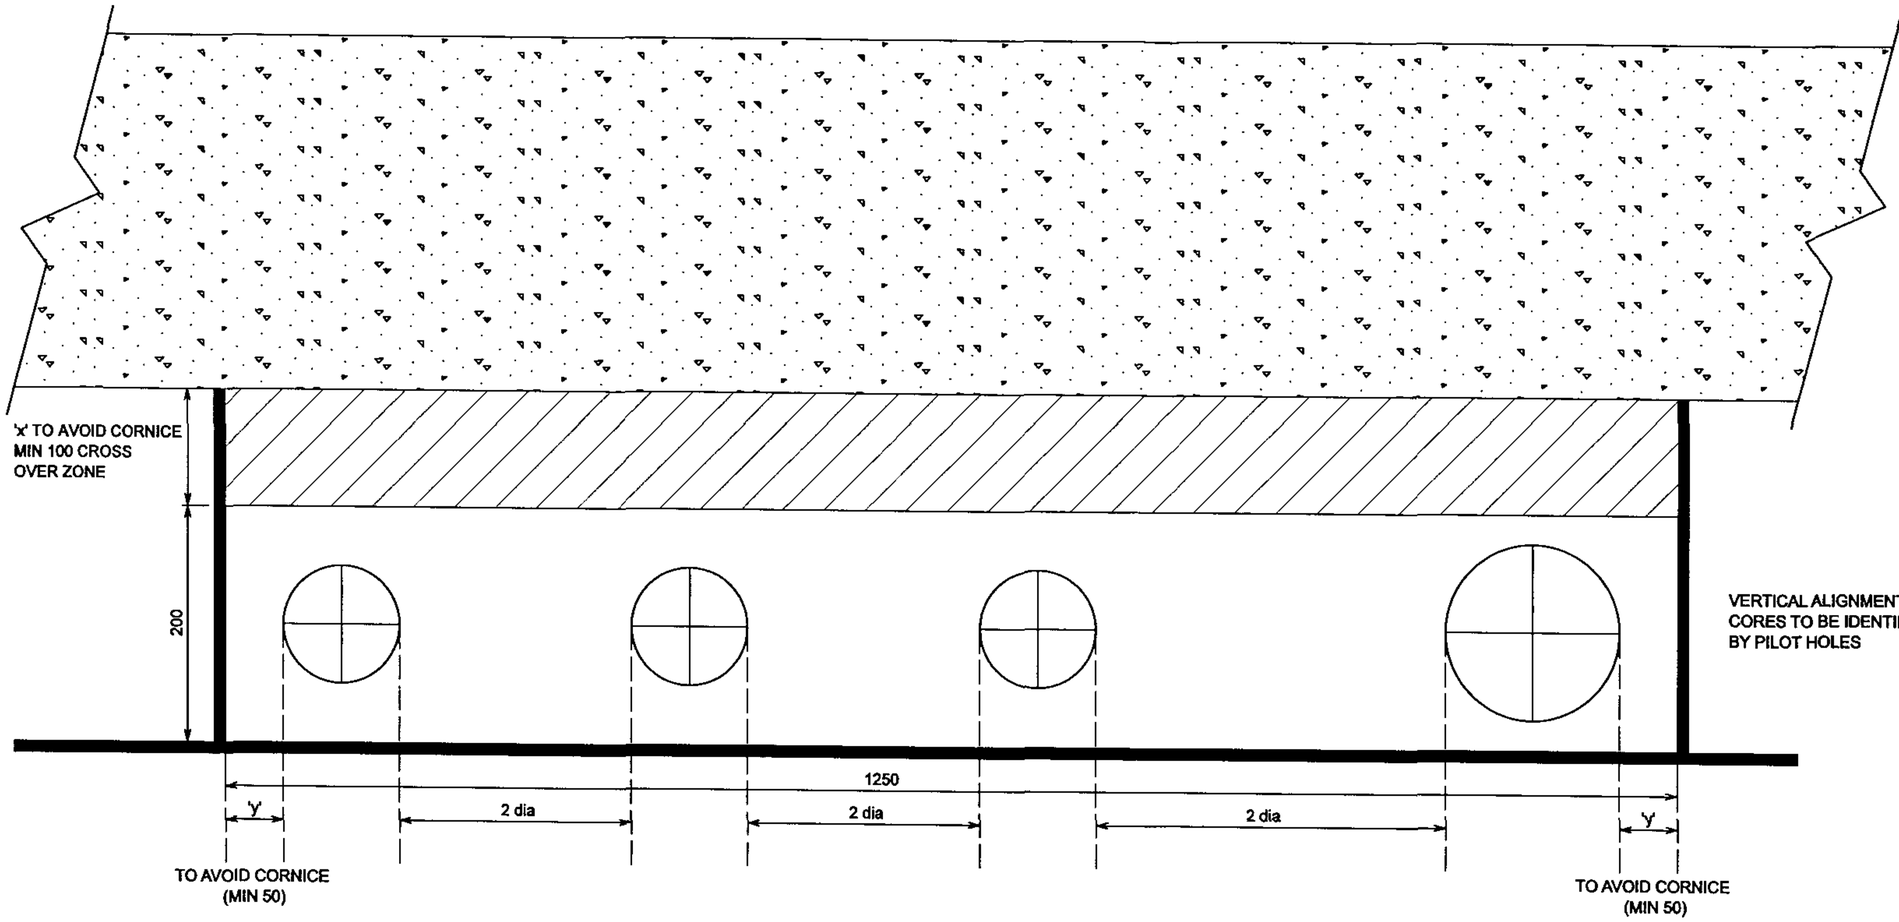

NOTES:

1. WORK TO FIGURED DIMENSIONS ONLY.
2. THIS DRAWING TO BE READ IN CONJUNCTION WITH ALL RELEVANT ARCHITECTS AND STRUCTURAL ENGINEERS DRAWINGS.
3. THIS DRAWING TO BE READ IN CONJUNCTION WITH ALL RELEVANT FABER MAUNSELL DRAWINGS.
4. ARRANGEMENT SUBJECT TO CORE DRILLING.

VERTICAL CORING ONLY AS PART OF ENABLING WORKS

APARTMENT

ACCESS REQUIRED

HORIZONTAL BUILDERS WORK HOLES

-NORTH SIDE OF CORRIDOR ONLY

-NONE BW HOLES REQUIRED

-ONLY 150x50 TRENCH FOR SPRINKLER INLET BRANCH PIPE

Rev	Date	Details	Made	Ckd	App
1	FEB 07	SETTING OUT DIMS REVISED TO REFLECT CORNICING	MS	AF	DTE

Client: Manhattan Loft Corporation Limited

Project: St Pancras Chambers

Title: CHAMBERS TYPE 'A1' RISER BUILDERSWORK

Made	SC	C.A.D.	SC
C'k'd.	AF	Scale	1 : 5
App.	DTE	Date	JUN 06

CONSTRUCTION ISSUE

FABER MAUNSELL | AECOM
Marlborough House
Upper Marlborough Road
St Albans, Hertfordshire AL1 3UT
T +44 (0)20 8784 5784
F +44 (0)20 8784 5700
www.fabermaunsell.com

No. 23101/EW/BW/003 Rev. 1

cm | A3

User= stevensonm

Date Printed= 12/02/2007 2:19:50 PM CAD REFERENCE= F:\Projects\23101esb\Cad\ENABLI~1\CONSTR~1\EW_BW_003 type A1 riser.dgn

The copyright in this document (including its electronic form) shall remain vested in FaberMaunsell Ltd ("FML") but the Client shall have a licence to copy and use the document for the purpose for which it was provided. FML shall not be liable for the use by any person of this document for any purpose other than that for which the same was provided by FML.
This document shall not be reproduced in whole or in part or relied upon by third parties for any use whatsoever without the express written authority of FML.

-TYPICAL ELEVATION

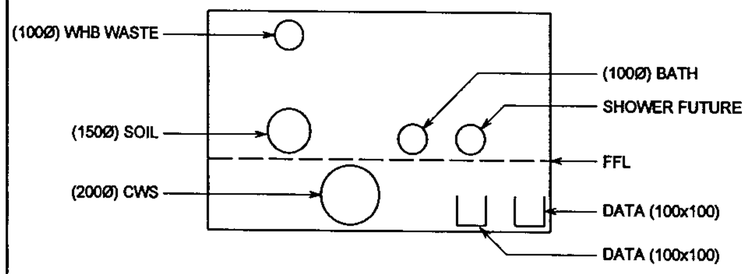

NOTES:

1. WORK TO FIGURED DIMENSIONS ONLY.
2. THIS DRAWING TO BE READ IN CONJUNCTION WITH ALL RELEVANT ARCHITECTS AND STRUCTURAL ENGINEERS DRAWINGS.
3. THIS DRAWING TO BE READ IN CONJUNCTION WITH ALL RELEVANT FABER MAUNSELL DRAWINGS.
4. ARRANGEMENT SUBJECT TO CORE DRILLING.

ACCESS REQUIRED

VERTICAL CORING ONLY AS PART OF ENABLING WORKS

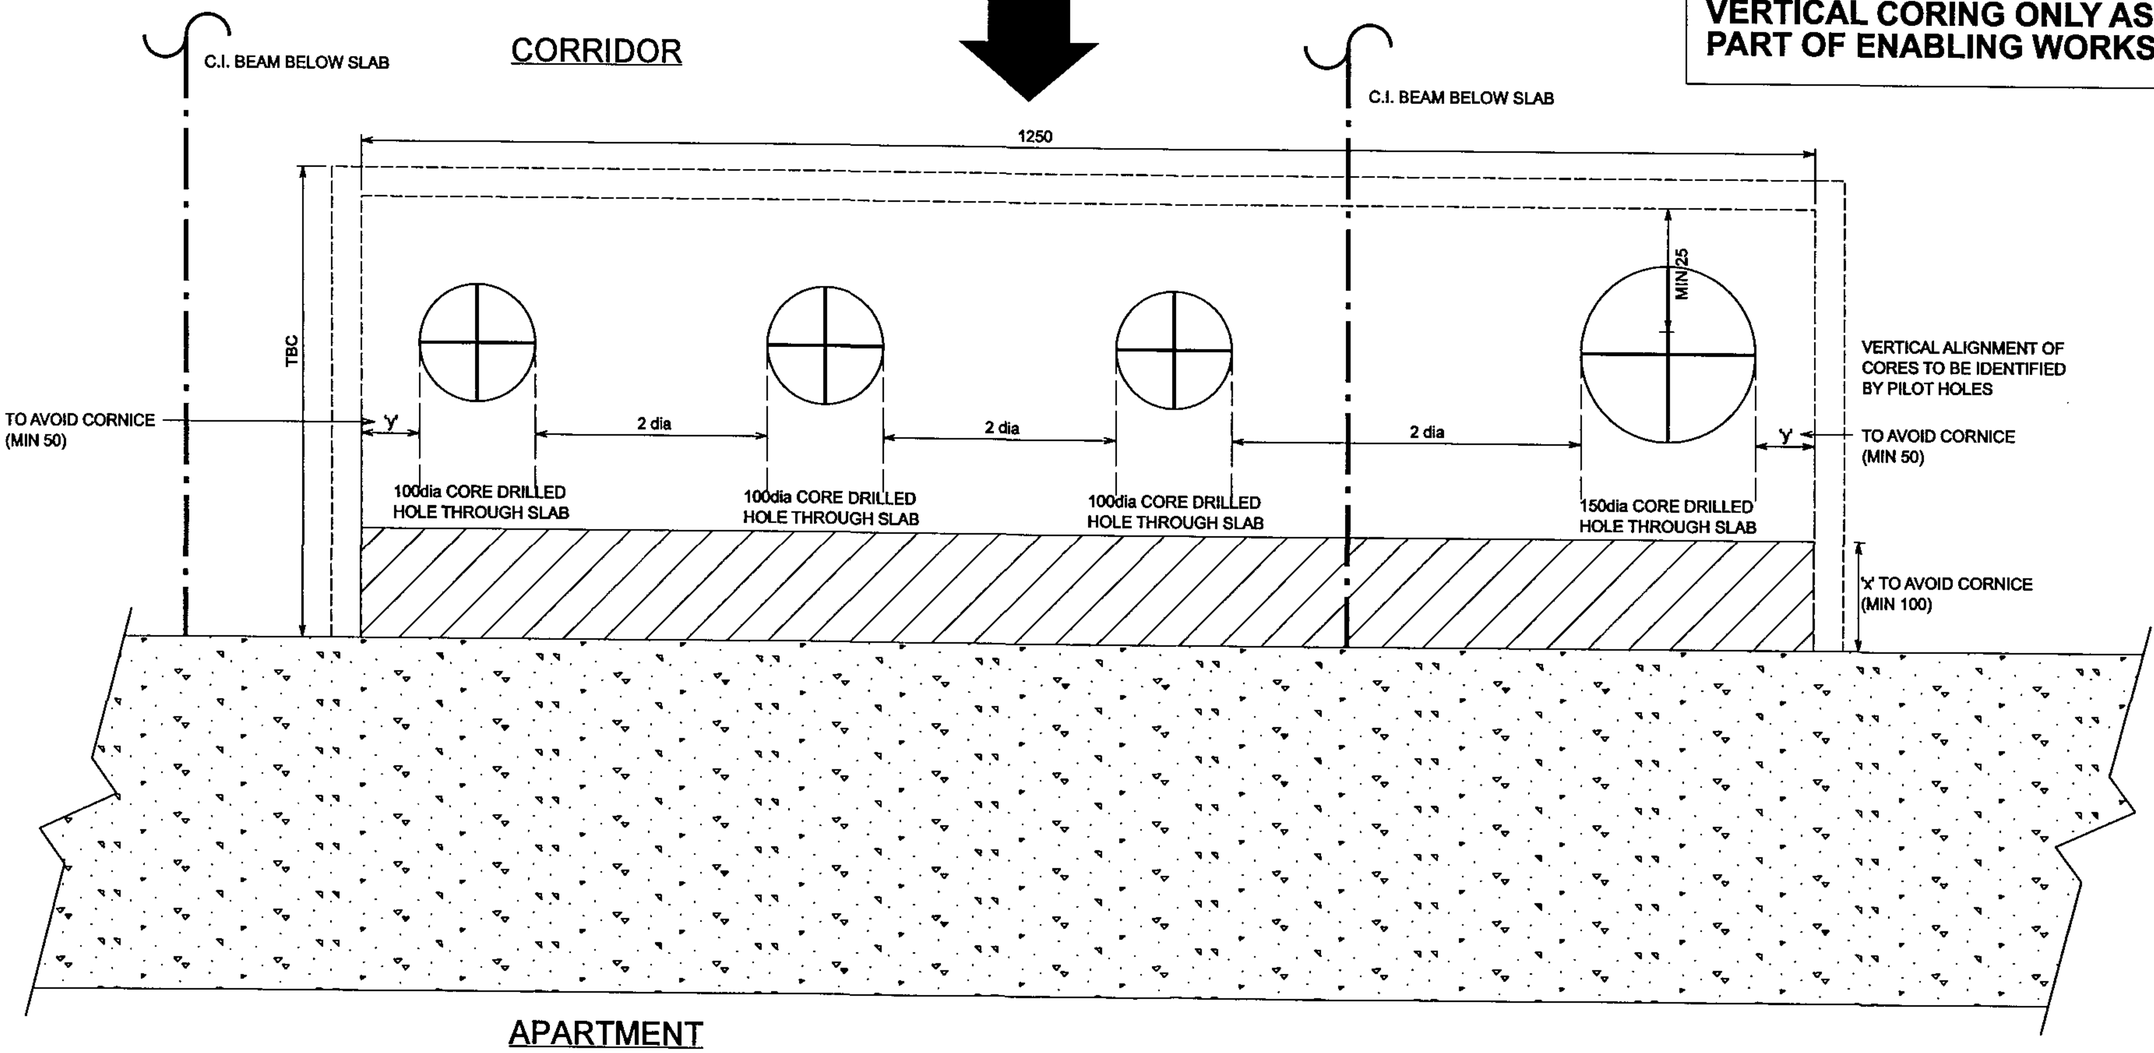

Rev	Date	Details	Made	Ckd	App
1	FEB 07	SETTING OUT DIMS REVISED TO REFLECT CORNICING	MS	AF	DTE

Client: Manhattan Loft Corporation Limited

Project: St Pancras Chambers

Title: CHAMBERS TYPE 'A2' RISER BUILDERSWORK

Made	SC	C.A.D.	SC
C'k'd.	AF	Scale	1 : 5
App.	DTE	Date	JUN 06

CONSTRUCTION ISSUE

FABER MAUNSELL | AECOM
Marlborough House
Upper Marlborough Road
St Albans, Hertfordshire AL1 3UT
T +44 (0)20 8784 5784
F +44 (0)20 8784 5700
www.fabermaunsell.com

No. 23101/EW/BW/004 Rev. 1

cm | A3

User= stevensonm

Date Printed= 12/02/2007 2:20:08 PM CAD REFERENCE= F:\Projects\23101esb\Cad\ENABL~1\CONSTR~1\EW_BW_004 type A2 riser.dgn

The copyright in this document (including its electronic form) shall remain vested in FaberMaunsell Ltd ("FML") but the Client shall have a licence to copy and use the document for the purpose for which it was provided. FML shall not be liable for the use by any person of this document for any purpose other than that for which the same was provided by FML.
This document shall not be reproduced in whole or in part or relied upon by third parties for any use whatsoever without the express written authority of FML.

NOTES:

1. WORK TO FIGURED DIMENSIONS ONLY.

2. THIS DRAWING TO BE READ IN CONJUNCTION WITH ALL RELEVANT ARCHITECTS AND STRUCTURAL ENGINEERS DRAWINGS.

3. THIS DRAWING TO BE READ IN CONJUNCTION WITH ALL RELEVANT FABER MAUNSELL DRAWINGS.

4. ARRANGEMENT SUBJECT TO CORE DRILLING.

CORRIDOR

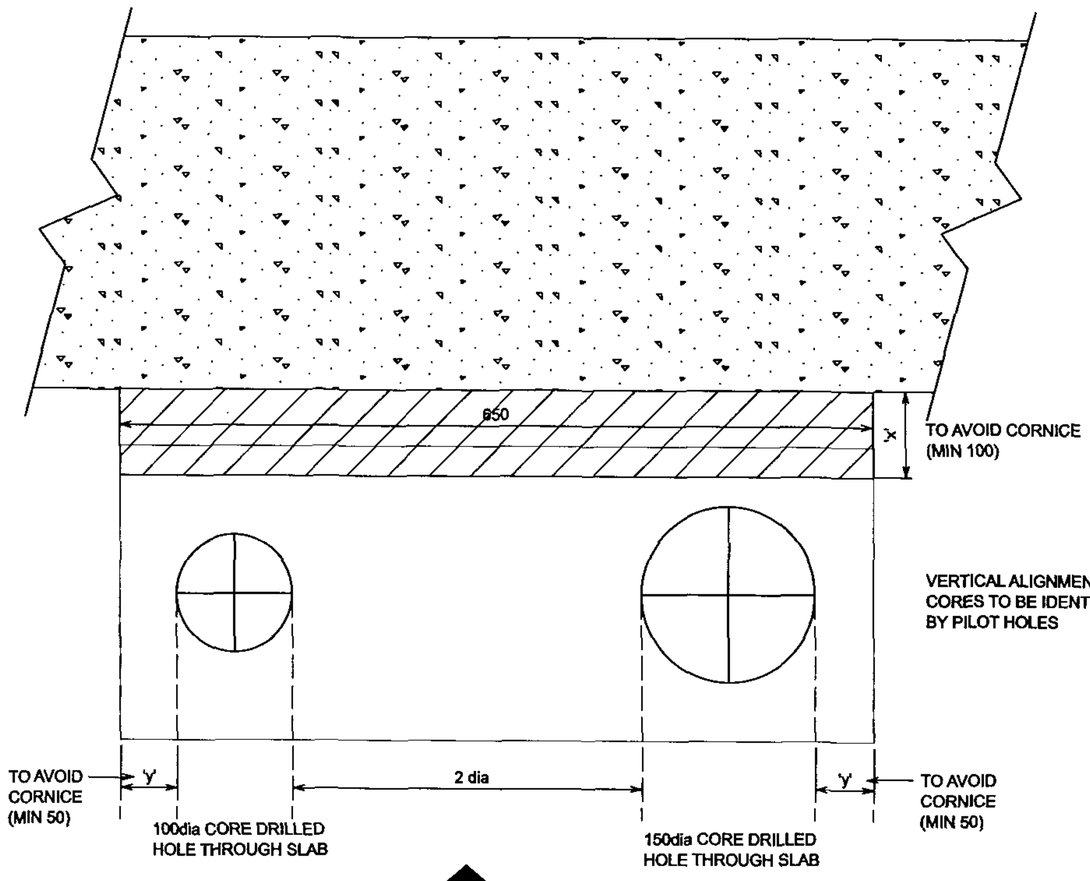

APARTMENT

ACCESS REQUIRED

OR

CORRIDOR

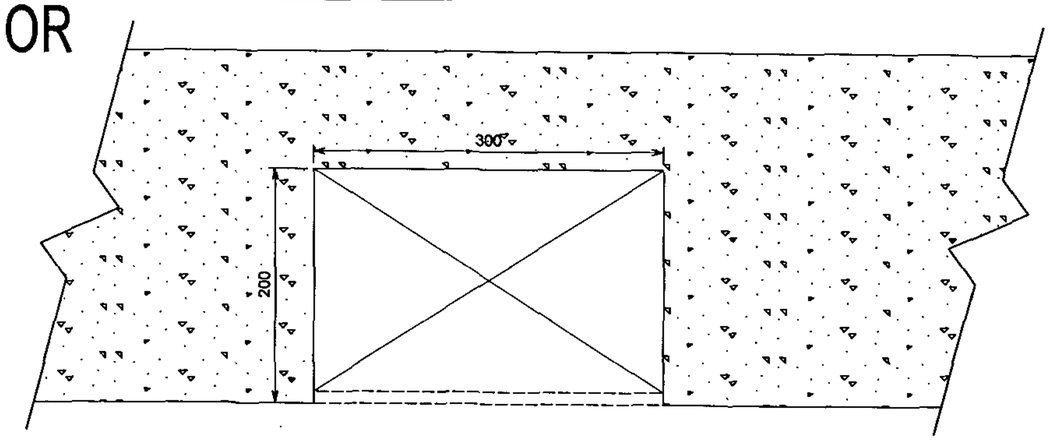

ACCESS REQUIRED

VERTICAL CORING ONLY AS PART OF ENABLING WORKS

APARTMENT

HORIZONTAL BUILDERS WORK HOLES

-NORTH SIDE OF CORRIDOR ONLY

-NONE BW HOLES REQUIRED

-ONLY 150x50 TRENCH FOR SPRINKLER INLET BRANCH PIPE

Rev	Date	Details	Made	Ckd	App
1	FEB 07	SETTING OUT DIMS REVISED TO REFLECT CORNICING	MS	AF	DTE

Client: Manhattan Loft Corporation Limited

Project: St Pancras Chambers

Title: CHAMBERS TYPE 'B1' RISER BUILDERSWORK

Made	SC	C.A.D.	SC
C'k'd.	AF	Scale	1 : 5
App.	DTE	Date	JUN 06

CONSTRUCTION ISSUE

FABER MAUNSELL | AECOM
Marlborough House
Upper Marlborough Road
St Albans, Hertfordshire AL1 3UT
T +44 (0)20 8784 5784
F +44 (0)20 8784 5700
www.fabermaunsell.com

No. 23101/EW/BW/005 Rev. 1

cm | A3

User= stevensonm

Date Printed= 12/02/2007 2:20:26 PM CAD REFERENCE= F:\Projects\23101esb\Cad\ENABLI~1\CONSTR~1\EW_BW_005 type B1 riser.dgn

The copyright in this document (including its electronic form) shall remain vested in FaberMaunsell Ltd ("FML") but the Client shall have a licence to copy and use the document for the purpose for which it was provided. FML shall not be liable for the use by any person of this document for any purpose other than that for which the same was provided by FML.
This document shall not be reproduced in whole or in part or relied upon by third parties for any use whatsoever without the express written authority of FML.

HORIZONTAL BUILDERSWORK HOLES

-TYPICAL ELEVATION

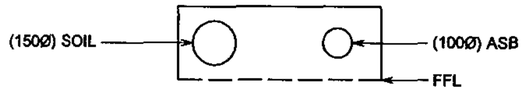

NOTES:

1. WORK TO FIGURED DIMENSIONS ONLY.
2. THIS DRAWING TO BE READ IN CONJUNCTION WITH ALL RELEVANT ARCHITECTS AND STRUCTURAL ENGINEERS DRAWINGS.
3. THIS DRAWING TO BE READ IN CONJUNCTION WITH ALL RELEVANT FABER MAUNSELL DRAWINGS.
4. ARRANGEMENT SUBJECT TO CORE DRILLING.

ACCESS REQUIRED

CORRIDOR

(a) 1250mm x 400mm BOXING IN CORRIDOR
(b) 650mm x 400mm NOMINAL BOXING IN CORRIDOR

VERTICAL CORING ONLY AS PART OF ENABLING WORKS

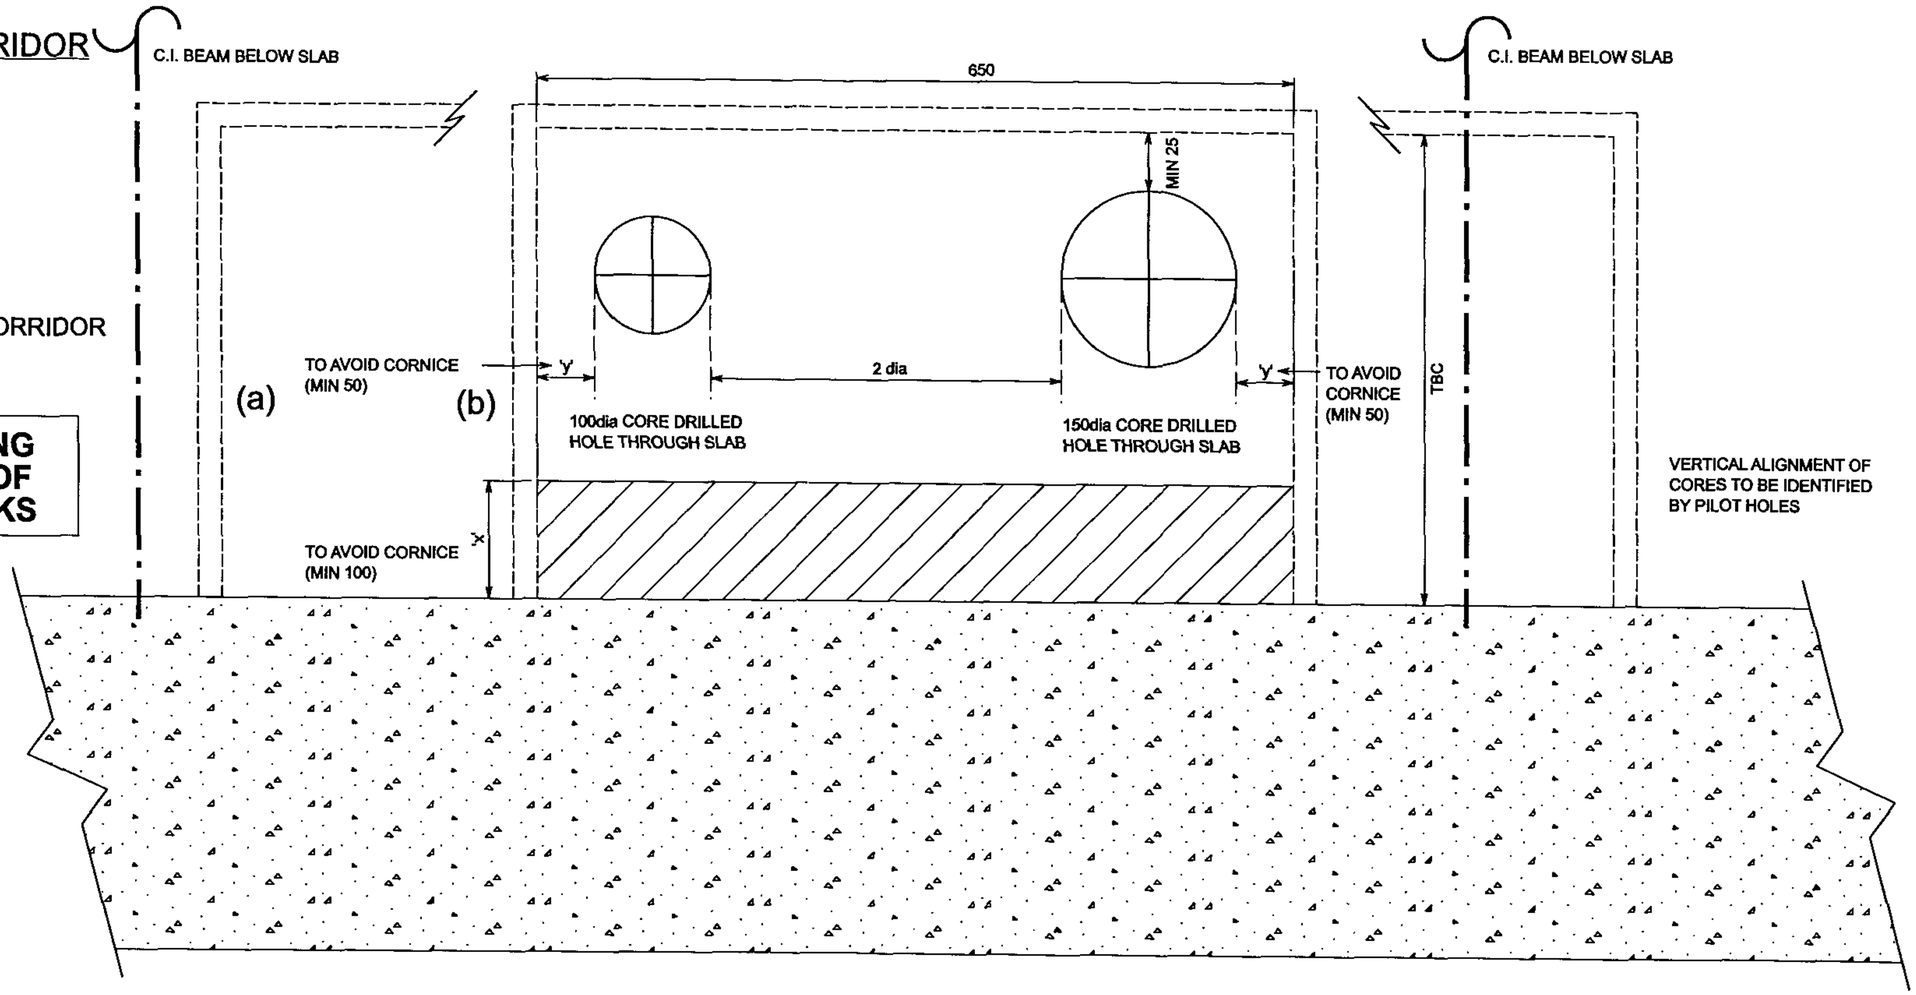

APARTMENT

Rev	Date	Details	Made		Ckd		App
1	FEB 07	SETTING OUT DIMS REVISED TO REFLECT CORNICING	MS		AF		DTE

Client: Manhattan Loft Corporation Limited

Project: St Pancras Chambers

Title: CHAMBERS TYPE 'B2' RISER BUILDERWORK

Made	SC	C.A.D.	SC
C'k'd.	AF	Scale	1 : 5
App.	DTE	Date	JUN 06

CONSTRUCTION ISSUE

FABER MAUNSELL | AECOM
Marlborough House
Upper Marlborough Road
St Albans, Hertfordshire AL1 3UT
T +44 (0)20 8784 5784
F +44 (0)20 8784 5700
www.fabermaunsell.com

No. 23101/EW/BW/006 Rev. 1

cm | A3

User= stevensonm

Date Printed= 12/02/2007 2:20:45 PM CAD REFERENCE= F:\Projects\23101esb\Cad\ENABLI~1\CONSTR~1\EW_BW_006 type B2 riser.dgn

FABER MAUNSELL | AECOM

- MAIN VERTICAL BUILDERS WORK HOLES
- HORIZONTAL HOLES
TO FORM PART OF THE ENABLING WORKS CONTRACT

PRIOR TO COMMENCEMENT OF WORK ON SITE THE CONTRACTOR SHALL SUBMIT A METHOD STATEMENT FOR APPROVAL BY THE DESIGN TEAM

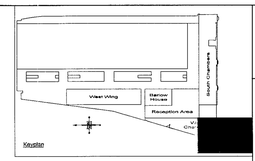

BASE DRAWINGS
USED IN COMPILATION OF THIS DRG:

NOTES
1. WORK TO FIGURED DIMENSIONS ONLY.
2. THIS DRAWING TO BE READ IN CONJUNCTION WITH ALL RELEVANT ARCHITECTS AND STRUCTURAL ENGINEERS DRAWINGS.
3. THIS DRAWING TO BE READ IN CONJUNCTION WITH ALL RELEVANT FABER MAUNSELL DRAWINGS.
4. REFER TO STRUCTURAL ENGINEERS DRAWING FOR FURTHER DETAILS OF THE FORMATION FOR THE BUILDING WORKS
5. ALL DIMENSIONS SHOWN ARE CLEAR INTERNAL.
6. A1, A2, B1 & B2 - SEE DRAWINGS NO. 23101/DD/BW/003, 23101/DD/BW/004, 23101/DD/BW/005 & 23101/DD/BW/006 FOR RISER DETAILS
7. QUALIFICATIONS
- EXCLUDES WORK ASSOCIATED WITH LINING CHIMNEY FLUES / BREAKING IN, REPAIR,RUBBISH REMOVAL, SUPPLEMENTARY OPENINGS TO FACILITATE LINING WORKS

LEGEND
- HORIZONTAL BUILDERSWORK HOLE
- VERTICAL BUILDERSWORK HOLE
- ENCLOSURE
- EXISTING FLOOR TRENCH
- PROPOSED FLOOR TRENCH
- LOCATION OF FLOOR STEEL
- X — ON HOLD SUBJECT TO STRUCTURAL AGREEMENT
- Y — ON HOLD SUBJECT TO FINAL ROOM LAYOUT

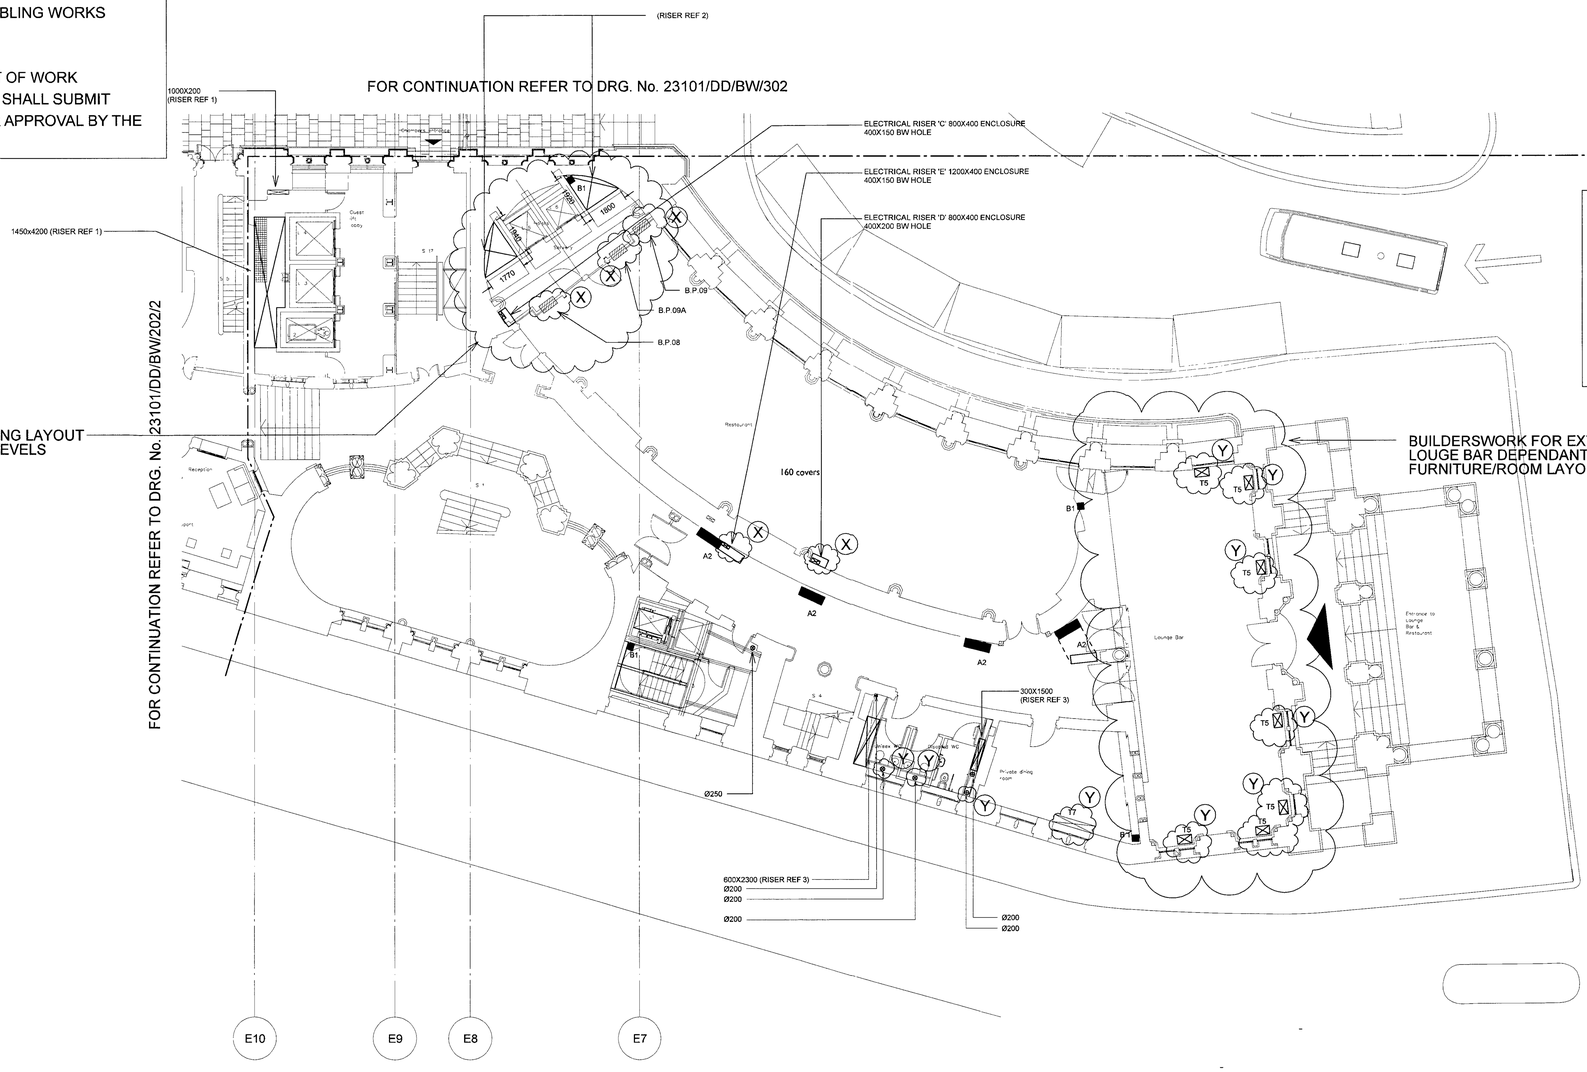

HOLE ARRANGEMENT IS INDICATIVE ONLY. FINAL SETTING OUT TO BE AGREED WITH RESIDENT ENGINEER ON SITE BEFORE FORMING HOLE

ARRANGEMENT LEGEND

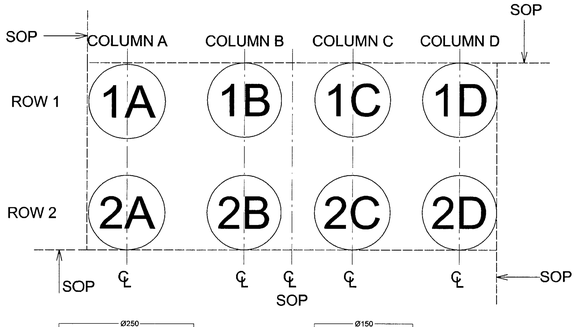

INDICATES DIRECT OF VIEW

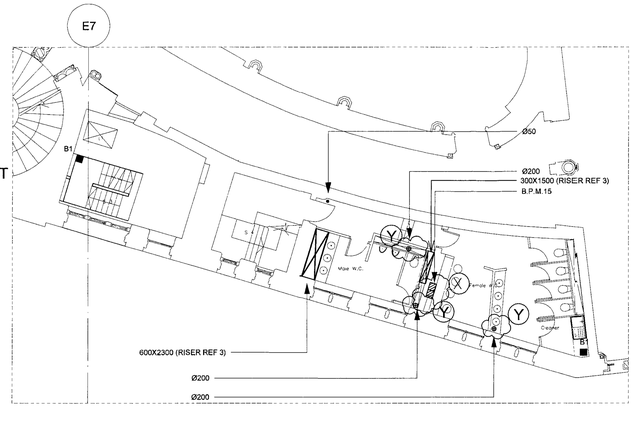

PLATFORM MEZZANINE

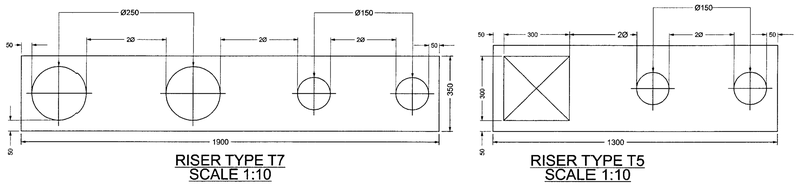

Horizontal Reference	Builderswork Hole Size(s) (WxH)	Arrangement	Setting Out Horizontal	Setting Out Vertical
B.P.08	T.B.C (Dependant on Final Grille Selection)	-	-	-
B.P.09	1 No. @ 50 Dia	-	-	-
	4 No. @ 150 Dia			
B.P.09A	T.B.C (Dependant on Final Grille Selection)	-	-	-
B.P.10	Omitted			
B.P.11	Omitted			
B.P.M.13	Omitted			
B.P.M.14	Omitted			
B.P.M.15	2 No. @ 350x300	-	-	-

REVISIONS TO SCHEDULE IN ITALICS

Rev	Date	Details	Made	Ckd	Apd
1	FEB 07	ENGLISH HERITAGE CORED HOLE SUBMISSION, SCHEDULE OF HOLES REVISED & GENERAL REVISIONS FOLLOWING DESIGN TEAM SITE VISITS.	SC	AF	DTE

Status
INFORMATION ONLY

Architect
RHWL Architects
and
RICHARD GRIFFITHS ARCHITECTS
77 Endell Street London WC2H 9DZ
T 020 7379 7900 F 020 7836 4981

Client
Manhattan Loft Corporation Limited

Project
St Pancras Chambers

Title
WEST CHAMBERS PLATFORM LEVEL BUILDERS WORK LAYOUT SHEET 1 of 2

Made	SC	C.A.D.	SO
C'k'd	mech AF elec ph	Scale	1 : 100
App.	DTE	Date	JUN. '06

FABER MAUNSELL | AECOM
Marlborough House, Upper Marlborough Road, St Albans, Hertfordshire AL1 3UT
T +44 (0)20 8784 5784 F +44 (0)20 8784 5700 www.fabermaunsell.com

No. 23101/EW/BW/202/1 Rev 1

A0

Date Printed 12/02/2007 12:24:33 PM C:\DOCUMENTS AND SETTINGS\STEVERSONM\LOCAL SETTINGS\TEMPORARY INTERNET FILES\OLK2E\BW202-1.DGN

User= steversonm

The copyright in this document (including its electronic form) shall remain vested in Faber Maunsell Ltd ('FML') but the Client shall have a licence to copy and use the document for the purpose for which it was provided. FML shall not be liable for the use by any person of this document for any purpose other than that for which the same was provided by FML. This document shall not be reproduced in whole or in part or relied upon by third parties for any use whatsoever without the express written authority of FML.

- MAIN VERTICAL BUILDERS WORK HOLES
- HORIZONTAL HOLES
TO FORM PART OF THE ENABLING WORKS CONTRACT

PRIOR TO COMMENCEMENT OF WORK ON SITE THE CONTRACTOR SHALL SUBMIT A METHOD STATEMENT FOR APPROVAL BY THE DESIGN TEAM

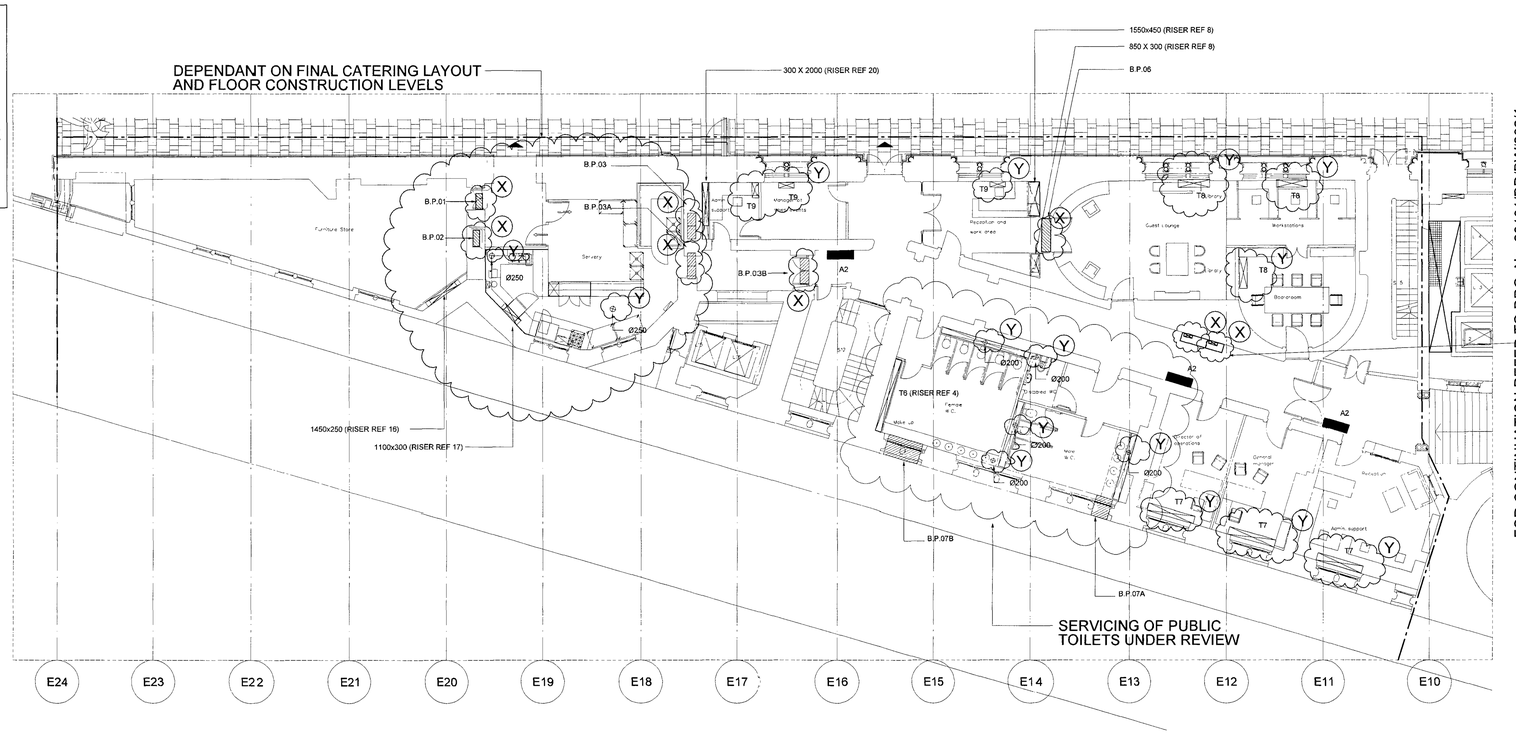

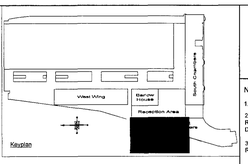

BASE DRAWINGS

USED IN COMPILATION OF THIS DRG:

NOTES

1. WORK TO FIGURED DIMENSIONS ONLY.
2. THIS DRAWING TO BE READ IN CONJUNCTION WITH ALL RELEVANT ARCHITECTS AND STRUCTURAL ENGINEERS DRAWINGS.
3. THIS DRAWING TO BE READ IN CONJUNCTION WITH ALL RELEVANT FABER MAUNSELL DRAWINGS.
4. REFER TO STRUCTURAL ENGINEERS DRAWING FOR FURTHER DETAILS OF THE FORMATION FOR THE BUILDING WORKS
5. ALL DIMENSIONS SHOWN ARE CLEAR INTERNAL.
6. A1, A2, B1 & B2 - SEE DRAWINGS NO. 23101/DD/BW/003, 23101/DD/BW/004, 23101/DD/BW/005 & 23101/DD/BW/006 FOR RISER DETAILS
7. QUALIFICATIONS
- EXCLUDES WORK ASSOCIATED WITH LINING CHIMNEY FLUES / BREAKING IN, REPAIR,RUBBISH REMOVAL, SUPPLEMENTARY OPENINGS TO FACILITATE LINING WORKS

LEGEND

- HORIZONTAL BUILDERSWORK HOLE
- VERTICAL BUILDERSWORK HOLE
- ENCLOSURE
- EXISTING FLOOR TRENCH
- PROPOSED FLOOR TRENCH
- LOCATION OF FLOOR STIFF.
- (X) ON HOLD SUBJECT TO STRUCTURAL AGREEMENT
- (Y) ON HOLD SUBJECT TO FINAL ROOM LAYOUT

ARRANGEMENT LEGEND

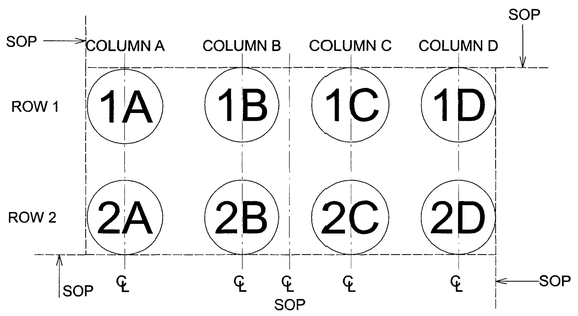

INDICATES DIRECT OF VIEW

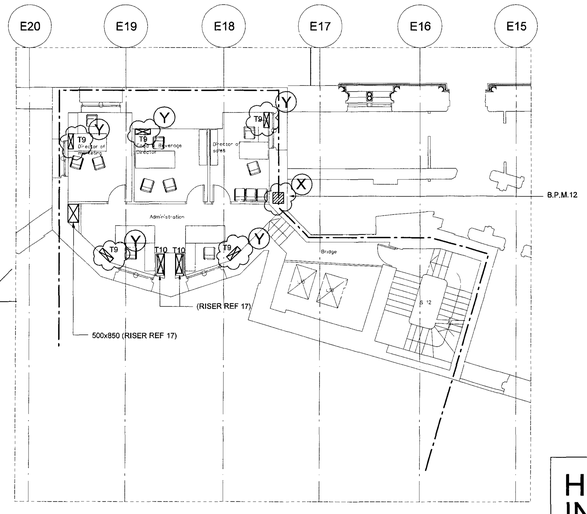

PLATFORM MEZZANINE

RISER TYPE 6 (T6)
SCALE 1:10
(PLATFORM LEVEL ONLY)

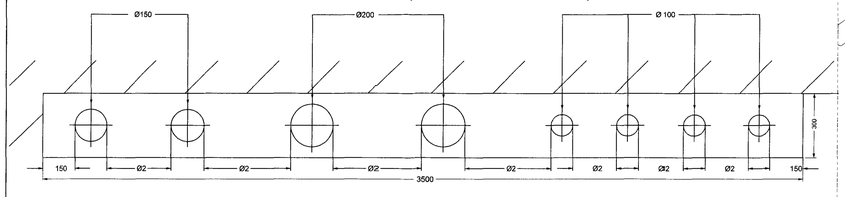

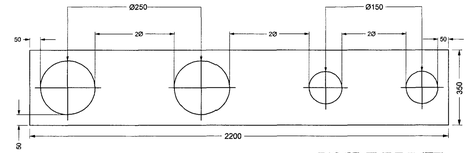

RISER TYPE 7 (T7)
SCALE 1:10

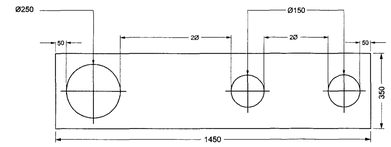

RISER TYPE 8 (T8)
SCALE 1:10

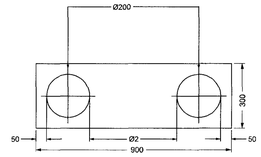

RISER TYPE 10 (T10)
SCALE 1:10

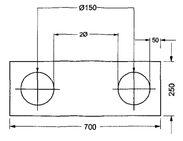

RISER TYPE 9 (T9)
SCALE 1:10

HOLE ARRANGEMENT IS INDICATIVE ONLY. FINAL SETTING OUT TO BE AGREED WITH RESIDENT ENGINEER ON SITE BEFORE FORMING HOLE

Horizontal Reference	Builderswork Hole Size(s) (WxH)	Arrangement	Setting Out Horizontal	Setting Out Vertical
B.P.01	2 No. @ 350x300	-	-	-
B.P.02	2 No. @ 600x350	-	-	-
B.P.03	2 No. @ 500x300	-	-	-
B.P.03A	1 No. @ 550x100	-	-	-
	1 No. @ 550x250	-	-	-
	3 No. @ 200 Dia	-	-	-
B.P.03B	1 No. @ 550x100	-	-	-
	1 No. @ 550x250	-	-	-
	3 No. @ 200 Dia	-	-	-
B.P.04	Omitted			
B.P.05	Omitted			
B.P.06	T.B.C (Dependant on Final Grille Selection)	-	-	-
B.P.07	Omitted			
B.P.07A	0.25M²	-	-	-
B.P.07B	0.25M²	-	-	-
B.P.M.12	1 No. @ 100 Dia	-	-	-
	1 No. @ 200 Dia	-	-	-
	1 No. @ 550x250	-	-	-

REVISIONS TO SCHEDULE IN ITALICS

Rev	Date	Details	Made	Chd	App
1	FEB 07	ENGLISH HERITAGE COMMENTS FOR SUBMISSION. SCHEDULE OF HOLES REVISED & GENERAL REVISIONS FOLLOWING DESIGN TEAM SITE VISITS.	SC	AF	DTE

Status
INFORMATION ONLY

Architect
RHWL Architects
and
RICHARD GRIFFITHS ARCHITECTS
17 Ireland Street London WC2H 8DZ
T. 020 7379 7500 F. 020 7836 4581

Client
Manhattan Loft Corporation Limited

Project
St Pancras Chambers

Title
WEST CHAMBERS PLATFORM AND MEZZANINE BUILDERS WORK SHEET 2 of 2

Made	SC	C.A.D.	SO
C'k'd	mach AF / elec / ph	Scale	1 : 100
App.	DTE	Date	JUN. '06

FABER MAUNSELL | AECOM
Marlborough House, Upper Marlborough Road, St Albans, Hertfordshire AL1 3UT
T +44 (0)20 8784 5784 F +44 (0)20 8784 5720 www.fabermaunsell.com

No. 23101/EW/BW/202/2 | Rev 1

on User= stevenschm | A0

Date Printed= 12/02/2007 12:25:51 PM CAD REFERENCE= F:\Projects\23101\cad\CONSENABL~1\CONSTR~1\EW_BW_202-2 West Chambers Platform Builders Work Layout Sheet 2 of 2.dgn

The copyright in this document (including its electronic form) shall remain vested in FaberMaunsell Ltd ("FML") but the Client shall have a licence to copy and use the document for the purpose for which it was provided. FML shall not be liable for the use by any person of this document for any purpose other than that for which the same was provided by FML. This document shall not be reproduced in whole or in part or relied upon by third parties for any use whatsoever without the express written authority of FML.

- MAIN VERTICAL BUILDERS WORK HOLES
- HORIZONTAL HOLES
TO FORM PART OF THE ENABLING WORKS CONTRACT

PRIOR TO COMMENCEMENT OF WORK ON SITE THE CONTRACTOR SHALL SUBMIT A METHOD STATEMENT FOR APPROVAL BY THE DESIGN TEAM

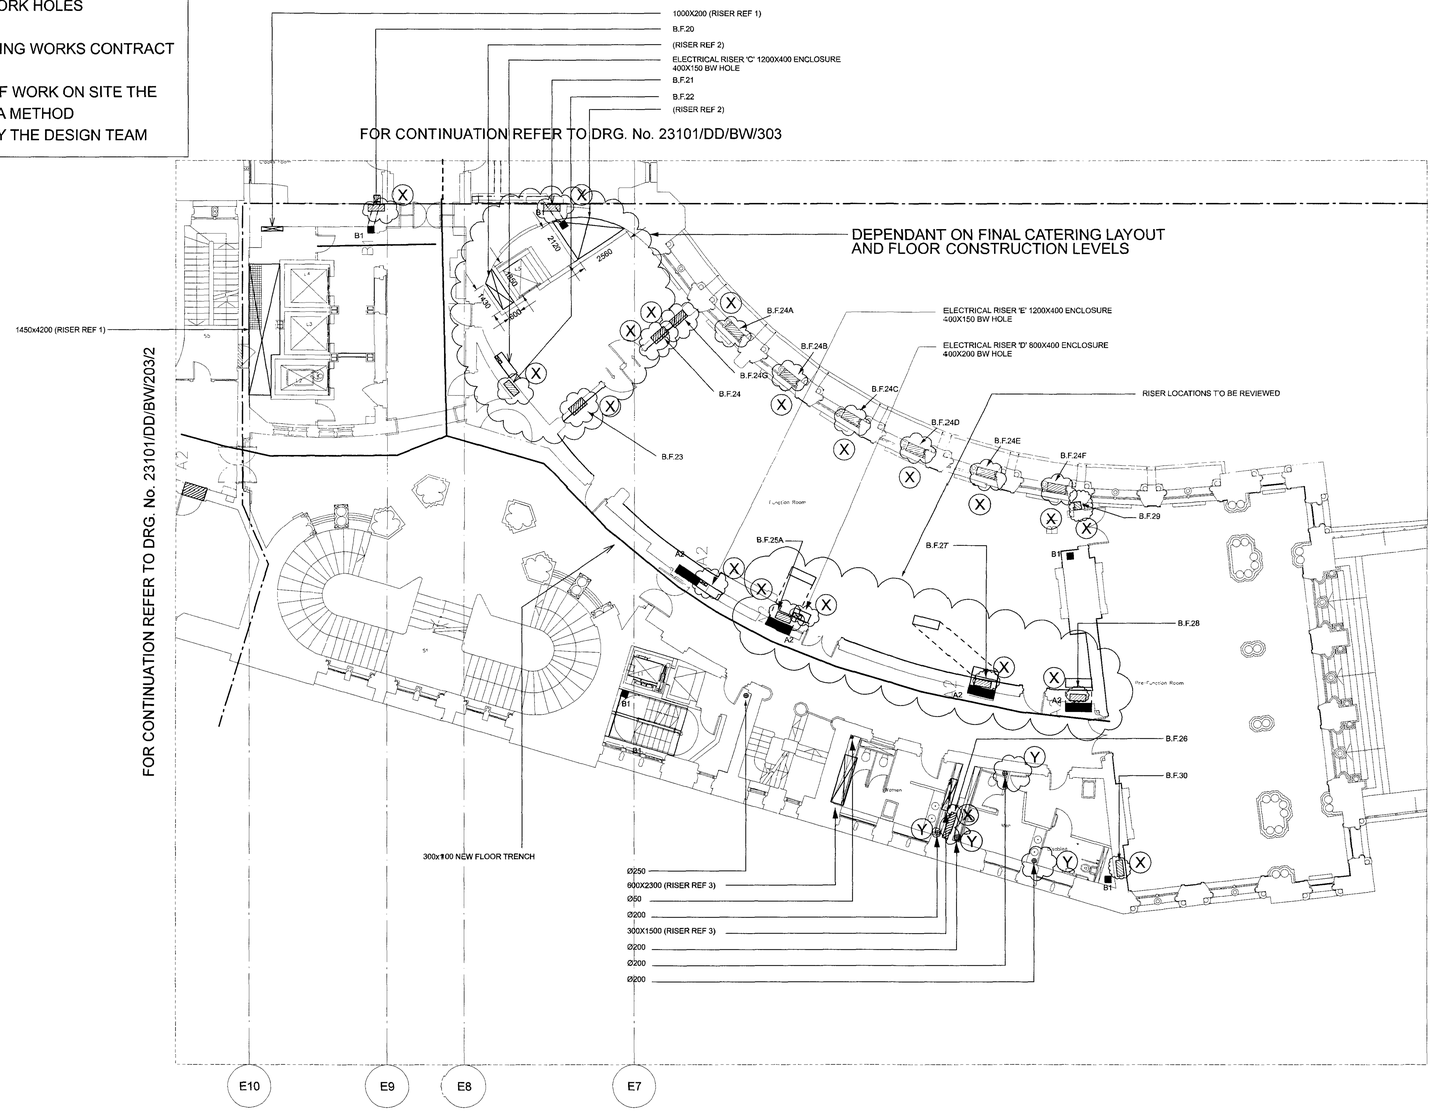

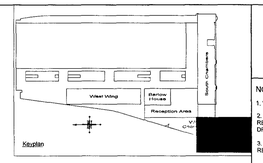

HOLE ARRANGEMENT IS INDICATIVE ONLY. FINAL SETTING OUT TO BE AGREED WITH RESIDENT ENGINEER ON SITE BEFORE FORMING HOLE

BASE DRAWINGS

USED IN COMPILATION OF THIS DRG:

NOTES

1. WORK TO FIGURED DIMENSIONS ONLY.
2. THIS DRAWING TO BE READ IN CONJUNCTION WITH ALL RELEVANT ARCHITECTS AND STRUCTURAL ENGINEERS DRAWINGS.
3. THIS DRAWING TO BE READ IN CONJUNCTION WITH ALL RELEVANT FABER MAUNSELL DRAWINGS.
4. REFER TO STRUCTURAL ENGINEERS DRAWING FOR FURTHER DETAILS OF THE FORMATION FOR THE BUILDING WORKS
5. ALL DIMENSIONS SHOWN ARE CLEAR INTERNAL.
6. A1, A2, B1 & B2 - SEE DRAWINGS NO. 23101/DD/BW/003, 23101/DD/BW/004, 23101/DD/BW/005 & 23101/DD/BW/006 FOR RISER DETAILS
7. QUALIFICATIONS
- EXCLUDES WORK ASSOCIATED WITH LINING CHIMNEY FLUES / BREAKING IN, REPAIR,RUBBISH REMOVAL, SUPPLEMENTARY OPENINGS TO FACILITATE LINING WORKS

LEGEND

- HORIZONTAL BUILDERSWORK HOLE
- VERTICAL BUILDERSWORK HOLE
- ENCLOSURE
- EXISTING FLOOR TRENCH
- PROPOSED FLOOR TRENCH
- LOCATION OF FLOOR STEEL
- (X) ON HOLD SUBJECT TO STRUCTURAL AGREEMENT
- (Y) ON HOLD SUBJECT TO FINAL ROOM LAYOUT

ARRANGEMENT LEGEND

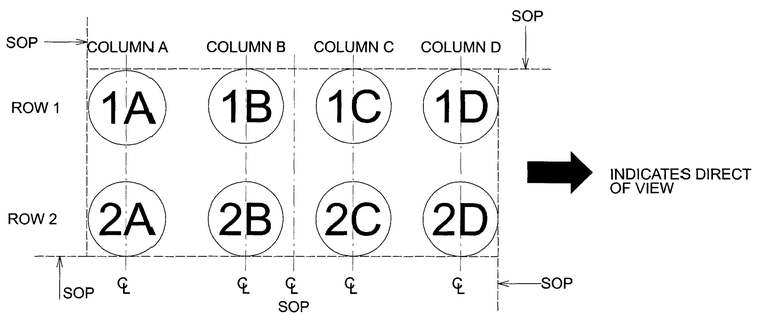

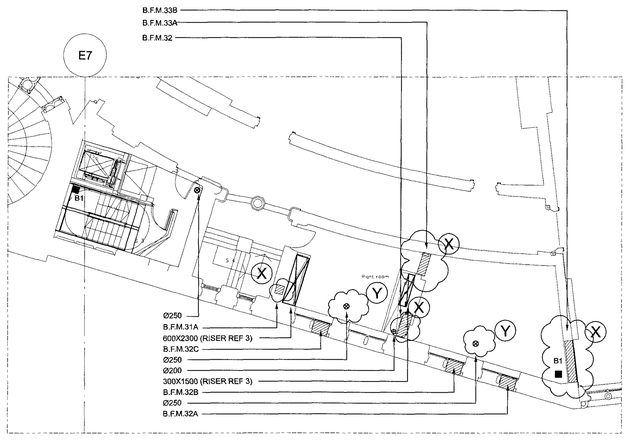

FIRST FLOOR MEZZANINE

Horizontal Reference	Builderswork Hole Size(s) (WxH)	Arrangement	Setting Out Horizontal	Setting Out Vertical
B.F.20	1 No. @ 150Dia	-	-	-
B.F.21	1 No. @ 150Dia	-	-	-
B.F.22	1 No. @ 150Dia	-	-	-
B.F.23	T.B.C (Dependant on Final Grille Selection)	-	-	-
B.F.24	T.B.C (Dependant on Final Grille Selection)	-	-	-
B.F.24A	0.08M²	-	-	-
B.F.24B	0.08M²	-	-	-
B.F.24C	0.08M²	-	-	-
B.F.24D	0.08M²	-	-	-
B.F.24E	0.08M²	-	-	-
B.F.24F	0.08M²	-	-	-
B.F.24G	1 No. @ 50 Dia 4 No. @ 150 Dia	-	-	-
B.F.25	Omitted			
B.F.25A	3 No. @ 100 Dia 1 No. @ 150 Dia	-	-	-
B.F.26	2 No. @ 450x250 1 No. @ 150 Dia 1 No. @ 100 Dia	-	-	-
B.F.27	3 No. @ 100 Dia 1 No. @ 150 Dia	-	-	-
B.F.28	3 No. @ 100 Dia 1 No. @ 150 Dia	-	-	-
B.F.29	4 No. @ 150 Dia 1 No. @ 50 Dia	-	-	-
B.F.30	4 No. @ 150 Dia 1 No. @ 50 Dia	-	-	-
B.F.M.31	Omitted			
B.F.M.31A	2 No. @ 150Dia	-	-	-
B.F.M.32	3 No. @ 100 Dia	-	-	-
B.F.M.32A	0.165M²	-	-	-
B.F.M.32B	0.373M²	-	-	-
B.F.M.32C	0.165M²	-	-	-
B.F.M.33	Omitted			
B.F.M.33A	9 No. @ 200 Dia 1 No. @ 500x300	-	-	-
B.F.M.33B	T.B.C (Dependant on Final Grille Selection)	-	-	-

REVISIONS TO SCHEDULE IN ITALICS

Rev	Date	Details	Made	Ckd	Apd
1	FEB 07	ENGLISH HERITAGE COMMENTS SUBMISSION, SCHEDULE OF HOLES REVISED & GENERAL REVISIONS FOLLOWING DESIGN TEAM SITE VISITS.	SC	AF	DTE

Status
INFORMATION ONLY

Architect
RHWL Architects
and
RICHARD GRIFFITHS ARCHITECTS
77 Lincoln Street London WC2H 9JQ
T: 020 7379 7001 F: 020 7836 4881

Client
Manhattan Loft Corporation Limited

Project
St Pancras Chambers

Title
WEST CHAMBERS FIRST FLOOR BUILDERS WORK LAYOUT Sheet 1 of 2

Made	SC	C.A.D.	SO
C'k'd	mech AF / elec / ph	Scale	1 : 100
App.	DTE	Date	JUN 06

FABER MAUNSELL | AECOM
Marlborough House, Upper Marlborough Road, St Albans, Hertfordshire AL1 3UT
T +44 (0)20 8784 6784 F +44 (0)20 8784 5705 www.fabermaunsell.com

No. 23101/EW/BW/203/1 Rev 1

A0

Date Printed= 13/03/2007 12:39:39 PM User= stevenscmn

The copyright in this document (including its electronic form) shall remain vested in Faber Maunsell Ltd ("FML") but the Client shall have a licence to copy and use the document for the purpose for which it was provided. FML shall not be liable for the use by any person of this document for any purpose other than that for which the same was provided by FML. This document shall not be reproduced in whole or in part or relied upon by third parties for any use whatsoever without the express written authority of FML.

- MAIN VERTICAL BUILDERS WORK HOLES
- HORIZONTAL HOLES
TO FORM PART OF THE ENABLING WORKS CONTRACT

PRIOR TO COMMENCEMENT OF WORK ON SITE THE CONTRACTOR SHALL SUBMIT A METHOD STATEMENT FOR APPROVAL BY THE DESIGN TEAM

ARRANGEMENT LEGEND

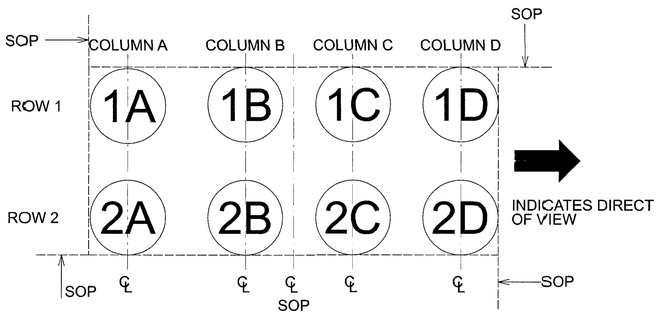

HOLE ARRANGEMENT IS INDICATIVE ONLY. FINAL SETTING OUT TO BE AGREED WITH RESIDENT ENGINEER ON SITE BEFORE FORMING HOLE

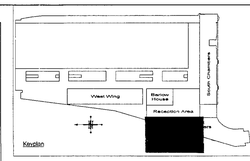

BASE DRAWINGS
USED IN COMPILATION OF THIS DRG:

NOTES

1. WORK TO FIGURED DIMENSIONS ONLY.
2. THIS DRAWING TO BE READ IN CONJUNCTION WITH ALL RELEVANT ARCHITECTS AND STRUCTURAL ENGINEERS DRAWINGS.
3. THIS DRAWING TO BE READ IN CONJUNCTION WITH ALL RELEVANT FABER MAUNSELL DRAWINGS.
4. REFER TO STRUCTURAL ENGINEERS DRAWING FOR FURTHER DETAILS OF THE FORMATION FOR THE BUILDING WORKS
5. ALL DIMENSIONS SHOWN ARE CLEAR INTERNAL.
6. A1, A2, B1 & B2 - SEE DRAWINGS NO. 23101/DD/BW/003, 23101/DD/BW/004, 23101/DD/BW/005 & 23101/DD/BW/006 FOR RISER DETAILS
7. QUALIFICATIONS
- EXCLUDES WORK ASSOCIATED WITH LINING CHIMNEY FLUES (BREAKING IN REPAIR,RUBBISH REMOVAL SUPPLEMENTARY OPENINGS TO FACILITATE LINING WORKS

LEGEND

- HORIZONTAL BUILDERSWORK HOLE
- VERTICAL BUILDERSWORK HOLE
- ENCLOSURE
- EXISTING FLOOR TRENCH
- PROPOSED FLOOR TRENCH
- LOCATION OF FLOOR STEEL
- X — ON HOLD SUBJECT TO STRUCTURAL AGREEMENT
- Y — ON HOLD SUBJECT TO FINAL ROOM LAYOUT

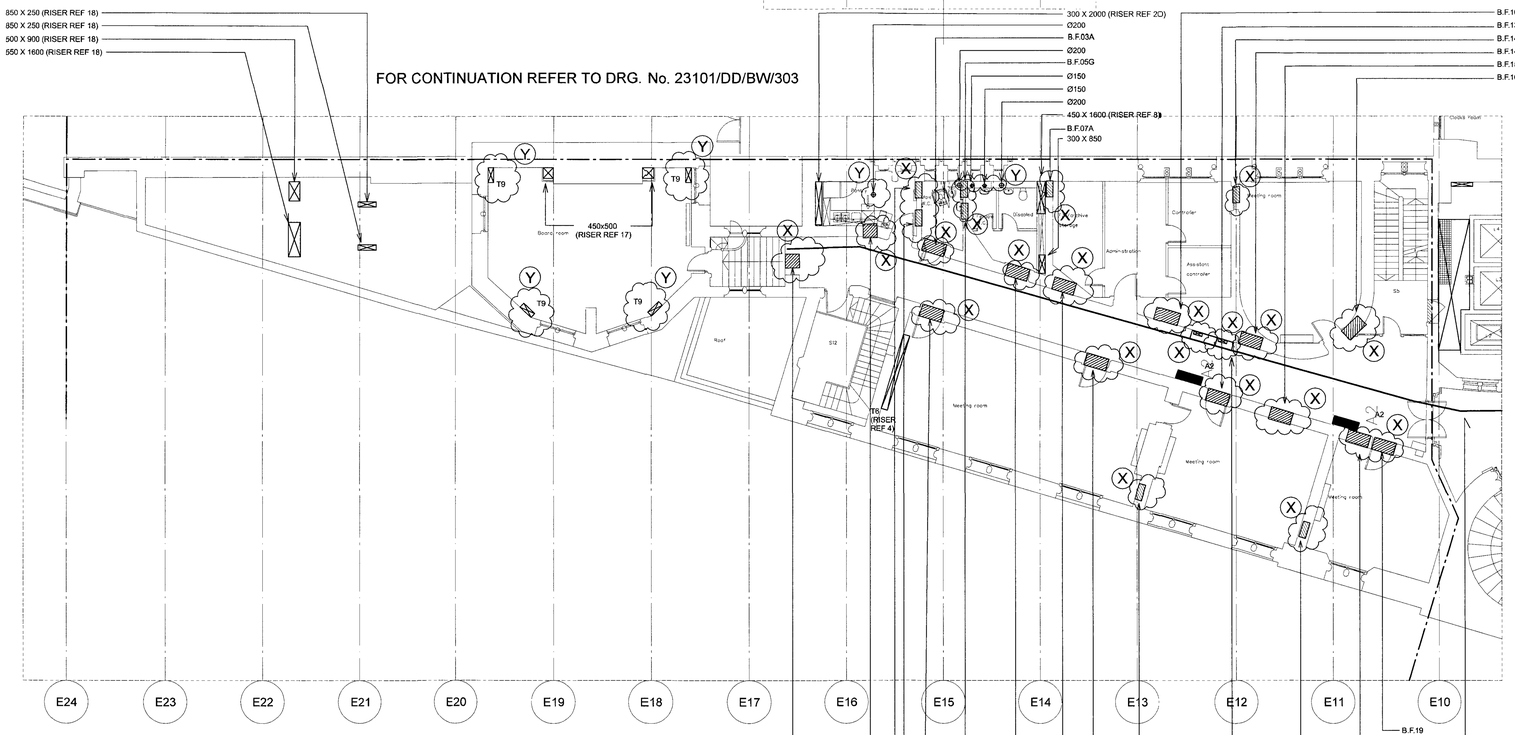

RISER TYPE 6 (T6)
SCALE 1:10
(FIRST FLOOR ONLY)

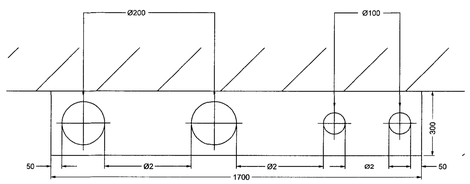

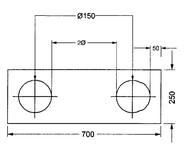

RISER TYPE 9 (T9)
SCALE 1:10

FOR CONTINUATION REFER TO DRG. No. 23101/DD/BW/203/1

Horizontal Reference	Builderswork Hole Size(s) (WxH)	Arrangement	Setting Out Horizontal	Setting Out Vertical
B.F.01	1 No. @ 700 x350 1 No. @ 550 x250 3 No. @ 150 Dia 1 No. @ 100 Dia	-	-	-
B.F.02	1 No. @ 700 x350 1 No. @ 100 Dia	-	-	-
B.F.02A	0.48M²	-	-	-
B.F.03	1 No. @ 500 x300	-	-	-
B.F.03A	6 No. @ 200 Dia	-	-	-
B.F.04	1 No. @ 300 Dia 1 No. @ 100 Dia	-	-	-
B.F.05	2 No. @ 300 Dia 1 No. @ 100 Dia	-	-	-
B.F.05A	0.03M²	-	-	-
B.F.05B	0.125M²	-	-	-
B.F.05C	2 No. 200 Dia 3 No. 150 Dia	-	-	-
B.F.05D	1 No. @ 300 Dia	-	-	-
B.F.05E	6 No. @ 200 Dia 2 No. @ 150 Dia	-	-	-
B.F.05F	2 No. @ 200 Dia 4 No. @ 150 Dia	-	-	-
B.F.05G	3 No. @ 150 Dia	-	-	-
B.F.06	T.B.C (Dependant on Final Grille Selection)	-	-	-
B.F.07	2 No. @ 450 x250	-	-	-
B.F.07A	1 No. @ 50 Dia	-	-	-
B.F.08	T.B.C (Dependant on Final Grille Selection)	-	-	-
B.F.09	T.B.C (Dependant on Final Grille Selection)	-	-	-
B.F.10	T.B.C (Dependant on Final Grille Selection)	-	-	-
B.F.11	5 No. @ 150 Dia 1 No. @ 50 Dia	-	-	-
B.F.12	Omitted			
B.F.13	T.B.C (Dependant on Final Grille Selection)	-	-	-
B.F.14	T.B.C (Dependant on Final Grille Selection)	-	-	-
B.F.14A	5 No. @ 150 Dia	-	-	-
B.F.15	T.B.C (Dependant on Final Grille Selection)	-	-	-
B.F.16	T.B.C (Dependant on Final Grille Selection)	-	-	-
B.F.17	4 No. @ 150 Dia 50 Dia	-	-	-
B.F.18	T.B.C (Dependant on Final Grille Selection)	-	-	-
B.F.19	T.B.C (Dependant on Final Grille Selection)	-	-	-

REVISIONS TO SCHEDULE IN ITALICS

Rev	Date	Details	Made	Ckd	App
1	FEB 07	ENGLISH HERITAGE CORED HOLE SUBMISSION, SCHEDULE OF HOLES REVISED & GENERAL REVISIONS FOLLOWING DESIGN TEAM SITE VISITS.	SC	AF	DTE

Status
INFORMATION ONLY

Architect
RHWL Architects
and
RICHARD GRIFFITHS ARCHITECTS
71 Great Tower London WC1N 3DJ
T. 020 7379 7900 F. 020 7636 4981

Client
Manhattan Loft Corporation Limited

Project
St Pancras Chambers

Title
WEST CHAMBERS
FIRST FLOOR
BUILDERS WORK
LAYOUT
Sheet 2 of 2

Made	SC	C.A.D.	SO
C'k'd	mech AF / elec / ph	Scale	1 : 100
App.	DTE	Date	JUN. '06

FABER MAUNSELL | AECOM
Marlborough House
Upper Marlborough Road
St Albans, Hertfordshire AL1 3UT
T +44 (0)20 8784 5784
F +44 (0)20 8784 5700
www.fabermaunsell.com

No. 23101/EW/BW/203/2 Rev 1

on A0
User= stevensorm

Date Plotted= 13/03/2007 12:26:37 P:\ACAD REFERENCES\24 - P\Projects\23101\ncl\ac\DRAWL~1\CONSTR~1\EW_BW_203-2 West Chambers First Builders Work Layout Sheet 2 of 2.dgn

The copyright in this document (including its electronic form) shall remain vested in Faber Maunsell Ltd ("FML") but the Client shall have a licence to copy and use the document for the purpose for which it was provided. FML shall not be liable for the use by any person of this document for any purpose other than that for which the same was provided by FML. This document shall not be reproduced in whole or in part or relied upon by third parties for any use whatsoever without the express written authority of FML.

- MAIN VERTICAL BUILDERS WORK HOLES
- HORIZONTAL HOLES
TO FORM PART OF THE ENABLING WORKS CONTRACT

PRIOR TO COMMENCEMENT OF WORK ON SITE THE CONTRACTOR SHALL SUBMIT A METHOD STATEMENT FOR APPROVAL BY THE DESIGN TEAM

HOLE ARRANGEMENT IS INDICATIVE ONLY. FINAL SETTING OUT TO BE AGREED WITH RESIDENT ENGINEER ON SITE BEFORE FORMING HOLE

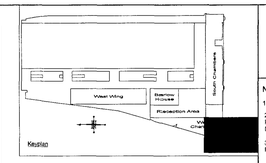

BASE DRAWINGS
USED IN COMPILATION OF THIS DRG.

NOTES

1. WORK TO FIGURED DIMENSIONS ONLY.
2. THIS DRAWING TO BE READ IN CONJUNCTION WITH ALL RELEVANT ARCHITECTS AND STRUCTURAL ENGINEERS DRAWINGS.
3. THIS DRAWING TO BE READ IN CONJUNCTION WITH ALL RELEVANT FABER MAUNSELL DRAWINGS
4. REFER TO STRUCTURAL ENGINEERS DRAWING FOR FURTHER DETAILS OF THE FORMATION FOR THE BUILDING WORKS
5. ALL DIMENSIONS SHOWN ARE CLEAR INTERNAL.
6. A1, A2, B1 & B2 - SEE DRAWINGS NO. 23101/DD/BW/003, 23101/DD/BW/004, 23101/DD/BW/005 & 23101/DD/BW/006 FOR RISER DETAILS
7. QUALIFICATIONS
- EXCLUDES WORK ASSOCIATED WITH LINING CHIMNEY FLUES / BREAKING IN, REPAIR,RUBBISH REMOVAL, SUPPLEMENTARY OPENINGS TO FACILITATE LINING WORKS

LEGEND

- HORIZONTAL BUILDERSWORK HOLE
- VERTICAL BUILDERSWORK HOLE
- ENCLOSURE
- EXISTING FLOOR TRENCH
- PROPOSED FLOOR TRENCH
- LOCATION OF FLOOR STEEL
- (X) ON HOLD SUBJECT TO *STRUCTURAL AGREEMENT*
- (Y) ON HOLD SUBJECT TO FINAL ROOM LAYOUT

FOR CONTINUATION REFER TO DRG. No. 23101/DD/BW/104

FOR CONTINUATION REFER TO DRG. No. 23101/DD/BW/204/2

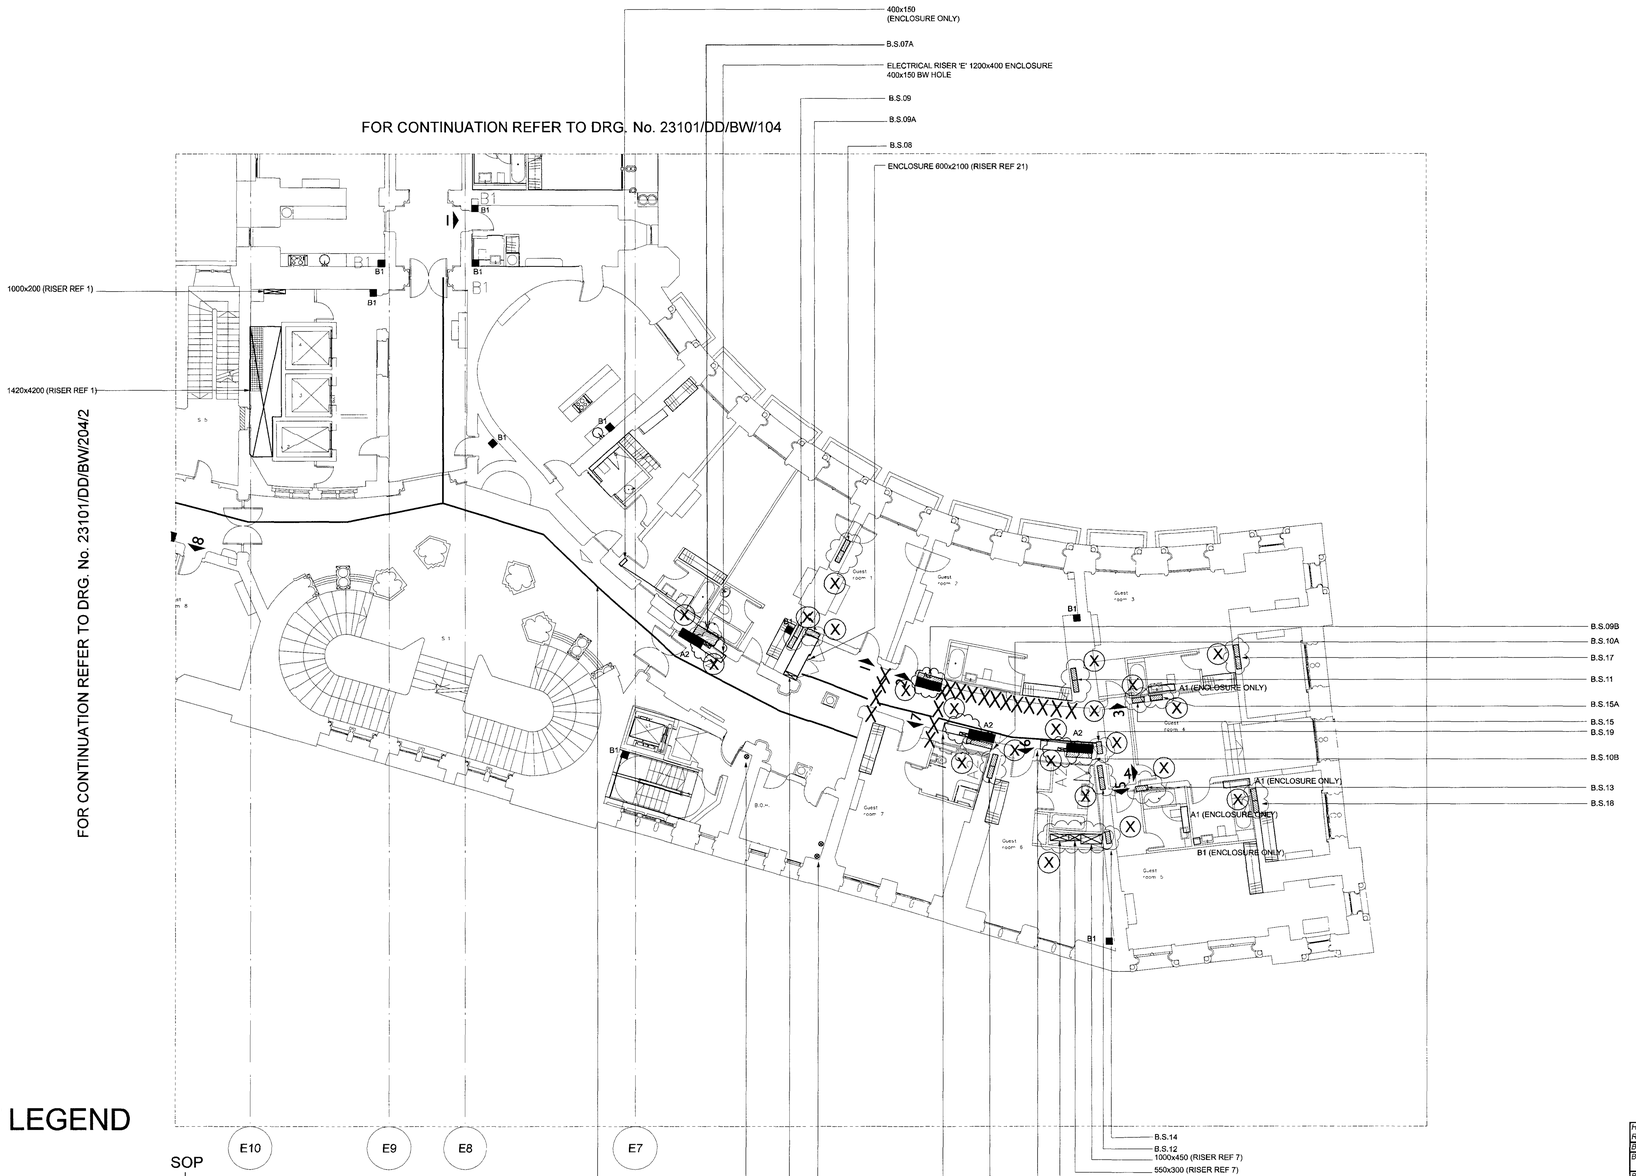

ARRANGEMENT LEGEND

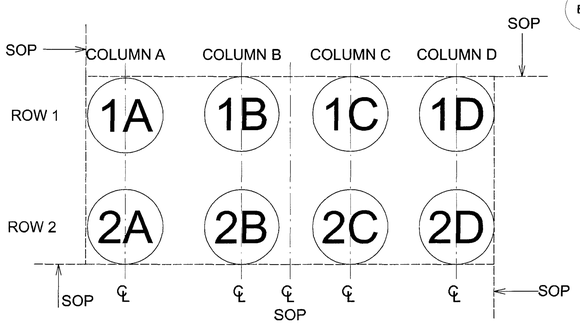

INDICATES DIRECT OF VIEW

Horizontal Reference	Builderswork Hole Size(s) (WxH)	Arrangement	Setting Out Horizontal	Setting Out Vertical
B.S.07	*Omitted*			
B.S.07A	1 No. @ 150 Dia 3 No. @ 100 Dia	-	-	-
B.S.08	4 No. @ 150 Dia 1 No. @ 50 Dia	-	-	-
B.S.09	*1 No. @ 250 Dia*	-	-	-
B.S.09A	*1 No. @ 250 Dia*	-	-	-
B.S.09B	1 No. @ 150 Dia 3 No. @ 100 Dia	-	-	-
B.S.10	2 No. @ 250 Dia 4 No. @ 150 Dia	-	-	-
B.S.10A	1 No. @ 150 Dia 3 No. @ 100 Dia	-	-	-
B.S.10B	1 No. @ 150 Dia 3 No. @ 100 Dia	-	-	-
B.S.11	2 No. @ 250 Dia 4 No. @ 150 Dia	-	-	-
B.S.12	2 No. @ 400x250 2 No. @ 200 Dia 2 No. @ 150 Dia	-	-	-
B.S.13	2 No. @ 200 Dia 4 No. @ 150 Dia	-	-	-
B.S.14	1 No. @ 150 Dia	-	-	-
B.S.15	2 No. @ 400x150 4 No. @ 150 Dia	-	-	-
B.S.16	*Omitted*			
B.S.17	T.B.C (Dependant on Final Grille Selection)	-	-	-
B.S.18	T.B.C (Dependant on Final Grille Selection)	-	-	-
B.S.19	1 No. @ 150 Dia	-	-	-

REVISIONS TO SCHEDULE IN ITALICS

Rev	Date	Details	Made	Ckd	Appd
1	FEB 07	ENGLISH HERITAGE CORED HOLE SUBMISSION, SCHEDULE OF HOLES REVISED & GENERAL REVISIONS FOLLOWING DESIGN TEAM SITE VISITS	SC	AF	DTE

Status
INFORMATION ONLY

Architect
RHWL Architects
and
RICHARD GRIFFITHS ARCHITECTS
77 Endell Street London WC2H 9DZ
T. 020 7379 7900 F. 020 7836 4961

Client
Manhattan Loft Corporation Limited

Project
St Pancras Chambers

Title
WEST CHAMBERS SECOND FLOOR BUILDERS WORK LAYOUT Sheet 1 of 2

Made	SC	C.A.D.	SO
C'k'd	mech AF / elec / ph	Scale	1 : 100
App.	DTE	Date	JUN 06

FABER MAUNSELL | AECOM
Marlborough House, Upper Marlborough Road, St Albans, Hertfordshire AL1 3UT
T +44 (0)20 8784 5784
F +44 (0)20 8784 5700
www.fabermaunsell.com

No. 23101/EW/BW/204/1 Rev 1

un A0

User= stevensonm

Data Pinpoint 13/02/2007 12:26:25 P:\Projects\23101\dd\Cad\BW\[23101_EW_BW_204/1 West Chambers Basement Builders Work Layout Sheet 1 of 2.dgn

The copyright in this document (including its electronic form) shall remain vested in FaberMaunsell Ltd ("FML") but the Client shall have a licence to copy and use the document for the purpose for which it was provided. FML shall not be liable for the use by any person of this document for any purpose other than that for which the same was provided by FML. This document shall not be reproduced in whole or in part or relied upon by third parties for any use whatsoever without the express written authority of FML.

- MAIN VERTICAL BUILDERS WORK HOLES
- HORIZONTAL HOLES
TO FORM PART OF THE ENABLING WORKS CONTRACT

PRIOR TO COMMENCEMENT OF WORK ON SITE THE CONTRACTOR SHALL SUBMIT A METHOD STATEMENT FOR APPROVAL BY THE DESIGN TEAM

HOLE ARRANGEMENT IS INDICATIVE ONLY. FINAL SETTING OUT TO BE AGREED WITH RESIDENT ENGINEER ON SITE BEFORE FORMING HOLE

Keyplan

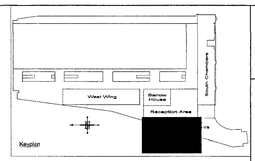

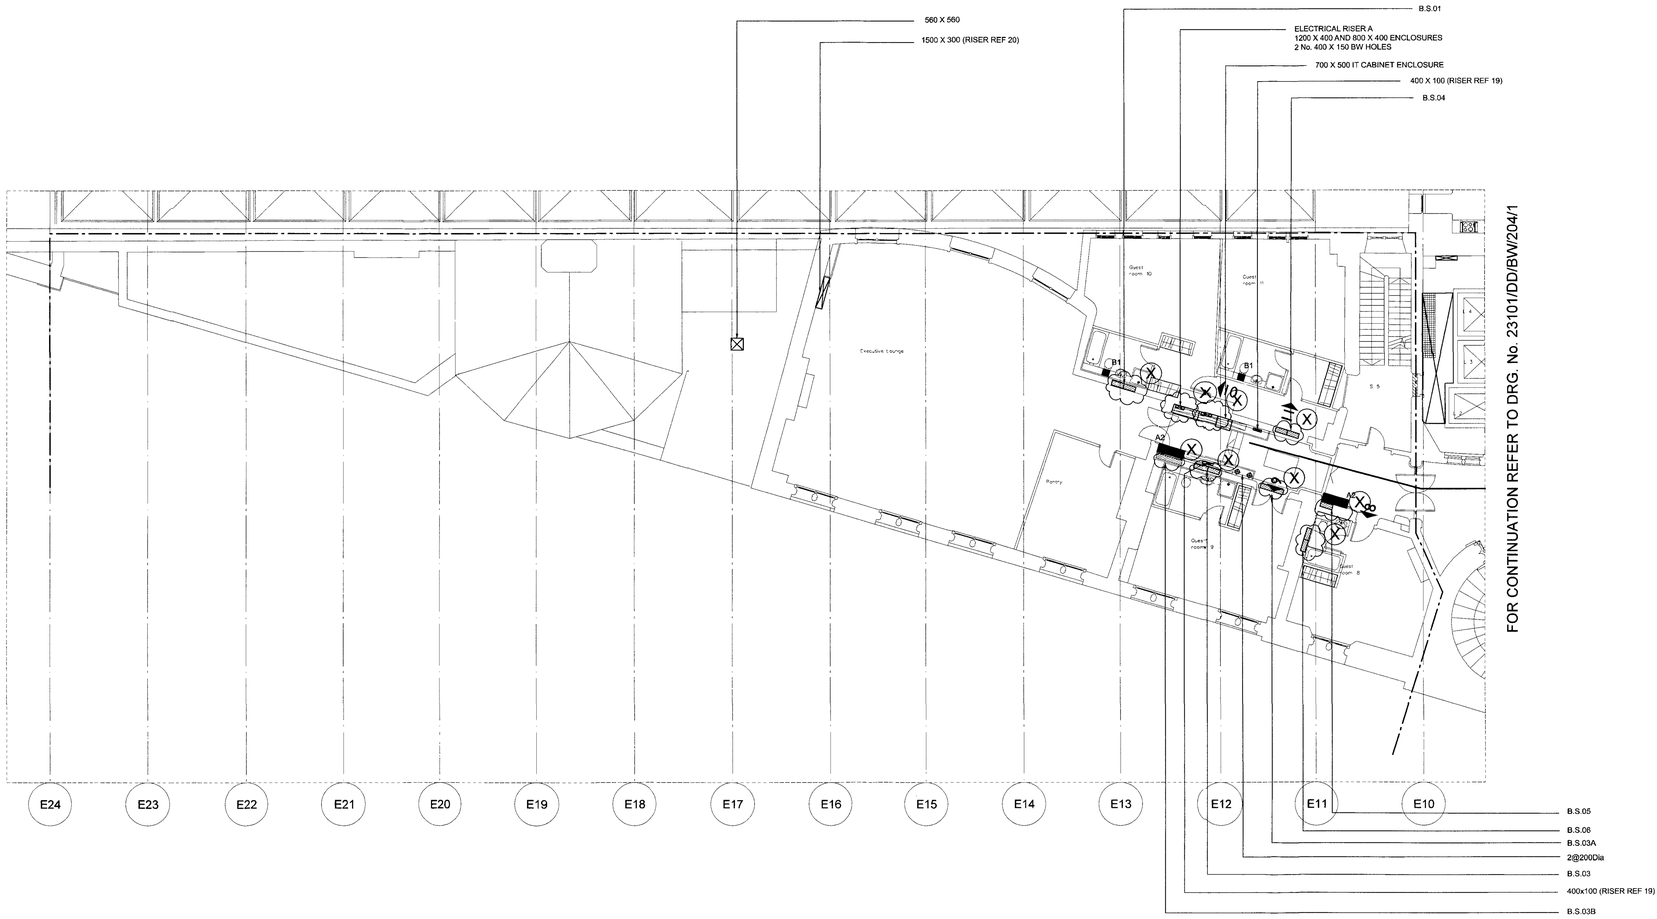

FOR CONTINUATION REFER TO DRG. No. 23101/DD/BW/204/1

ARRANGEMENT LEGEND

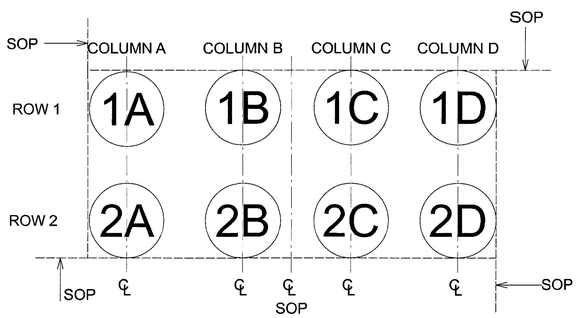

INDICATES DIRECT OF VIEW

Horizontal Reference	Builderswork Hole Size(s) (WxH)	Arrangement	Setting Out Horizontal	Setting Out Vertical
B.S.01	2 No. @ 250 Dia 4 No. @ 150 Dia	-	-	-
B.S.02	Omitted			
B.S.03	1 No. @ 150 Dia 1 No. @ 50 Dia	-	-	-
B.S.03A	2 No. @ 250 Dia	-	-	-
B.S.03B	1 No. @ 150 Dia 3 No. @ 100 Dia	-	-	-
B.S.04	2 No. @ 250 Dia 4 No. @ 150 Dia 3 No. @ 100 Dia	-	-	-
B.S.05	1 No. @ 150 Dia	-	-	-
B.S.06	2 No. @ 250 Dia 5 No. @ 150 Dia 3 No. @ 100 Dia	-	-	-

REVISIONS TO SCHEDULE IN ITALICS

BASE DRAWINGS

USED IN COMPILATION OF THIS DRG.

NOTES

1. WORK TO FIGURED DIMENSIONS ONLY.
2. THIS DRAWING TO BE READ IN CONJUNCTION WITH ALL RELEVANT ARCHITECTS AND STRUCTURAL ENGINEERS DRAWINGS.
3. THIS DRAWING TO BE READ IN CONJUNCTION WITH ALL RELEVANT FABER MAUNSELL DRAWINGS.
4. REFER TO STRUCTURAL ENGINEERS DRAWING FOR FURTHER DETAILS OF THE FORMATION FOR THE BUILDING WORKS
5. ALL DIMENSIONS SHOWN ARE CLEAR INTERNAL.
6. A1, A2, B1 & B2 - SEE DRAWINGS NO. 23101/DD/BW/203, 23101/DD/BW/204, 23101/DD/BW/205 & 23101/DD/BW/206 FOR RISER DETAILS
7. QUALIFICATIONS
– EXCLUDES WORK ASSOCIATED WITH LINING CHIMNEY FLUES (BREAKING IN, REPAIR,RUBBISH REMOVAL, SUPPLEMENTARY OPENINGS TO FACILITATE LINING WORKS

LEGEND

- HORIZONTAL BUILDERSWORK HOLE
- VERTICAL BUILDERSWORK HOLE
- ENCLOSURE
- EXISTING FLOOR TRENCH
- PROPOSED FLOOR TRENCH
- LOCATION OF FLOOR STEEL
- (X) ON HOLD SUBJECT TO STRUCTURAL AGREEMENT
- (Y) ON HOLD SUBJECT TO FINAL ROOM LAYOUT

Rev	Date	Details	Made	Chd	Apd
1	FEB 07	ENGLISH HERITAGE CORED HOLE SUBMISSION. SCHEDULE OF HOLES REVISED & GENERAL REVISIONS FOLLOWING DESIGN TEAM SITE VISITS.	SC	AF	DTE

Status: INFORMATION ONLY

Architect: RHWL Architects and RICHARD GRIFFITHS ARCHITECTS
77 Endell Street London WC2H 9DZ
T. 020 7379 7000 F. 020 7836 4561

Client: Manhattan Loft Corporation Limited

Project: St Pancras Chambers

Title: WEST CHAMBERS SECOND FLOOR BUILDERS WORK LAYOUT Sheet 2 of 2

Made	SC	C.A.D.	SO
C'k'd	AF (mech / elec / ph)	Scale	1 : 100
App.	DTE	Date	JUN 06

FABER MAUNSELL | AECOM
Marlborough House, Upper Marlborough Road, St Albans, Hertfordshire AL1 3UT
T +44 (0)20 8784 5784 F +44 (0)20 8784 5700 www.fabermaunsell.com

No. 23101/EW/BW/204/2 Rev 1

cm A0

Users: stevensonm

Data Primed- 12/02/2007 12:29:42 PM C:\DD REFERENCE\ P:\Projects\23101\dd\Cad\EMAIL~1\CONSTR~1\EW_BW_204-2 West Chambers Second Builders Work Layout Sheet 2 of 2.dgn

The copyright in this document (including its electronic form) shall remain vested in Faber Maunsell Ltd ("FML") but the Client shall have a licence to copy and use the document for the purpose for which it was provided. FML shall not be liable for the use by any person of this document for any purpose other than that for which the same was provided by FML. This document shall not be reproduced in whole or in part or relied upon by third parties for any use whatsoever without the express written authority of FML.

- MAIN VERTICAL BUILDERS WORK HOLES
- HORIZONTAL HOLES
TO FORM PART OF THE ENABLING WORKS CONTRACT

PRIOR TO COMMENCEMENT OF WORK ON SITE THE CONTRACTOR SHALL SUBMIT A METHOD STATEMENT FOR APPROVAL BY THE DESIGN TEAM

HOLE ARRANGEMENT IS INDICATIVE ONLY. FINAL SETTING OUT TO BE AGREED WITH RESIDENT ENGINEER ON SITE BEFORE FORMING HOLE

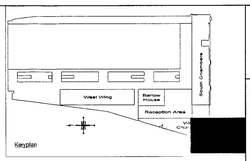

BASE DRAWINGS
USED IN COMPILATION OF THIS DRG:

NOTES

1. WORK TO FIGURED DIMENSIONS ONLY.

2. THIS DRAWING TO BE READ IN CONJUNCTION WITH ALL RELEVANT ARCHITECTS AND STRUCTURAL ENGINEERS DRAWINGS.

3. THIS DRAWING TO BE READ IN CONJUNCTION WITH ALL RELEVANT FABER MAUNSELL DRAWINGS.

4. RFFER TO STRUCTURAL ENGINEERS DRAWING FOR FURTHER DETAILS OF THE FORMATION FOR THE BUILDING WORKS

5. ALL DIMENSIONS SHOWN ARE CLEAR INTERNAL

6. A1, A2, B1 & B2 - SEE DRAWINGS NO. 23101/DD/BW/003, 23101/DD/BW/004 23101/DD/BW/005 & 23101/DD/BW/006 FOR RISER DETAILS

7. QUALIFICATIONS
- EXCLUDES WORK ASSOCIATED WITH LINING CHIMNEY FLUES (BREAKING IN, REPAIR,RUBBISH REMOVAL, SUPPLEMENTARY OPENINGS TO FACILITATE LINING WORKS

LEGEND

- HORIZONTAL BUILDERSWORK HOLE
- VERTICAL BUILDERSWORK HOLE
- ENCLOSURE
- EXISTING FLOOR TRENCH
- PROPOSED FLOOR TRENCH
- LOCATION OF FLOOR STEEL
- (X) ON HOLD SUBJECT TO STRUCTURAL AGREEMENT
- (Y) ON HOLD SUBJECT TO FINAL ROOM LAYOUT

FOR CONTINUATION REFER TO DRG. No. 23101/DD/BW/105

FOR CONTINUATION REFER TO DRG. No. 23101/DD/BW/205/2

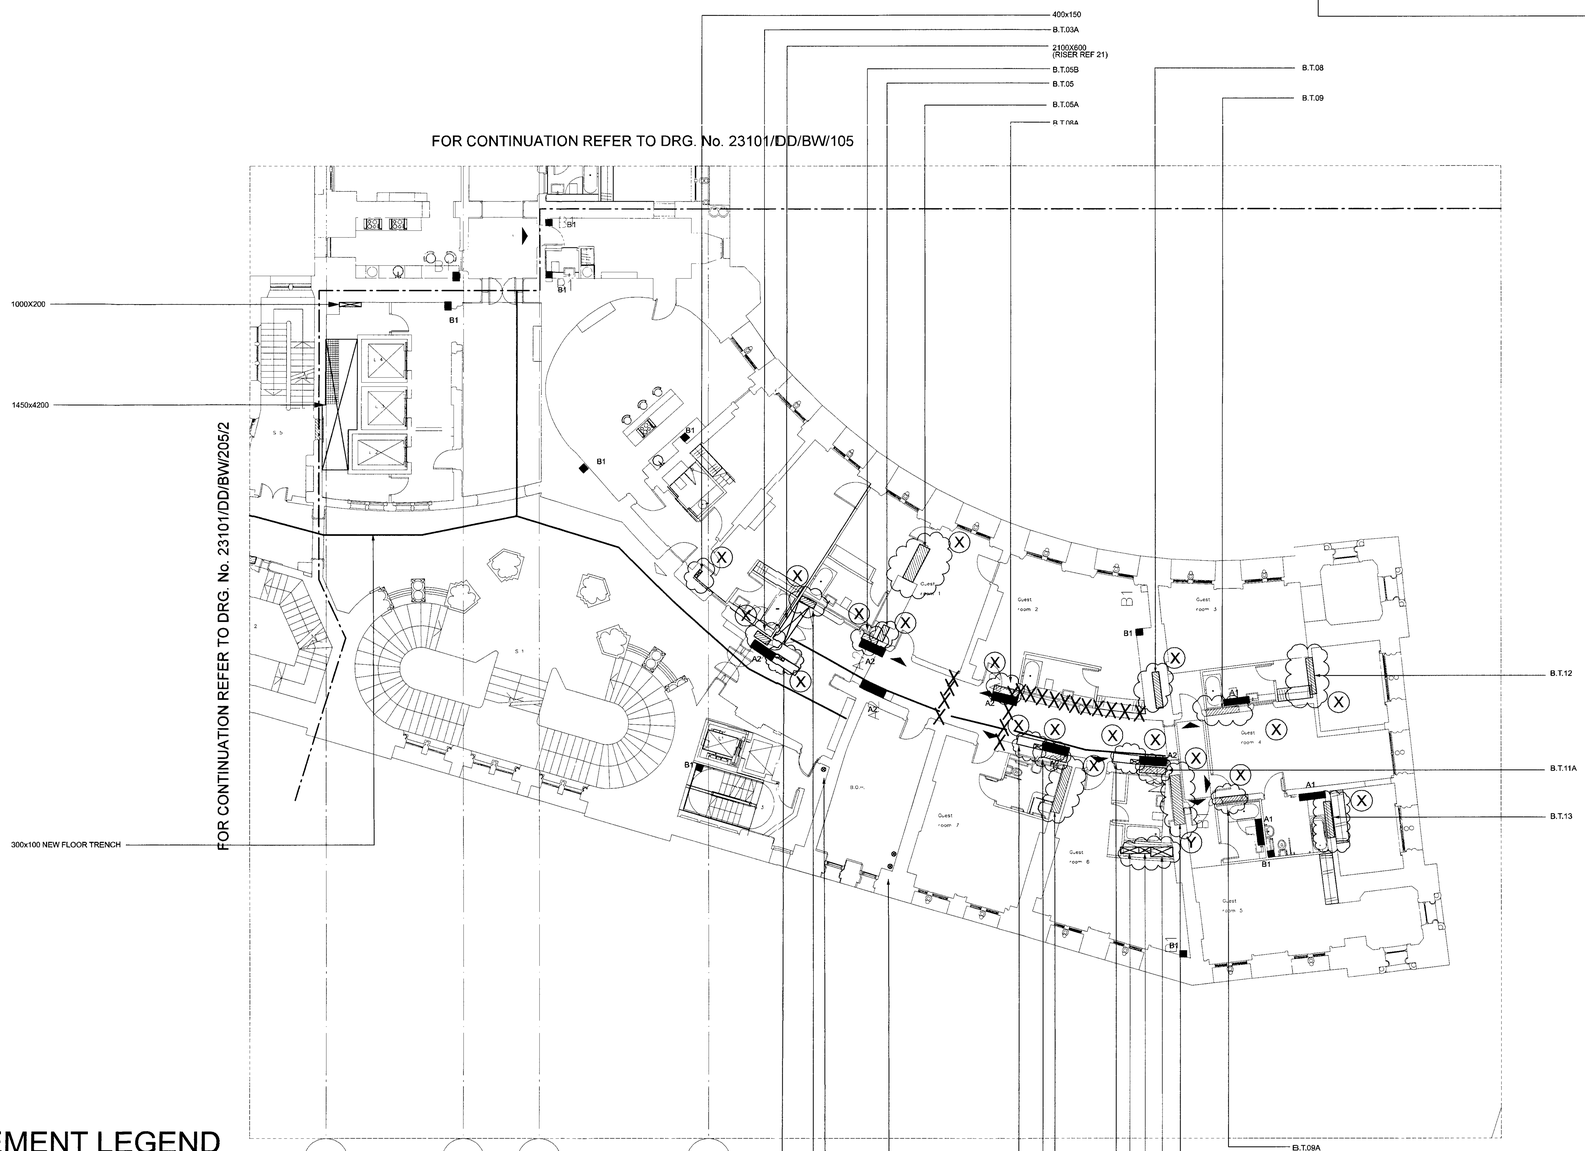

ARRANGEMENT LEGEND

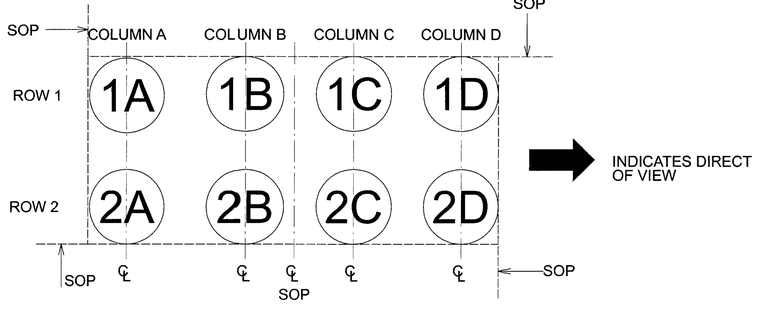

Horizontal Reference	Builderswork Hole Size(s) (Wxl-l)	Arrangement	Setting Out Horizontal	Setting Out Vertical
B.T.03	*Omitted*			
B.T.03A	*1 No. @ 150 Dia*	-	-	-
	3 No. @ 100 Dia			
B.T.04	*2 No. @ 250 Dia*	-	-	-
	4 No. @ 150 Dia			
B.T.05	*1 No. @ 250 Dia*	-	-	-
B.T.05A	*4 No. @ 150 Dia*	-	-	-
	1 No. @ 90 Dia			
B.T.05B	*1 No. @ 150 Dia*	-	-	-
	3 No. @ 100 Dia			
B.T.06	*Omitted*			
B.T.07	*2 No. @ 200 Dia*	-	-	-
	4 No. @ 150 Dia			
B.T.07A	*1 No. @ 150 Dia*	-	-	-
	3 No. @ 100 Dia			
B.T.08	*2 No. @ 200 Dia*	-	-	-
	4 No. @ 150 Dia			
B.T.08A	*4 No. @ 150 Dia*	-	-	-
	1 No. @ 90 Dia			
B.T.09	*2 No.@ 400x250*	-	-	-
	4 No. @ 150 Dia			
B.T.09A	*Omitted*			
B.T.10	*Omitted*			
B.T.11	*2 No. @ 450x250*	-	-	-
	2 No. @ 200 Dia			
	2 No. @ 150 Dia			
B.T.11A	*1 No. @ 150 Dia*	-	-	-
	3 No. @ 100 Dia			
B.T.12	*T.B.C (Dependant on Final Grille Selection)*	-	-	-
B.T.13	*T.B.C (Dependant on Final Grille Selection)*	-	-	-

REVISIONS TO SCHEDULE IN ITALICS

Rev	Date	Details	Made	Ckd	App
1	FEB 07	ENGLISH HERITAGE - CORED HOLE SUBMISSION, INCLUDE CHANGES REVISED & GENERAL REVISIONS FOLLOWING DESIGN TEAM SITE VISITS.	SC	AF	DTE

Status
INFORMATION ONLY

Architect
RHWL Architects
and
RICHARD GRIFFITHS ARCHITECTS
11 Endell Street London WC2H 9JU
T. 020 7379 7500 F. 020 7836 4981

Client
Manhattan Loft Corporation Limited

Project
St Pancras Chambers

Title
WEST CHAMBERS THIRD FLOOR BUILDERS WORK LAYOUT Sheet 1 of 2

Made	SC	C.A.D.	SO
C'k'd	check AF	disc	ph
App.	DTE	Scale	1 : 100
		Date	JUN 06

FABER MAUNSELL | AECOM

Marlborough House, Upper Marlborough Road, St Albans, Hertfordshire AL1 3UT
T +44 (0)20 8784 5784 F +44 (0)20 8784 5700 www.fabermaunsell.com

No. 23101/EW/BW/205/1 Rev 1

on A0

User= stevensonm

Date Printed: 12/20/2007 12:29:58 PM J:\Projects\23101\cad\CadENABL~1~"CONSTR~1\EW_BW_205~1 West Chambers Third Builders Work Layout Sheet 1 of 2.dgn

The copyright in this document (including its electronic form) shall remain vested in Faber Maunsell Ltd ("FML") but the Client shall have a licence to copy and use the document for the purpose for which it was provided. FML shall not be liable for the use by any person of this document for any purpose other than that for which the same was provided by FML. This document shall not be reproduced in whole or in part or relied upon by third parties for any use whatsoever without the express written authority of FML.

- MAIN VERTICAL BUILDERS WORK HOLES
- HORIZONTAL HOLES
TO FORM PART OF THE ENABLING WORKS CONTRACT

PRIOR TO COMMENCEMENT OF WORK ON SITE THE CONTRACTOR SHALL SUBMIT A METHOD STATEMENT FOR APPROVAL BY THE DESIGN TEAM

HOLE ARRANGEMENT IS INDICATIVE ONLY. FINAL SETTING OUT TO BE AGREED WITH RESIDENT ENGINEER ON SITE BEFORE FORMING HOLE

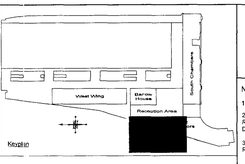

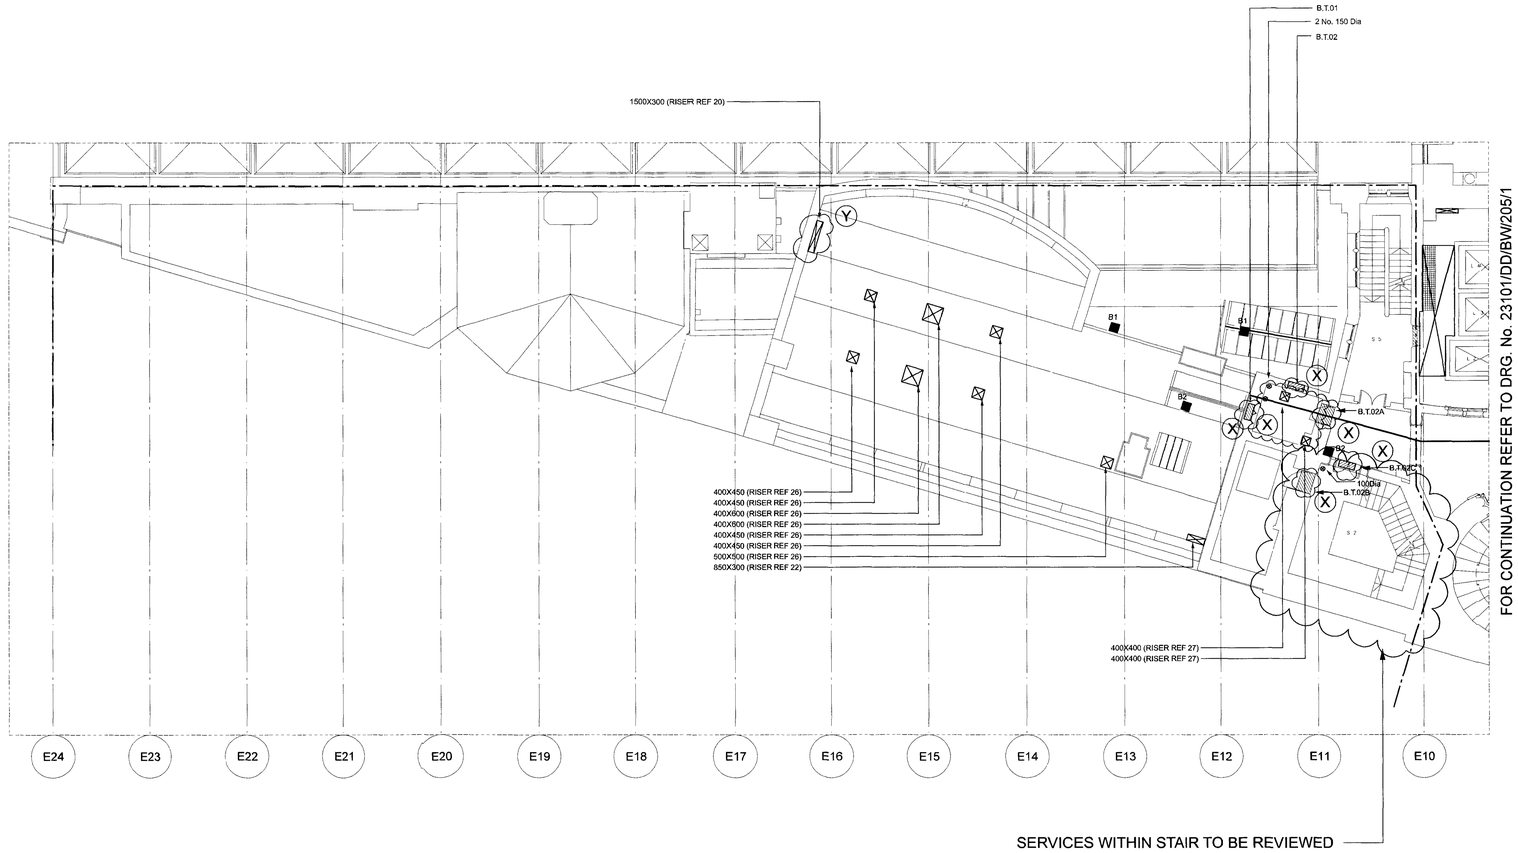

FOR CONTINUATION REFER TO DRG. No. 23101/DD/BW/205/1

ARRANGEMENT LEGEND

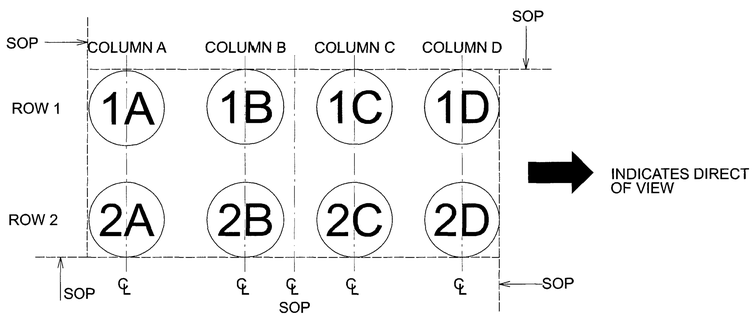

Horizontal Reference	Builderswork Hole Size(s) (WxH)	Arrangement	Setting Out Horizontal	Setting Out Vertical
B.T.01	0.06M²	-	-	-
B.T.02	0.06M²	-	-	-
B.T.02A	1 No. @ 100 Dia	-	-	-
B.T.02B	1 No. @ 100 Dia	-	-	-
B.T.02C	1 No. @ 100 Dia	-	-	-

REVISIONS TO SCHEDULE IN ITALICS

BASE DRAWINGS

USED IN COMPILATION OF THIS DRG.

NOTES

1. WORK TO FIGURED DIMENSIONS ONLY.
2. THIS DRAWING TO BE READ IN CONJUNCTION WITH ALL RELEVANT ARCHITECTS AND STRUCTURAL ENGINEERS DRAWINGS.
3. THIS DRAWING TO BE READ IN CONJUNCTION WITH ALL RELEVANT FABER MAUNSELL DRAWINGS.
4. REFER TO STRUCTURAL ENGINEERS DRAWING FOR FURTHER DETAILS OF THE FORMATION FOR THE BUILDING WORKS
5. ALL DIMENSIONS SHOWN ARE CLEAR INTERNAL.
6. A1, A2, B1 & B2 - SIFE DRAWINGS NO. 23101/DD/BW/003, 23101/DD/BW/004, 23101/DD/BW/005 & 23101/DD/BW/008 FOR RISER DETAILS
7. QUALIFICATIONS
- EXCLUDES WORK ASSOCIATED WITH LINING CHIMNEY FLUES (BREAKING IN, REPAIR,RUBBISH REMOVAL, SUPPLEMENTARY OPENINGS TO FACILITATE LINING WORKS

LEGEND

- HORIZONTAL BUILDERSWORK HOLE
- VERTICAL BUILDERSWORK HOLE
- ENCLOSURE
- EXISTING FLOOR TRENCH
- PROPOSED FLOOR TRENCH
- LOCATION OF FLOOR STEEL
- (X) ON HOLD SUBJECT TO STRUCTURAL AGREEMENT
- (Y) ON HOLD SUBJECT TO FINAL ROOM LAYOUT

Rev	Date	Details	Made	Ckd	App
1	FEB 07	ENGLISH HERITAGE CORED HOLE SUBMISSION, SCHEDULE OF HOLES REVISED & GENERAL REVISIONS FOLLOWING DESIGN TEAM SITE VISITS.	SC	AF	DTE

Status
INFORMATION ONLY

Architect
and RHWL Architects
RICHARD GRIFFITHS ARCHITECTS
77 Endell Street London WC2H 9DZ
T. 020 7379 7900 F. 020 7836 4981

Client
Manhattan Loft Corporation Limited

Project
St Pancras Chambers

Title
WEST CHAMBERS THIRD FLOOR BUILDERS WORK LAYOUT Sheet 2 of 2

Made	S.C.	C.A.D.	SO
C'k'd	mach / AF	disc	ph
App.	DTE	Date	JUN 06
		Scale	1 : 100

FABER MAUNSELL | AECOM

Marlborough House, Upper Marlborough Road, St Albans, Hertfordshire AL1 3UT
T +44 (0)20 8784 5784
F +44 (0)20 8784 5700
www.fabermaunsell.com

No. 23101/EW/BW/205/2 Rev 1

A0

The copyright in this document (including its electronic form) shall remain vested in Faber Maunsell Ltd ("FML") but the Client shall have a licence to copy and use the document for the purpose for which it was provided. FML shall not be liable for the use by any person of this document for any purpose other than that for which the same was provided by FML. This document shall not be reproduced in whole or in part or relied upon by third parties for any use whatsoever without the express written authority of FML.

Date Printed= 12/02/2007 12:21:12 PM CAD REFERENCE= F:\Projects\23101\dd\Cad\ENABL~1\CONSTR~1\EW_BW_205-2 West Chambers Third Builders Work Layout Sheet 2 of 2.dgn
User= stevenoonm