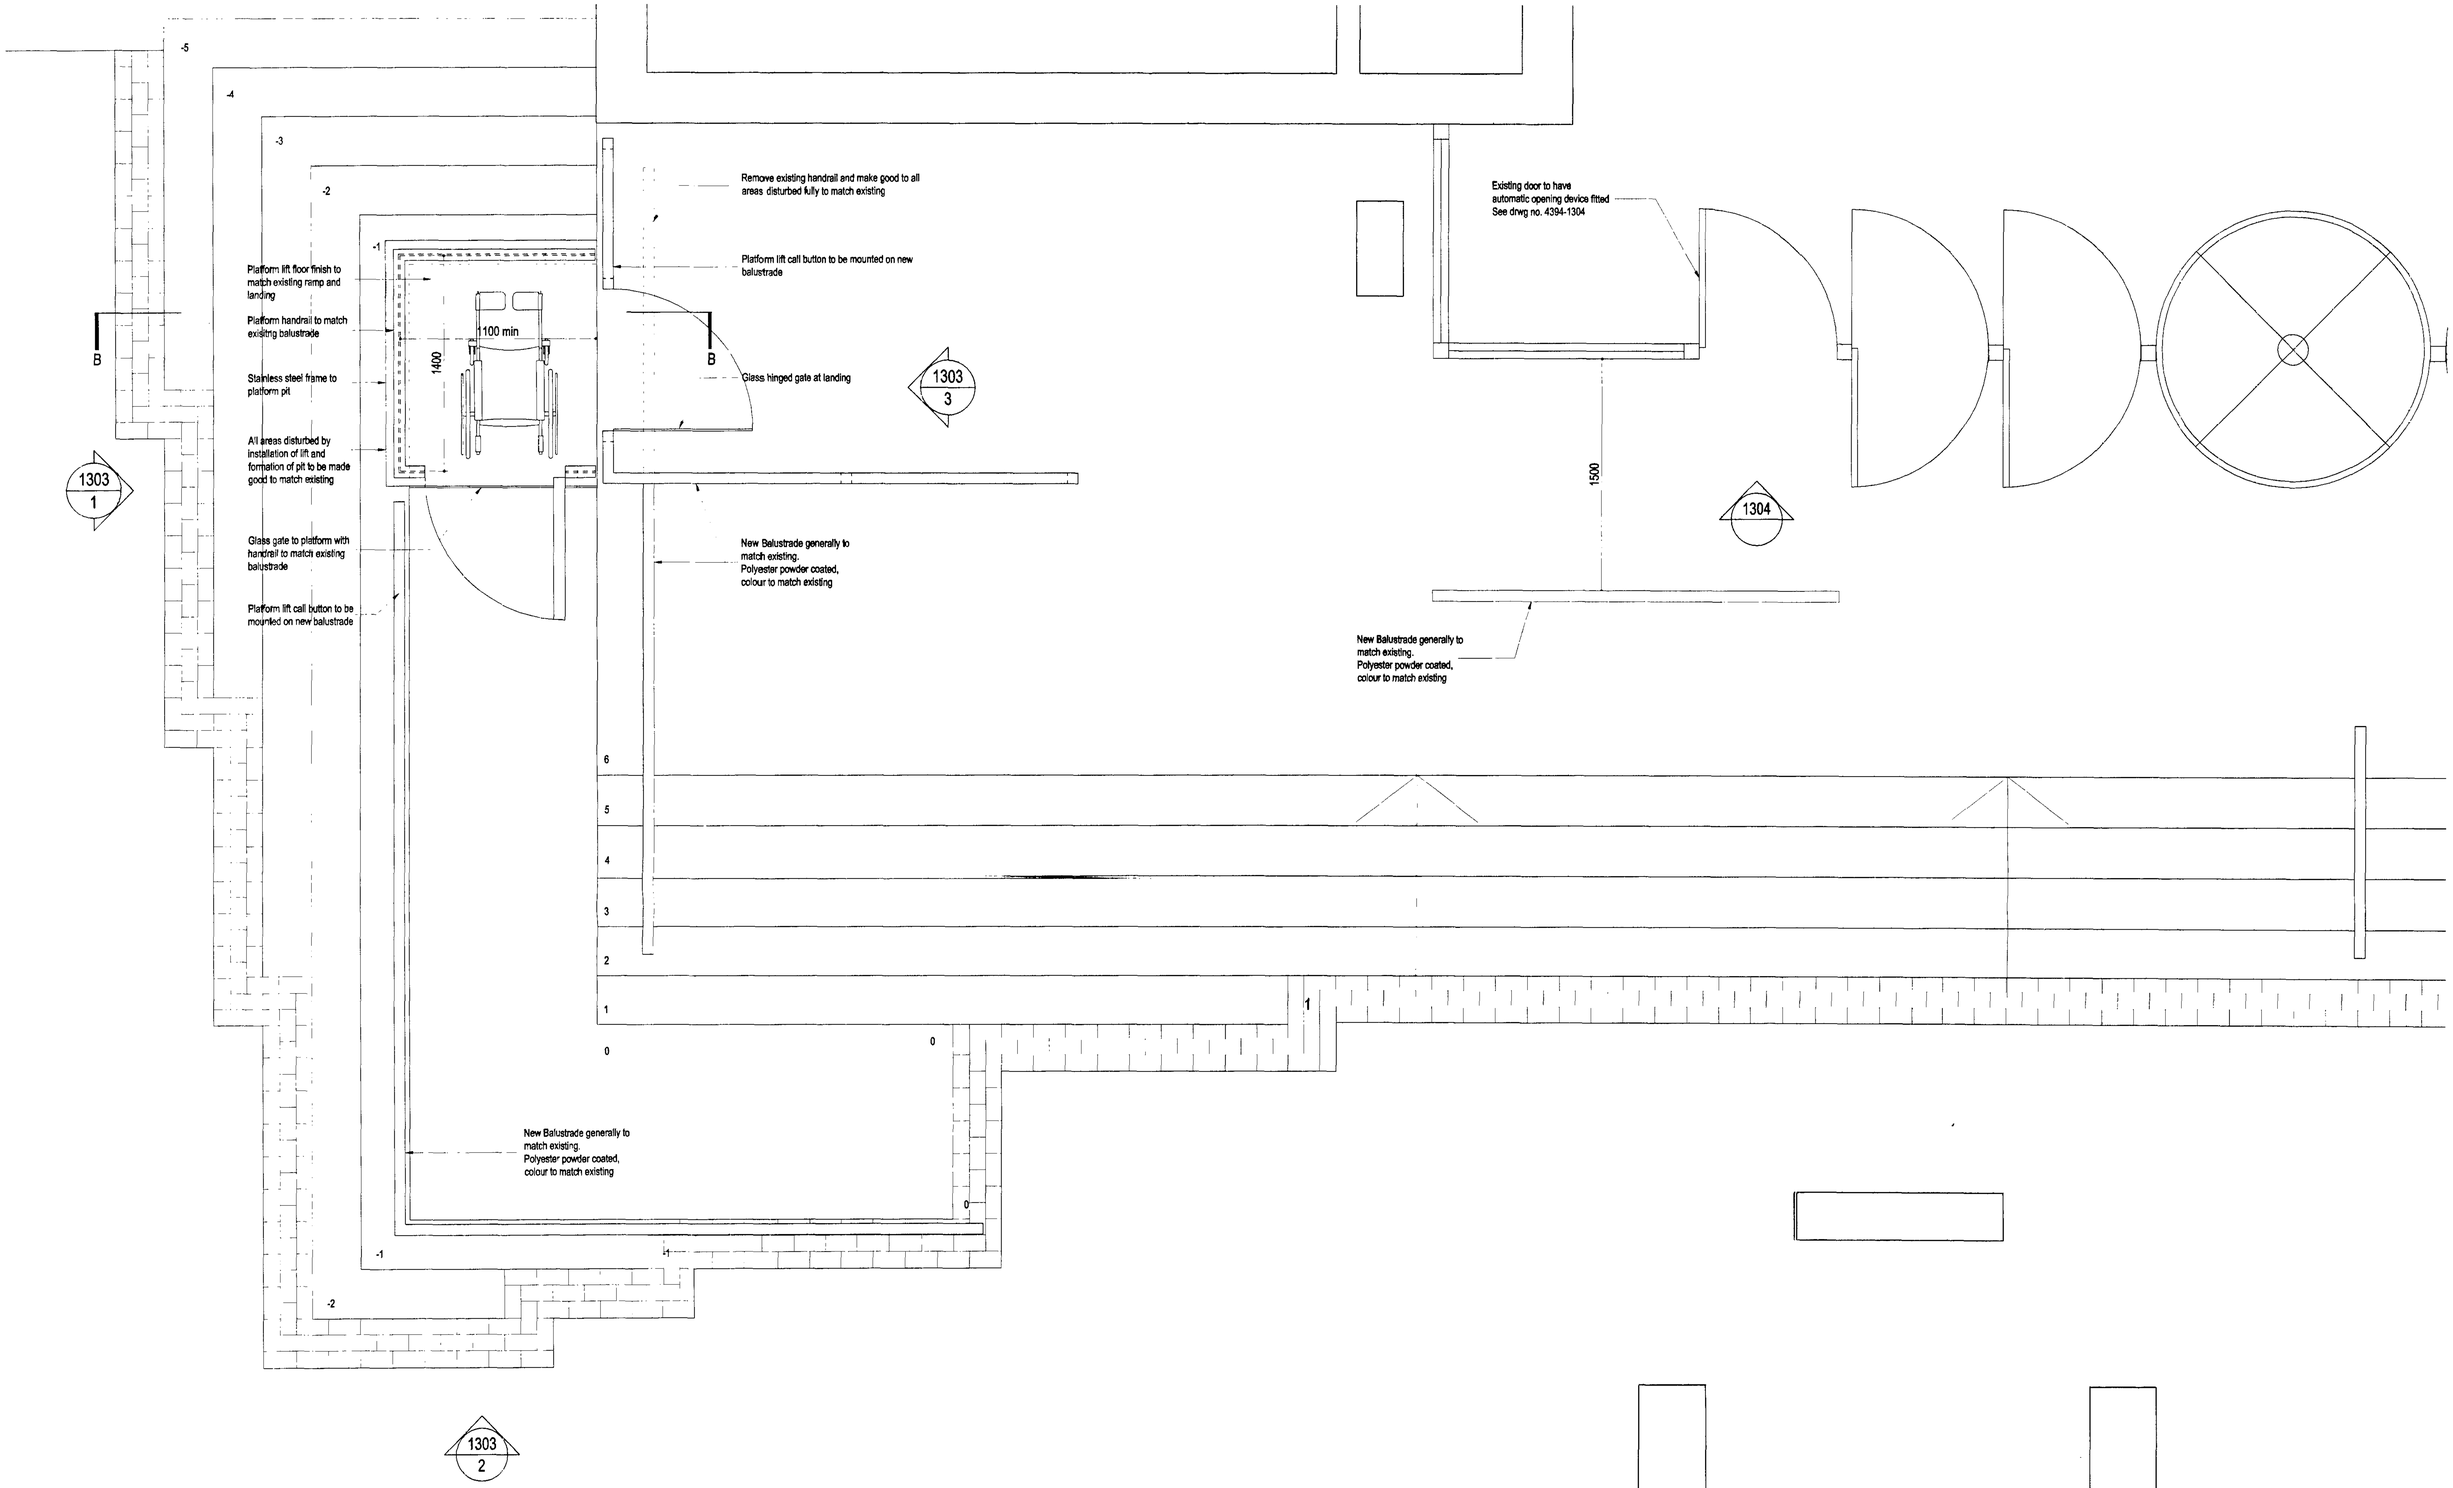

PROPOSED GROUND FLOOR ENTRANCE PLAN
Scale 1:20

Dwg No: 4394-1203

Royal College of Physicians - Proposed Entrance

RECEIVED
- 6 MAR 2007

EDGINGTON SPINK HYNE
RIDING COURT. RIDING COURT ROAD
DATCHET. WINDSOR. BERKSHIRE. SL3 9LE
TEL: 01753 580033
FAX: 01753 580633
WEB: www.edgingtons.co.uk
EMAIL: mail@edgingtons.co.uk

EDGINGTON SPINK·HYNE
CHARTERED ARCHITECTS

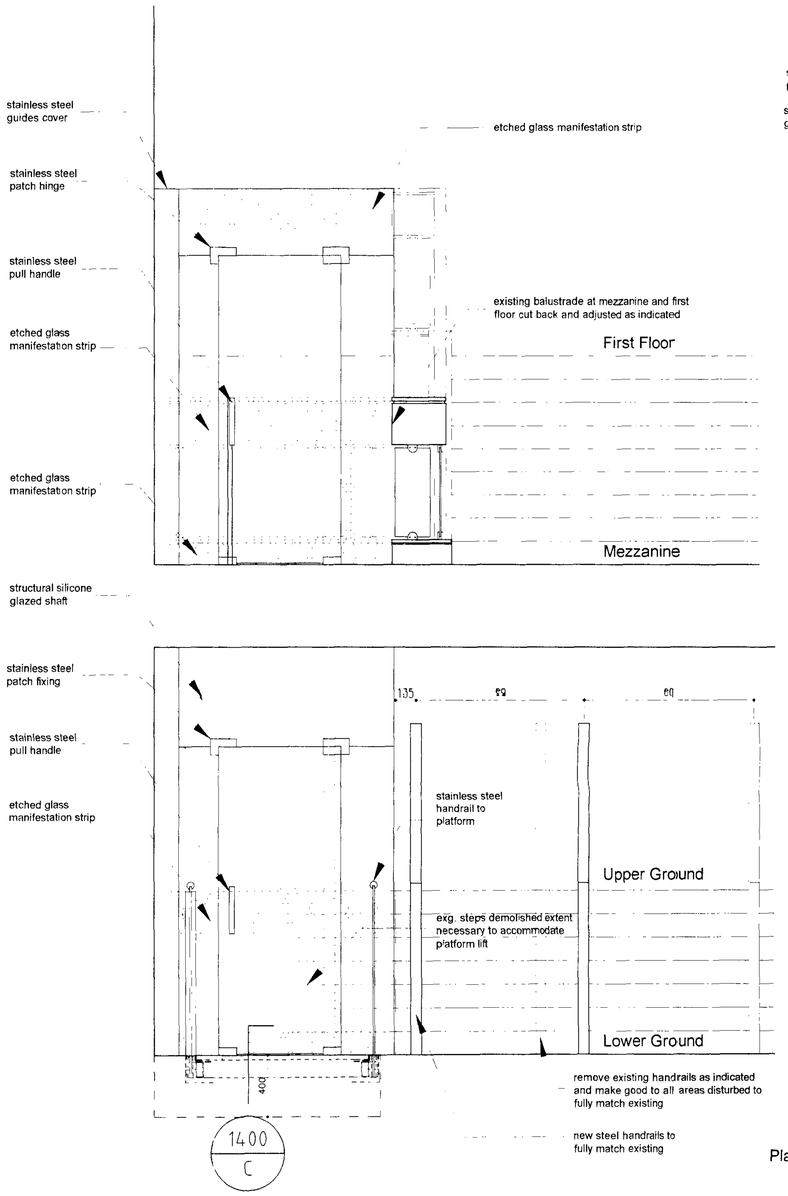

SECTION A-A
1:20

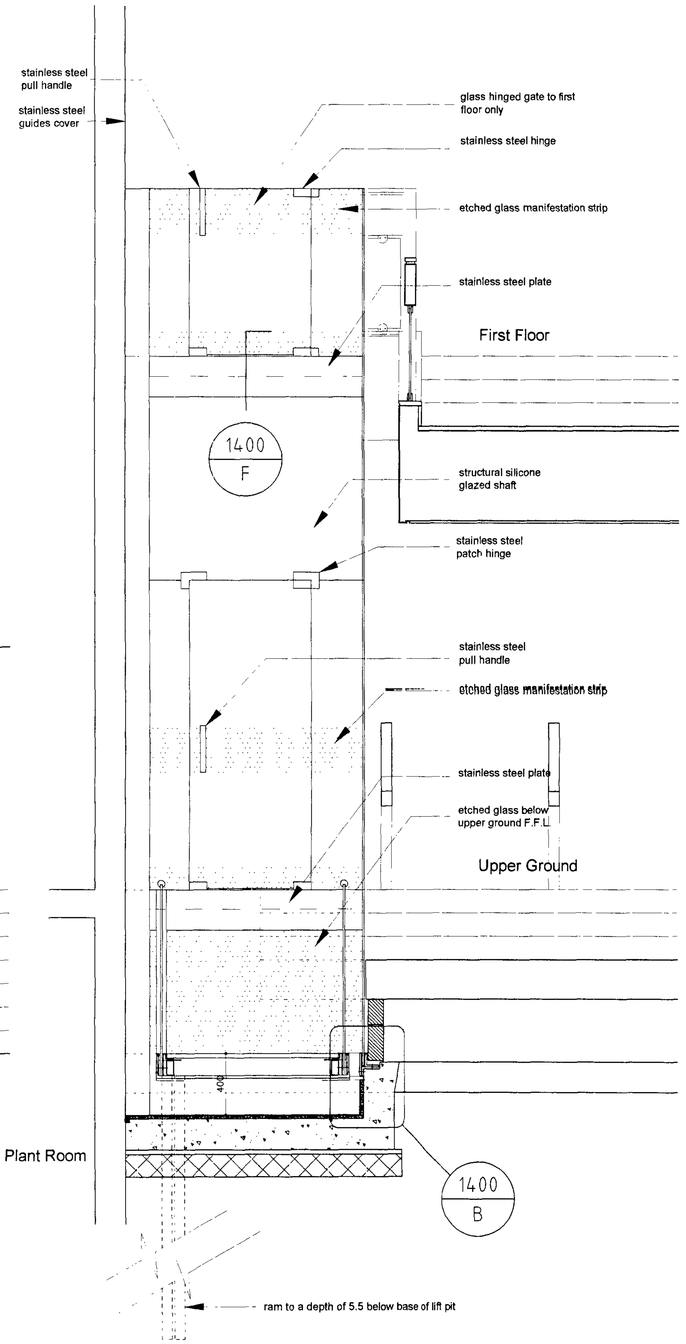

SECTION B-B
1:20

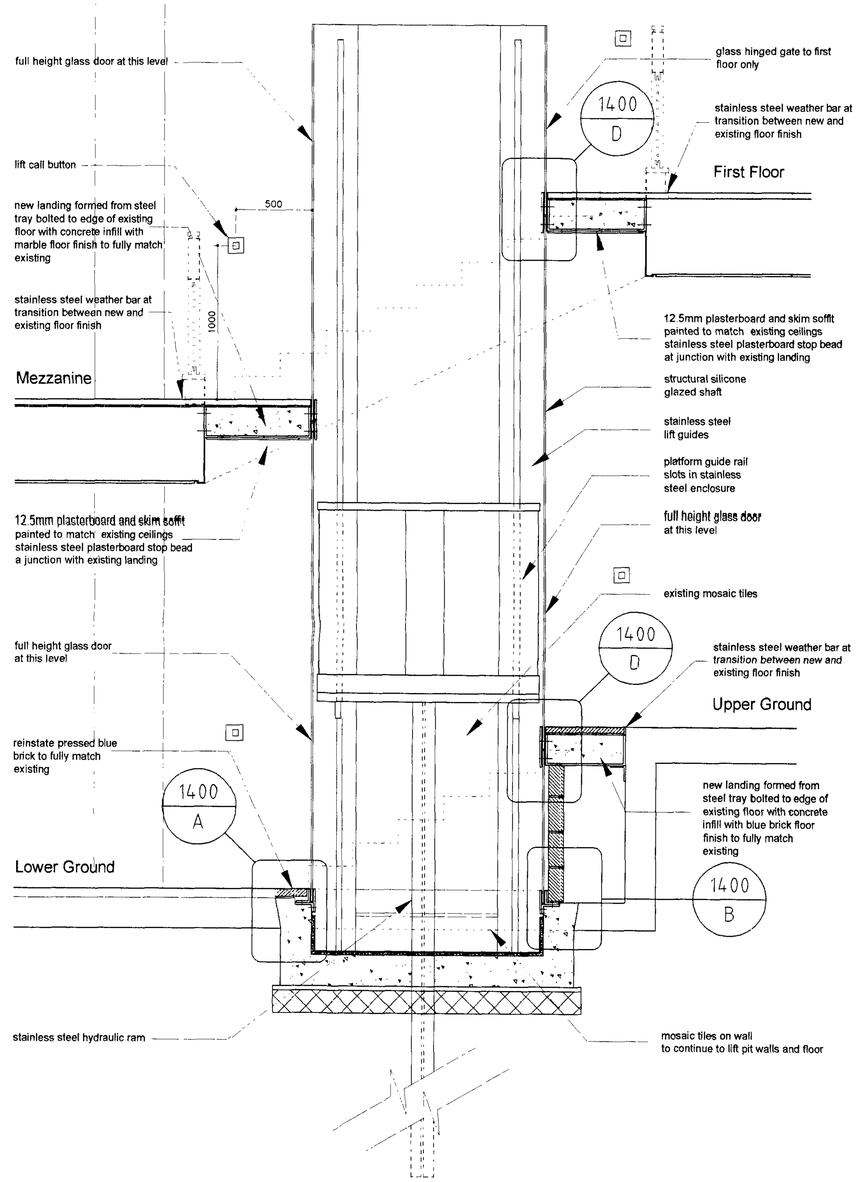

SECTION C-C
1:20

RECEIVED
- 6 MAR 2007

Dwg No: 4394-1301

Internal Platform Hoist

Royal College of Physicians -

EDGINGTON SPINK HYNE
RIDING COURT. RIDING COURT ROAD
DATCHET. WINDSOR. BERKSHIRE. SL3 9LE
TEL: 01753 580033
FAX: 01753 580633
WEB: www.edgingtons.co.uk
EMAIL: mail@edgingtons.co.uk

EDGINGTON SPINK·HYNE CHARTERED ARCHITECTS

Internal Platform Lift Proposals

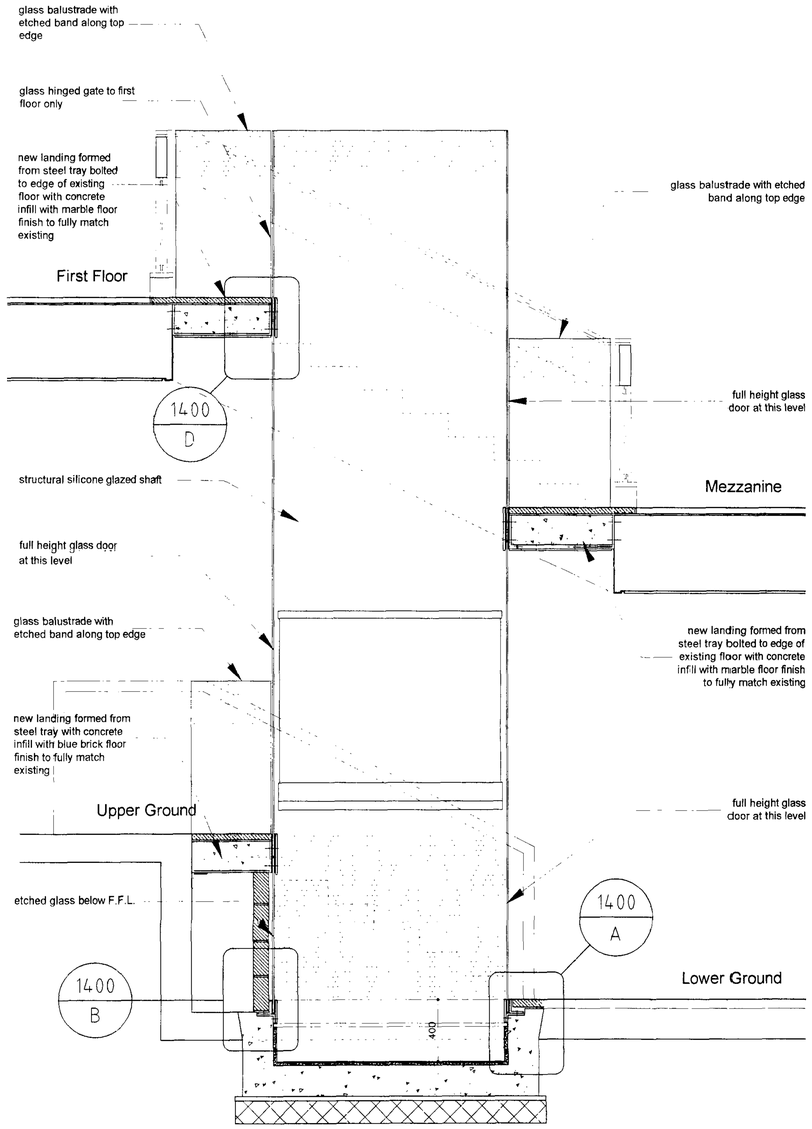

SECTION D-D
1:20

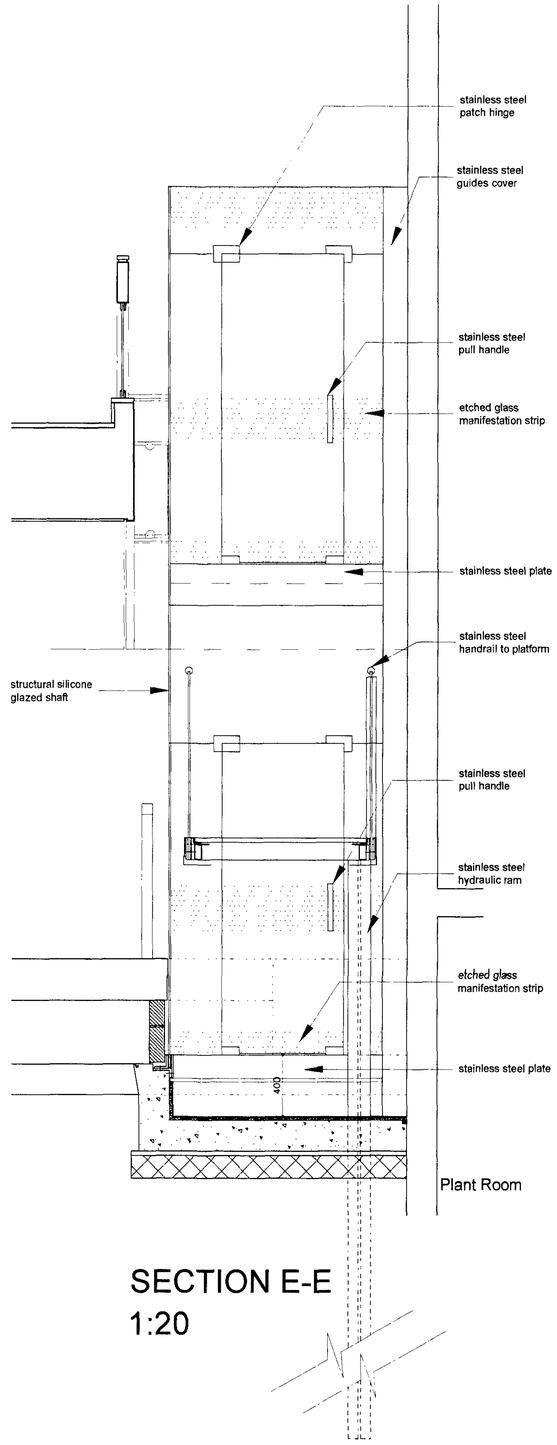

SECTION E-E
1:20

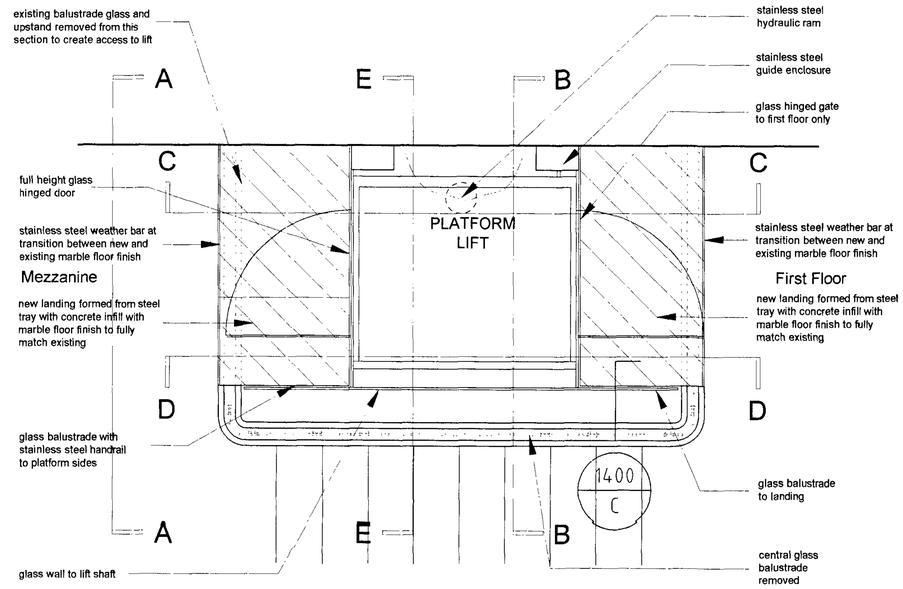

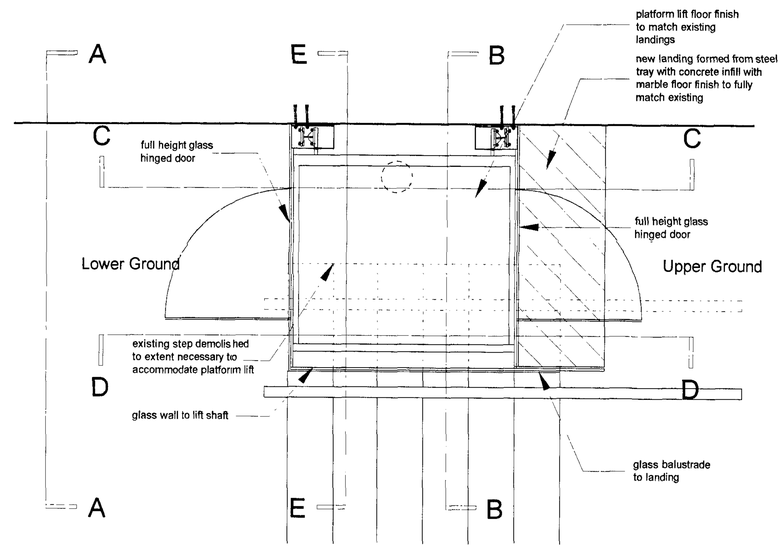

RECEIVED
- 6 MAR 2007

Dwg No: 4394-1302

Royal College of Physicians - Internal Platform Hoist

EDGINGTON SPINK HYNE
RIDING COURT. RIDING COURT ROAD
DATCHET. WINDSOR. BERKSHIRE. SL3 9LE
TEL: 01753 580033
FAX: 01753 580633
WEB: www.edgingtons.co.uk
EMAIL: mail@edgingtons.co.uk
EDGINGTON SPINK·HYNE
CHARTERED ARCHITECTS

Internal Platform Lift Proposals

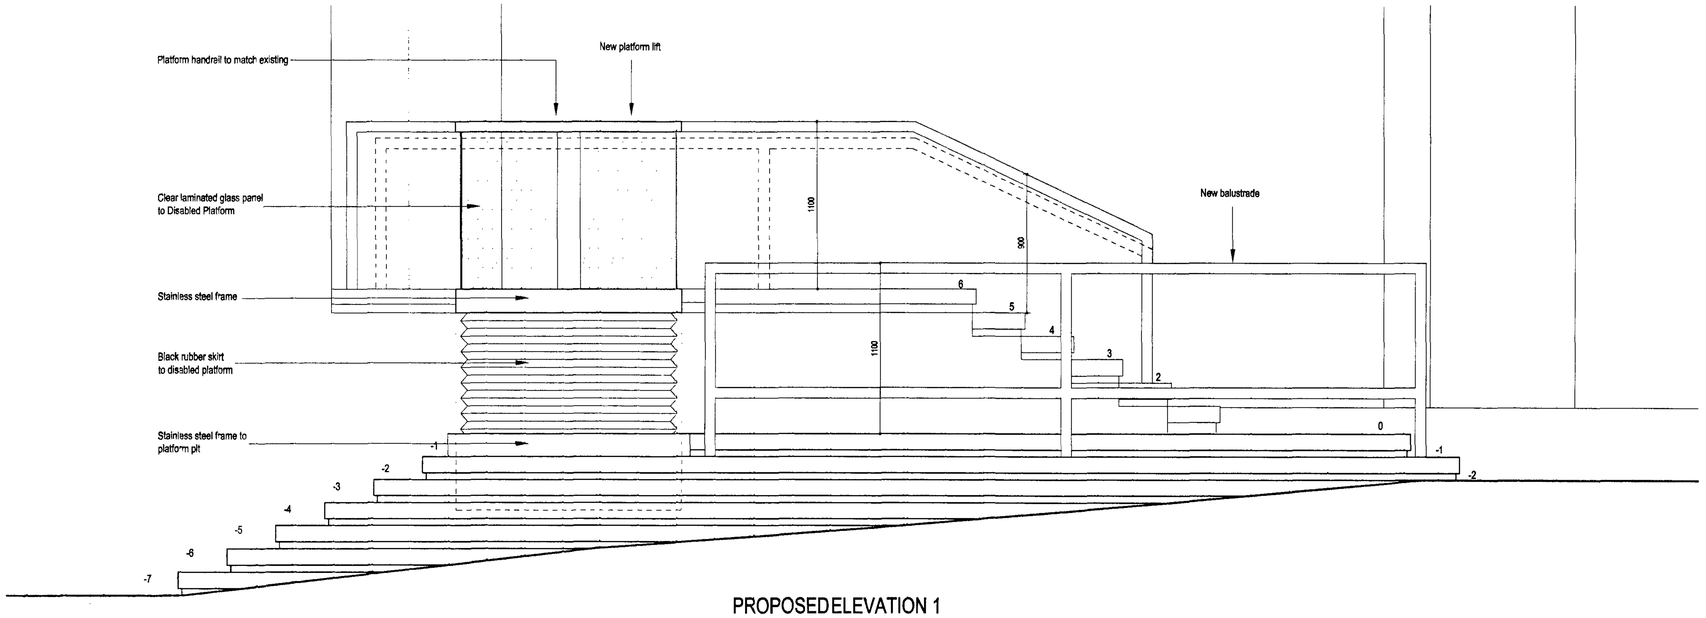

PROPOSED ELEVATION 1
scale 1:20

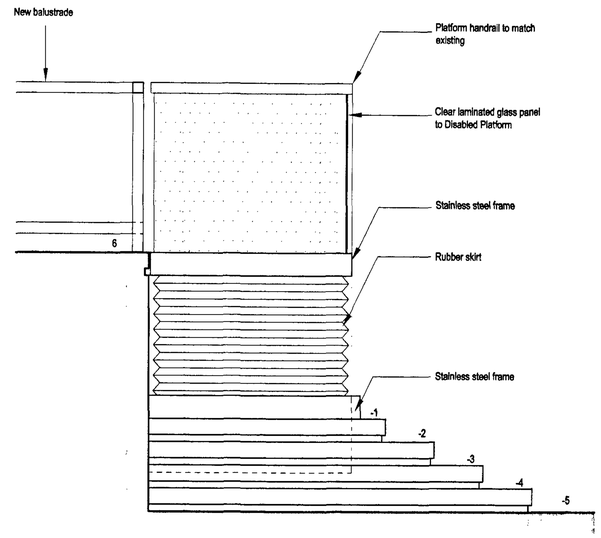

PROPOSED ELEVATION 4

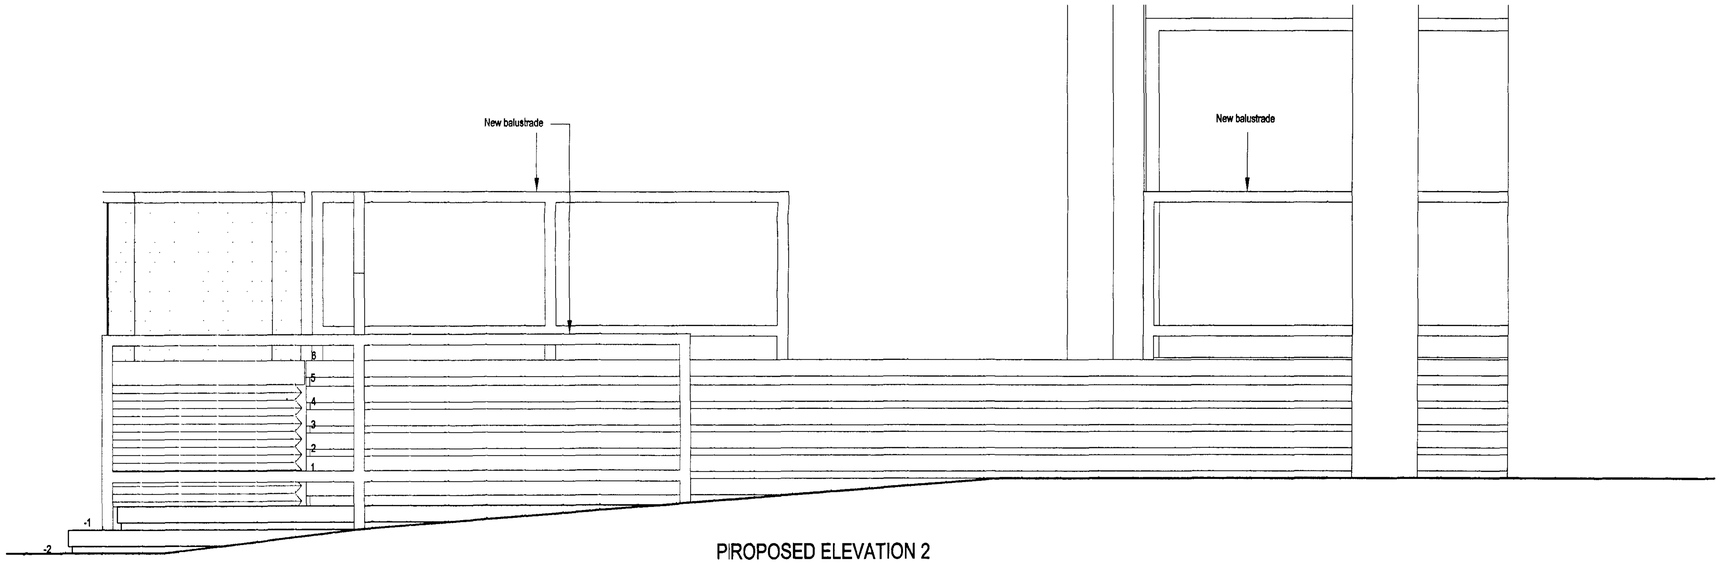

PIROPOSED ELEVATION 2
scale 1:20

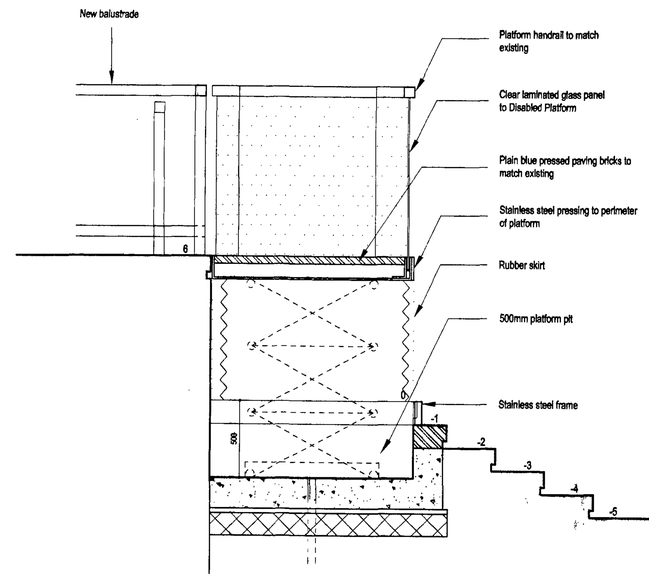

PROPOSED SECTION B-B
scale 1:20

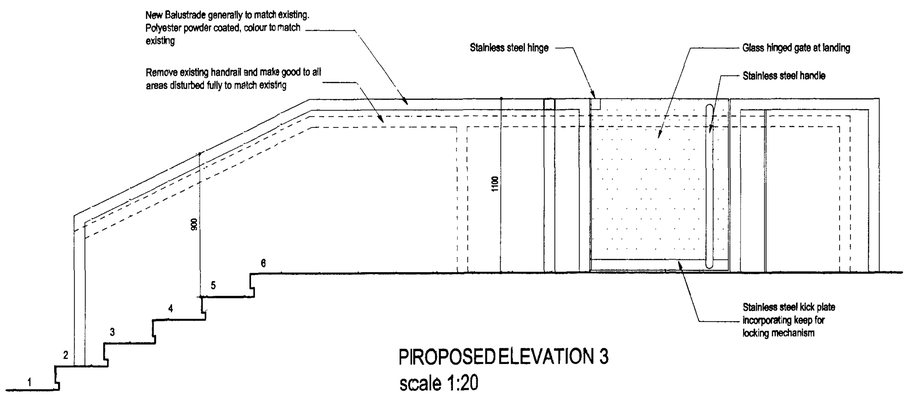

PIROPOSED ELEVATION 3
scale 1:20

RECEIVED
- 6 MAR 2007

EDGINGTON SPINK HYNE
RIDING COURT. RIDING COURT ROAD
DATCHET. WINDSOR. BERKSHIRE. SL3 9LE
TEL: 01753 580033
FAX: 01753 580633
WEB: www.edgingtons.co.uk
EMAIL: mail@edgingtons.co.uk

EDGINGTON SPINK·HYNE
CHARTERED ARCHITECTS

Royal College of Physicians - Proposed Entrance 1:20 @ A1 Dwg No:4394-1303

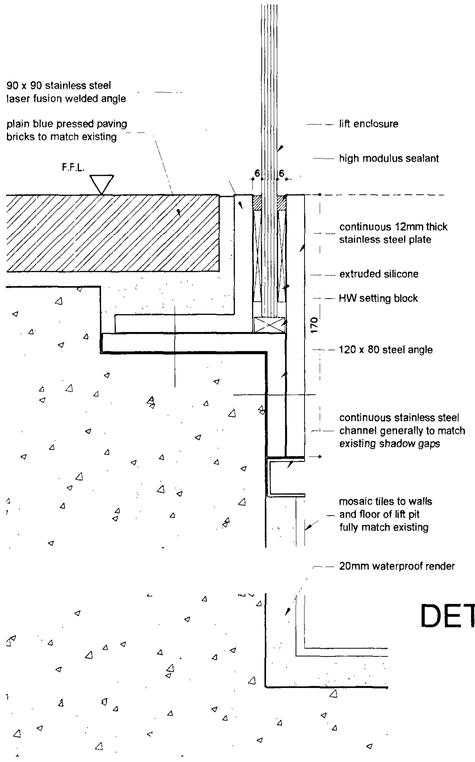

DETAIL A

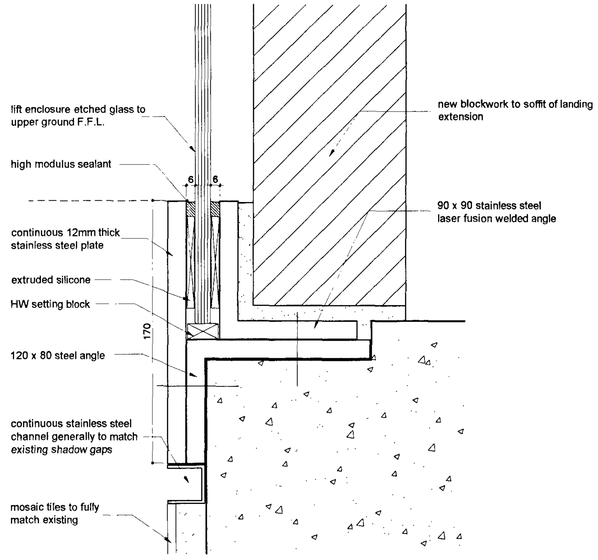

DETAIL B

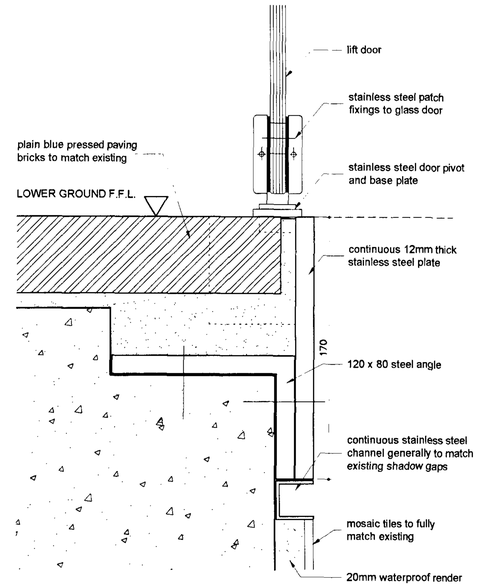

DETAIL C

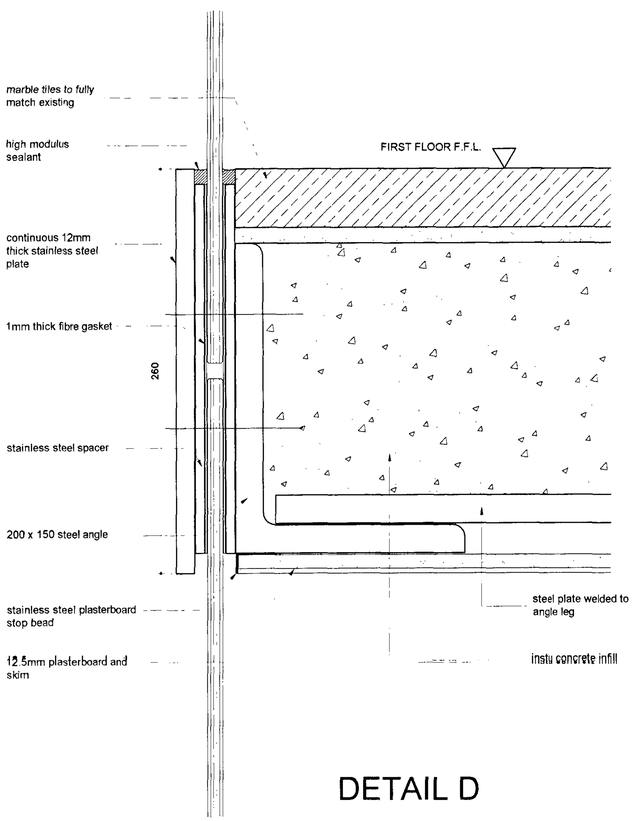

DETAIL D

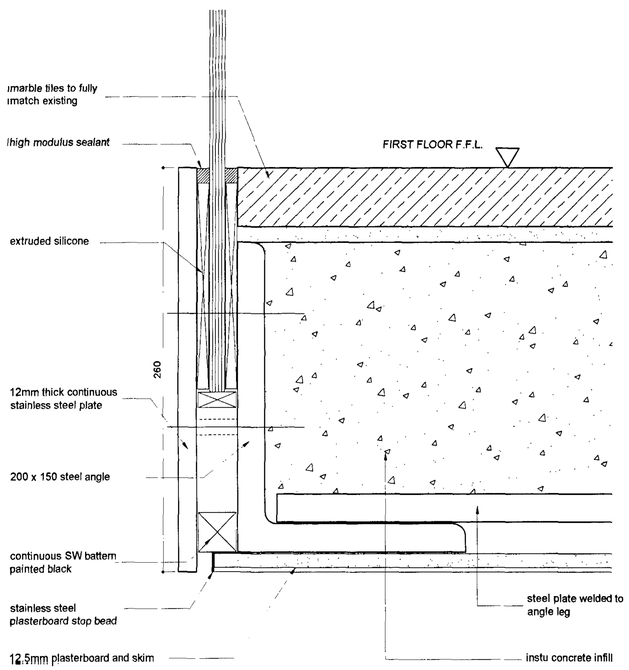

DETAIL E

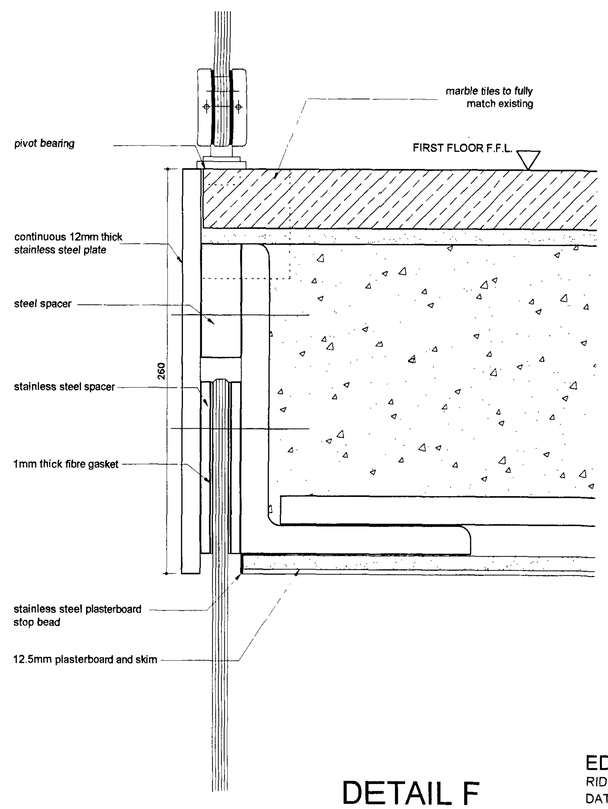

DETAIL F

Internal Platform Lift Proposals Details A - F

Dwg No: 4394-1400

Royal College of Physicians - Internal Platform Hoist

RECEIVED
- 6 MAR 2007

EDGINGTON SPINK HYNE
RIDING COURT. RIDING COURT ROAD
DATCHET. WINDSOR. BERKSHIRE. SL3 9LE
TEL: 01753 580033
FAX: 01753 580633
WEB: www.edgingtons.co.uk
EMAIL: mail@edgingtons.co.uk
EDGINGTON SPINK·HYNE
CHARTERED ARCHITECTS