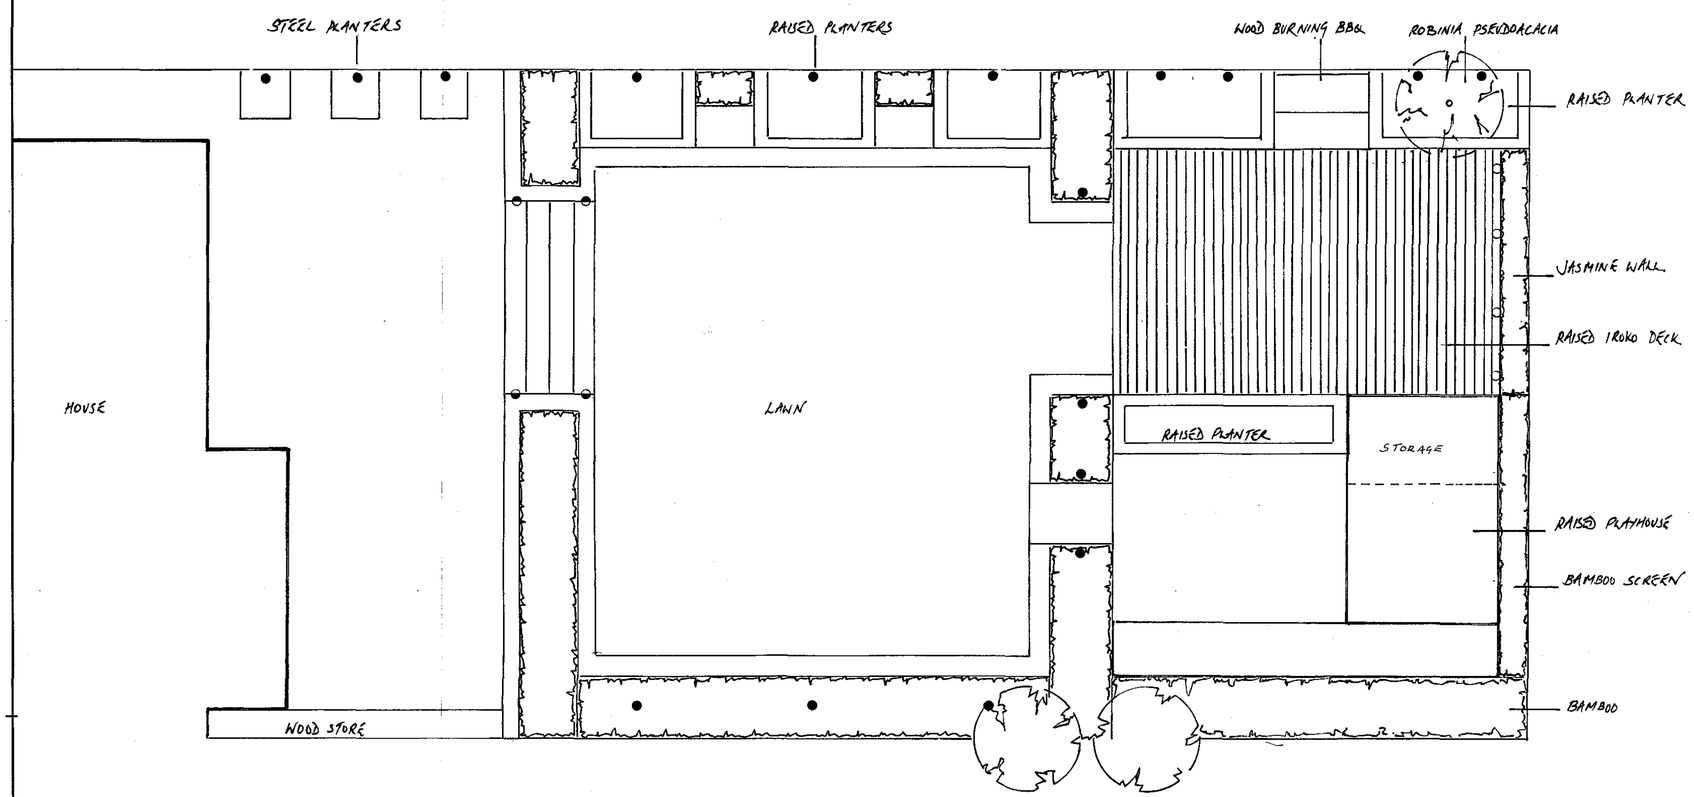

NOTES:
All dimensions must be checked on site and not scaled from this drawing.

LIGHTING

- ● UPLIGHTERS 17
- ◐ INSET LIGHTING 4
- ○ LED DECK LIGHTS 4

	Date	Revisions
A		

© copyright

THE WELL TEMPERED GARDEN
284 ROYAL CRESCENT MEWS
LONDON W11 4SY
0207 603 1213 (T)
0207 603 1280 (F)

Client
EMMA CHAMBERS

Job Title
NEW DESIGN FOR BACK GARDEN

Drawing Title

RECEIVED
20 FEB 2007

Scale 1:50

Date 1/07 | Drawn by TJS.

Drg No. | Rev.

A PRODUCT OF THE UNO RANGE-ARCHITECT CAT. No 7311

594 x 841mm A1