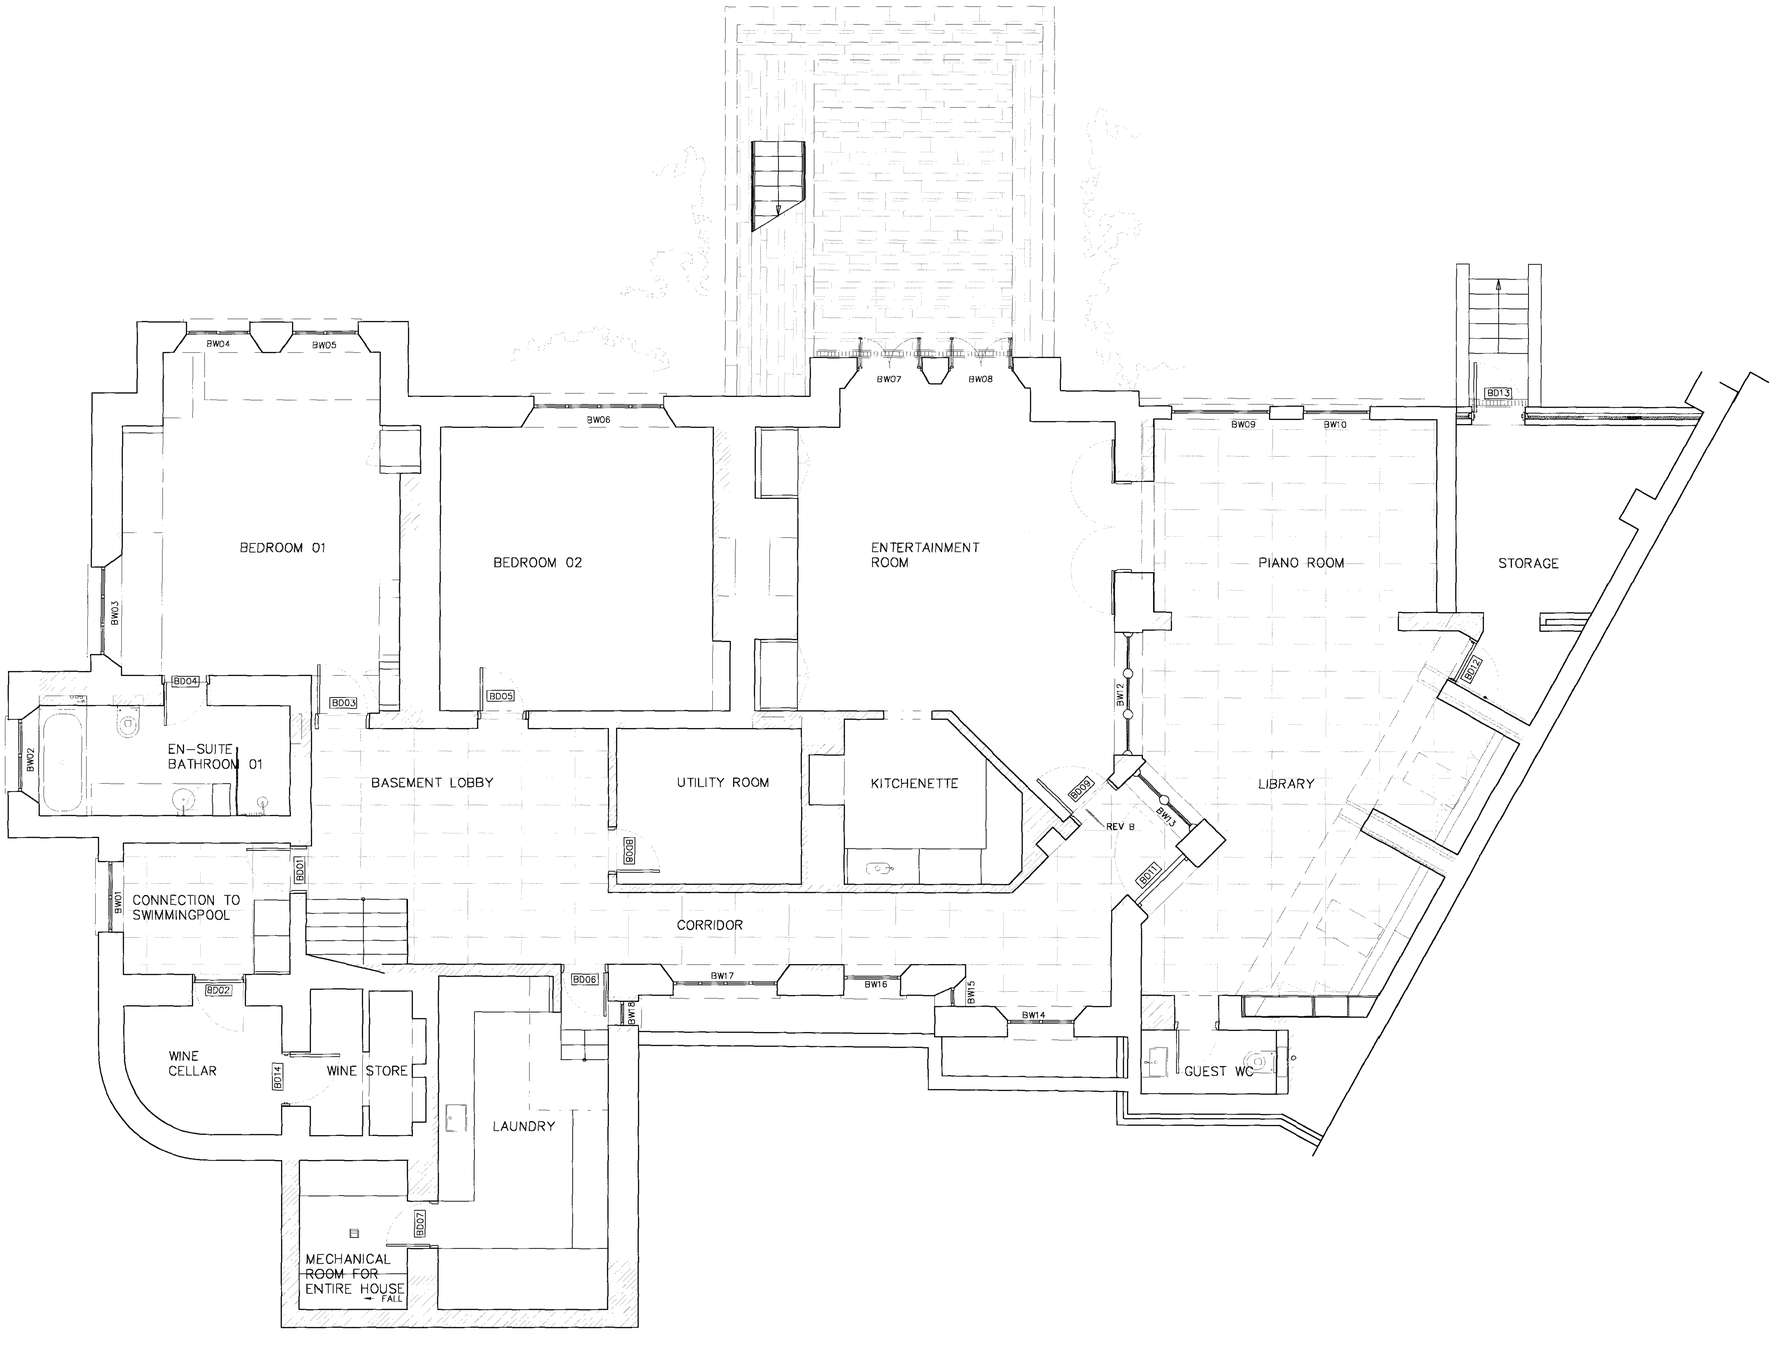

BASEMENT FLOOR

KEY:

PROPOSED CHANGES TO ORIGINAL PLANNING APPLICATION

REV

A 16.08.06 ALTERATIONS TO PLANNING APPLICATION

B 17.11.06 REVISION CLOUDS INDICATE NEW ALTERATIONS TO PREVIOUS APPLICATION

NOTE:
THIS DRAWING RECIEVED PLANNING APPROVAL AND LISTED BUILDING CONSENT ON 20th OCT. 2006
re: 2006/3411/L, 2006/3410/P

DRAWING IS CURRENTLY AWAITING LISTED BUILDING CONSENT FOR FURTHER MINOR ALTERATIONS TO LAYOUT.

KLIPPAN HOUSE
LONDON NW3

PROPOSED BASEMENT PLAN

DWG No.: KHR/101B

SCALE: 1 : 50

DATE: NOVEMBER 2006

belsize architects

© COPYRIGHT
NOT TO BE REPRODUCED OR USED WITHOUT PERMISSION

48 PARKHILL ROAD LONDON NW3 2YP
TEL 020 7482 4420 FAX 020 7482 4186
EMAIL: MAIL@BELSIZEARCHITECTS.COM

NOTE:
THIS DRAWING RECIEVED PLANNING APPROVAL AND LISTED BUILDING CONSENT ON 20th OCT. 2006
re: 2006/3411/L, 2006/3410/P

DRAWING IS CURRENTLY AWAITING LISTED BUILDING CONSENT FOR FURTHER MINOR ALTERATIONS TO LAYOUT.

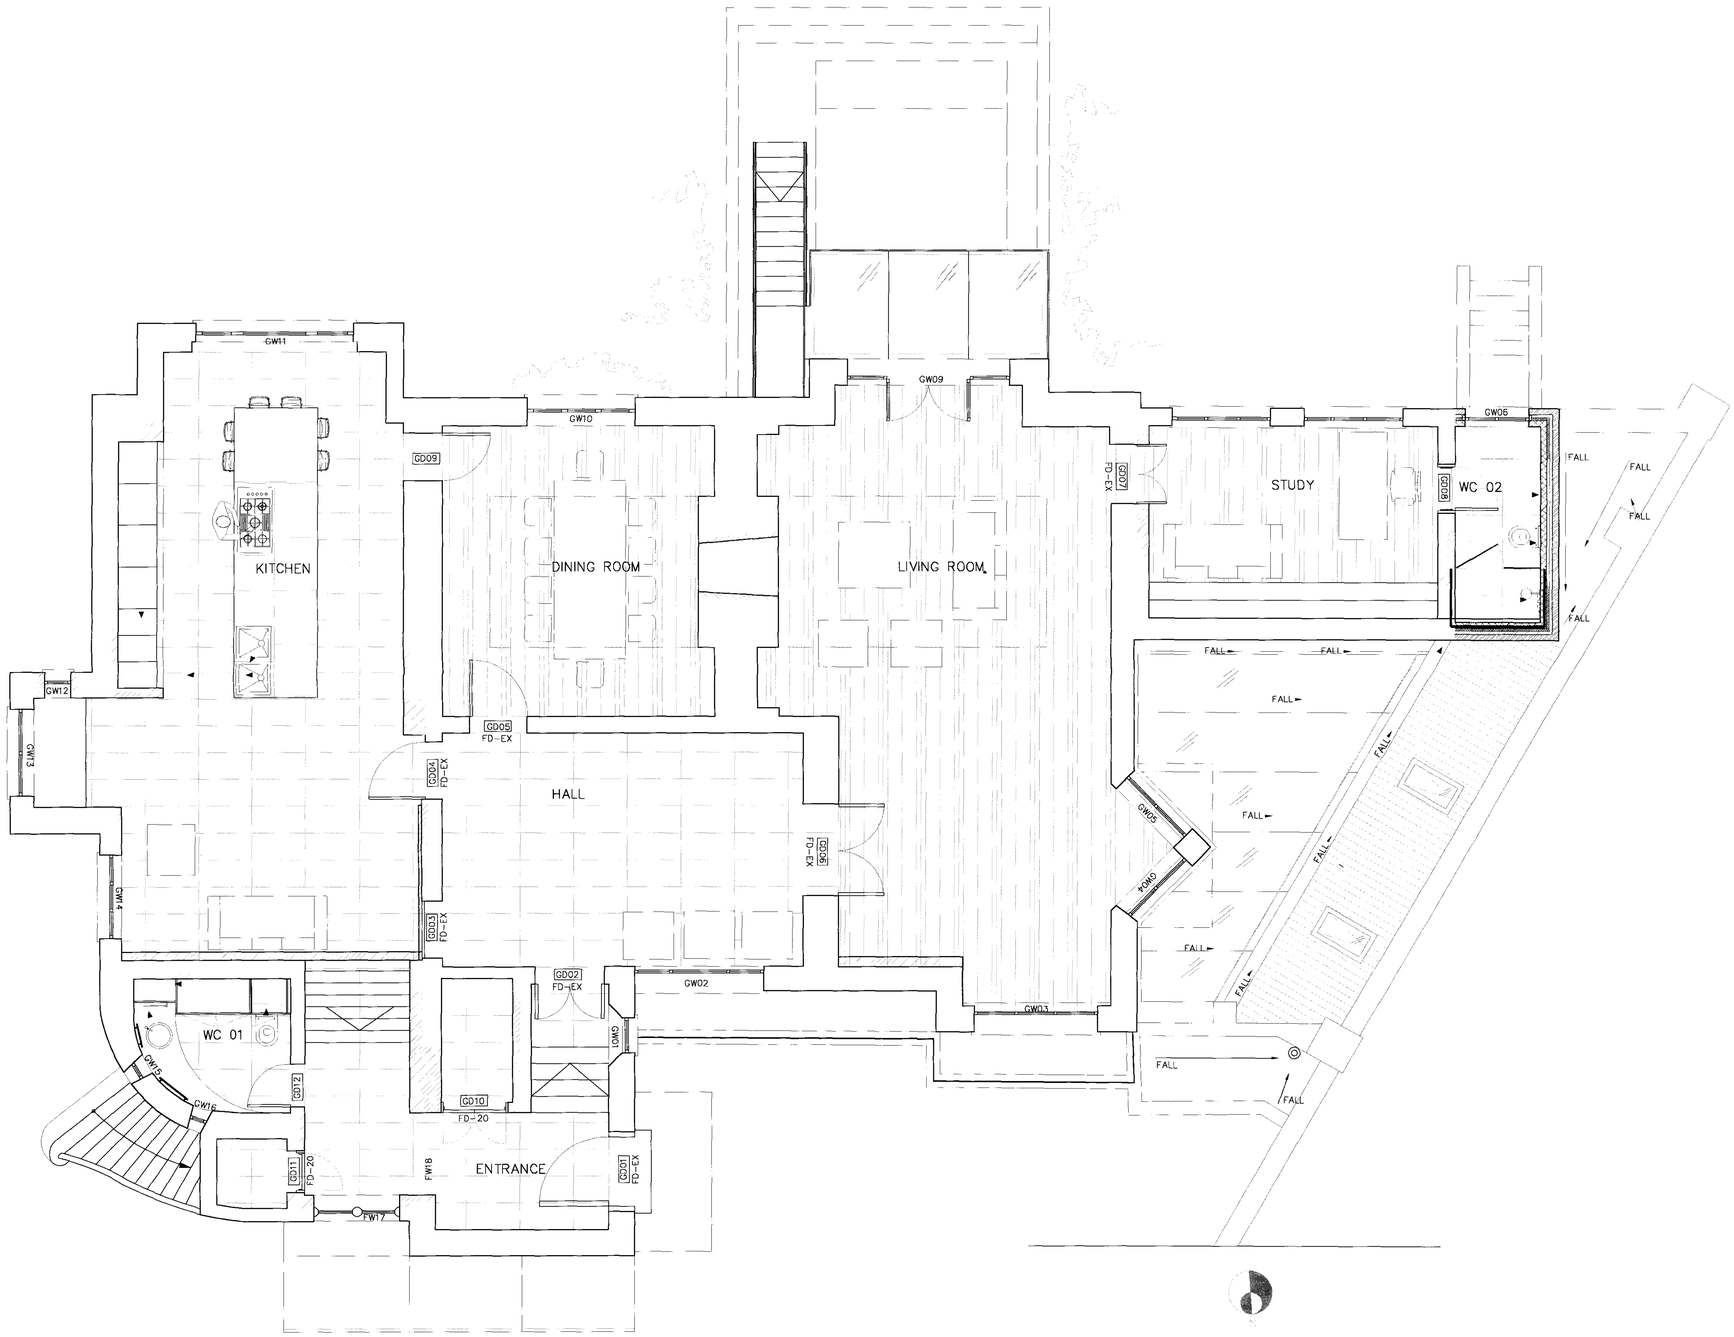

GROUND FLOOR

KLIPPAN HOUSE
LONDON NW3

PROPOSED GROUND PLAN

DWG No.: KHR/102B

SCALE: 1 : 50

DATE: NOVEMBER 2006

belsize architects

© COPYRIGHT
NOT TO BE REPRODUCED OR USED WITHOUT PERMISSION

48 PARKHILL ROAD LONDON NW3 2YP
TEL 020 7482 4420 FAX 020 7482 4186
EMAIL: MAIL@BELSIZEARCHITECTS.COM

NOTE:
THIS DRAWING RECIEVED PLANNING APPROVAL AND LISTED BUILDING CONSENT ON 20th OCT. 2006
re: 2006/3411/L, 2006/3410/P

PROPOSED NORTH ELEVATION

PROPOSED EAST ELEVATION

KLIPPAN HOUSE
50 WELL WALK
LONDON NW3

PROPOSED EAST AND NORTH ELEVATION

DWG No.: KHR/P201

SCALE: 1 : 50

DATE: APRIL 06

belsize architects

© COPYRIGHT
NOT TO BE REPRODUCED OR USED WITHOUT PERMISSION

48 PARKHILL ROAD LONDON NW3 2YP
TEL 020 7482 4420 FAX 020 7482 4186
EMAIL: MAIL@BELSIZEARCHITECTS.COM

NOTE:
THIS DRAWING RECIEVED PLANNING APPROVAL AND LISTED BUILDING CONSENT ON 20th OCT. 2006
re: 2006/3411/L, 2006/3410/P

PROPOSED SOUTH ELEVATION

PROPOSED WEST ELEVATION

KLIPPAN HOUSE
50 WELL WALK
LONDON NW3

PROPOSED WEST AND SOUTH ELEVATION

DWG No.: KHR/P202

SCALE: 1 : 50

DATE: APRIL 06

belsize architects

© COPYRIGHT
NOT TO BE REPRODUCED OR USED WITHOUT PERMISSION

48 PARKHILL ROAD LONDON NW3 2YP
TEL 020 7482 4420 FAX 020 7482 4186
EMAIL: MAIL@BELSIZEARCHITECTS.COM

NOTE:
THIS DRAWING RECIEVED PLANNING APPROVAL AND LISTED BUILDING CONSENT ON 20th OCT. 2006
re: 2006/3411/L, 2006/3410/P

REGISTERED
- 9 FEB 2007

KLIPPAN HOUSE
LONDON NW3

PROPOSED
SECTION AA

DWG No.: KHR/301

SCALE: 1 : 100

DATE: APRIL 2006

belsize architects

© COPYRIGHT
NOT TO BE REPRODUCED OR USED WITHOUT PERMISSION

48 PARKHILL ROAD LONDON NW3 2YP
TEL 020 7482 4420 FAX 020 7482 4186
EMAIL: MAIL@BELSIZEARCHITECTS.COM

NOTE:
THIS DRAWING RECIEVED PLANNING APPROVAL AND LISTED BUILDING CONSENT ON 20th OCT. 2006
re: 2006/3411/L, 2006/3410/P

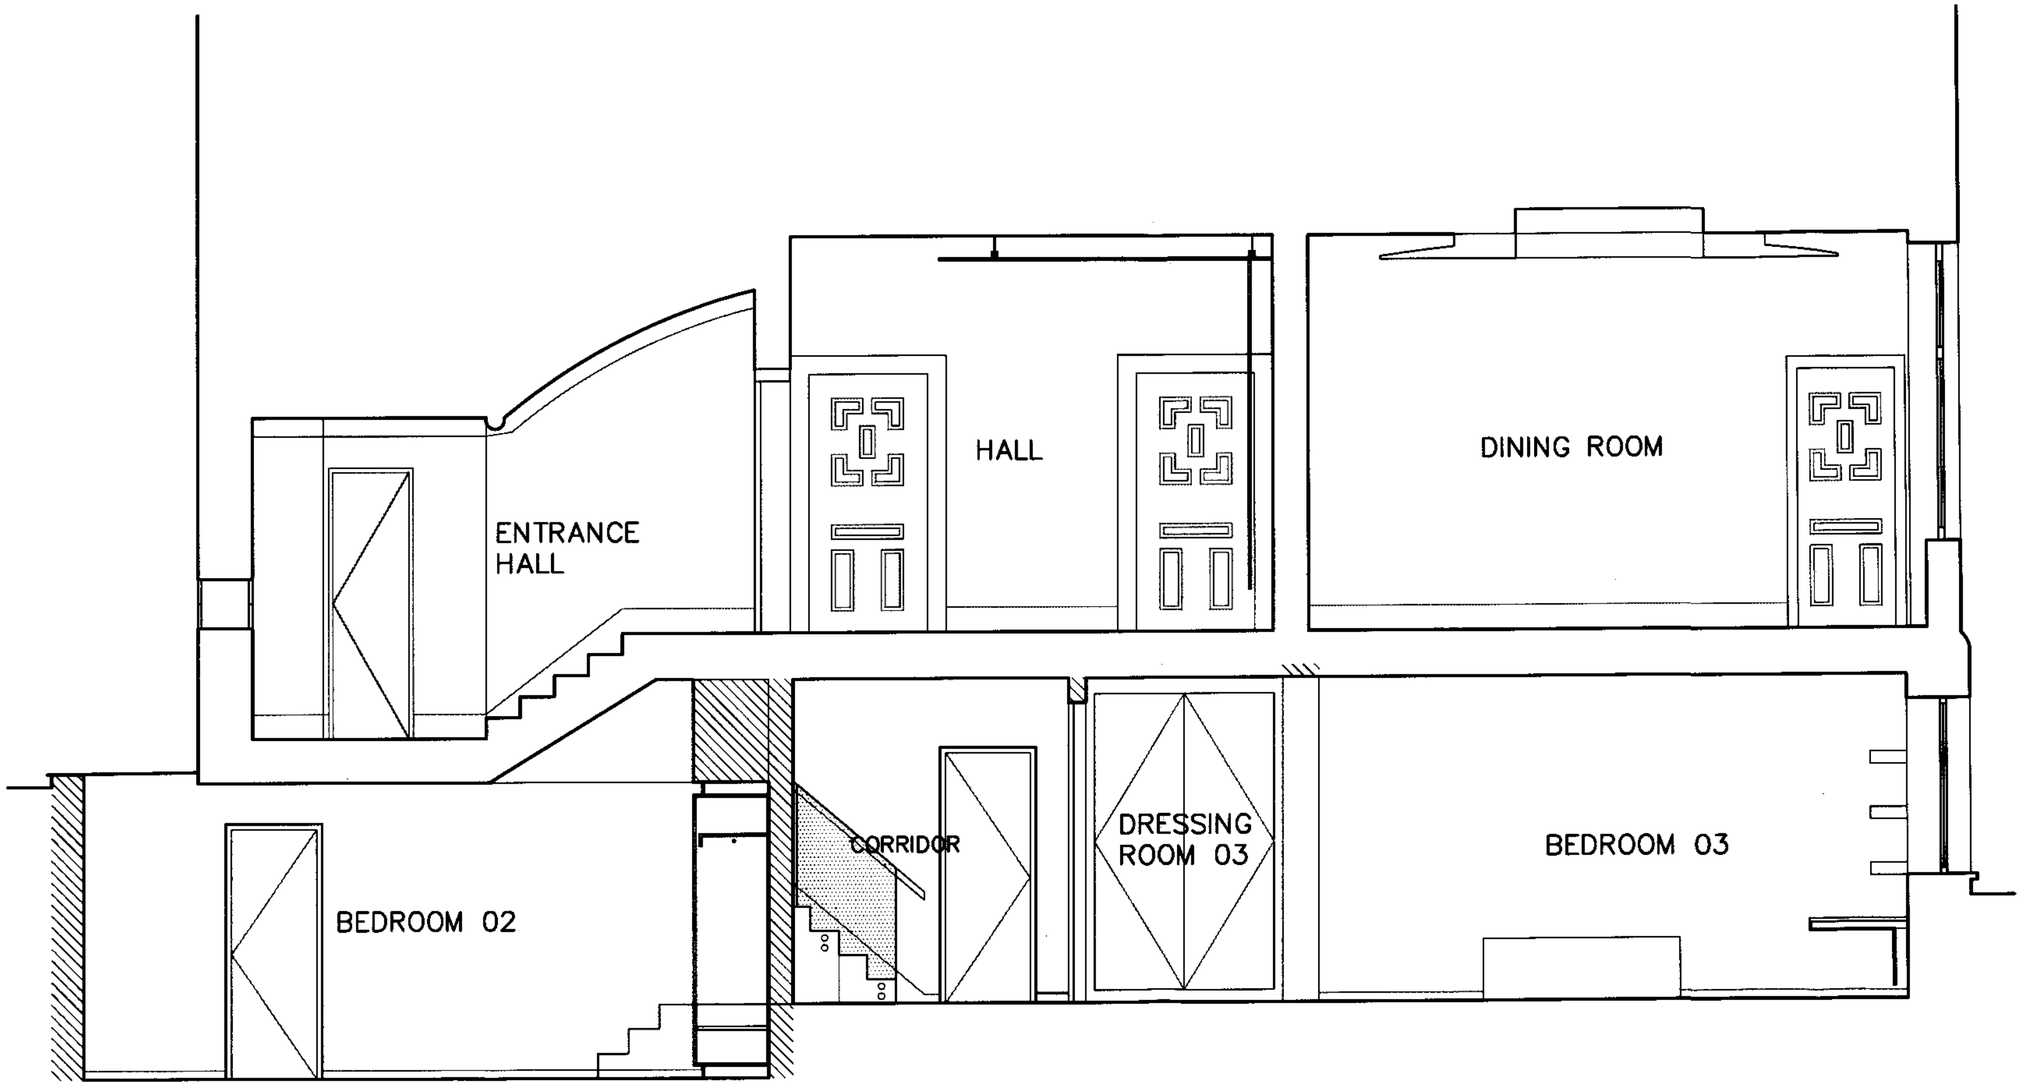

KLIPPAN HOUSE
LONDON NW3

PROPOSED
SECTION BB

DWG No.: KHR/302

SCALE: 1 : 50

DATE: APRIL 2006

belsize architects

© COPYRIGHT
NOT TO BE REPRODUCED OR USED WITHOUT PERMISSION

48 PARKHILL ROAD LONDON NW3 2YP
TEL 020 7482 4420 FAX 020 7482 4186
EMAIL: MAIL@BELSIZEARCHITECTS.COM

NOTE:
THIS DRAWING RECIEVED PLANNING APPROVAL AND LISTED BUILDING CONSENT ON 20th OCT. 2006
re: 2006/3411/L, 2006/3410/P

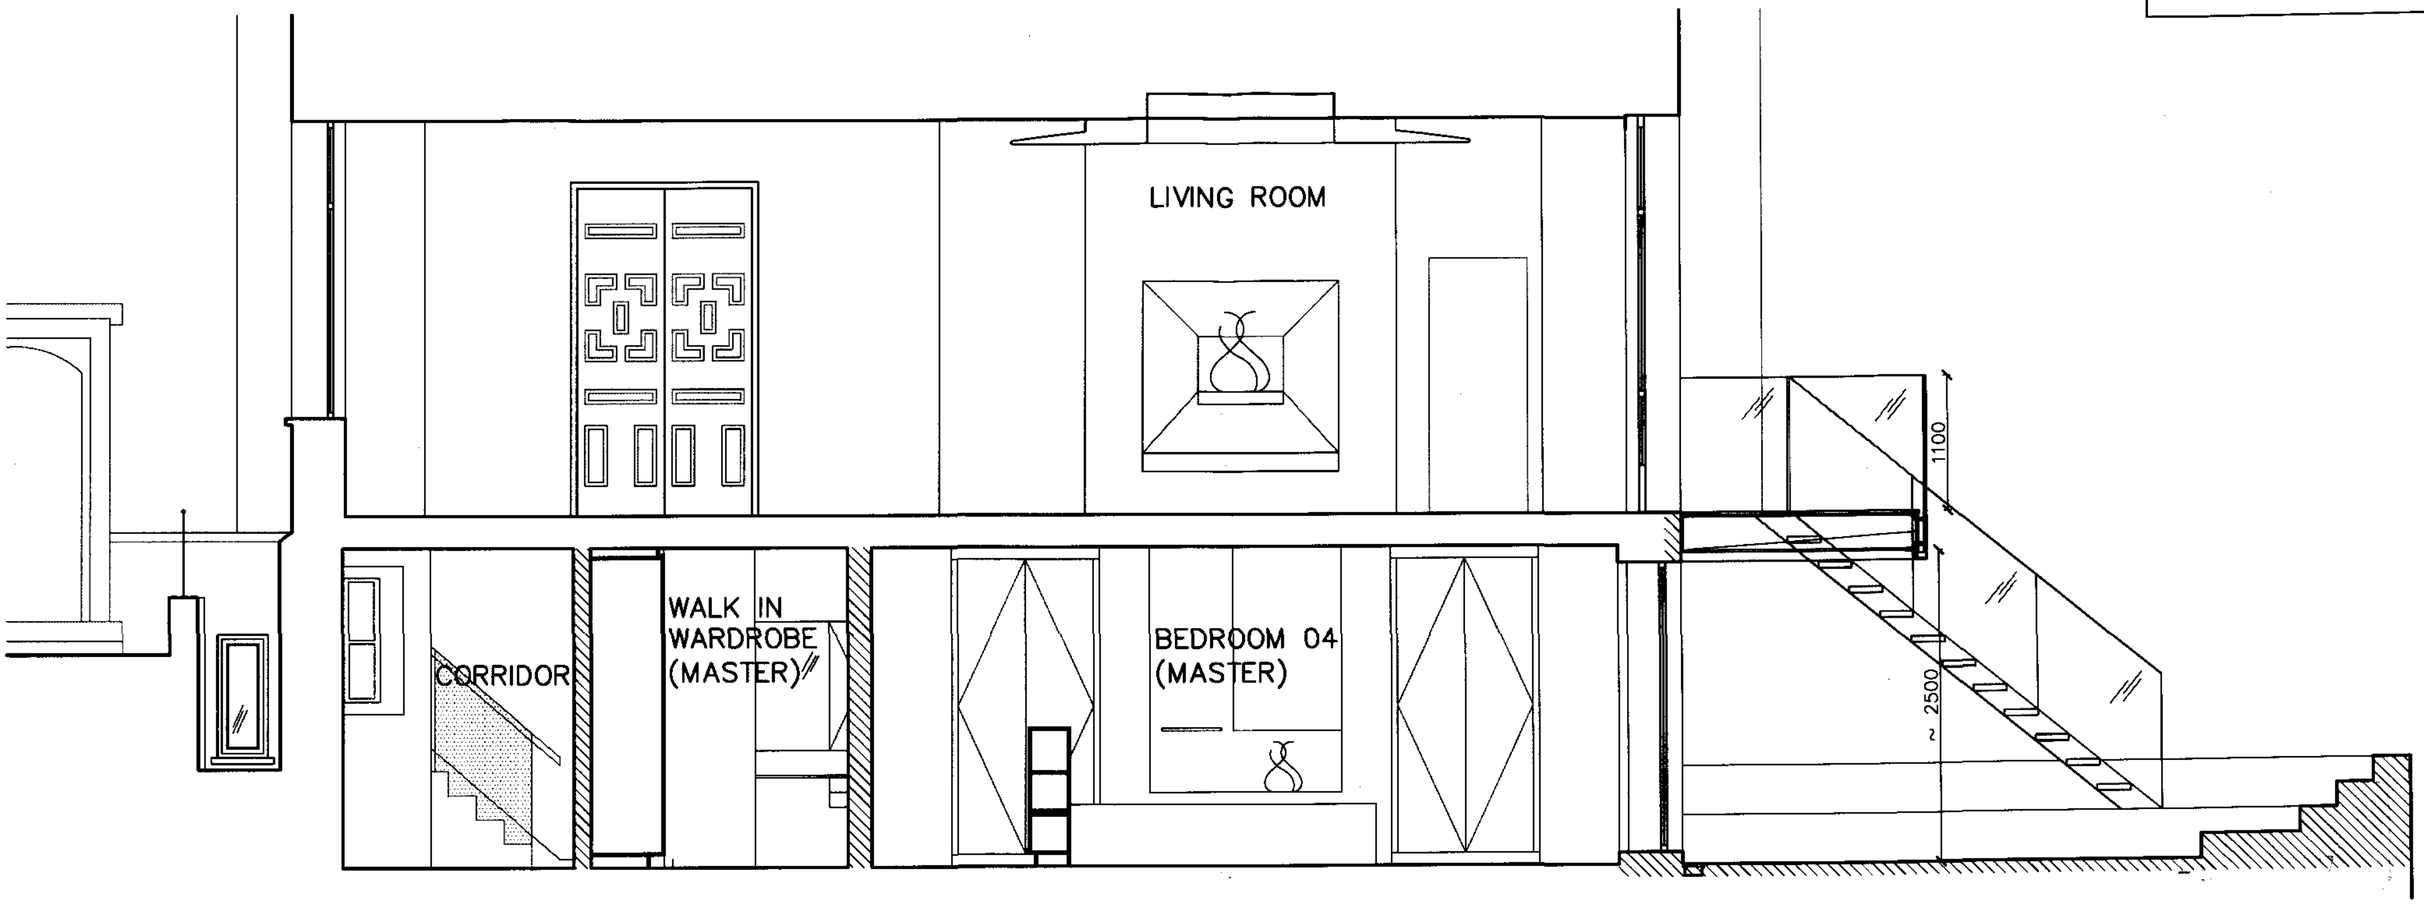

RECEIVED
- 9 FEB 2007

KLIPPAN HOUSE
LONDON NW3

PROPOSED
SECTION CC

DWG No.: KHR/303

SCALE: 1 : 50

DATE: APRIL 2006

belsize architects

© COPYRIGHT
NOT TO BE REPRODUCED OR USED WITHOUT PERMISSION

48 PARKHILL ROAD LONDON NW3 2YP
TEL 020 7482 4420 FAX 020 7482 4186
EMAIL: MAIL@BELSIZEARCHITECTS.COM

NOTE:
THIS DRAWING RECIEVED PLANNING APPROVAL AND LISTED BUILDING CONSENT ON 20th OCT. 2006
re: 2006/3411/L, 2006/3410/P

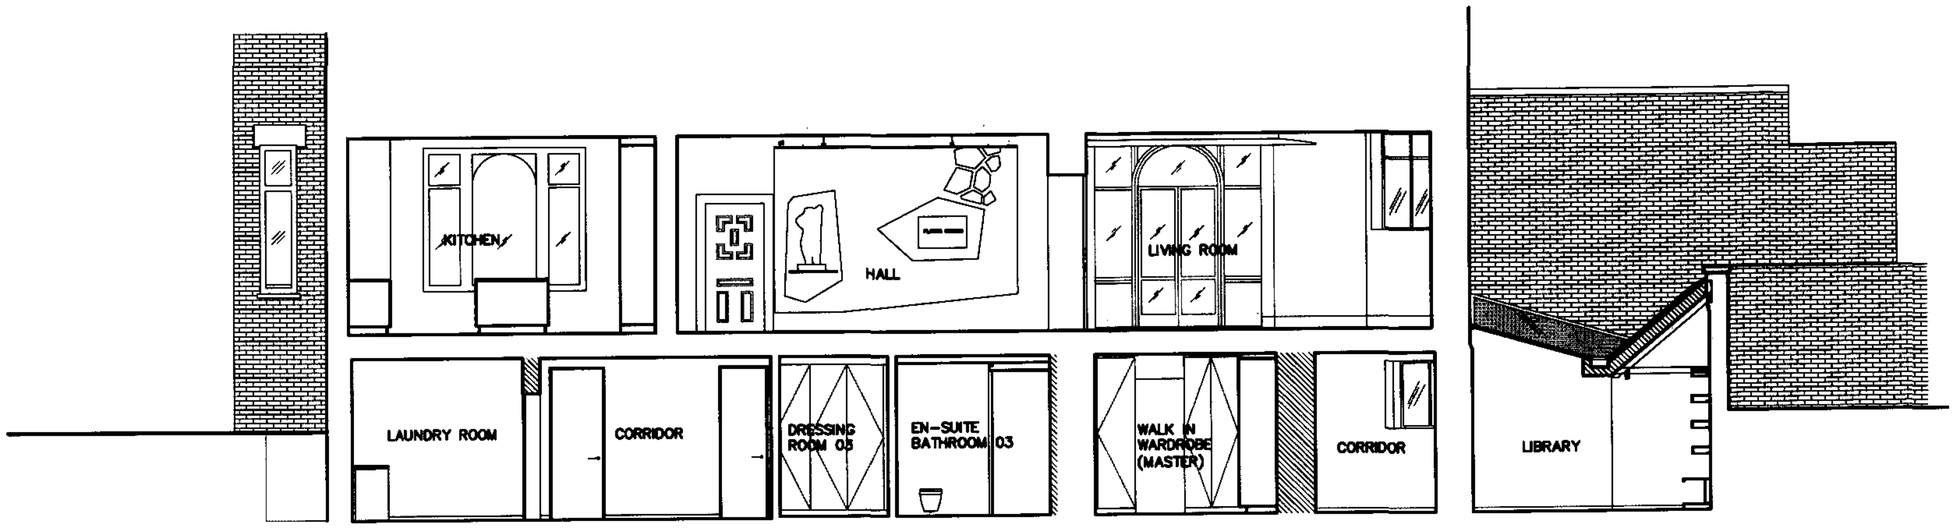

SECTION DD

RECEIVED
- 9 FEB 2007

KLIPPAN HOUSE
LONDON NW3

PROPOSED
SECTION DD

DWG No.: KHR/304

SCALE: 1 : 100

DATE: APRIL 2006

belsize architects

© COPYRIGHT
NOT TO BE REPRODUCED OR USED WITHOUT PERMISSION

48 PARKHILL ROAD LONDON NW3 2YP
TEL 020 7482 4420 FAX 020 7482 4186
EMAIL: MAIL@BELSIZEARCHITECTS.COM

NOTE:
GRANITE SETS LAID IN SAND TO CREATE PERMEARABLE SURFACE

EXISTING HARD SURFACE AREA: 530 m²

PROPOSED HARD SURFACE AREA: 319 m²

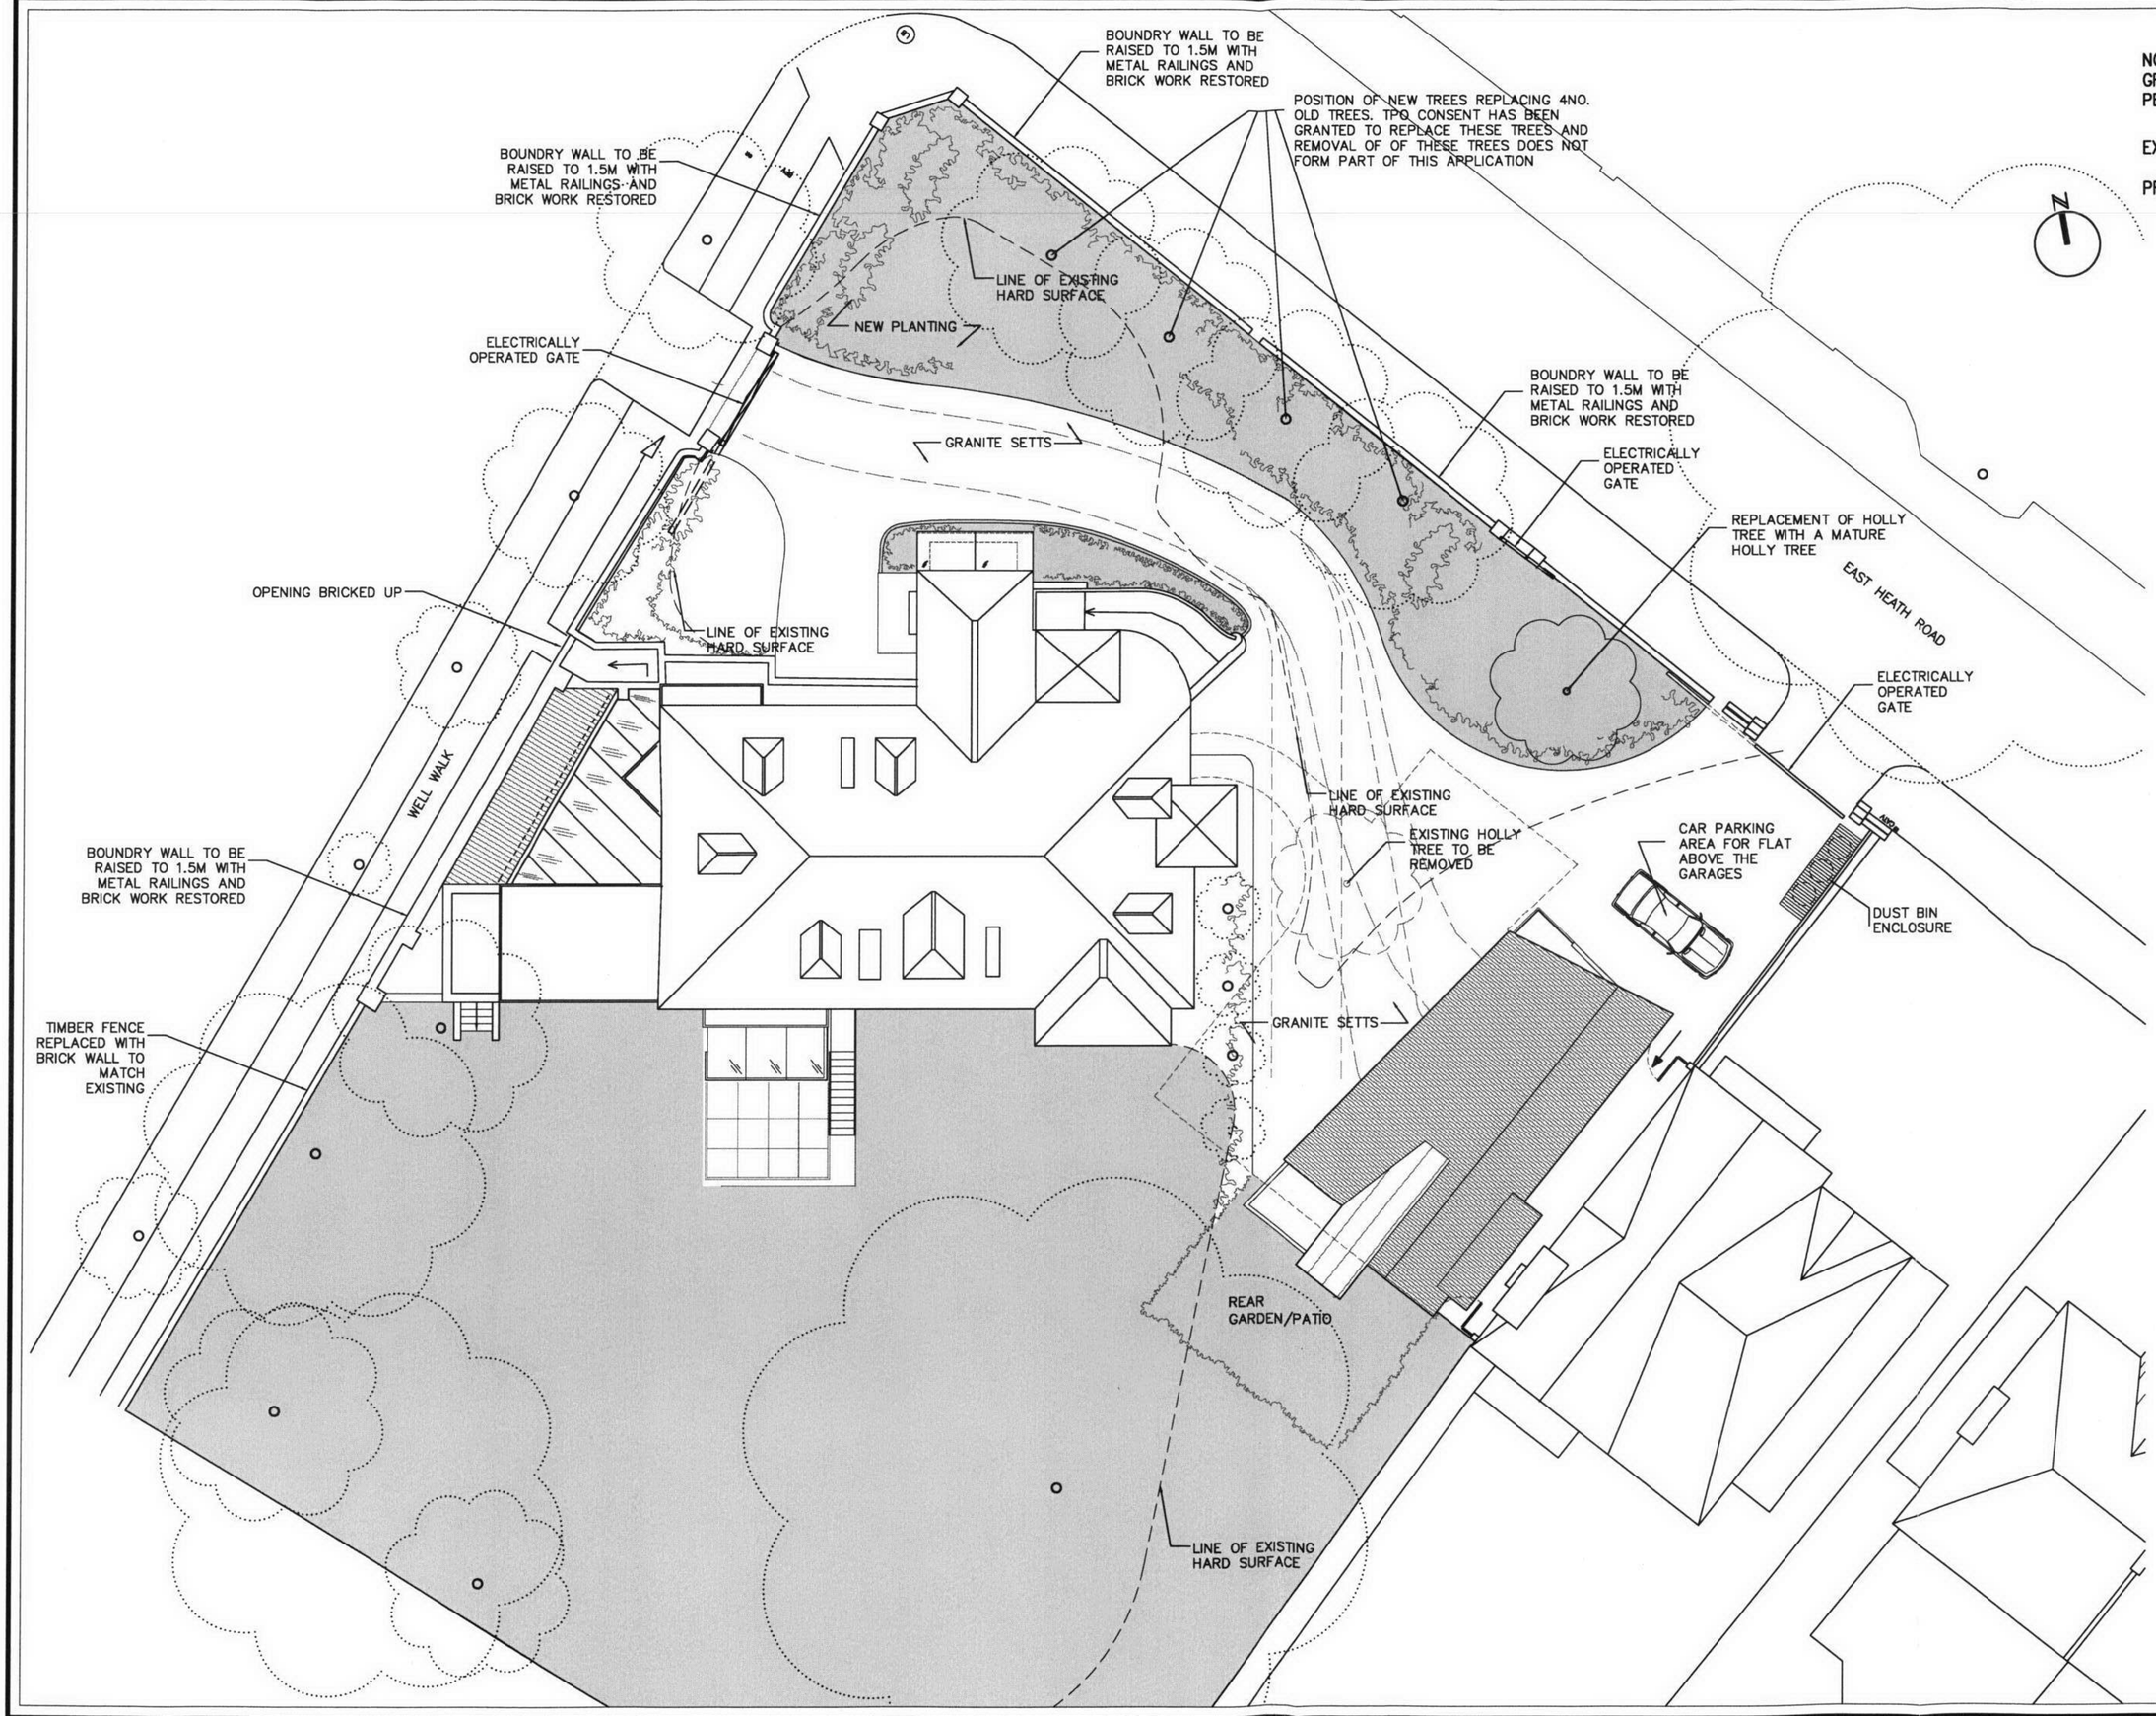

RECEIVED
- 9 FEB 2007

KLIPPAN HOUSE
50 WELL WALK
LONDON NW3

PROPOSED SITE PLAN

DWG No.: KHW/P002

SCALE: 1 : 200

DATE: JUNE 2006

belsize architects

© COPYRIGHT
NOT TO BE REPRODUCED OR USED WITHOUT PERMISSION

48 PARKHILL ROAD LONDON NW3 2YP
TEL 020 7482 4420 FAX 020 7482 4186
EMAIL: MAIL@BELSIZEARCHITECTS.COM

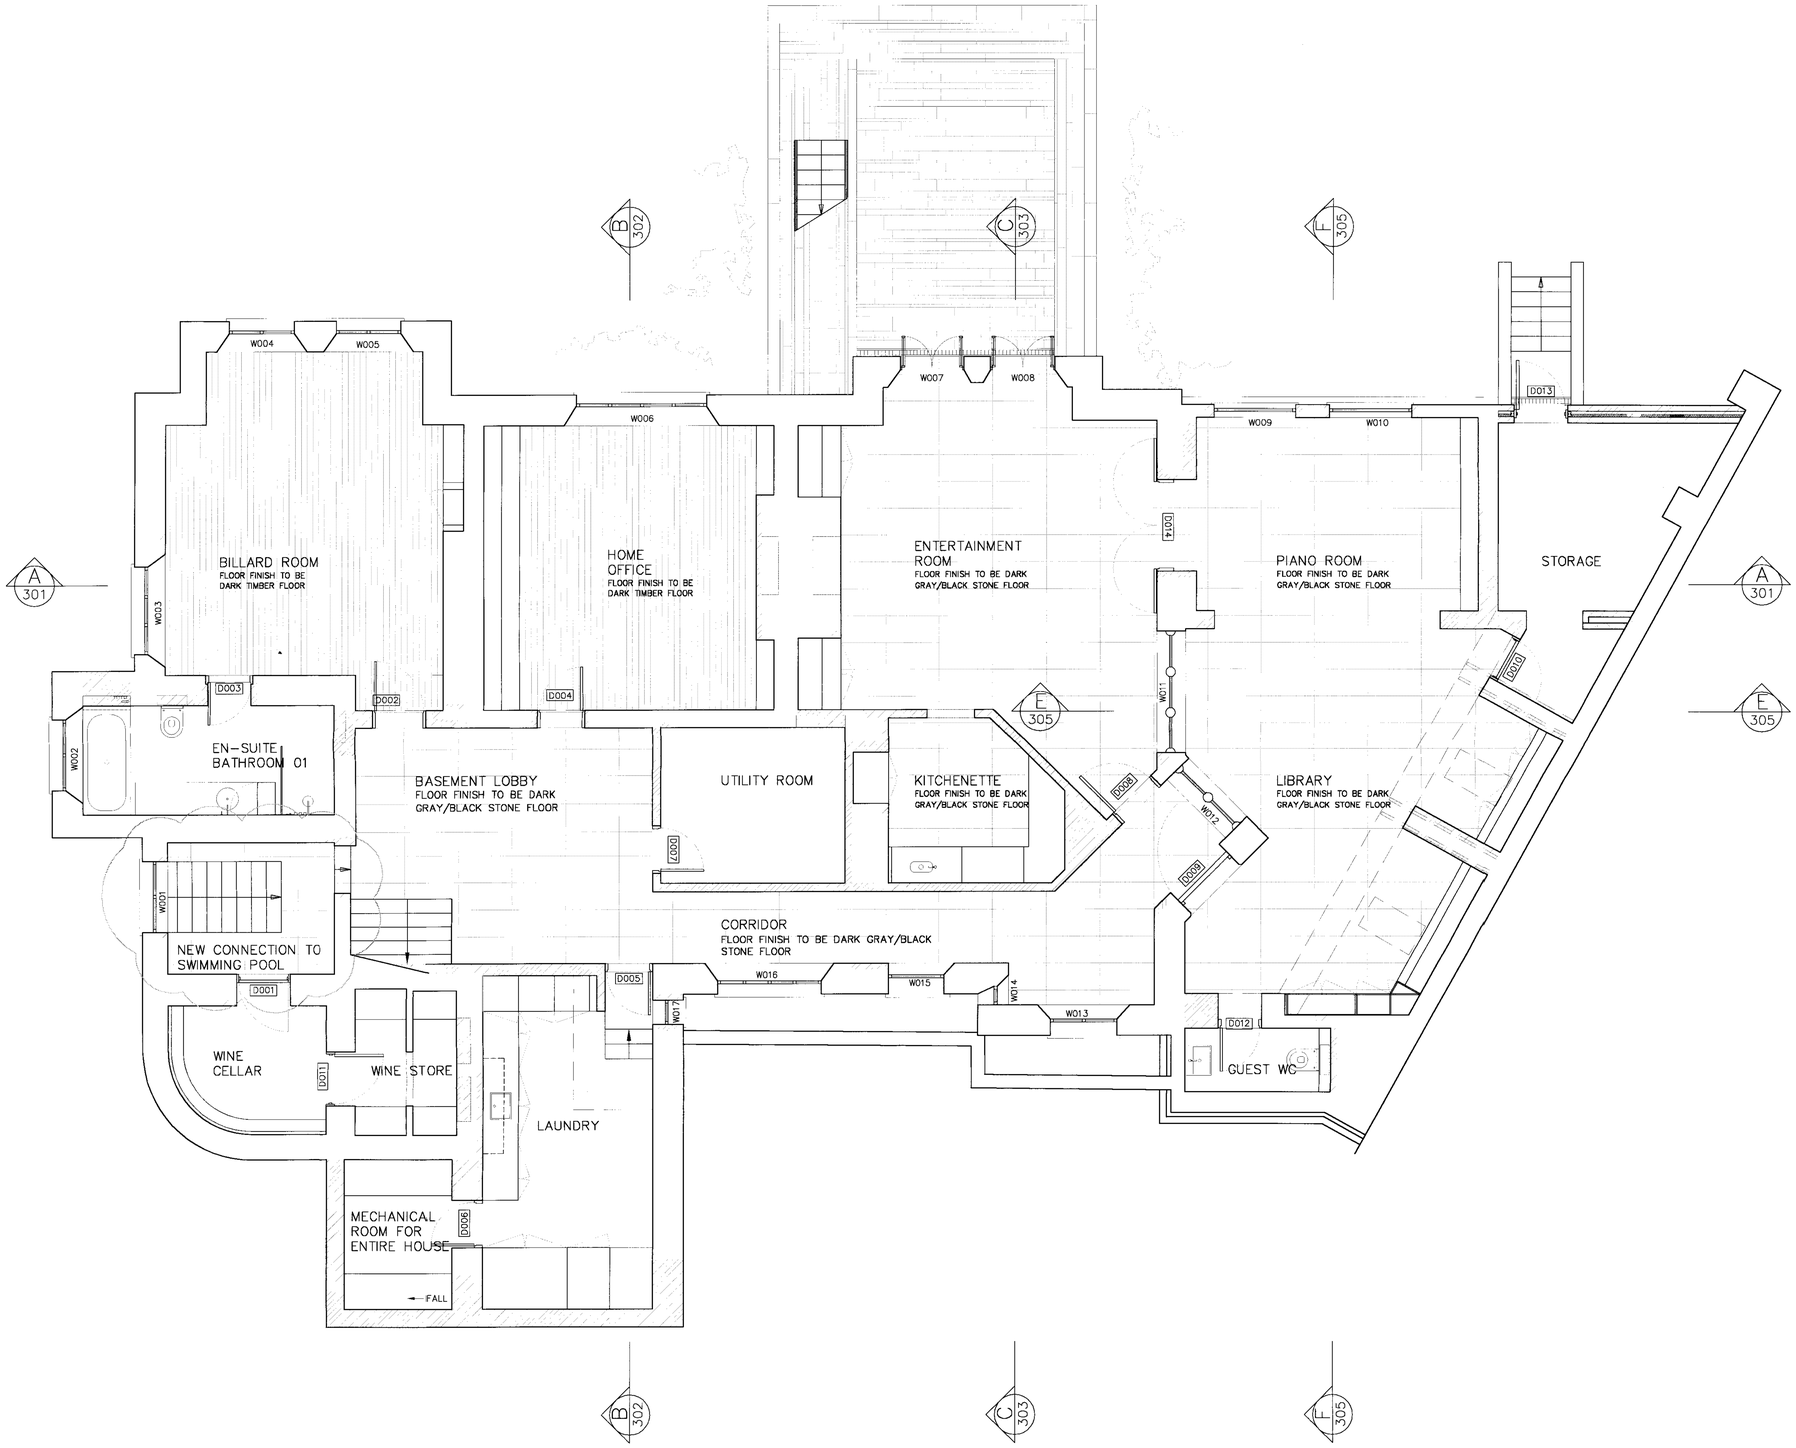

BASEMENT FLOOR

NOTE:
THIS DRAWING RECIEVED PLANNING APPROVAL AND LISTED BUILDING CONSENT ON 20th OCT. 2006
re: 2006/3411/L, 2006/3410/P

DRAWING IS CURRENTLY AWAITING LISTED BUILDING CONSENT FOR FURTHER MINOR ALTERATIONS TO LAYOUT.

KEY:

PROPOSED CHANGES TO ORIGINAL PLANNING APPLICATION

REV
17.01.07 REVISION CLOUDS INDICATE NEW ALTERATIONS TO PREVIOUS APPLICATION

KLIPPAN HOUSE
50 WELL WALK
LONDON NW3

PROPOSED BASEMENT PLAN

DWG No.: KHW/P101

SCALE: 1 : 50

DATE: JANUARY 2007

belsize architects

© COPYRIGHT
NOT TO BE REPRODUCED OR USED WITHOUT PERMISSION

48 PARKHILL ROAD LONDON NW3 2YP
TEL 020 7482 4420 FAX 020 7482 4186
EMAIL: MAIL@BELSIZEARCHITECTS.COM

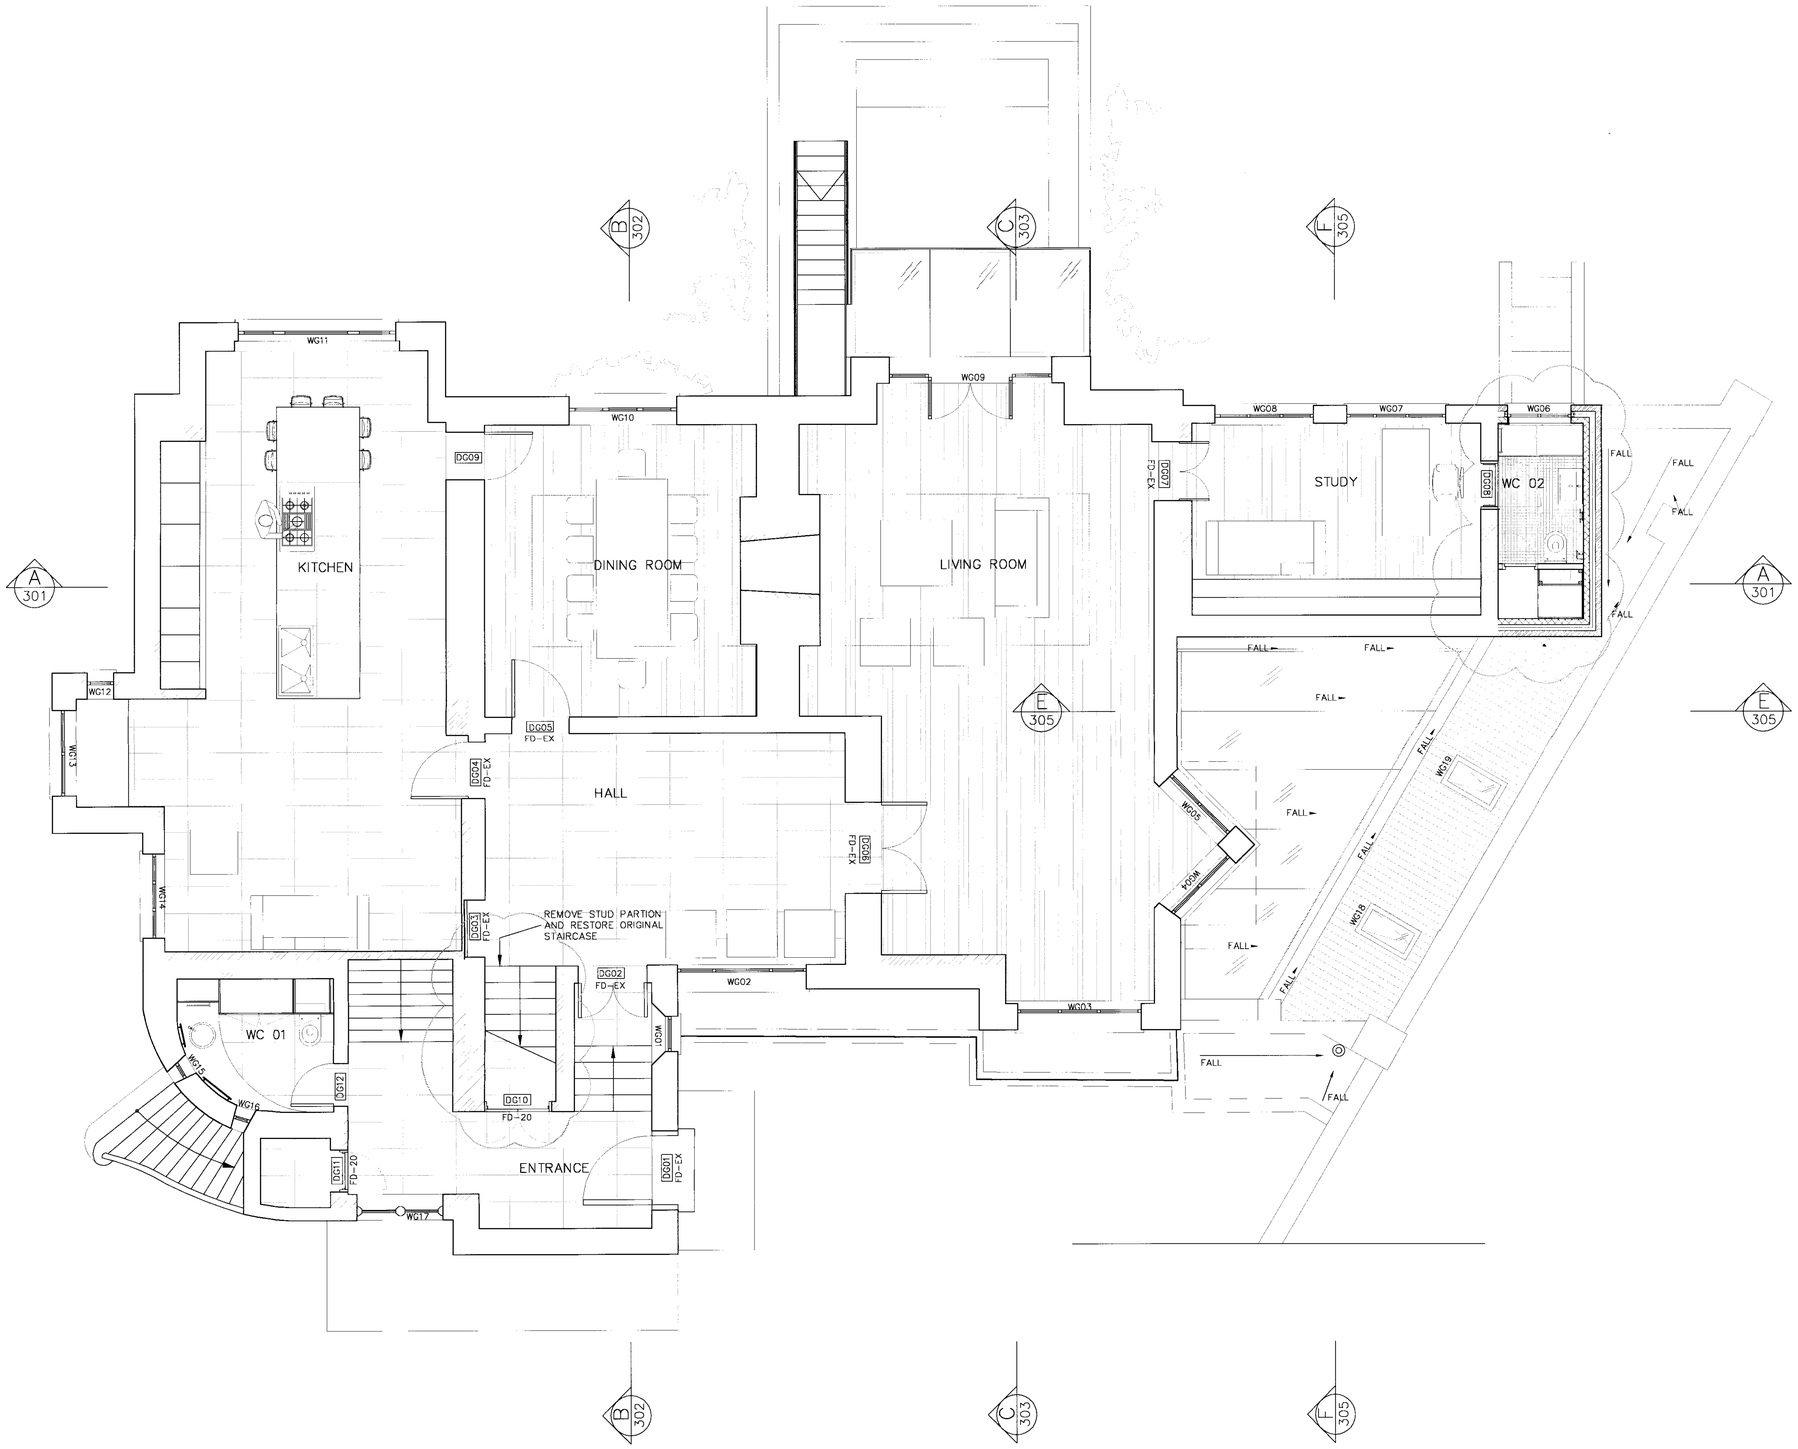

GROUND FLOOR

NOTE:
THIS DRAWING RECIEVED PLANNING APPROVAL AND LISTED BUILDING CONSENT ON 20th OCT. 2006
re: 2006/3411/L, 2006/3410/P

DRAWING IS CURRENTLY AWAITING LISTED BUILDING CONSENT FOR FURTHER MINOR ALTERATIONS TO LAYOUT.

KEY:

PROPOSED CHANGES TO ORIGINAL PLANNING APPLICATION

REV
17.01.07 REVISION CLOUDS INDICATE NEW ALTERATIONS TO PREVIOUS APPLICATION

KLIPPAN HOUSE
50 WELL WALK
LONDON NW3
PROPOSED
GROUND FLOOR PLAN

DWG No.: KHW/P102

SCALE: 1 : 50

DATE: JANUARY 2007

belsize architects

© COPYRIGHT
NOT TO BE REPRODUCED OR USED WITHOUT PERMISSION

48 PARKHILL ROAD LONDON NW3 2YP
TEL 020 7482 4420 FAX 020 7482 4186
EMAIL: MAIL@BELSIZEARCHITECTS.COM