EAST HEATH ROAD STREET
ELEVATION

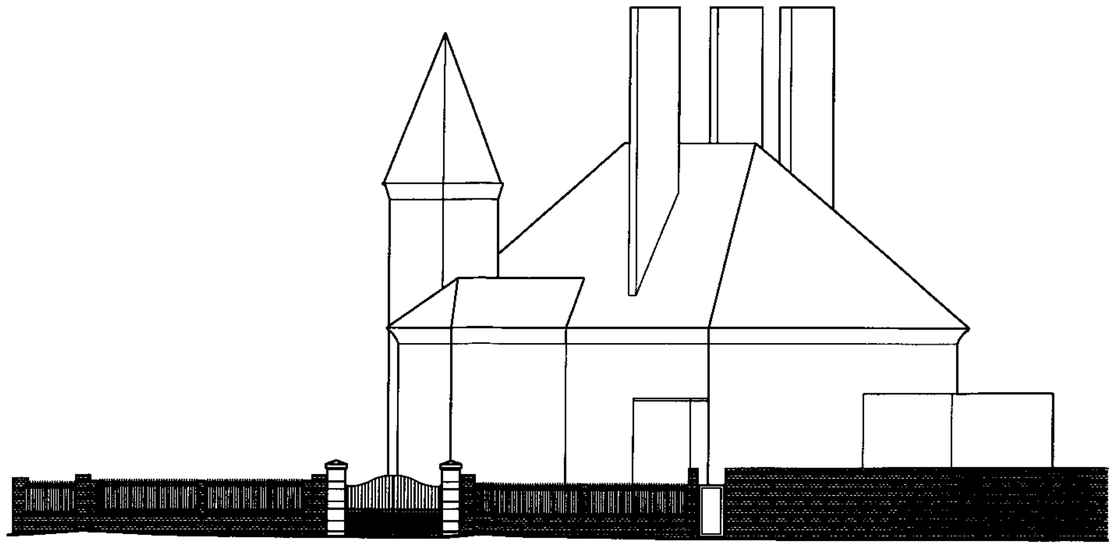

WELL WALK STREET ELEVATION

KLIPPAN HOUSE
50 WELL WALK
LONDON NW3

EAST HEATH ROAD
AND WELL WALK
STREET ELEVATION

DWG No.: KHW/P205

SCALE: 1 : 200

DATE: JUNE 2006

RECEIVED
- 9 FEB 2007

belsize
architects

© COPYRIGHT
NOT TO BE REPRODUCED OR USED
WITHOUT PERMISSION

48 PARKHILL ROAD LONDON NW3 2YP
TEL 020 7482 4420 FAX 020 7482 4186
EMAIL: MAIL@BELSIZEARCHITECTS.COM

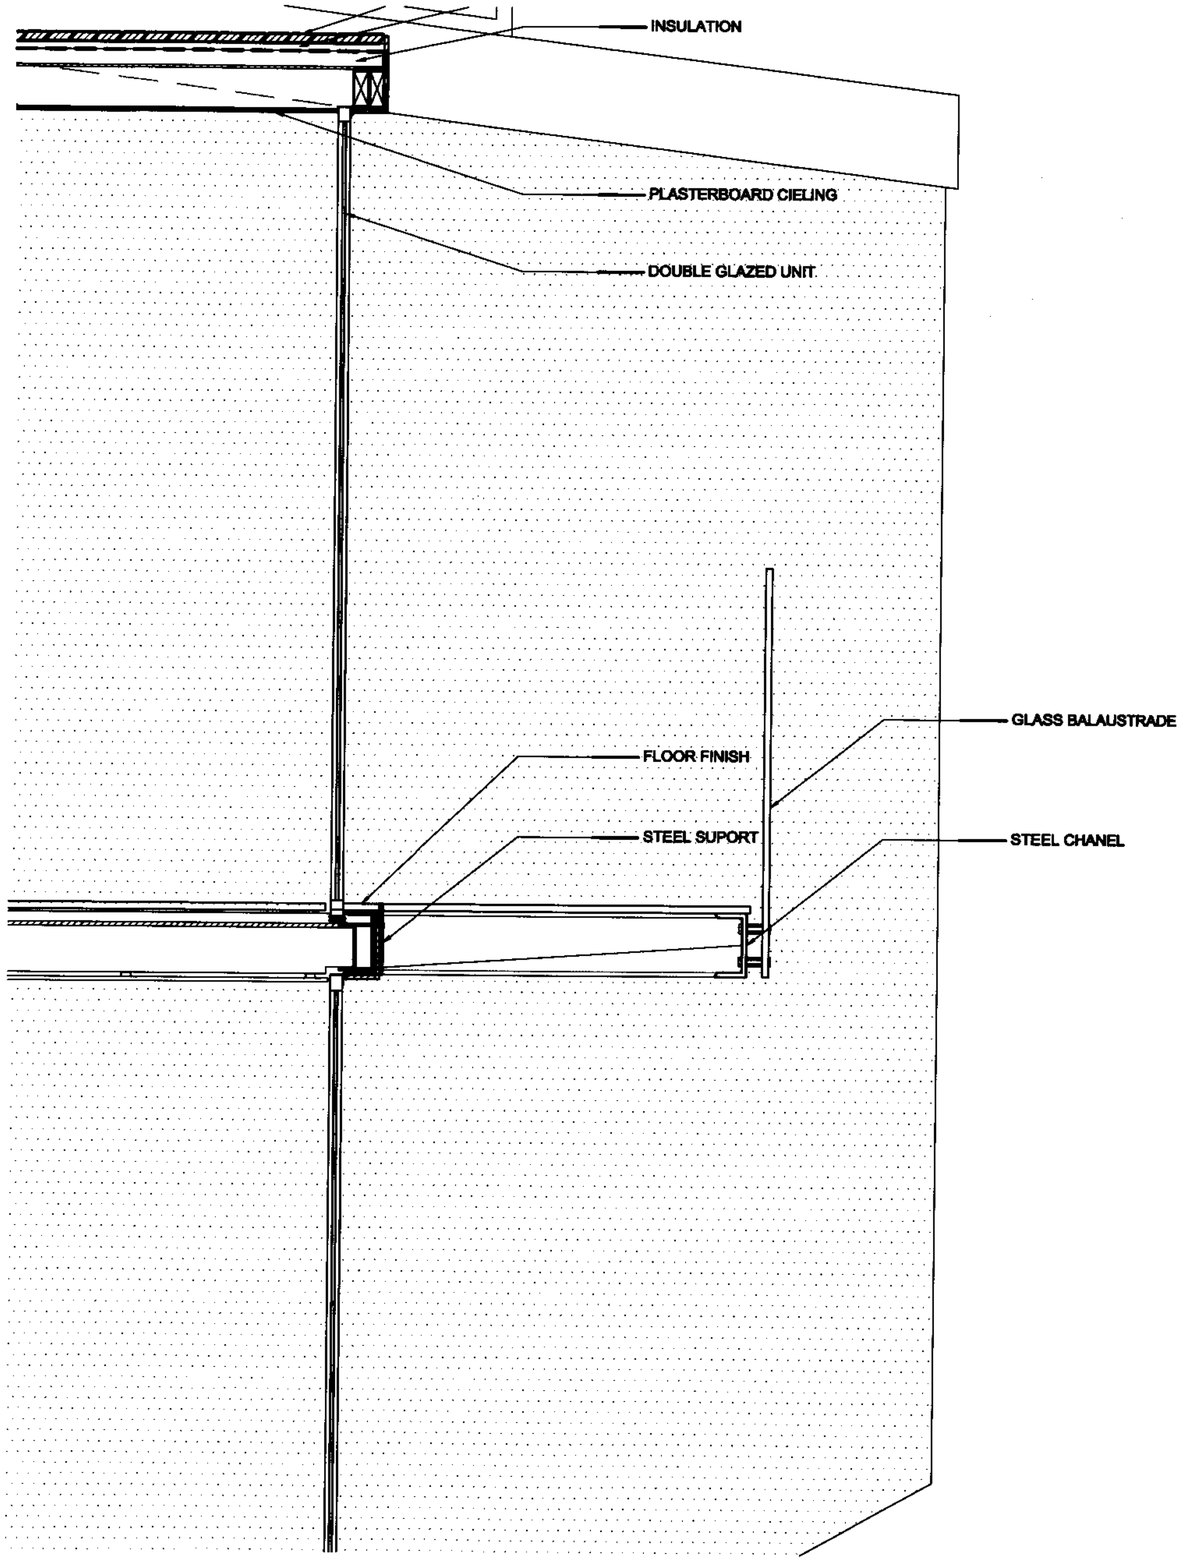

1:20 DETAIL THROUGH REAR BALCONY

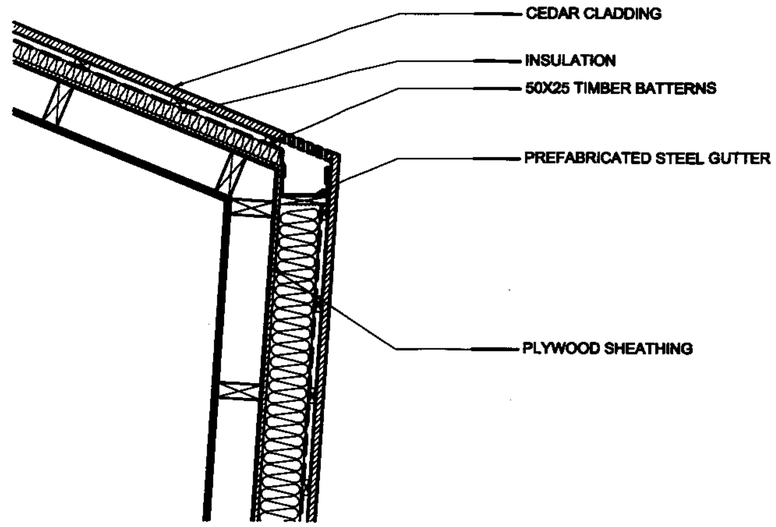

1:20 DETAIL THROUGH EXTERNAL FACADE

RECEIVED
- 9 FEB 2007

KLIPPAN HOUSE
50 WELL WALK
LONDON NW3

DETAILS THROUGH CLADING

DWG No.: KHW/501

SCALE: 1 : 20

DATE: JANUARY 2007

belsize architects

© COPYRIGHT
NOT TO BE REPRODUCED OR USED WITHOUT PERMISSION

48 PARKHILL ROAD LONDON NW3 2YP
TEL 020 7482 4420 FAX 020 7482 4186
EMAIL: MAIL@BELSIZEARCHITECTS.COM

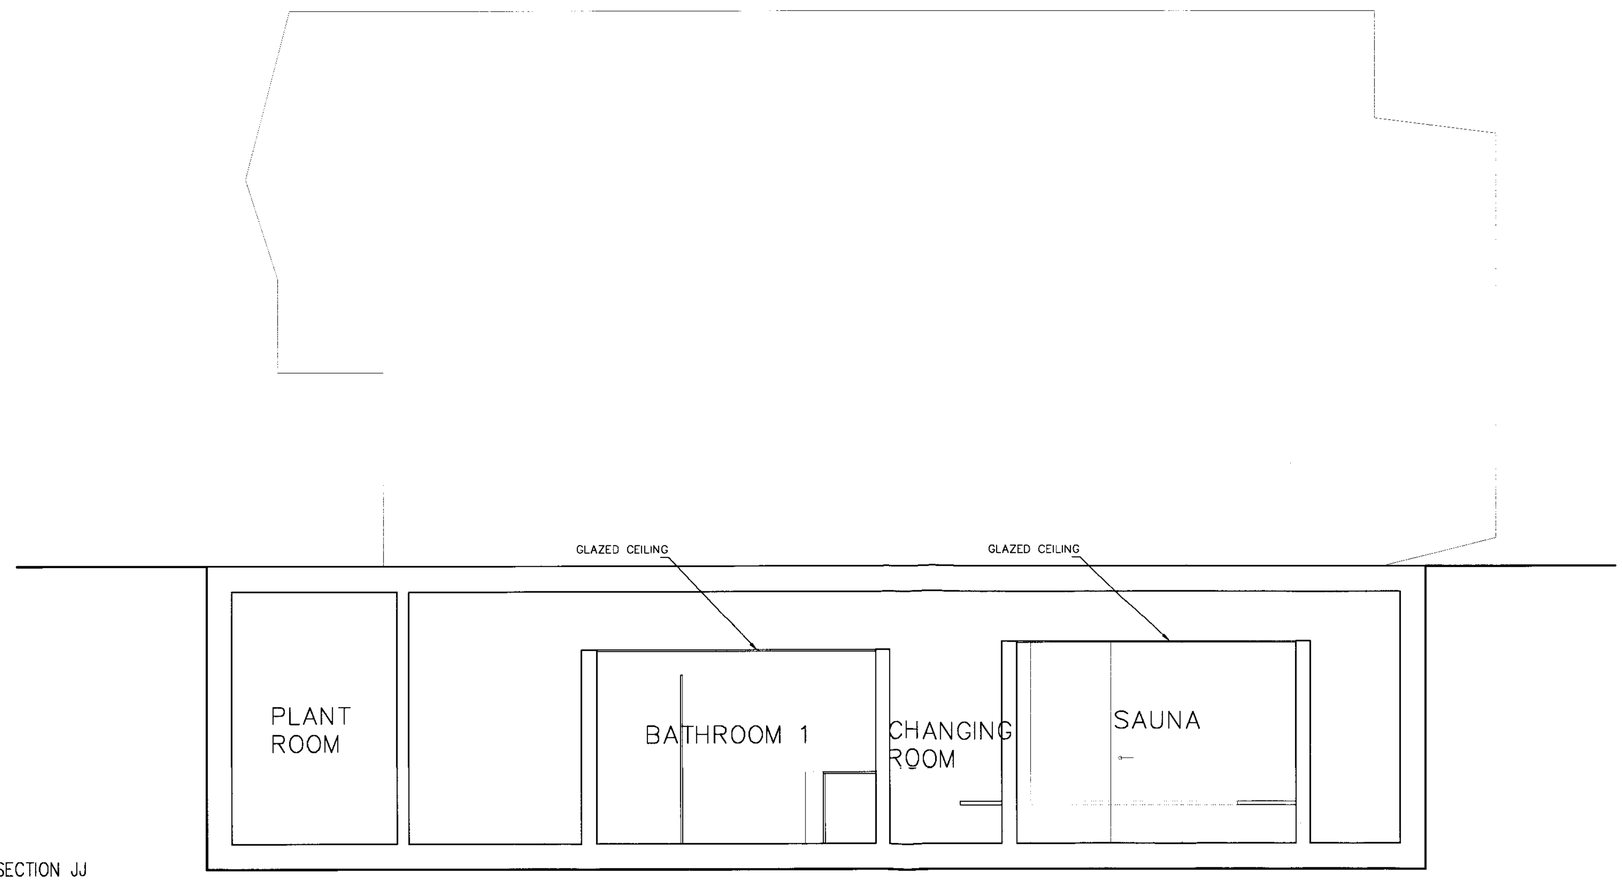

PROPOSED SECTION JJ

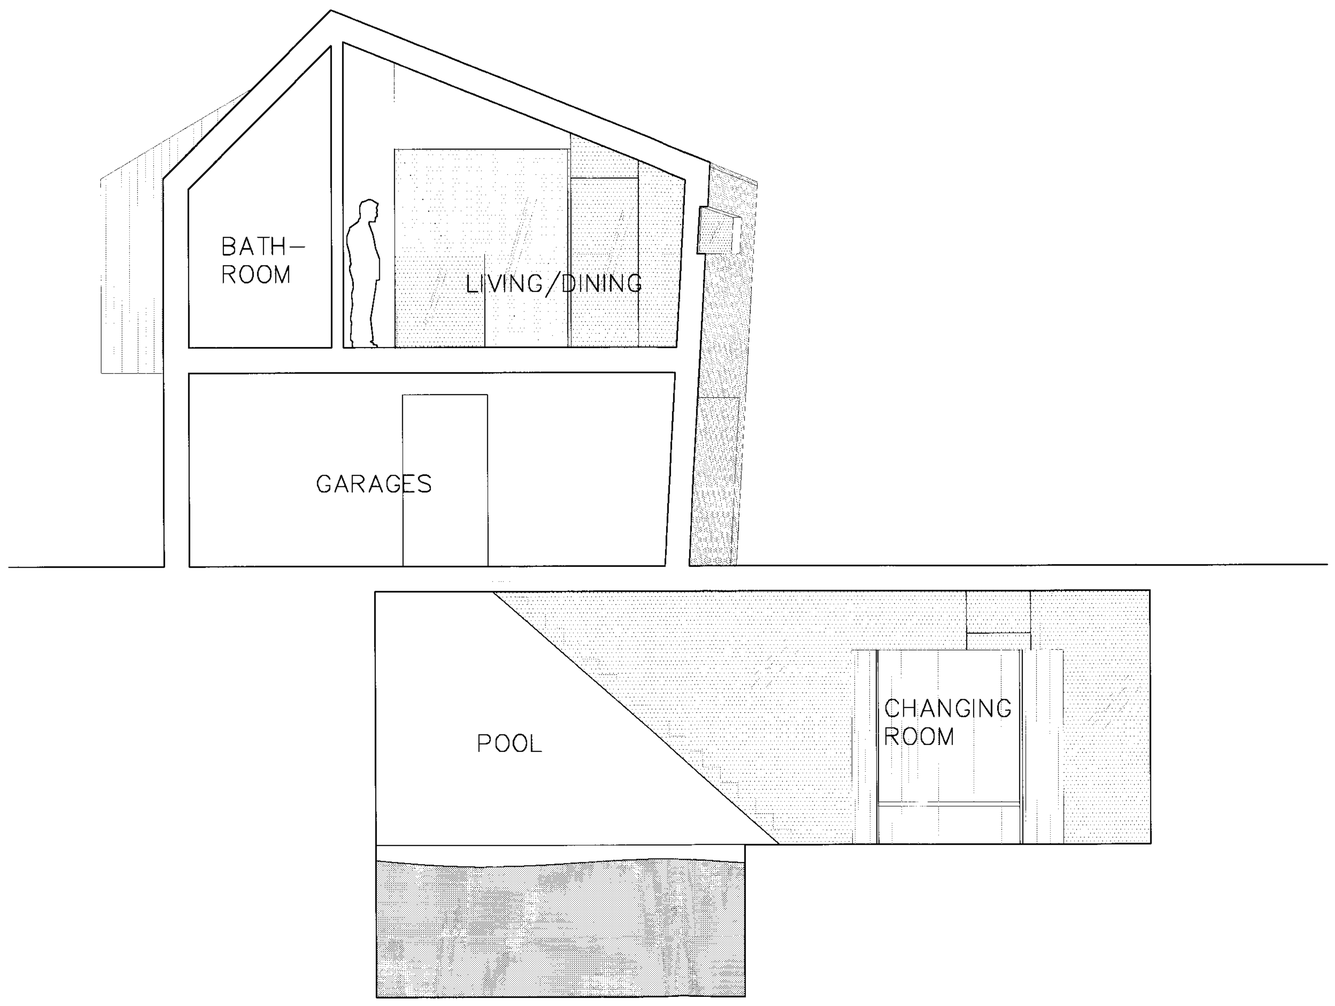

PROPOSED SECTION II

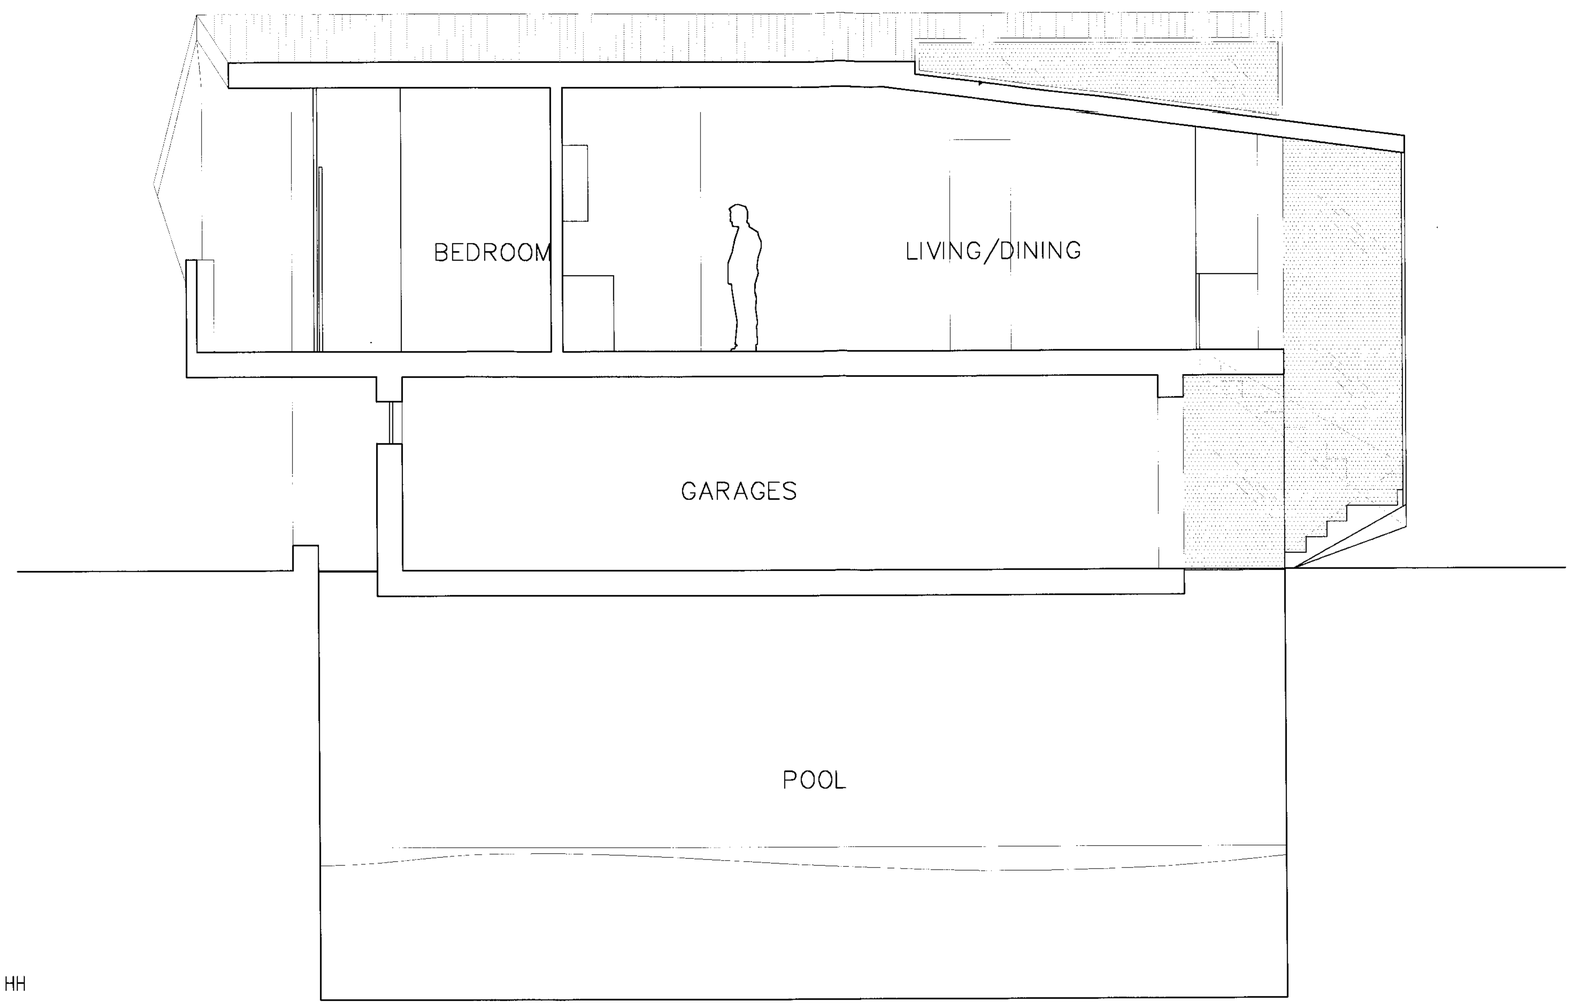

PROPOSED SECTION HH

2007

KLIPPAN HOUSE
50 WELL WALK
LONDON NW3
PROPOSED GARAGE AND FLAT SECTIONS HH, II & JJ

DWG No.: KHW/P303

SCALE: 1 : 50

DATE: JANUARY 2007

belsize architects

© COPYRIGHT
NOT TO BE REPRODUCED OR USED WITHOUT PERMISSION

48 PARKHILL ROAD LONDON NW3 2YP
TEL 020 7482 4420 FAX 020 7482 4186
EMAIL: MAIL@BELSIZEARCHITECTS.COM

NOTE:
THE LOWER TWO FLOORS OF THIS DRAWING RECIEVED PLANNING APPROVAL AND LISTED BUILDING CONSENT ON 20th OCT. 2006
re: 2006/3411/L, 2006/3410/P

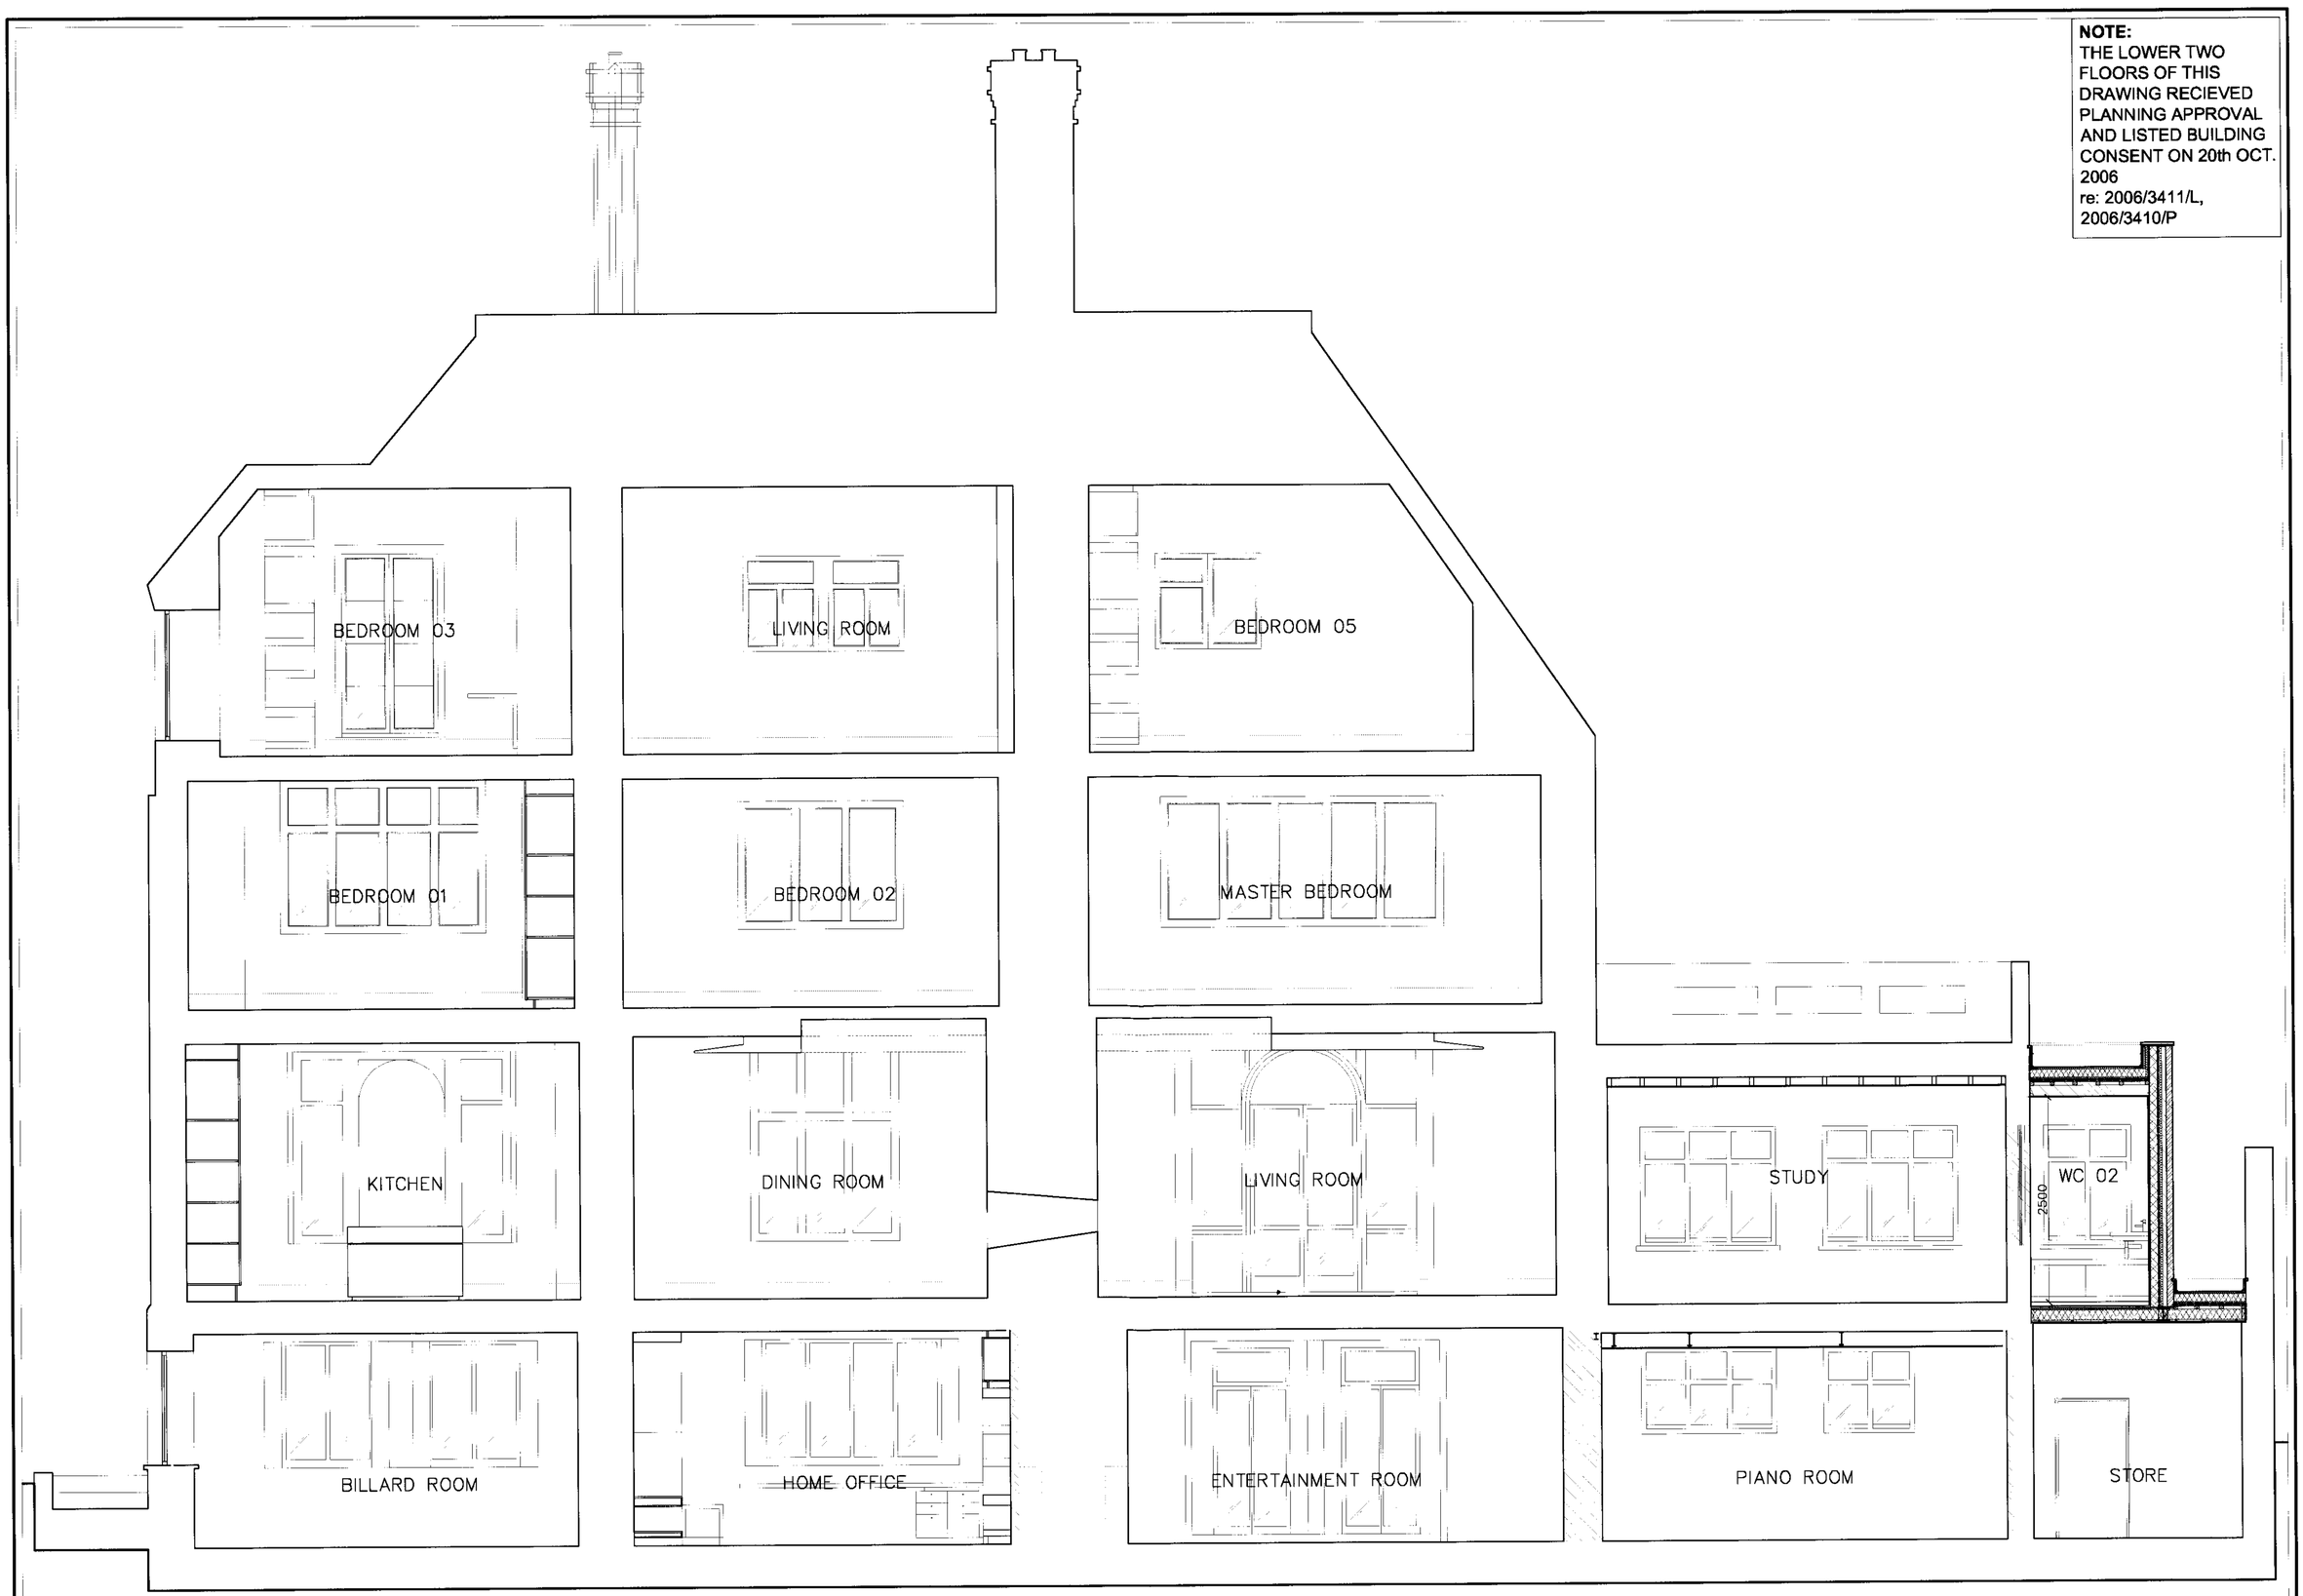

PROPOSED SECTION AA

PROPOSED SECTION BB

KLIPPAN HOUSE
50 WELL WALK
LONDON NW3

SECTIONS AA AND BB

DWG No.: KHW/P301

SCALE: 1 : 50

DATE: JANUARY 2007

belsize architects

© COPYRIGHT
NOT TO BE REPRODUCED OR USED WITHOUT PERMISSION

48 PARKHILL ROAD LONDON NW3 2YP
TEL 020 7482 4420 FAX 020 7482 4186
EMAIL: MAIL@BELSIZEARCHITECTS.COM

NOTE:
THE LOWER TWO FLOORS OF SECTION CC AND ALSO SECTIONS EE AND FF IN THIS DRAWING RECIEVED PLANNING APPROVAL AND LISTED BUILDING CONSENT ON 20th OCT. 2006
re: 2006/3411/L, 2006/3410/P

PROPOSED SECTION CC

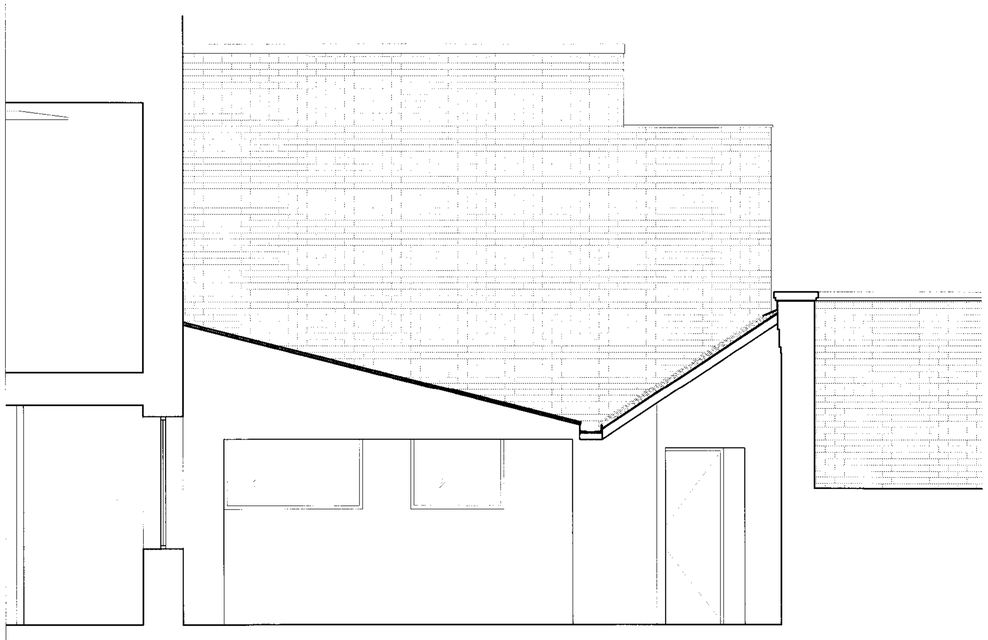

PROPOSED SECTION EE

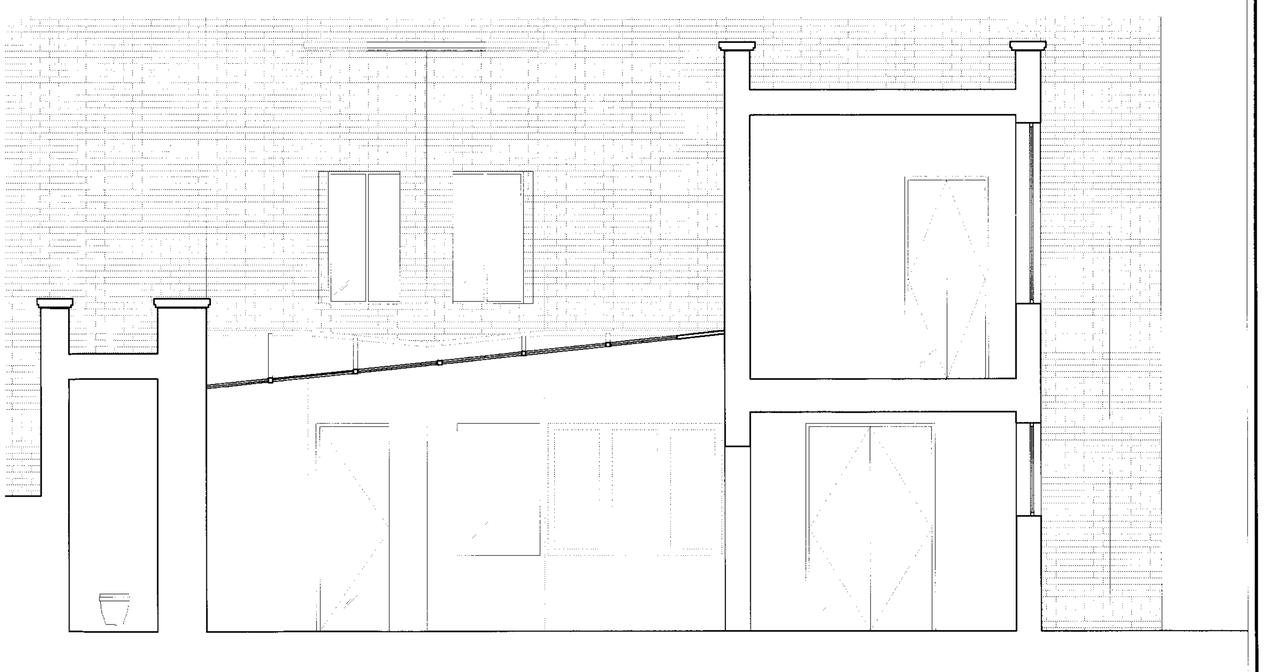

PROPOSED SECTION FF

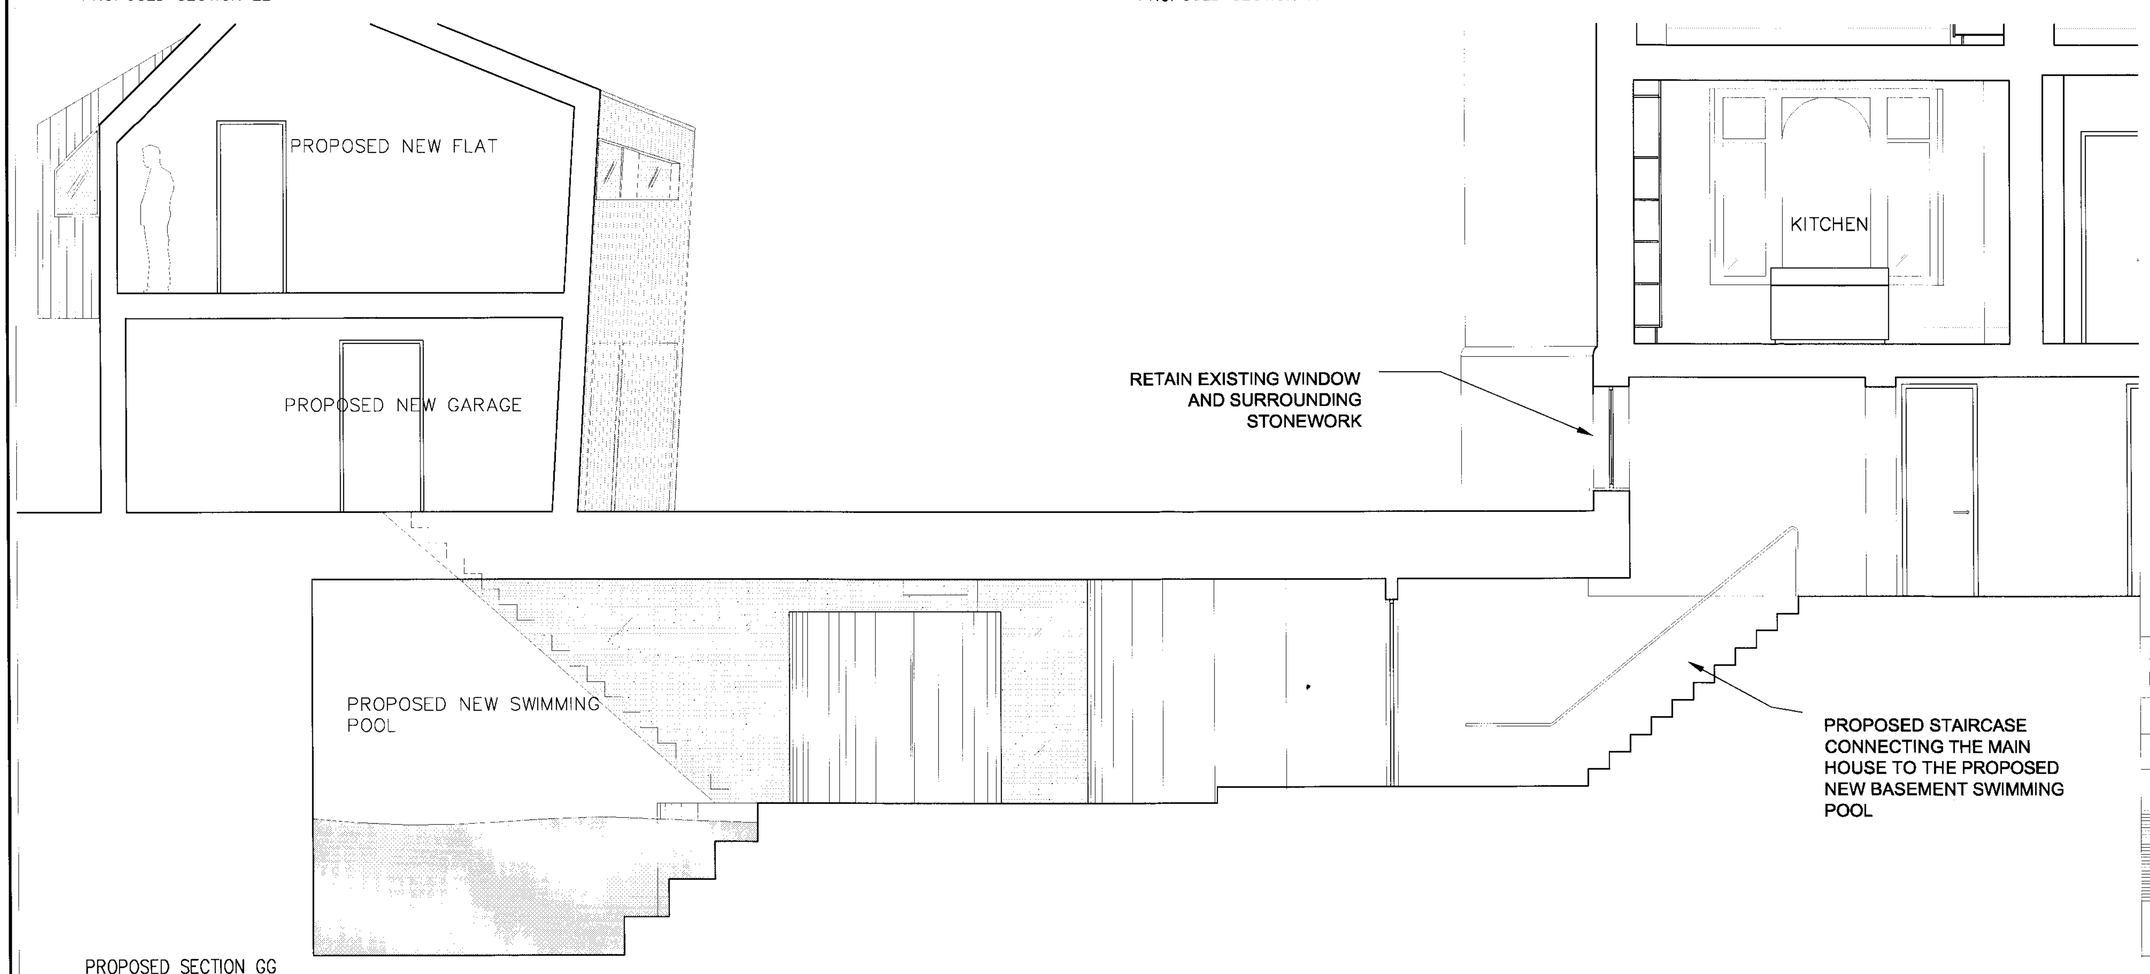

PROPOSED SECTION GG

KLIPPAN HOUSE
50 WELL WALK
LONDON NW3

SECTIONS CC, EE, FF AND GG

DWG No.: KHW/P302

SCALE: 1 : 50

DATE: JANUARY 2007

belsize architects

© COPYRIGHT
NOT TO BE REPRODUCED OR USED WITHOUT PERMISSION

48 PARKHILL ROAD LONDON NW3 2YP
TEL 020 7482 4420 FAX 020 7482 4186
EMAIL: MAIL@BELSIZEARCHITECTS.COM