Do not scale from this drawing.

Contractors must confirm site dimensions before starting work on shop drawings.

Revisions	Date	Authorised
A General revision	05.02.07	
B General revision	01.03.07	

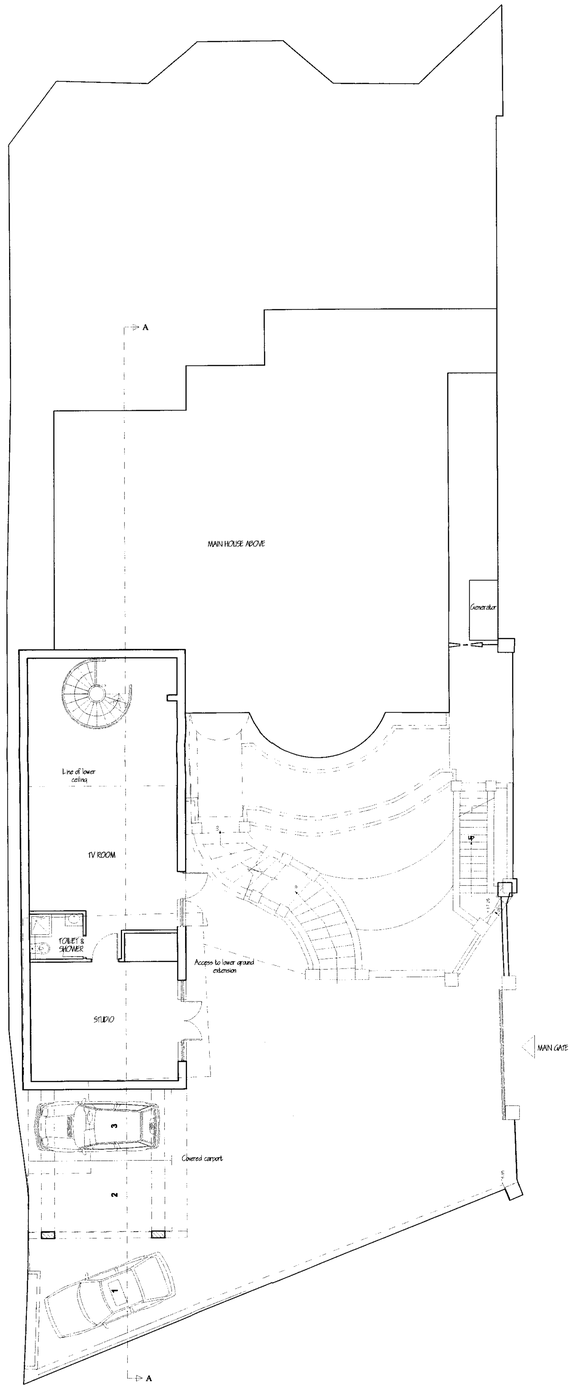

LOWER GROUND FLOOR PLAN

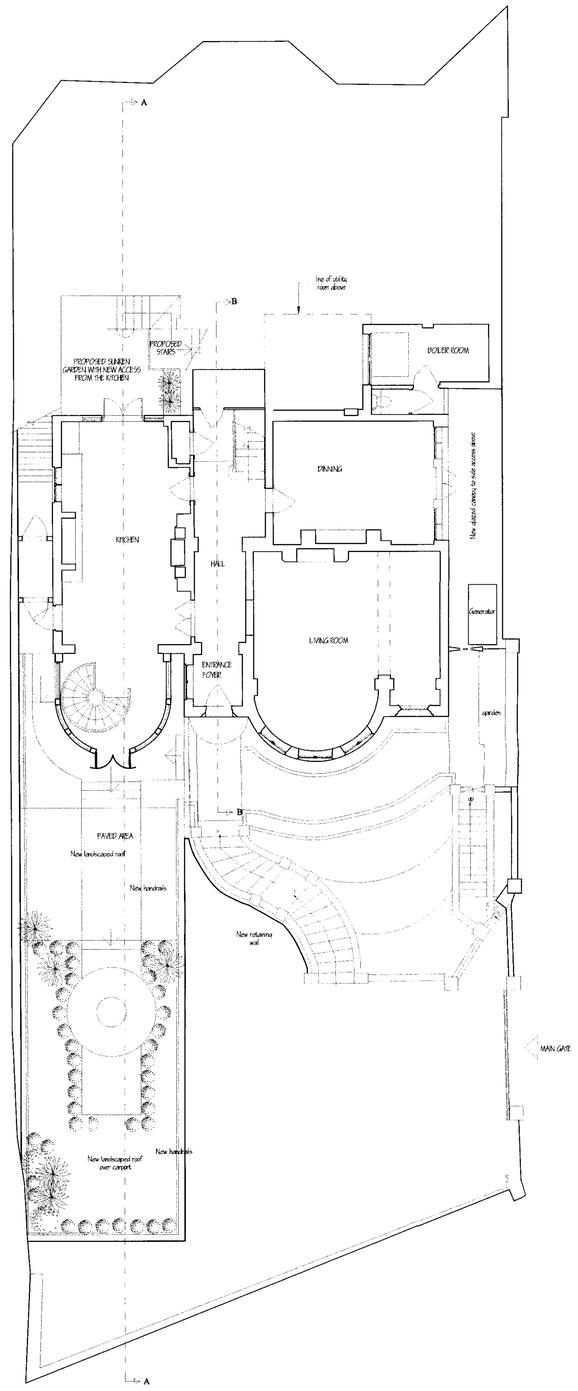

GROUND FLOOR PLAN

APPROVED PLANNING

RECEIVED - 6 MAR 2007

Jonathan Harris

No 5 Telegraph Hill
London NW3

Lower Ground & Ground Floor Plans
Amalgamated Scheme

Drawn: SG Authorised:

Scale: 1:100 Date: Oct 06

4284	DE	200	A	B		

The Tooley & Foster Partnership
ARCHITECTS - DESIGNERS
19-20 Grosvenor Street
London, W1K 4QH
tel: 020 7290 9580
fax: 020 7499 7566
e-mail: westend@tooleyfoster.com
www.tooleyfoster.com

Do not scale from this drawing.

Contractors must confirm site dimensions before starting work on shop drawings.

Revisions	Date	Authorised
A General revision	26.01.07	
B General revision	01.03.07	

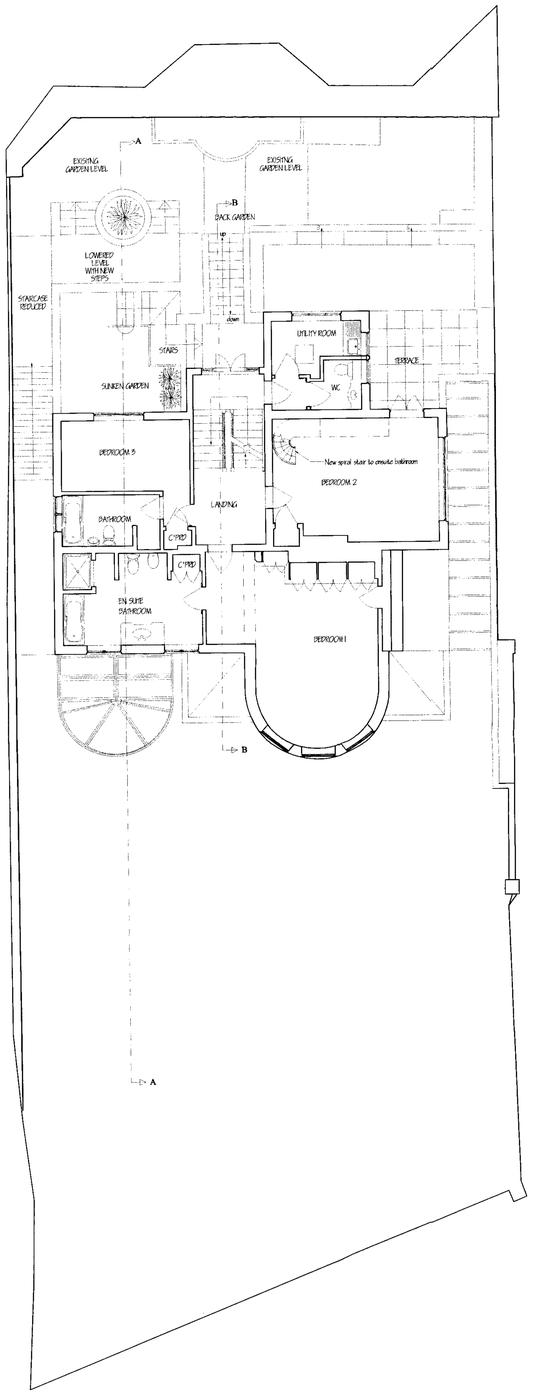

FIRST FLOOR PLAN

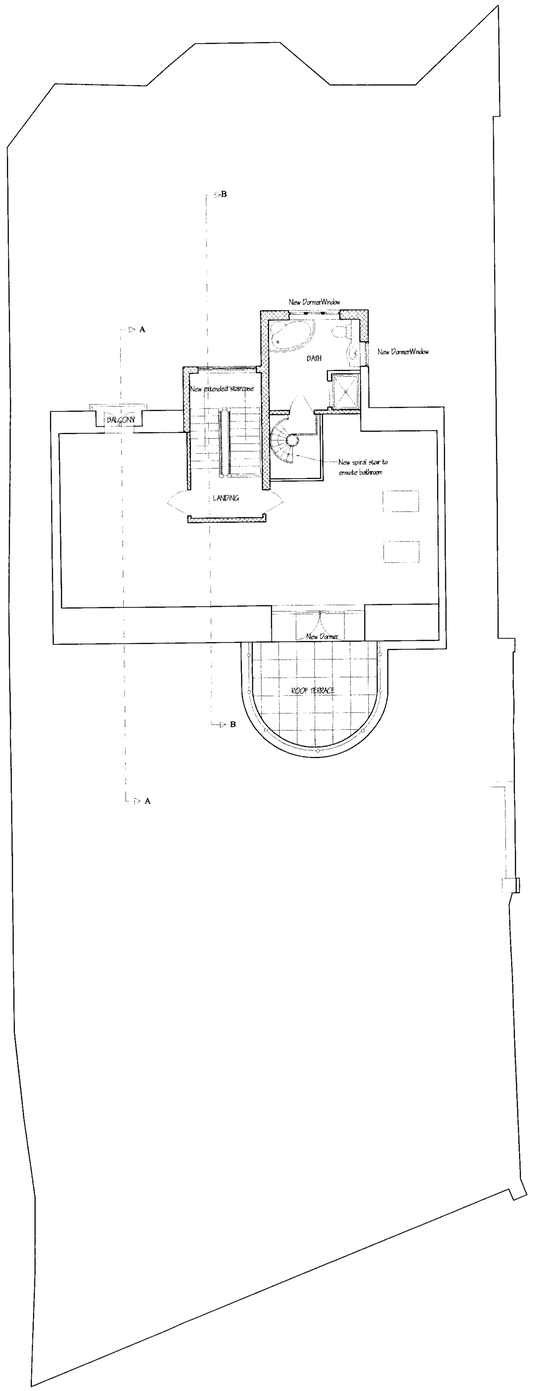

SECOND FLOOR PLAN

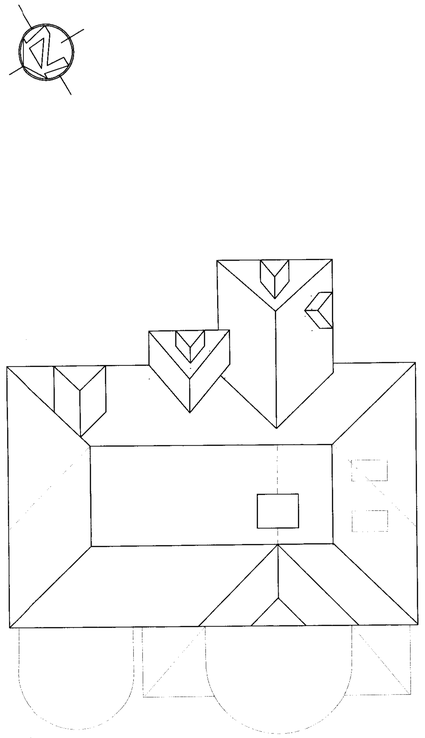

ROOF PLAN

APPROVED PLANNING

- 5 MAR 2007

Jonathan Harris

No 5 Telegraph Hill
London NW3

1st, 2nd Floors and Roof Plans
Amalgamated Scheme

Drawn: SG
Authorised:

Scale: 1:100
Date: Oct 06

4284	DE	201	A	B		

The Tooley & Foster Partnership
ARCHITECTS • DESIGNERS
19-20 Grosvenor Street
London, W1K 4QH
tel: 020 7290 9580
fax: 020 7499 7566
e-mail: westend@tooleyfoster.com
www.tooleyfoster.com

Do not scale from this drawing.

Contractors must confirm site dimensions before starting work on shop drawings.

Revisions	Date	Authorised
A General revision	30.01.07	
B General revision	01.03.07	

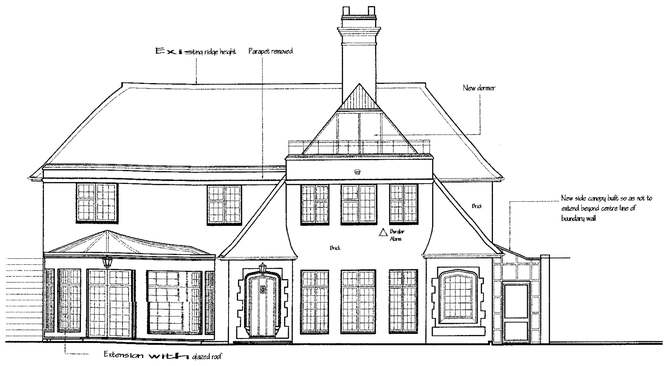

North West Elevation

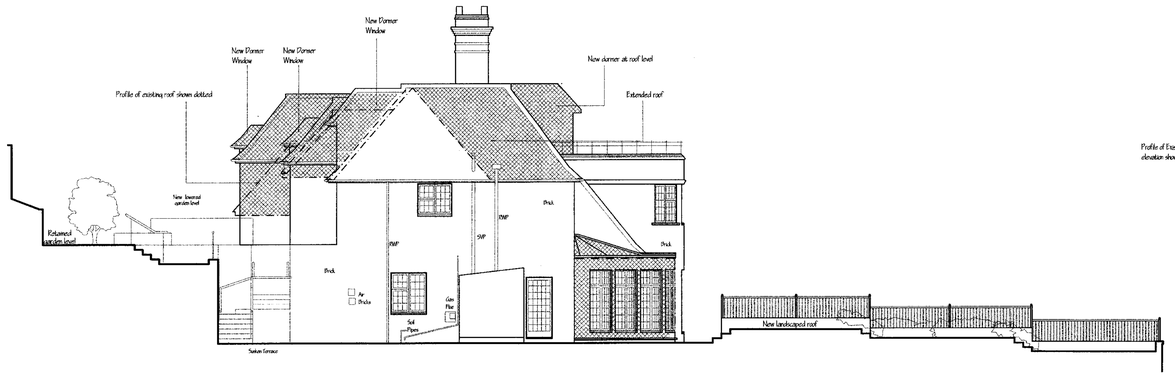

North East Elevation

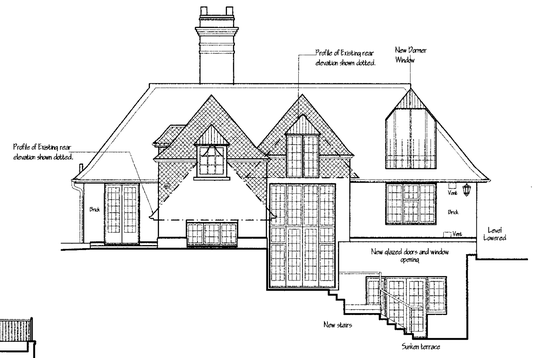

South East Elevation

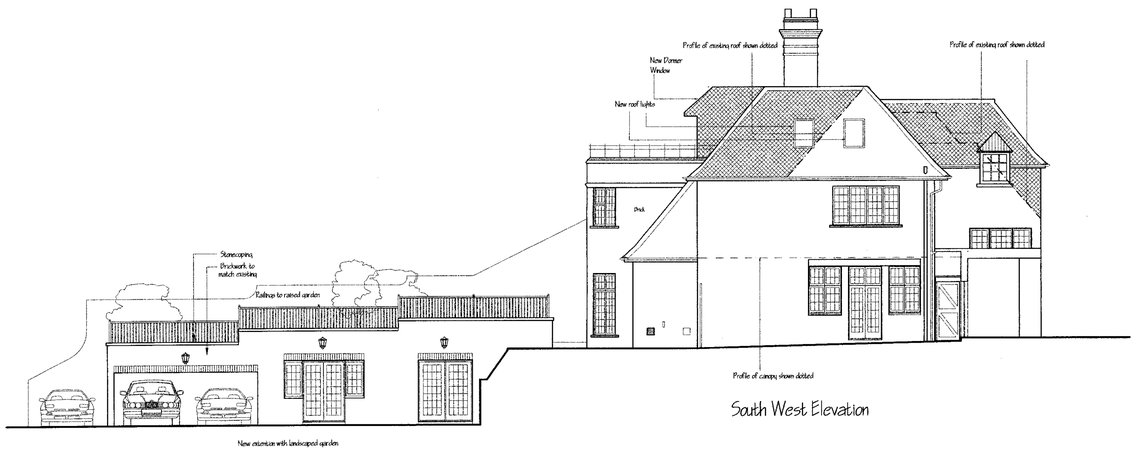

South West Elevation

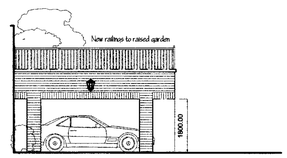

North West Elevation
Showing Car Port

APPROVED
PLANNING

RECEIVED
- 6 MAR 2007

Jonathan Harris

No 5 Telegraph Hill
London NW3

Elevations
Amalgamated Scheme

Drawn: SG	Authorised:	
Scale: 1:100	Date: Oct 06	

4284	DE	202	A B

The Tooley & Foster Partnership
ARCHITECTS · DESIGNERS
19-20 Grosvenor Street
London, W1K 4QH
tel: 020 7290 9580
fax: 020 7499 7566
e-mail: westend@tooleyfoster.com
www.tooleyfoster.com

Do not scale from this drawing.

Contractors must confirm site dimensions before starting work on shop drawings.

Revisions	Date	Authorised
A General revision	05.02.07	
B General revision	02.03.07	

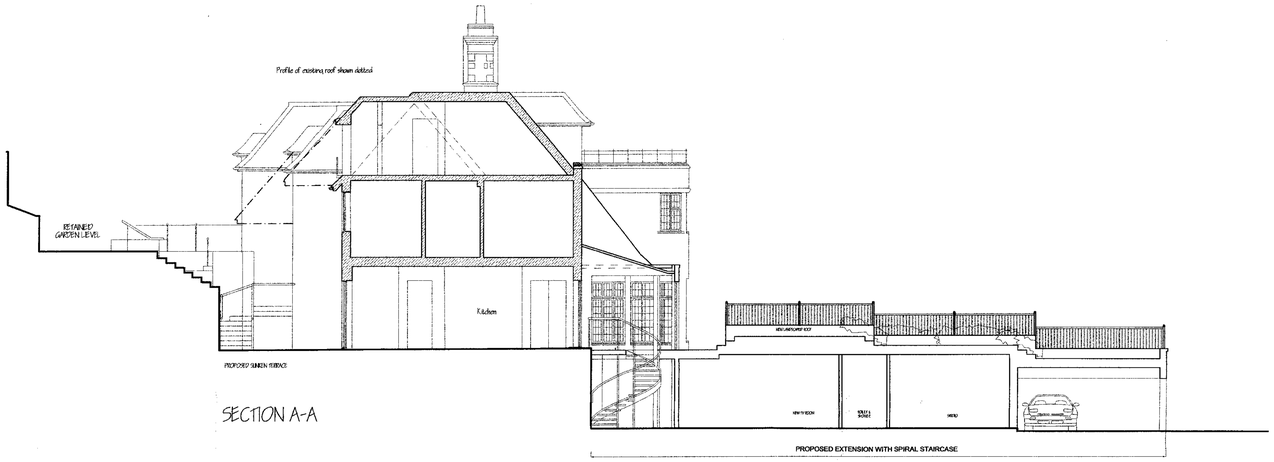

SECTION A-A

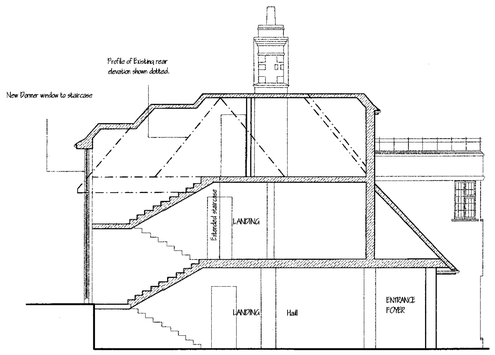

SECTION B-B

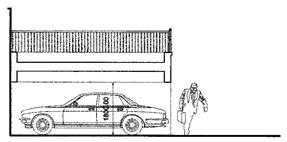

Section through Car Port
(North West Elevation)

APPROVED PLANNING - 6 MAR 2007

Jonathan Harris

No 5 Telegraph Hill
London NW3

Sections A-A & B-B
Amalgamated Scheme

Drawn: SG Authorised:

Scale: 1:100 Date: Oct 06

4284	DE	203	A B

The Tooley & Foster Partnership
ARCHITECTS · DESIGNERS
19-20 Grosvenor Street
London, W1K 4QH
tel: 020 7290 9580
fax: 020 7499 7566
e-mail: westend@tooleyfoster.com
www.tooleyfoster.com